

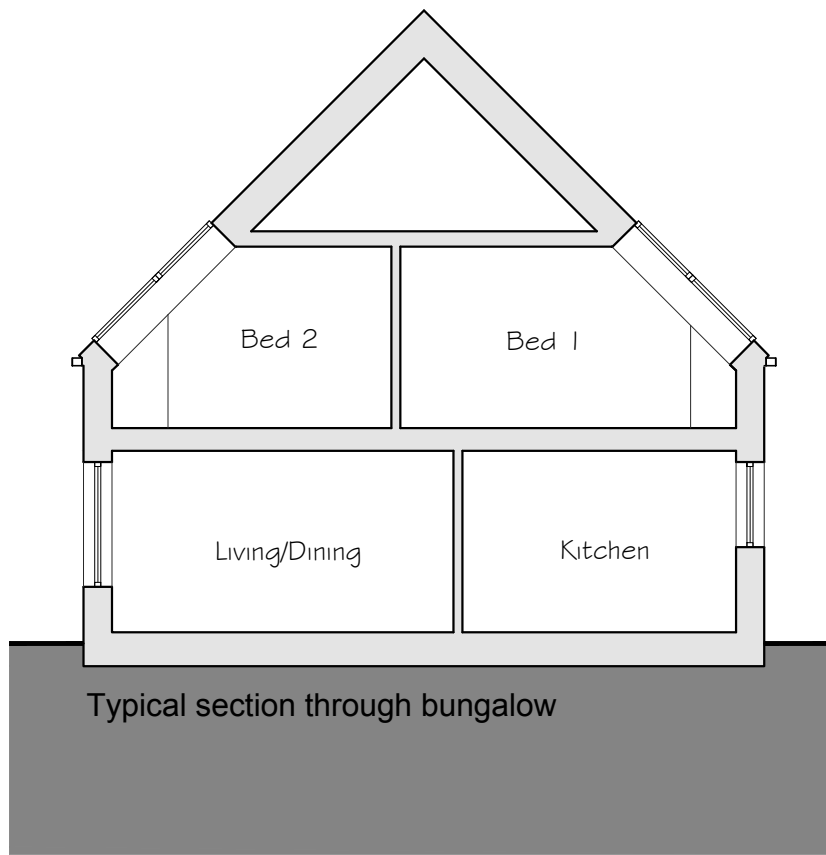


Cycle shed plan and elevations

Roof plan

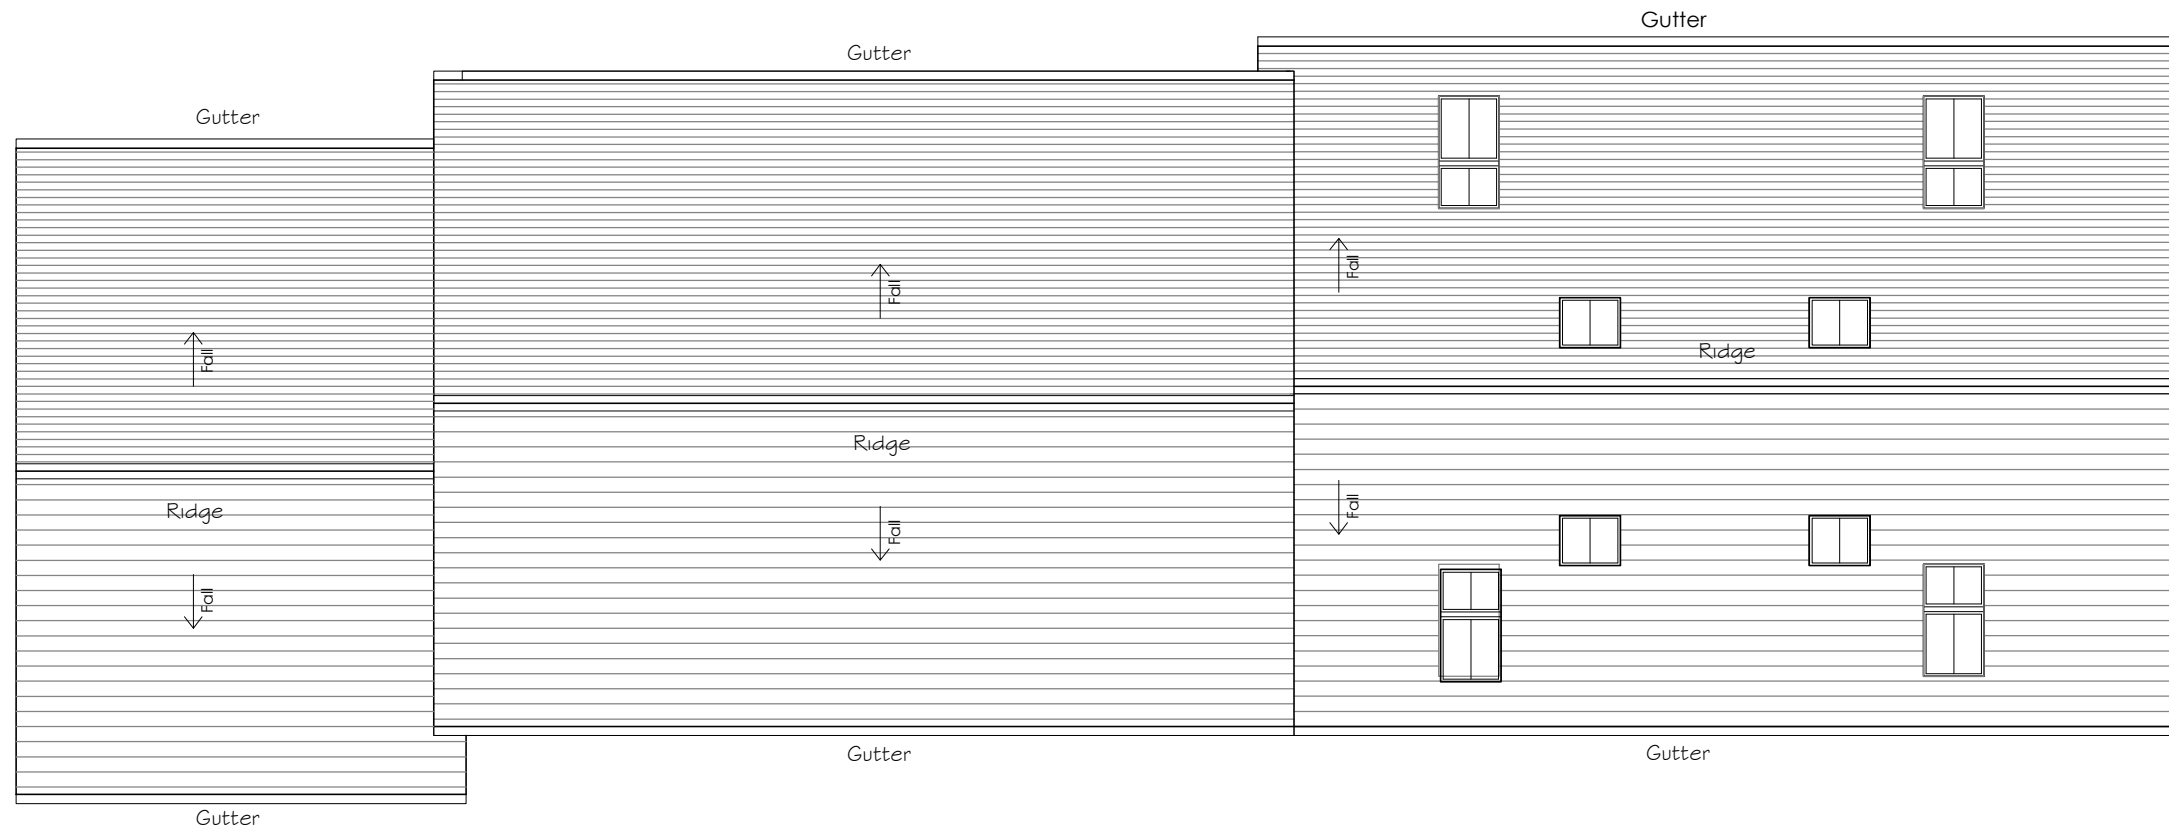


Typical section through bungalow

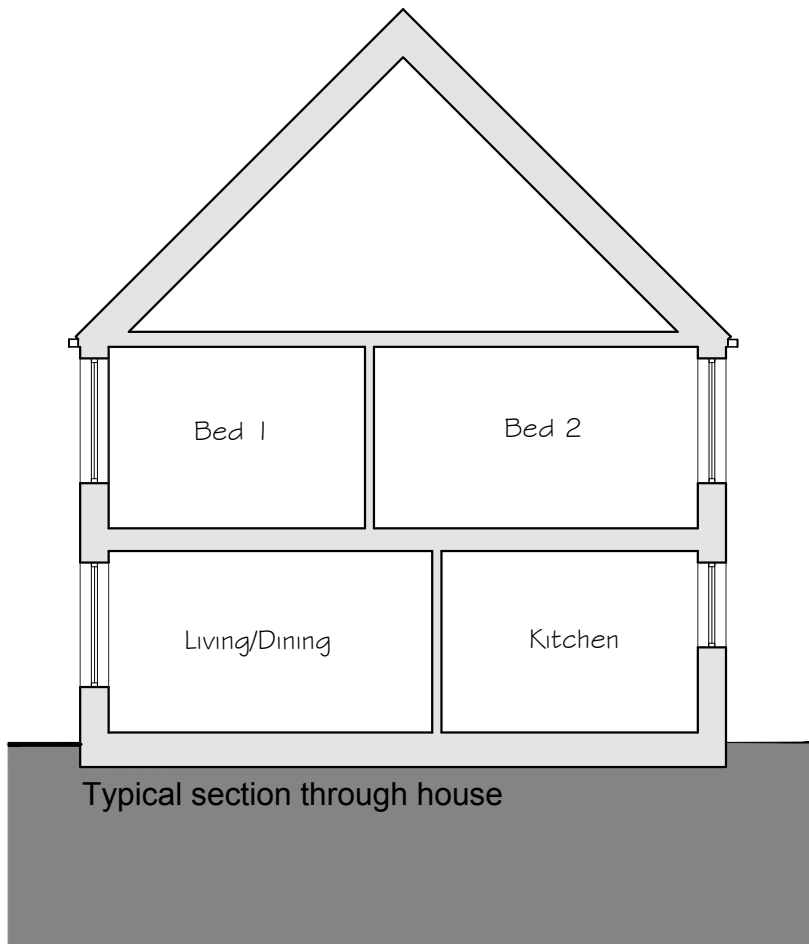


Typical section through house

- Materials Key:
- Red / Brown facing brick
 - Entrance door to houses to Secured By Design standard.
 - Artificial slate tiled roof, ridge tile also grey.
 - Black UPVC rainwater goods.
 - Dark Grey windows and doors, brick wall finish returns in reveals.
 - Stone effect cills, light coloured
 - Single ply membrane porch canopies with proprietary metal fascia.

Notes					
1. This drawing is the copyright of MH Architects Ltd					
2. Do not scale this drawing except for Local Authority planning purposes					
3. All dimensions must be checked on site by the contractor prior to commencement of the works.					
Rev.	Revision	By	Date	Check	Date
A	remove recess to window adjust ridge / eave height	tg	18/01/16	nks	18/01/16
B	Unit 5 changed to 2 bed. Gable end fenestrated. Minor alterations throughout to comply with space standards etc. Houses lengthened to increase area.				
C	Store added in kitchens to houses.		03/01/18	NKS	03/01/18
D	Cycle store added.		15/01/18	OHS	15/01/18
E	Kitchen windows in unit 1 amended to suit units.		16/02/18	OHS	16/02/18
F	Unit position adjusted. Text and presentation style adjusted to match overall, a boilers added to each 4b2p houses		29/08/18	OHS	30/08/18

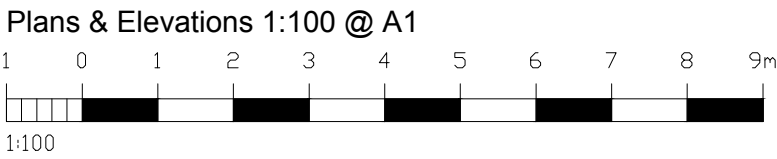

First floor plan
3no. 4B 2P
House FF
39.7 sqm

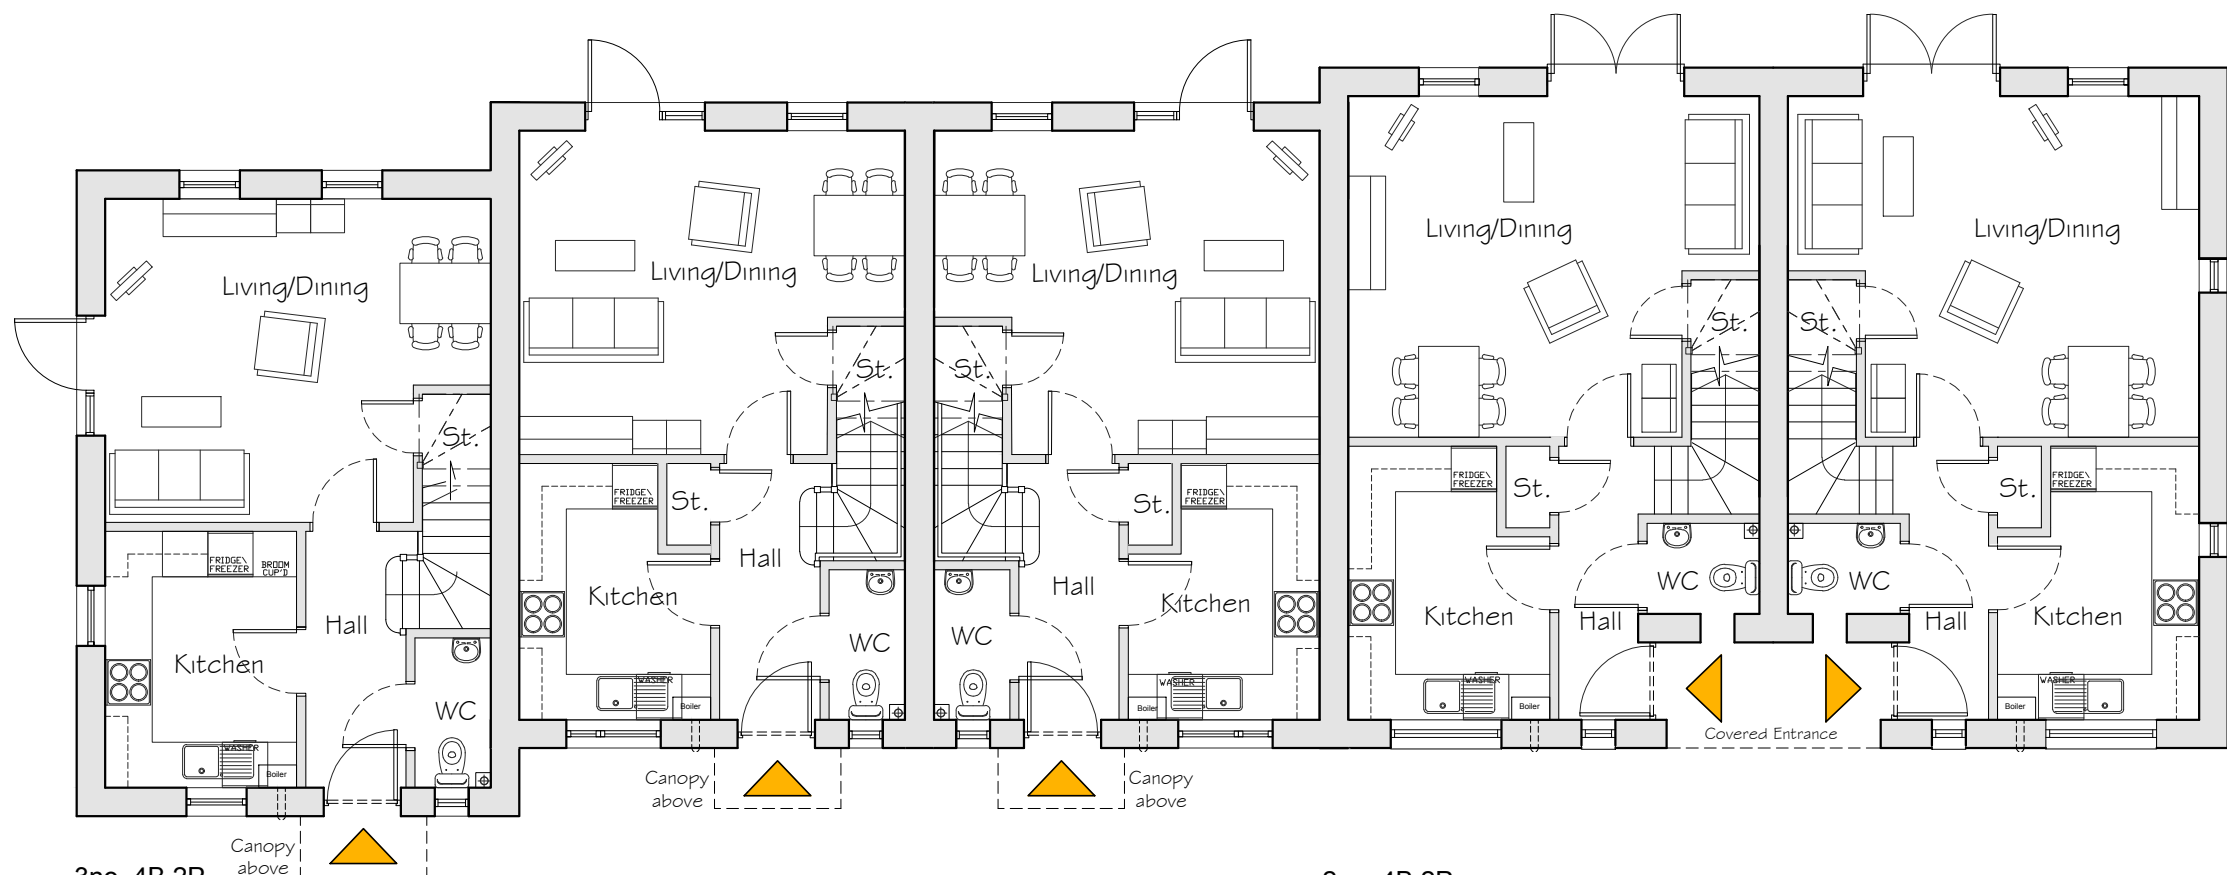

2no. 4B 2P
House FF
37.7sqm

3no. 4B 2P
House GF
39.7 sqm

2no. 4B 2P
House FF
42.6sqm

Residential Re-development

Canada Road
Arundel
Arun District Council

Project & Drawing title

Proposed plans, elevations
and sections

Drawn	Date	Checked	Date	Scale
tg	03/10/16	nks	03/10/16	at A1
Job N°	16/021	Drawing N°	02	Rev.
Status				F

PLANNING

Ground floor / Residential Building
Southern Gate / Chichester
West Sussex / PO19 8EZ
t. 01243 774748
e. admin@mharchitects.co.uk
www.mharchitects.co.uk
Limited Company
Registered in England No. 094233

mh
ARCHITECTS