
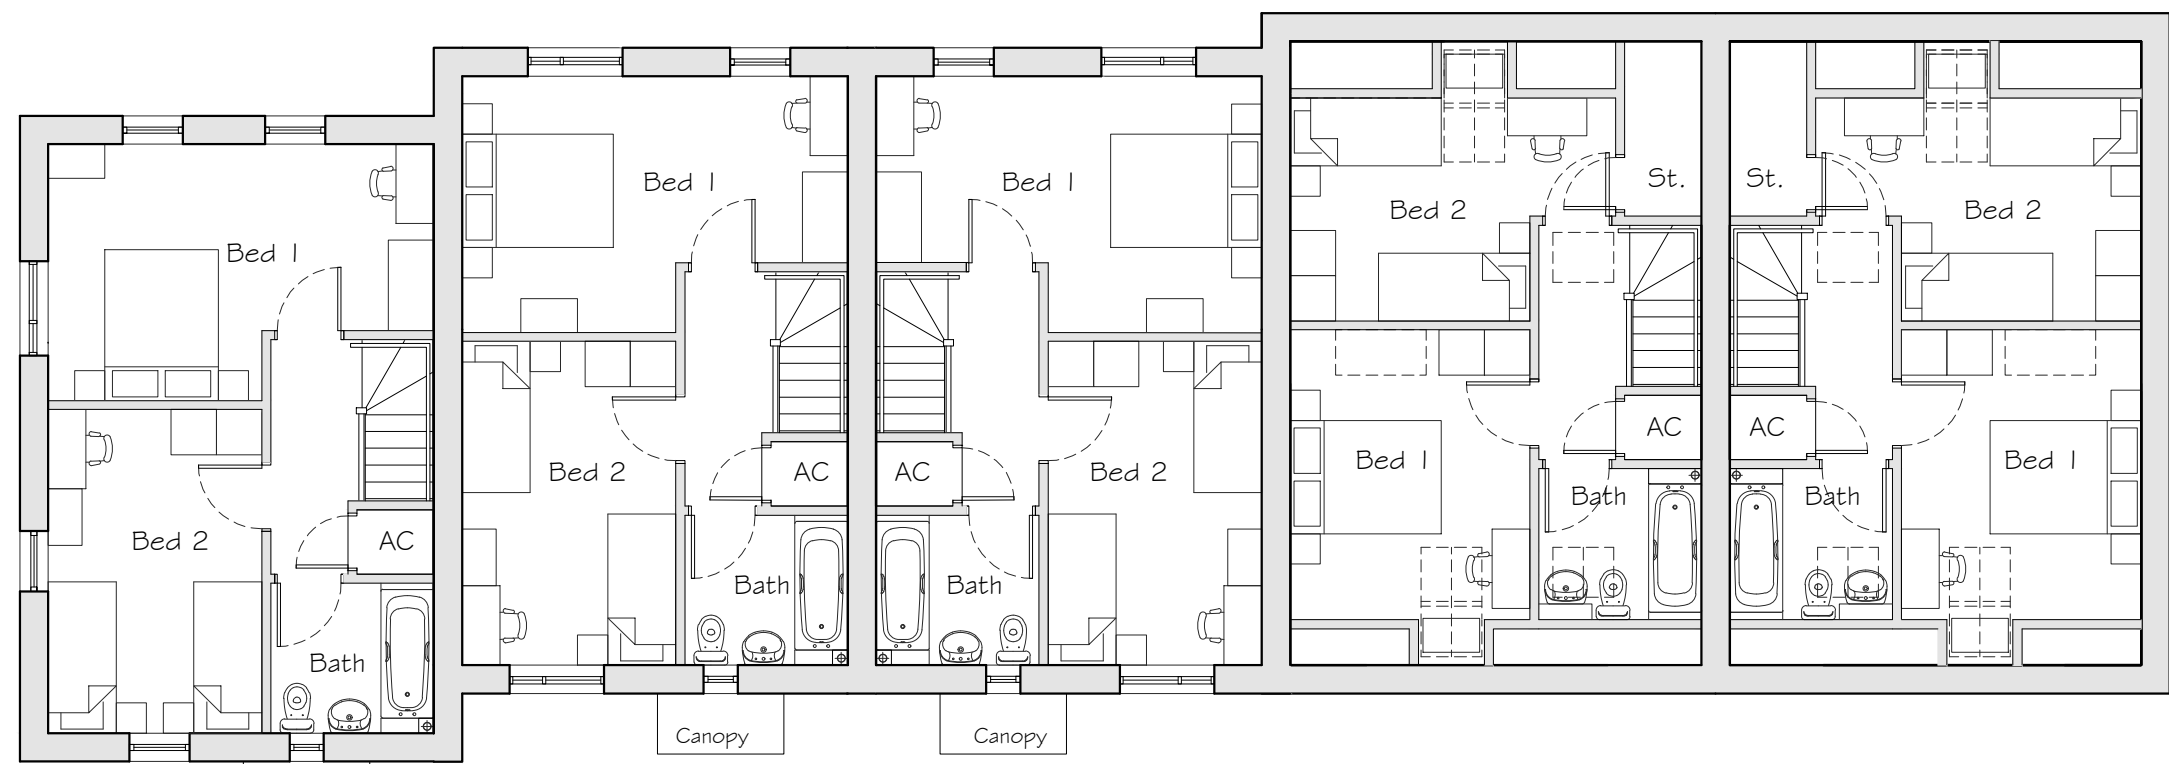



Cycle shed plan and elevations

Roof plan

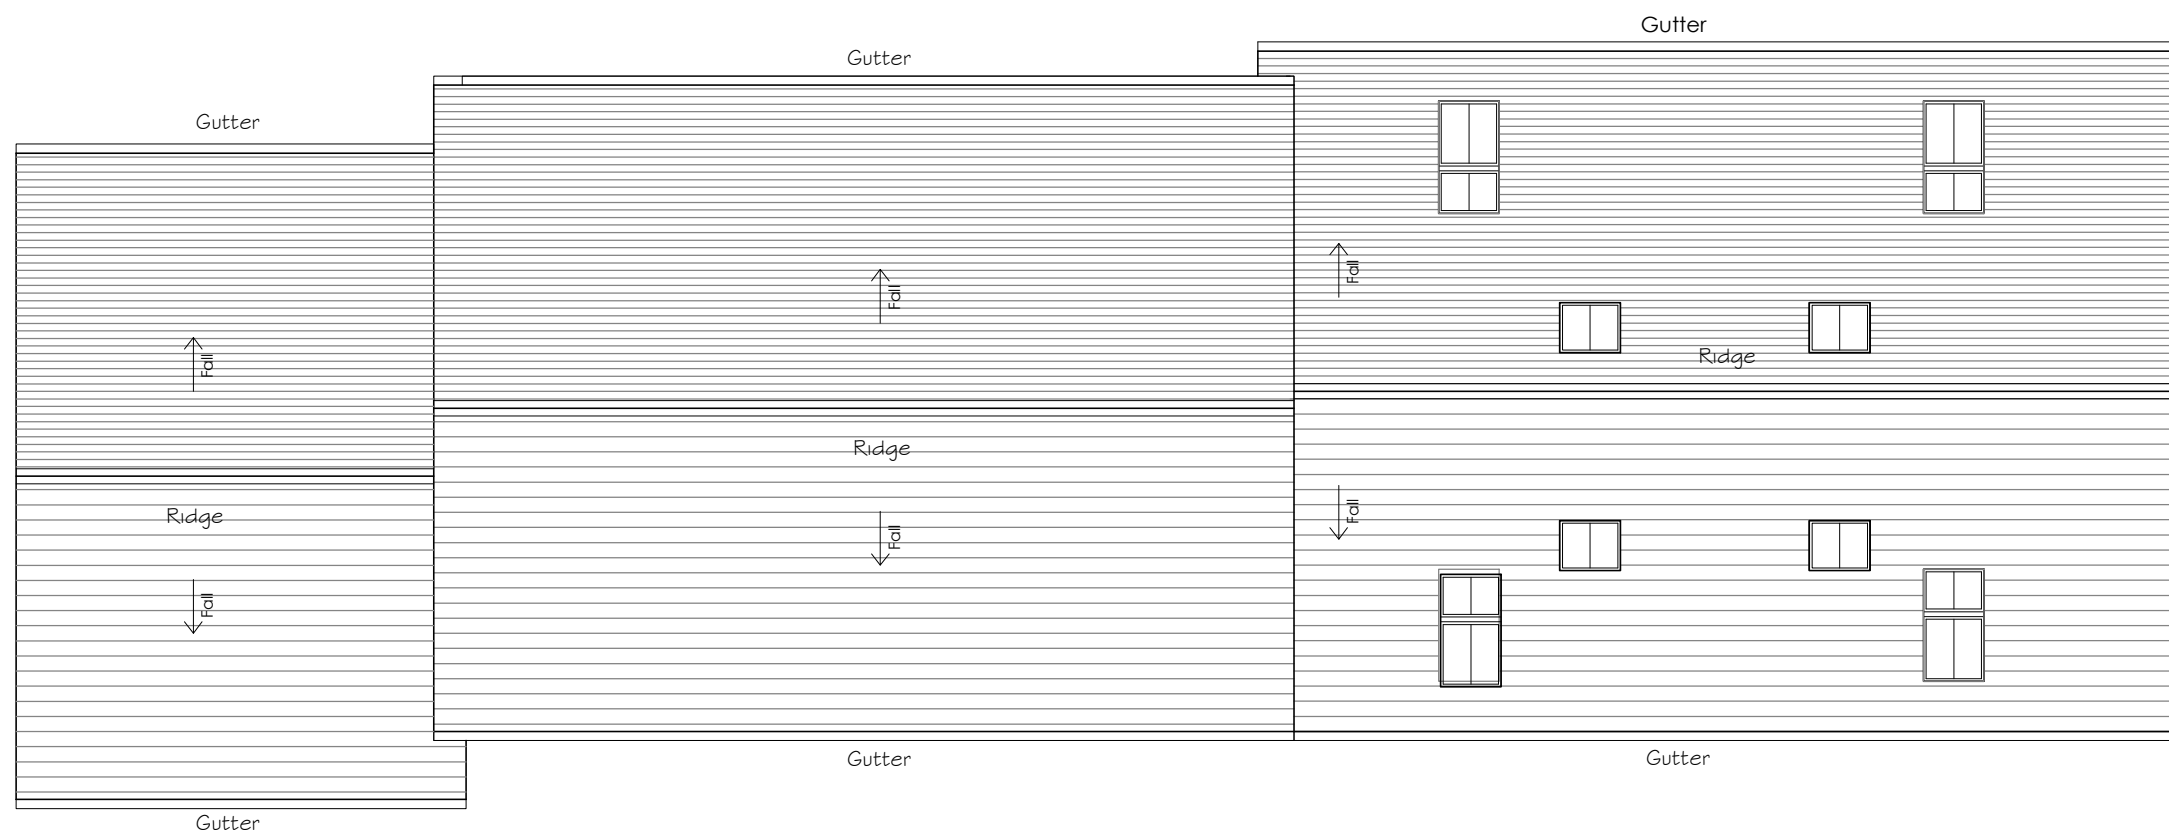


First floor plan
3no. 4B 2P
House FF
39.7 sqm

2no. 4B 2P
House FF
37.7sqm

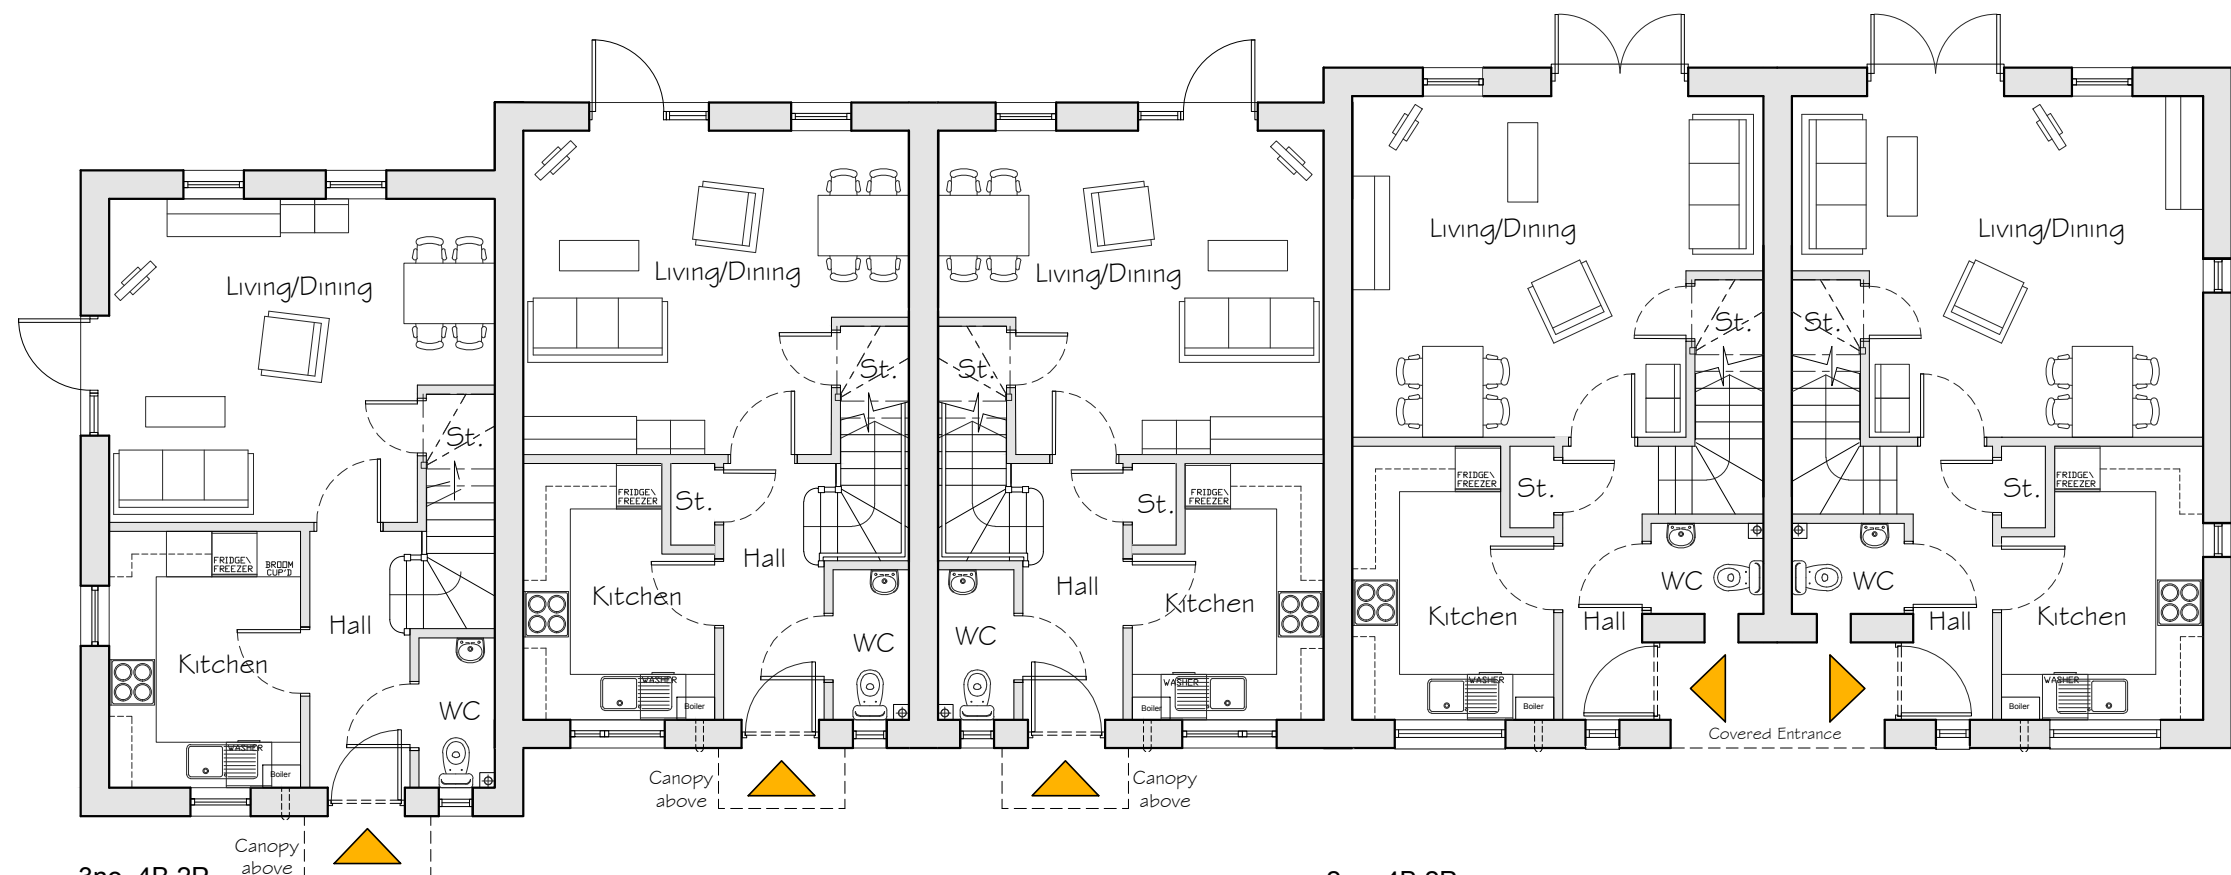

3no. 4B 2P
House GF
39.7 sqm

2no. 4B 2P
House FF
42.6sqm

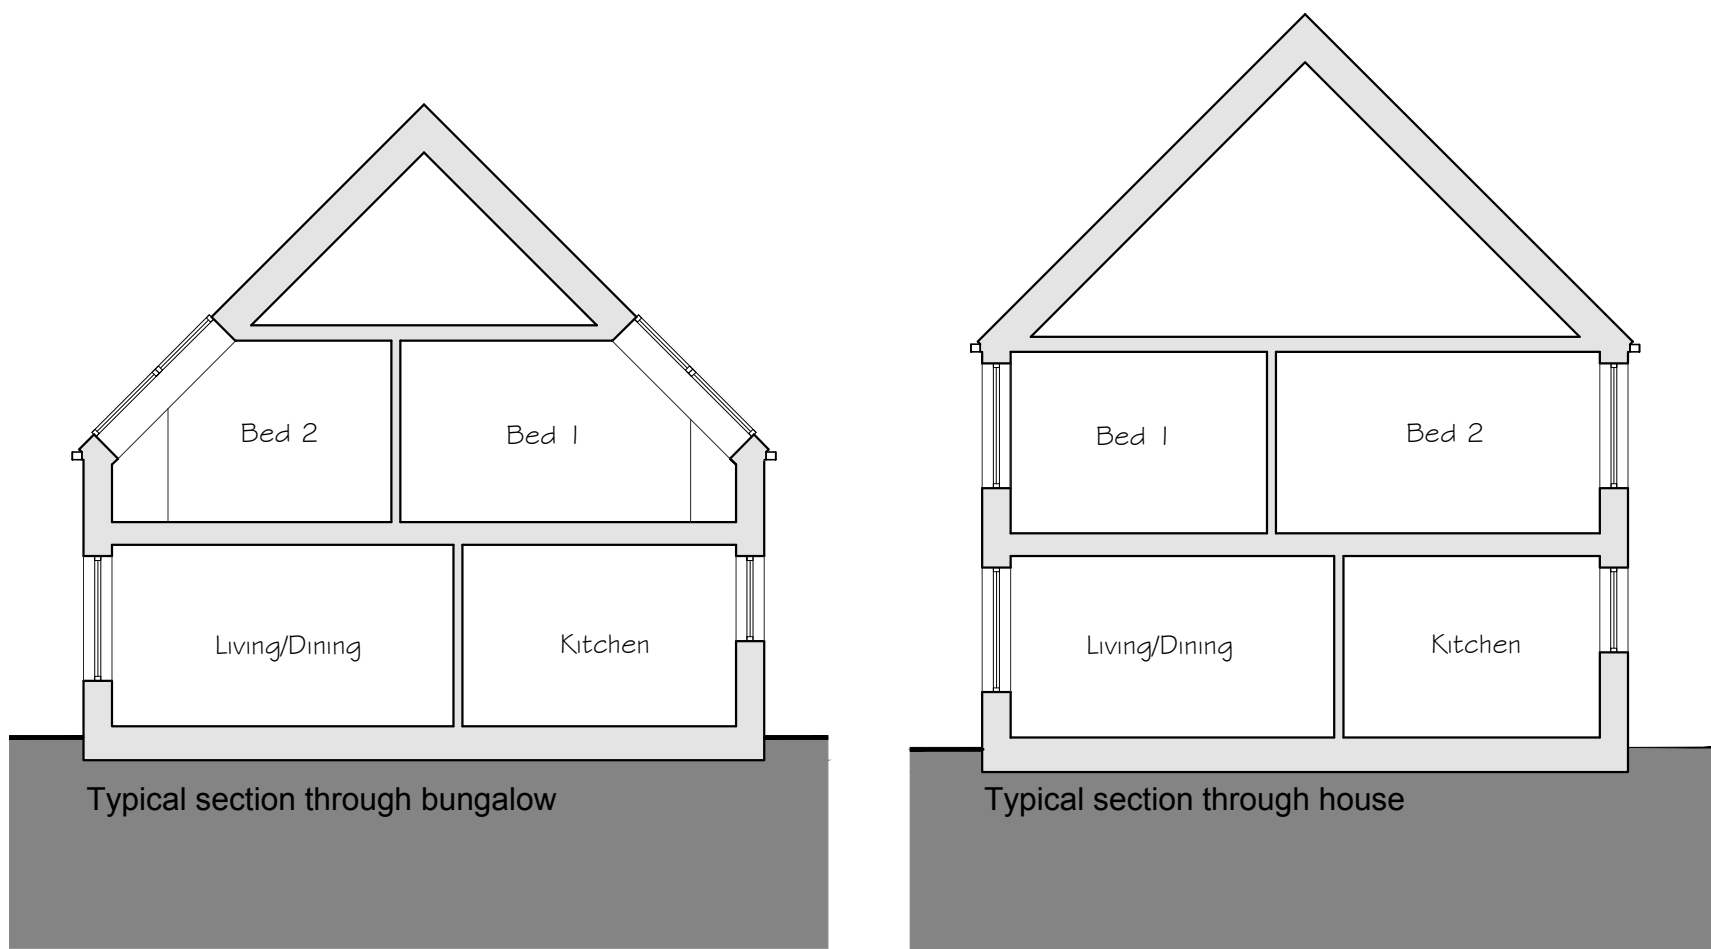


Typical section through bungalow

Typical section through house

Materials Key:

1. Red / Brown facing brick
2. Entrance door to houses to Secured By Design standard.
3. Artificial slate tiled roof, ridge tile also grey.
4. Black UPVC rainwater goods.
5. Dark Grey windows and doors, brick wall finish returns in reveals.
6. Stone effect cills, light coloured
7. Single ply membrane porch canopies with proprietary metal fascia.

Plans & Elevations 1:100 @ A1

 

North elevation

West elevation



South elevation

East elevation

Residential Re-development

Canada Road
Arundel
Arun District Council

Project & Drawing title

Proposed plans, elevations
and sections

Drawn tgm	Date 03/10/16	Checked rks	Date 03/10/16	Scale at A1 1:100
Job N° 16/021	Drawing N° 02	Rev. F	Status PLANNING	

Ground Floor / Residential Building
Southern Gate / Chichester
West Sussex / PO19 8EZ
t. 01243 774748
e. admin@mharchitects.co.uk
www.mharchitects.co.uk
Limited Company
Registered in England No. 094233

mh
ARCHITECTS