



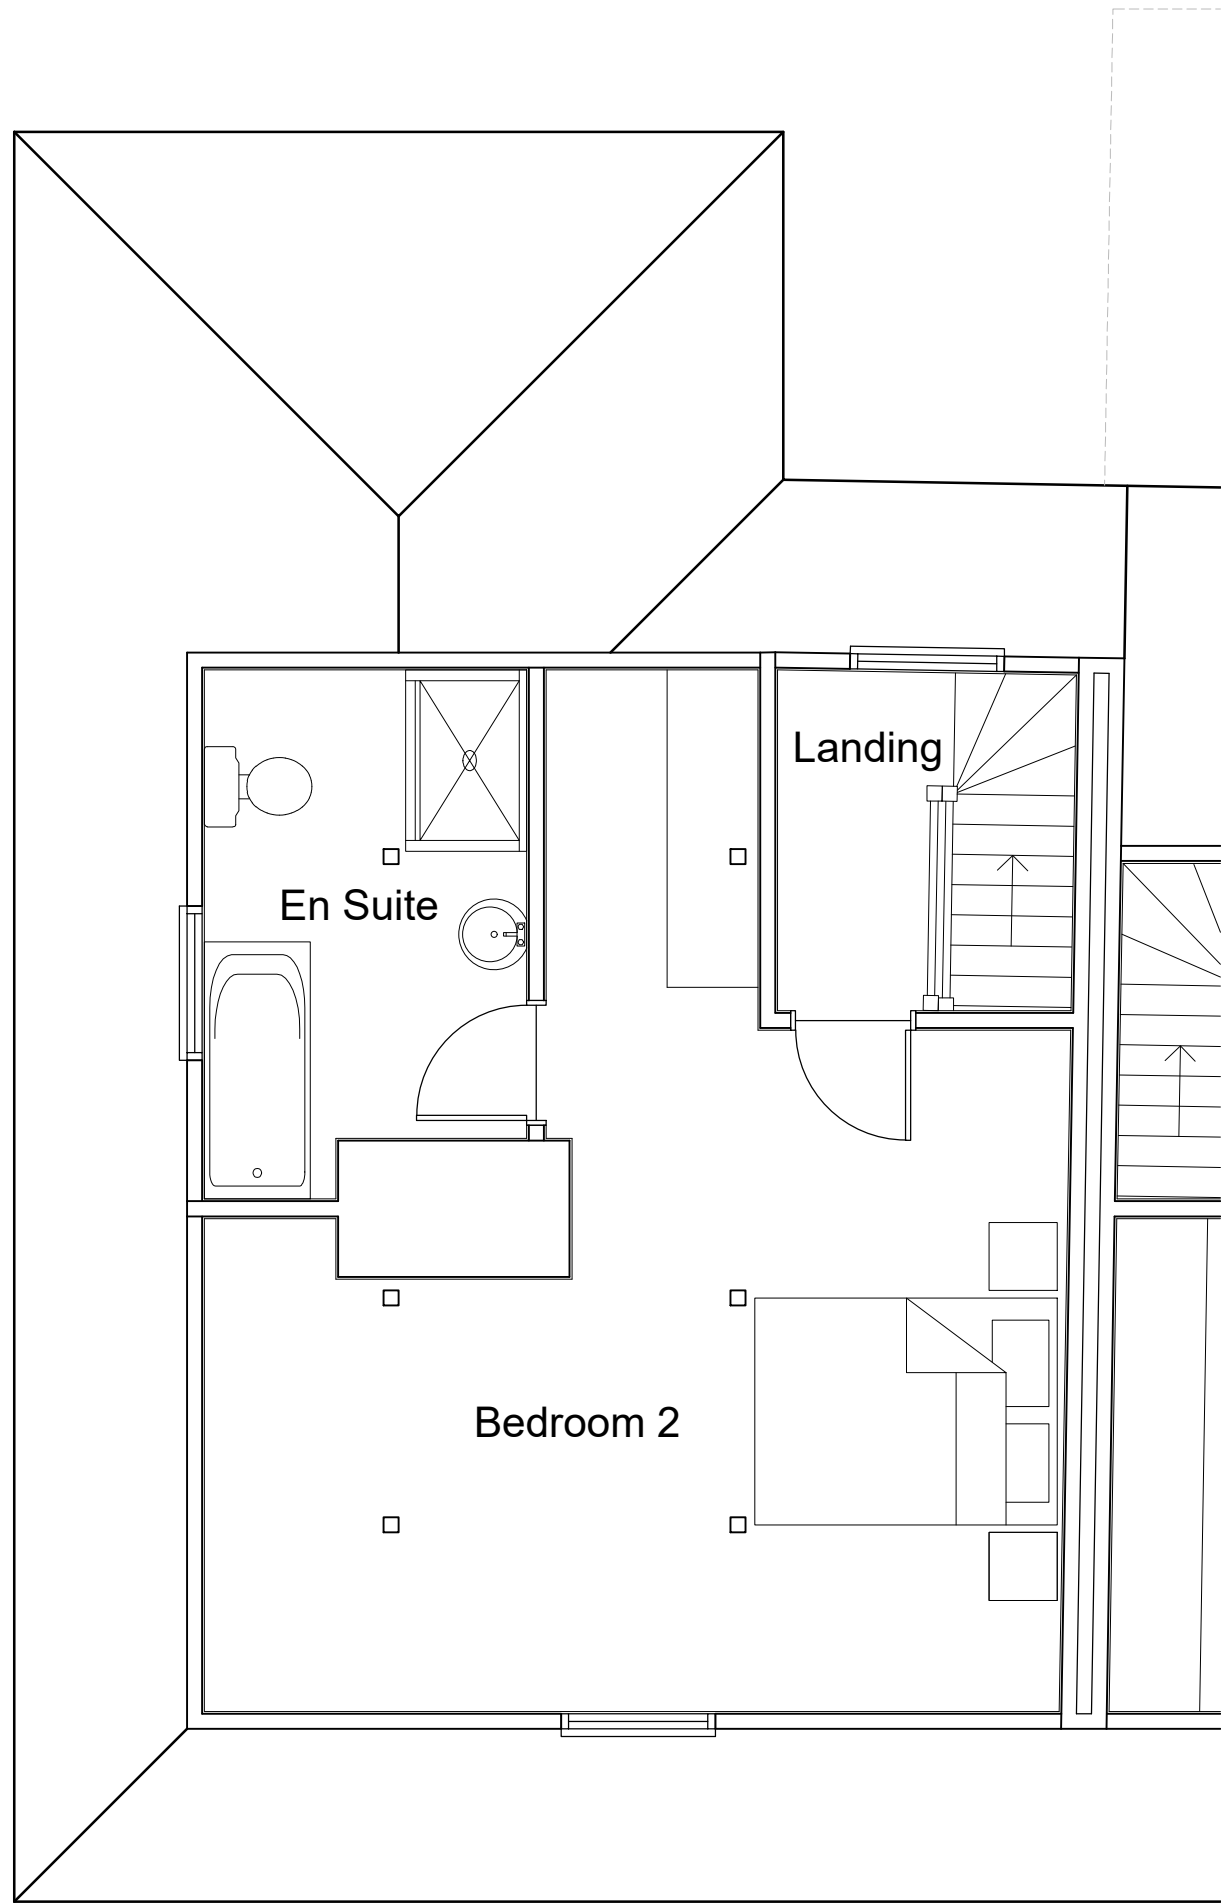


No.1


PROPOSED THIRD FLOOR PLAN
(1:50)

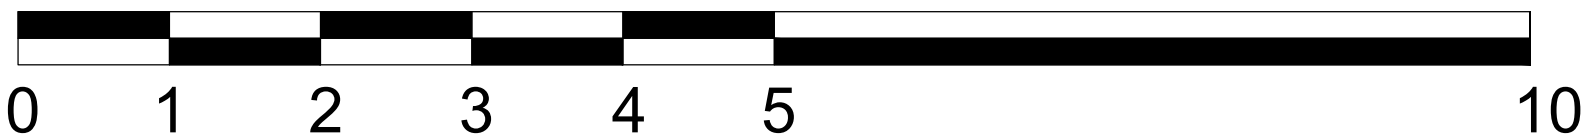

SCALE BAR 1:50

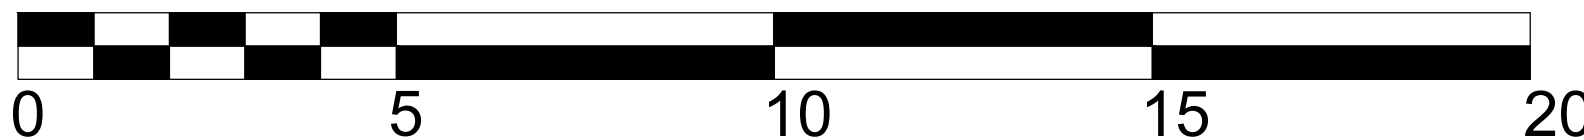

SCALE BAR 1:100

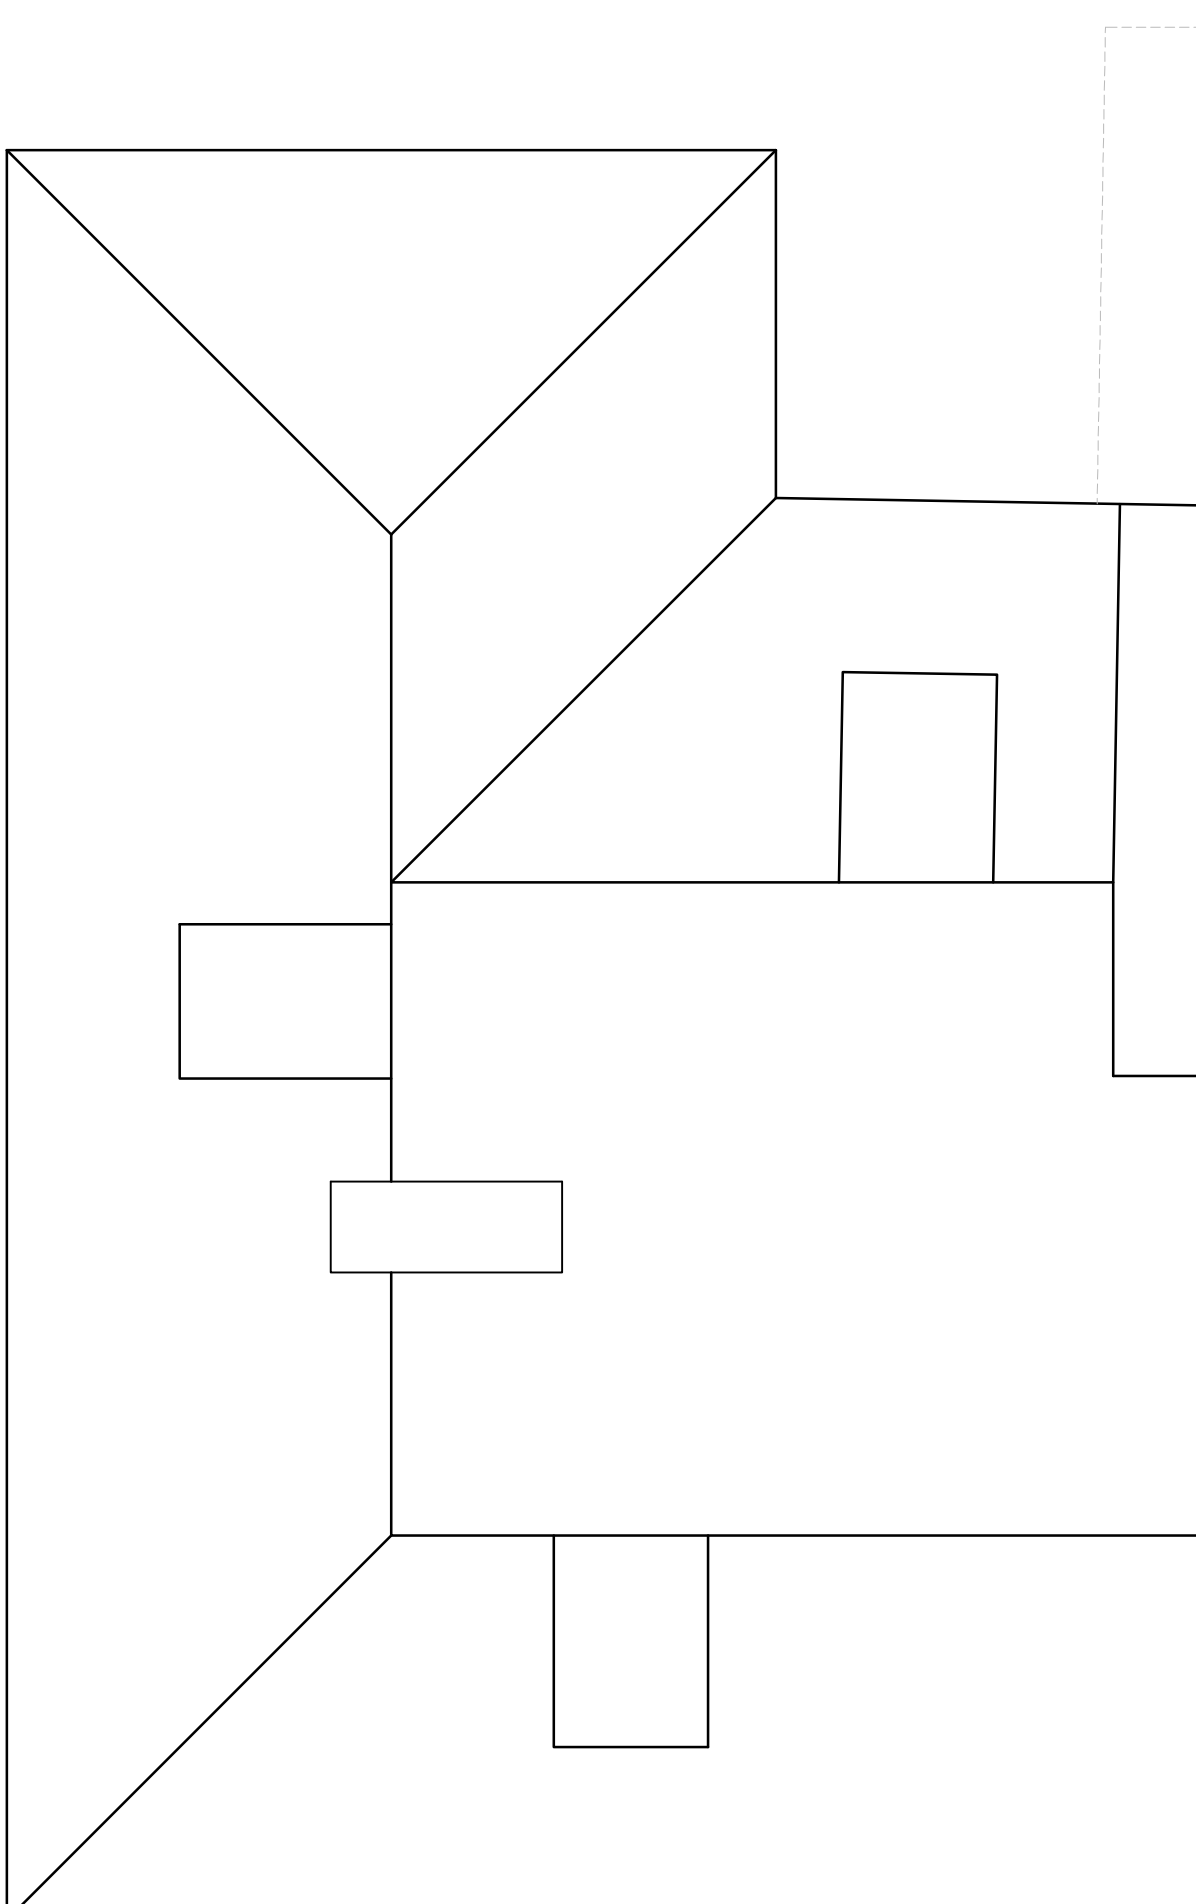

No.1


PROPOSED ROOF PLAN
(1:50)

NOTE

Existing Property of No.1

Replace all existing windows with new timber double glazed sliding sash windows painted white


Existing external walls brickwork (previously rendered). South elevation (front) and West elevation (Side) to be rendered and painted white

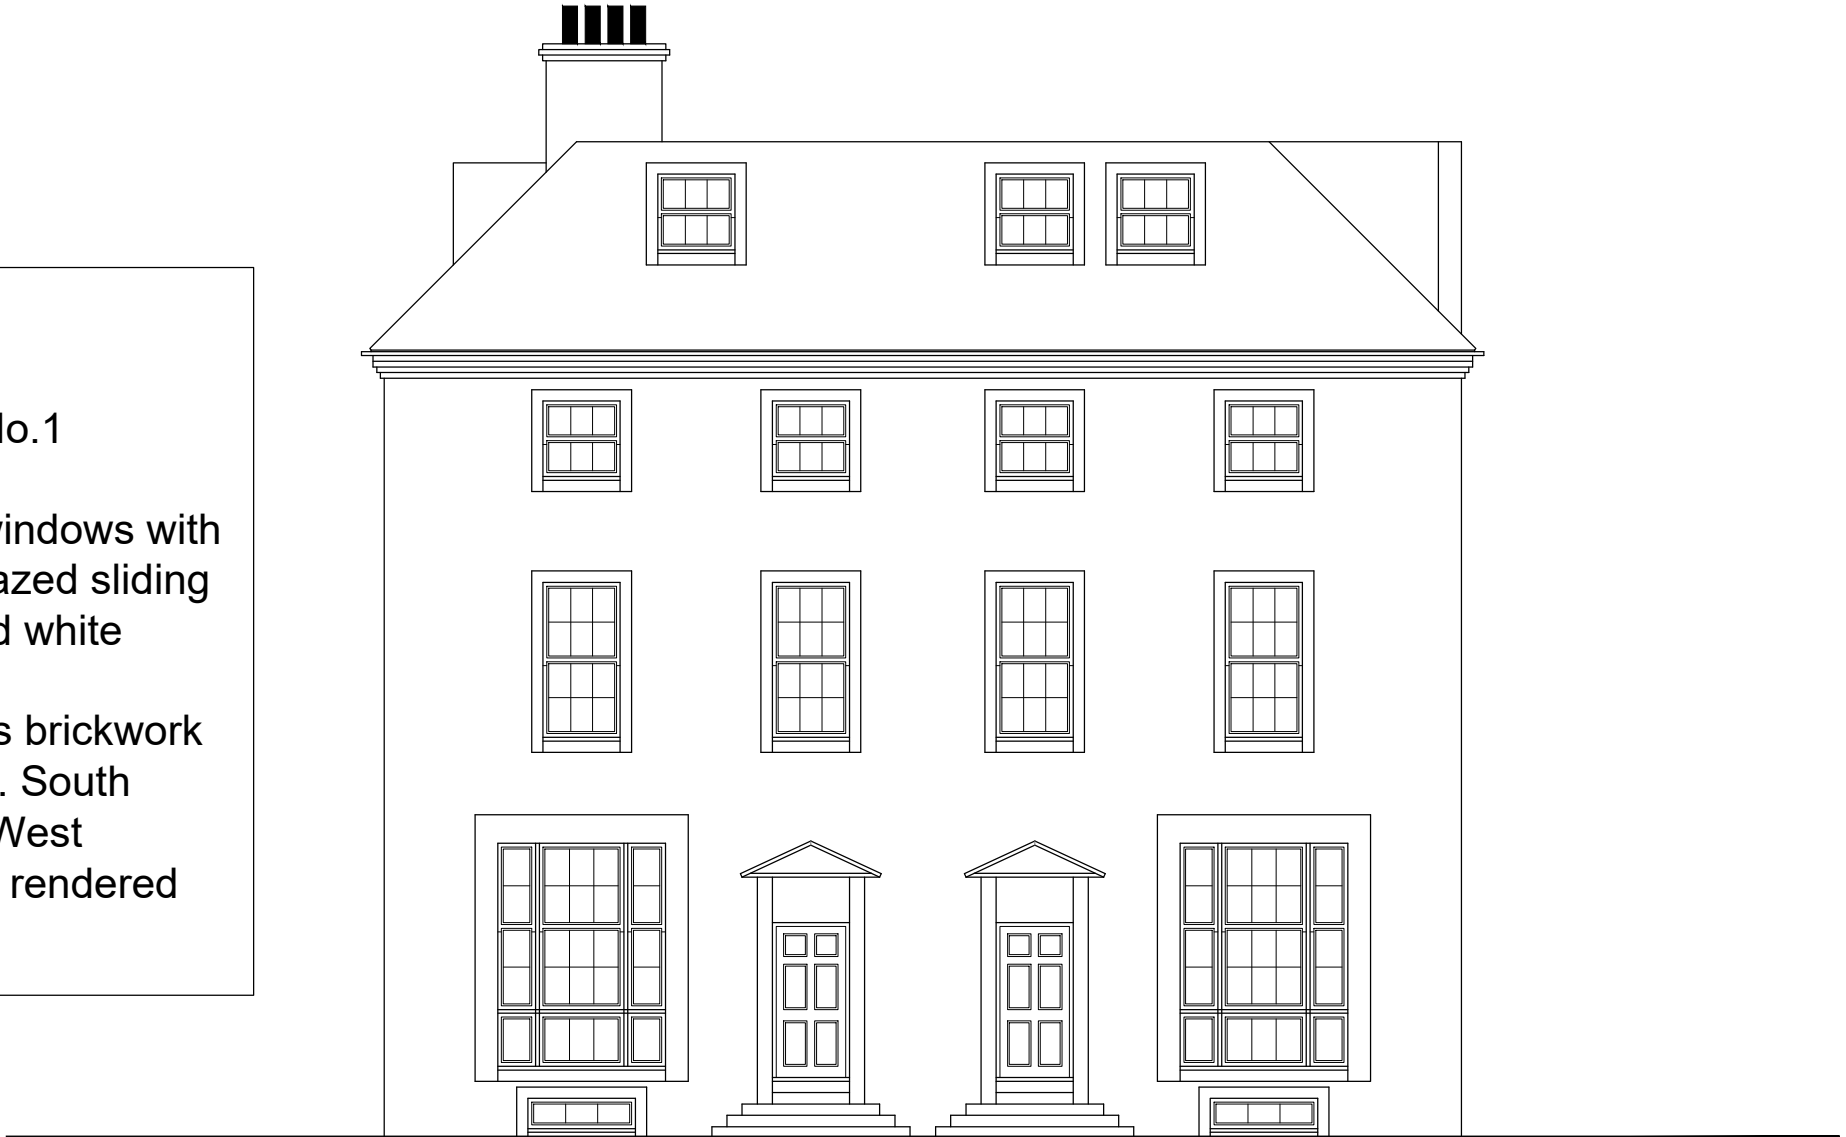

No.1

No.3


PROPOSED SOUTH ELEVATION
(1:100)

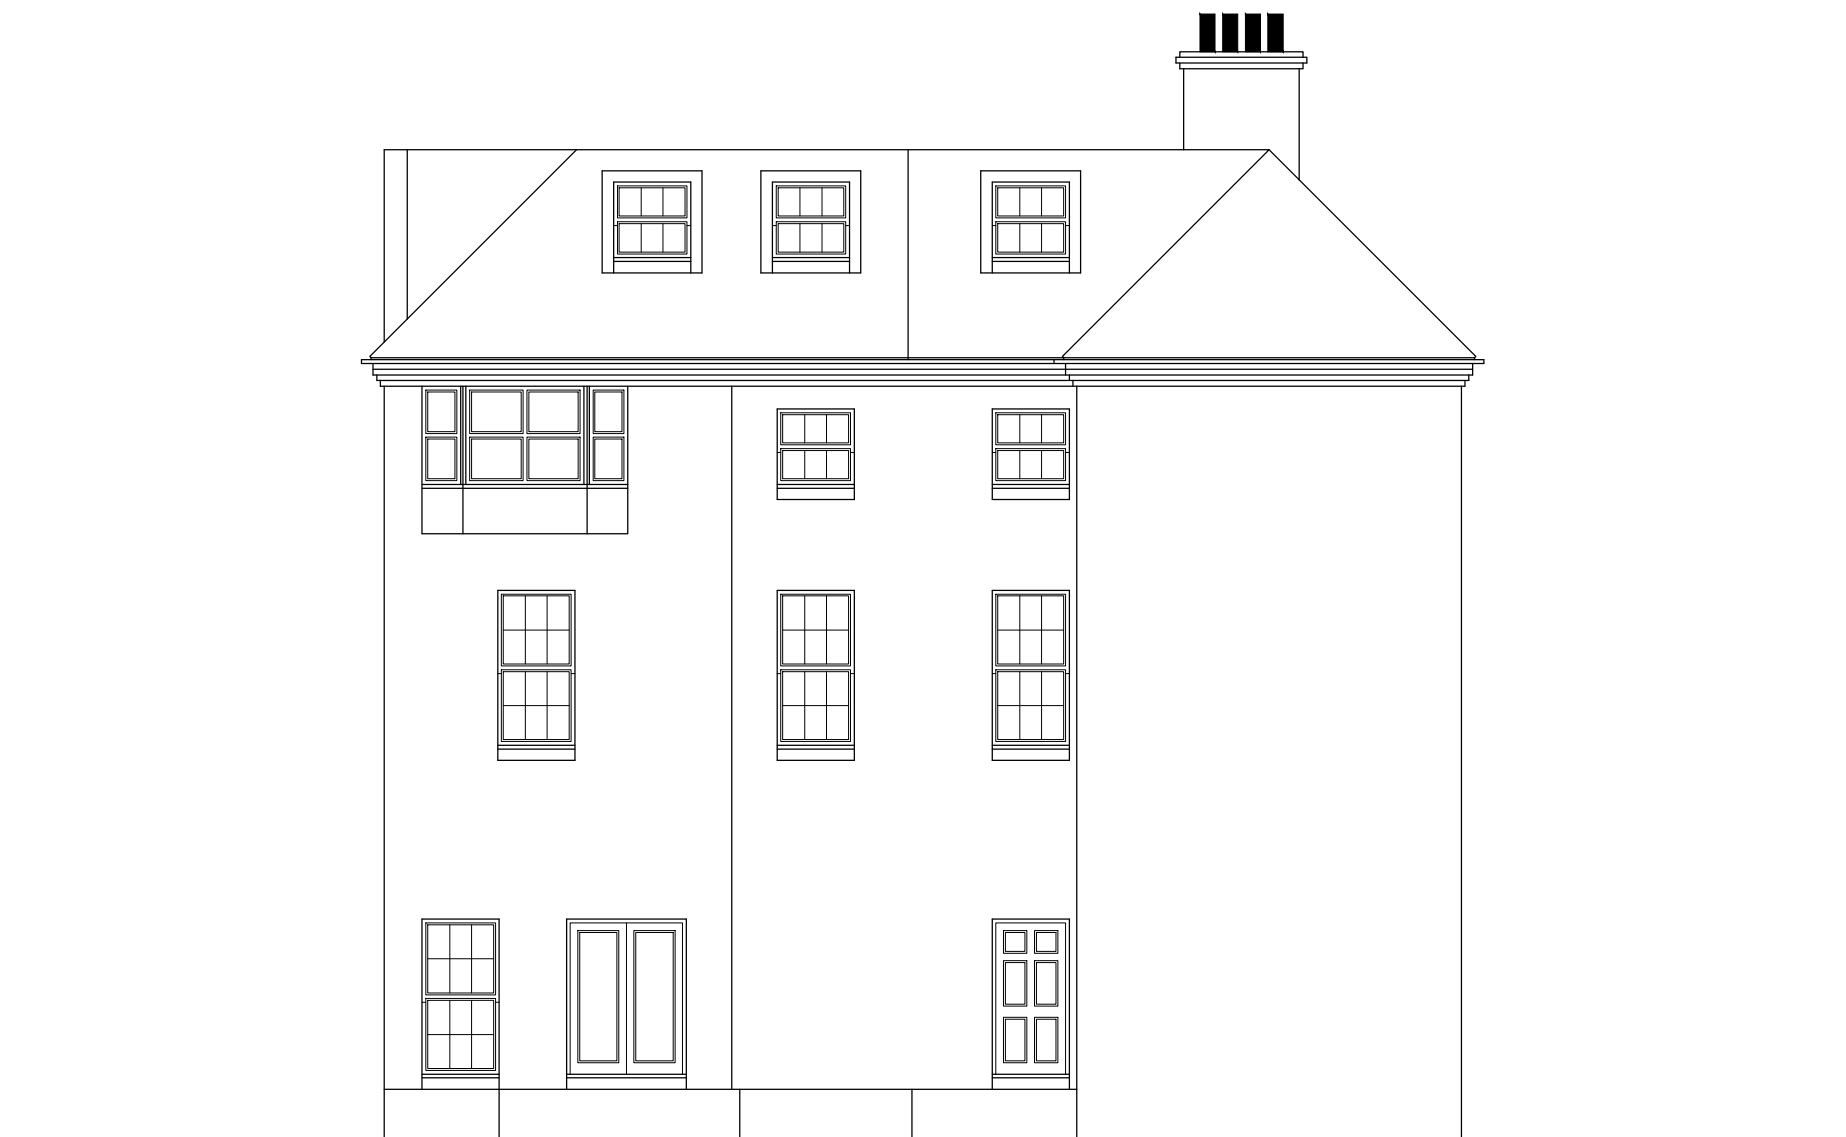

No.3


No.1

PROPOSED NORTH ELEVATION
(1:100)

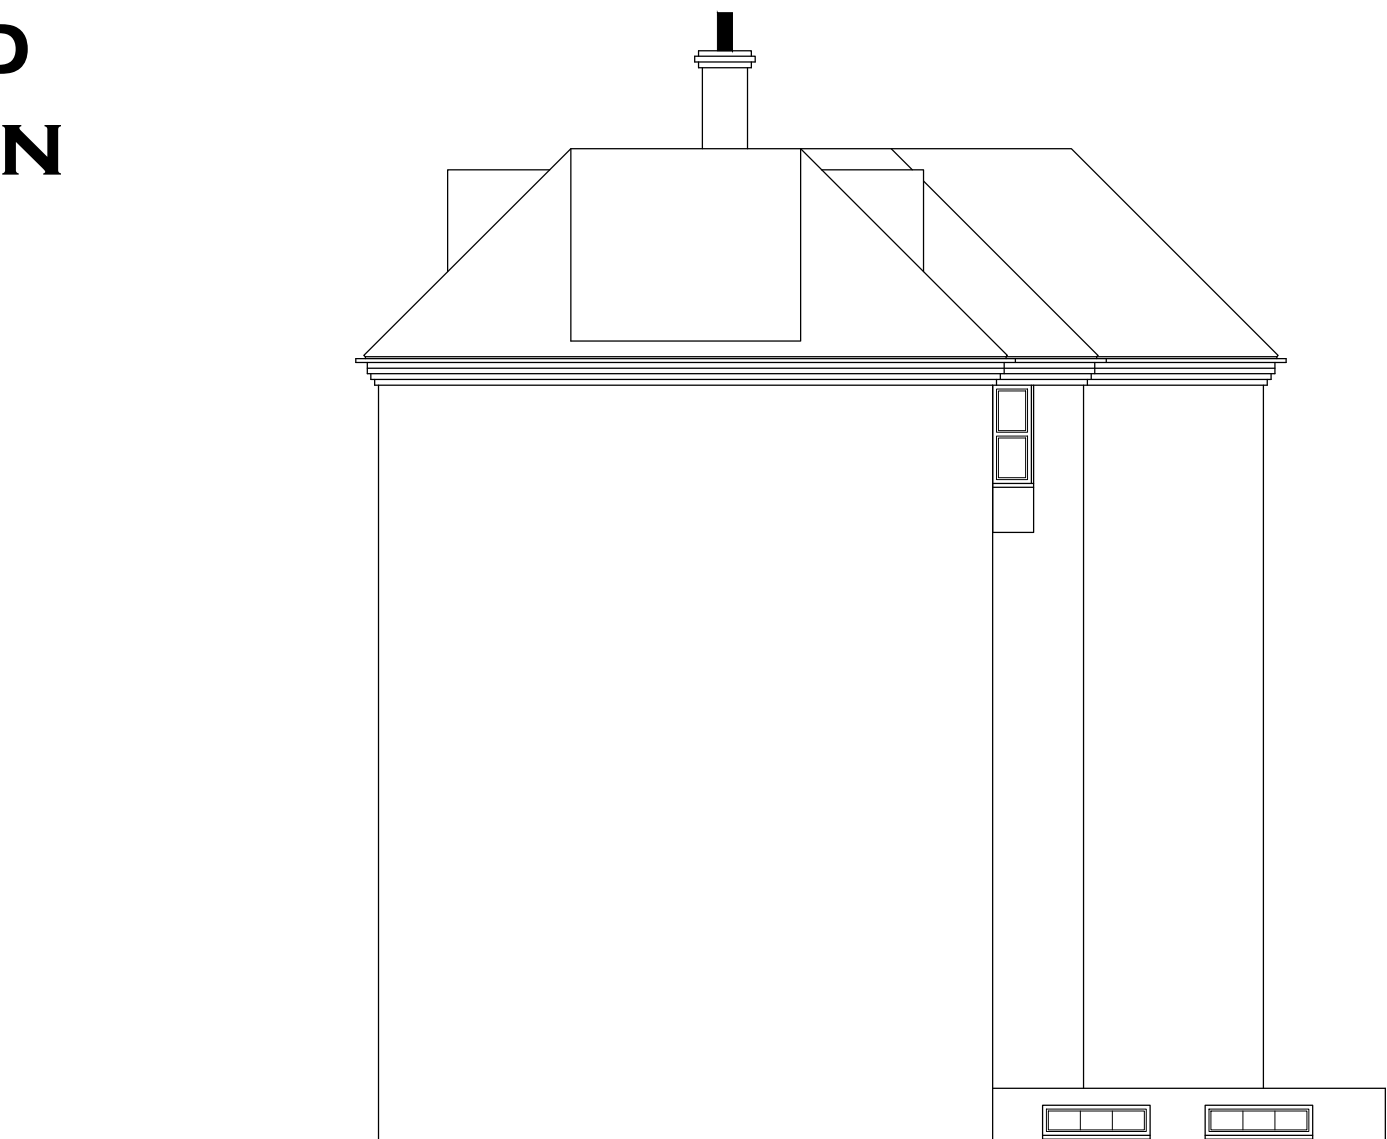

No.3

PROPOSED EAST ELEVATION
(1:100)

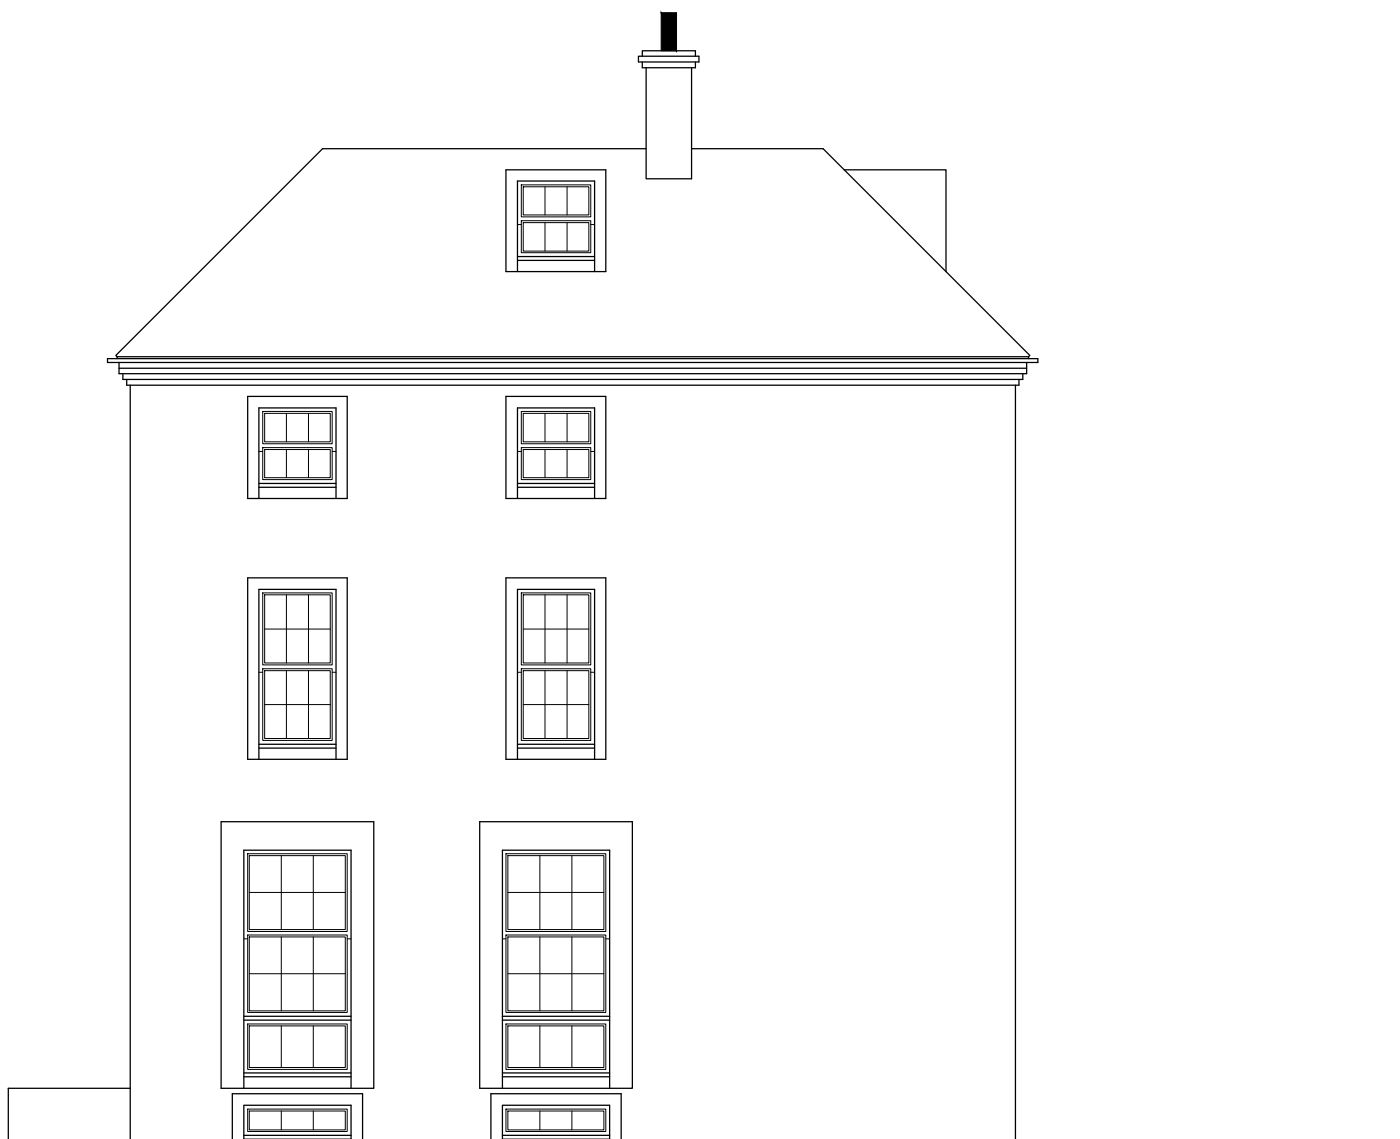

No.1

PROPOSED WEST ELEVATION
(1:100)

Notes

THIS DRAWING IS THE COPYRIGHT OF VIVID DESIGN STUDIO LTD AND MUST NOT BE COPIED, ALTERED OR REPRODUCED IN ANY WAY NEITHER PASSED TO A THIRD PARTY WITHOUT THEIR WRITTEN PERMISSION.

DIMENSIONS TO BE CHECKED ON SITE BEFORE COMMENCING WORK AND ANY DISCREPANCIES SHALL BE REPORTED TO THE DESIGNER. FIGURED DIMENSIONS MUST BE TAKEN IN PREFERENCE TO SCALED DIMENSIONS.

Rev:-	Description:-	Date:-	Chkd by:-



The Barn, Calcot Mount Business Park, Calcot Lane,
Curdridge, Southampton, Hampshire, SO32 2BN
Tel: 01489 786670
Email: info@vividdesignstudio.co.uk
Website: www.vividdesignstudio.co.uk

Project:-			
Old Bank House 1 High Street Arundel West Sussex			
Title:-			
Proposed Floor Plans & Elevations			
Client:-			
Moor Construction Ltd			
Scale:-			
1:50, 1:100 (@A1)			
Drawn By:-	PJD	Checked By:-	
Date:-	10/04/21	Date:-	
Job.No:-	200042	Drg.No:-	46