




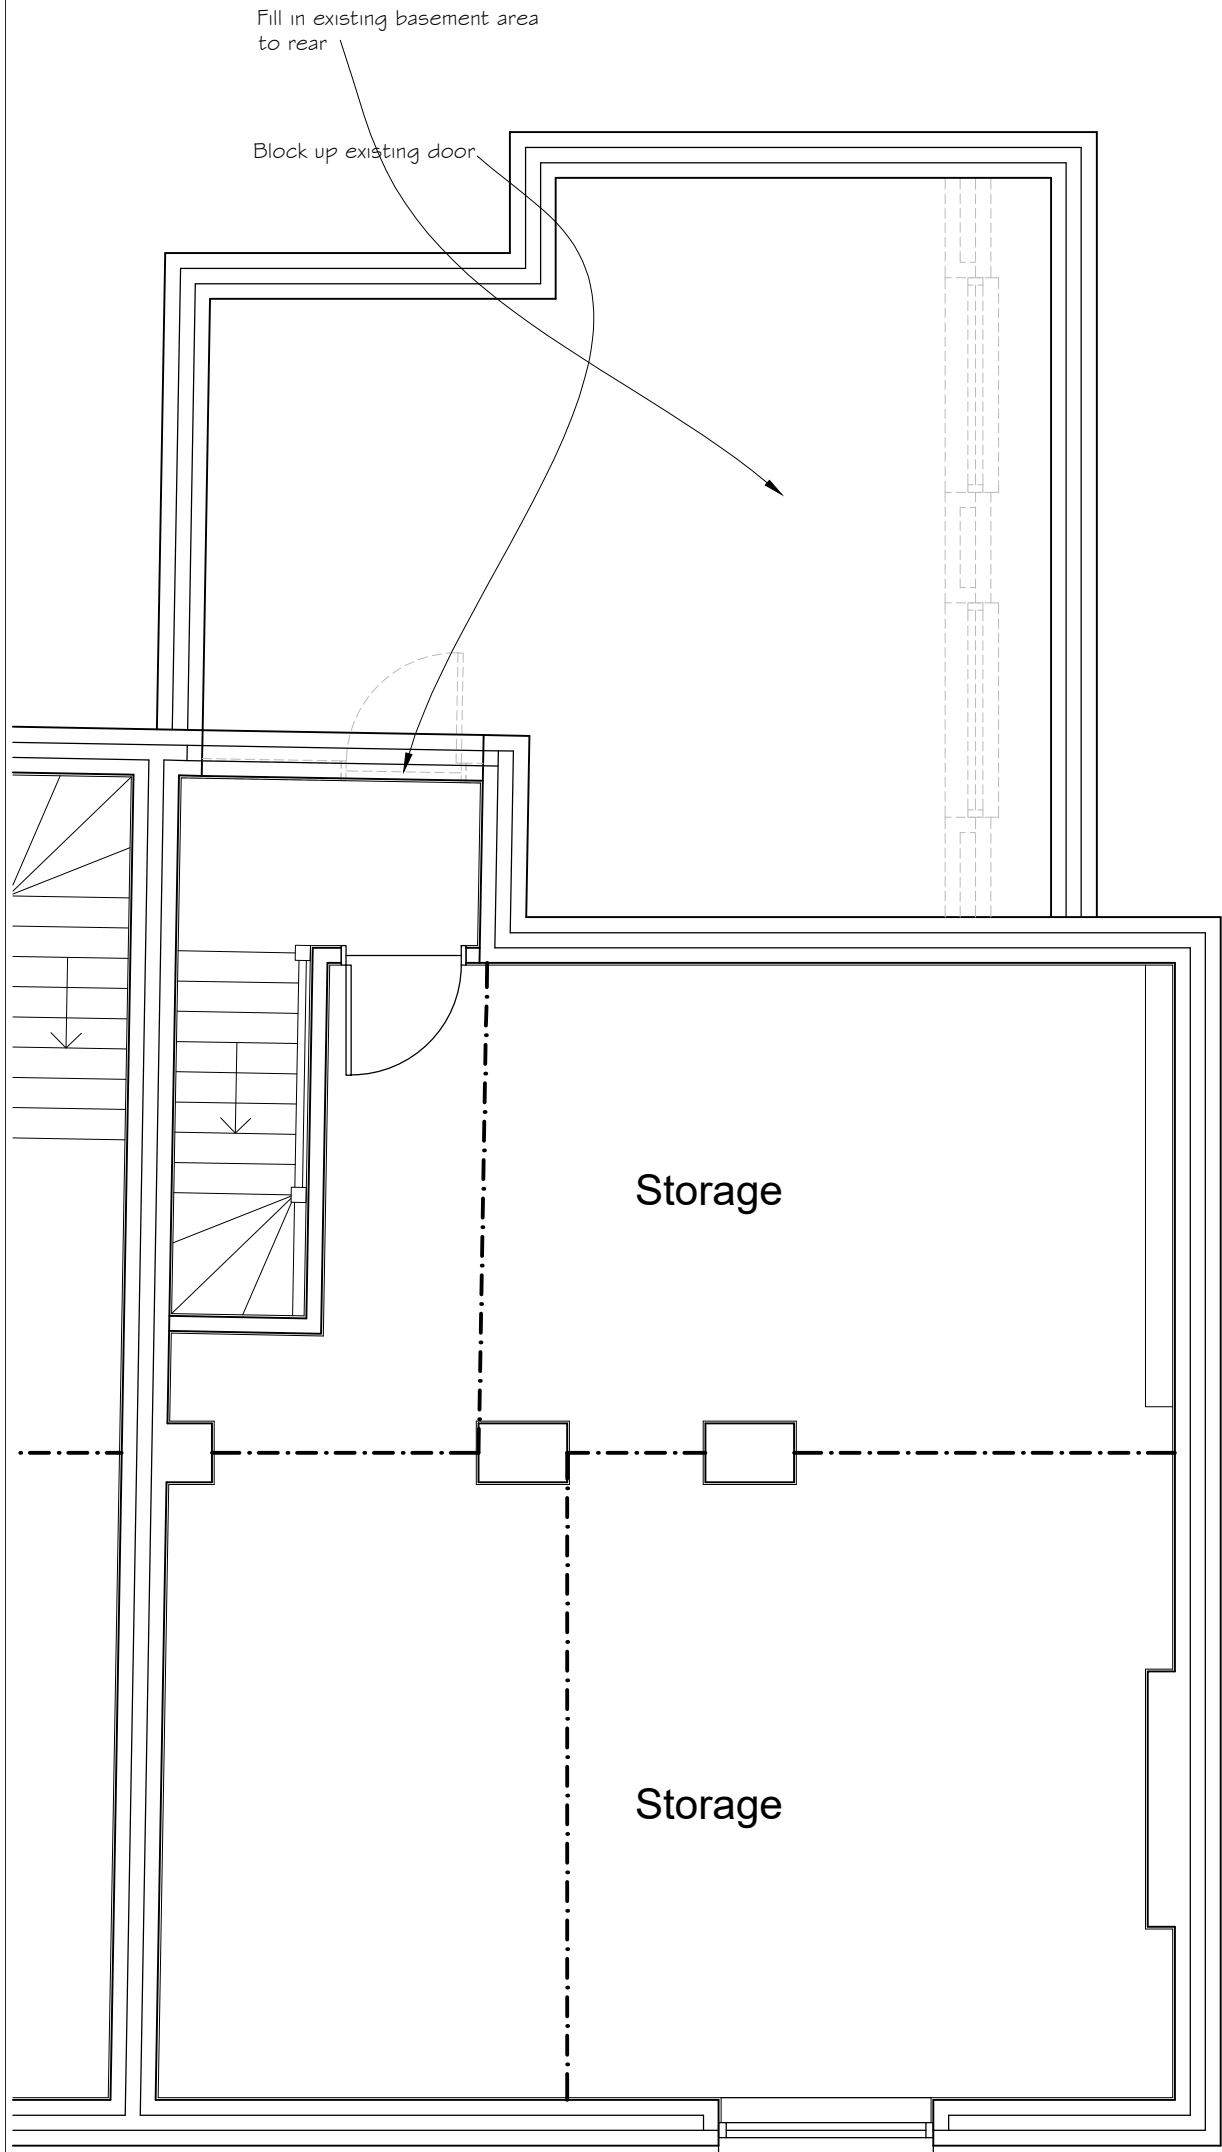


PROPOSED BASEMENT
FLOOR PLAN
(1:50)

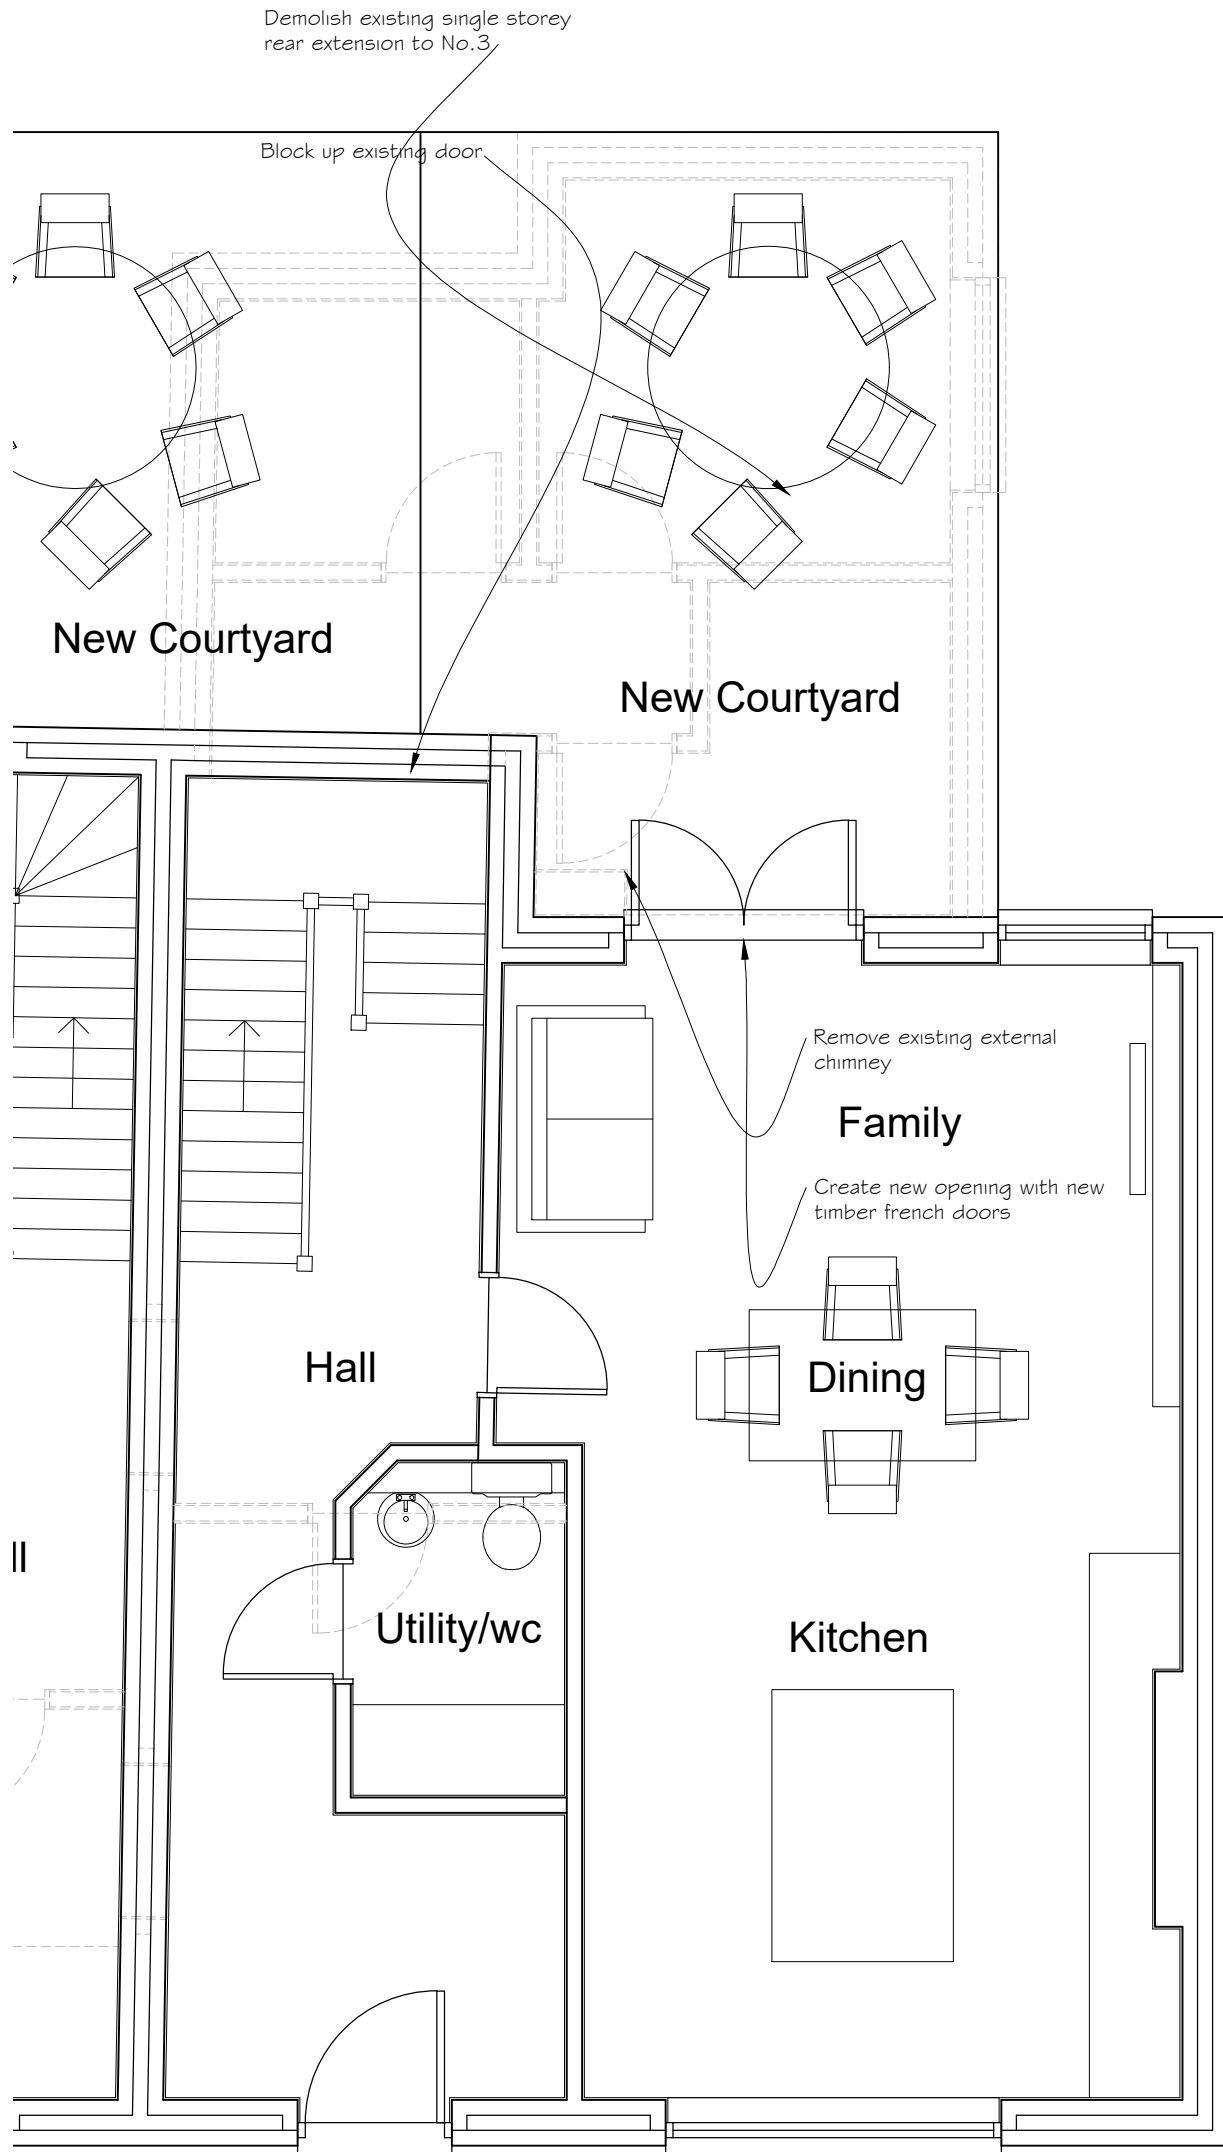


PROPOSED GROUND
FLOOR PLAN
(1:50)

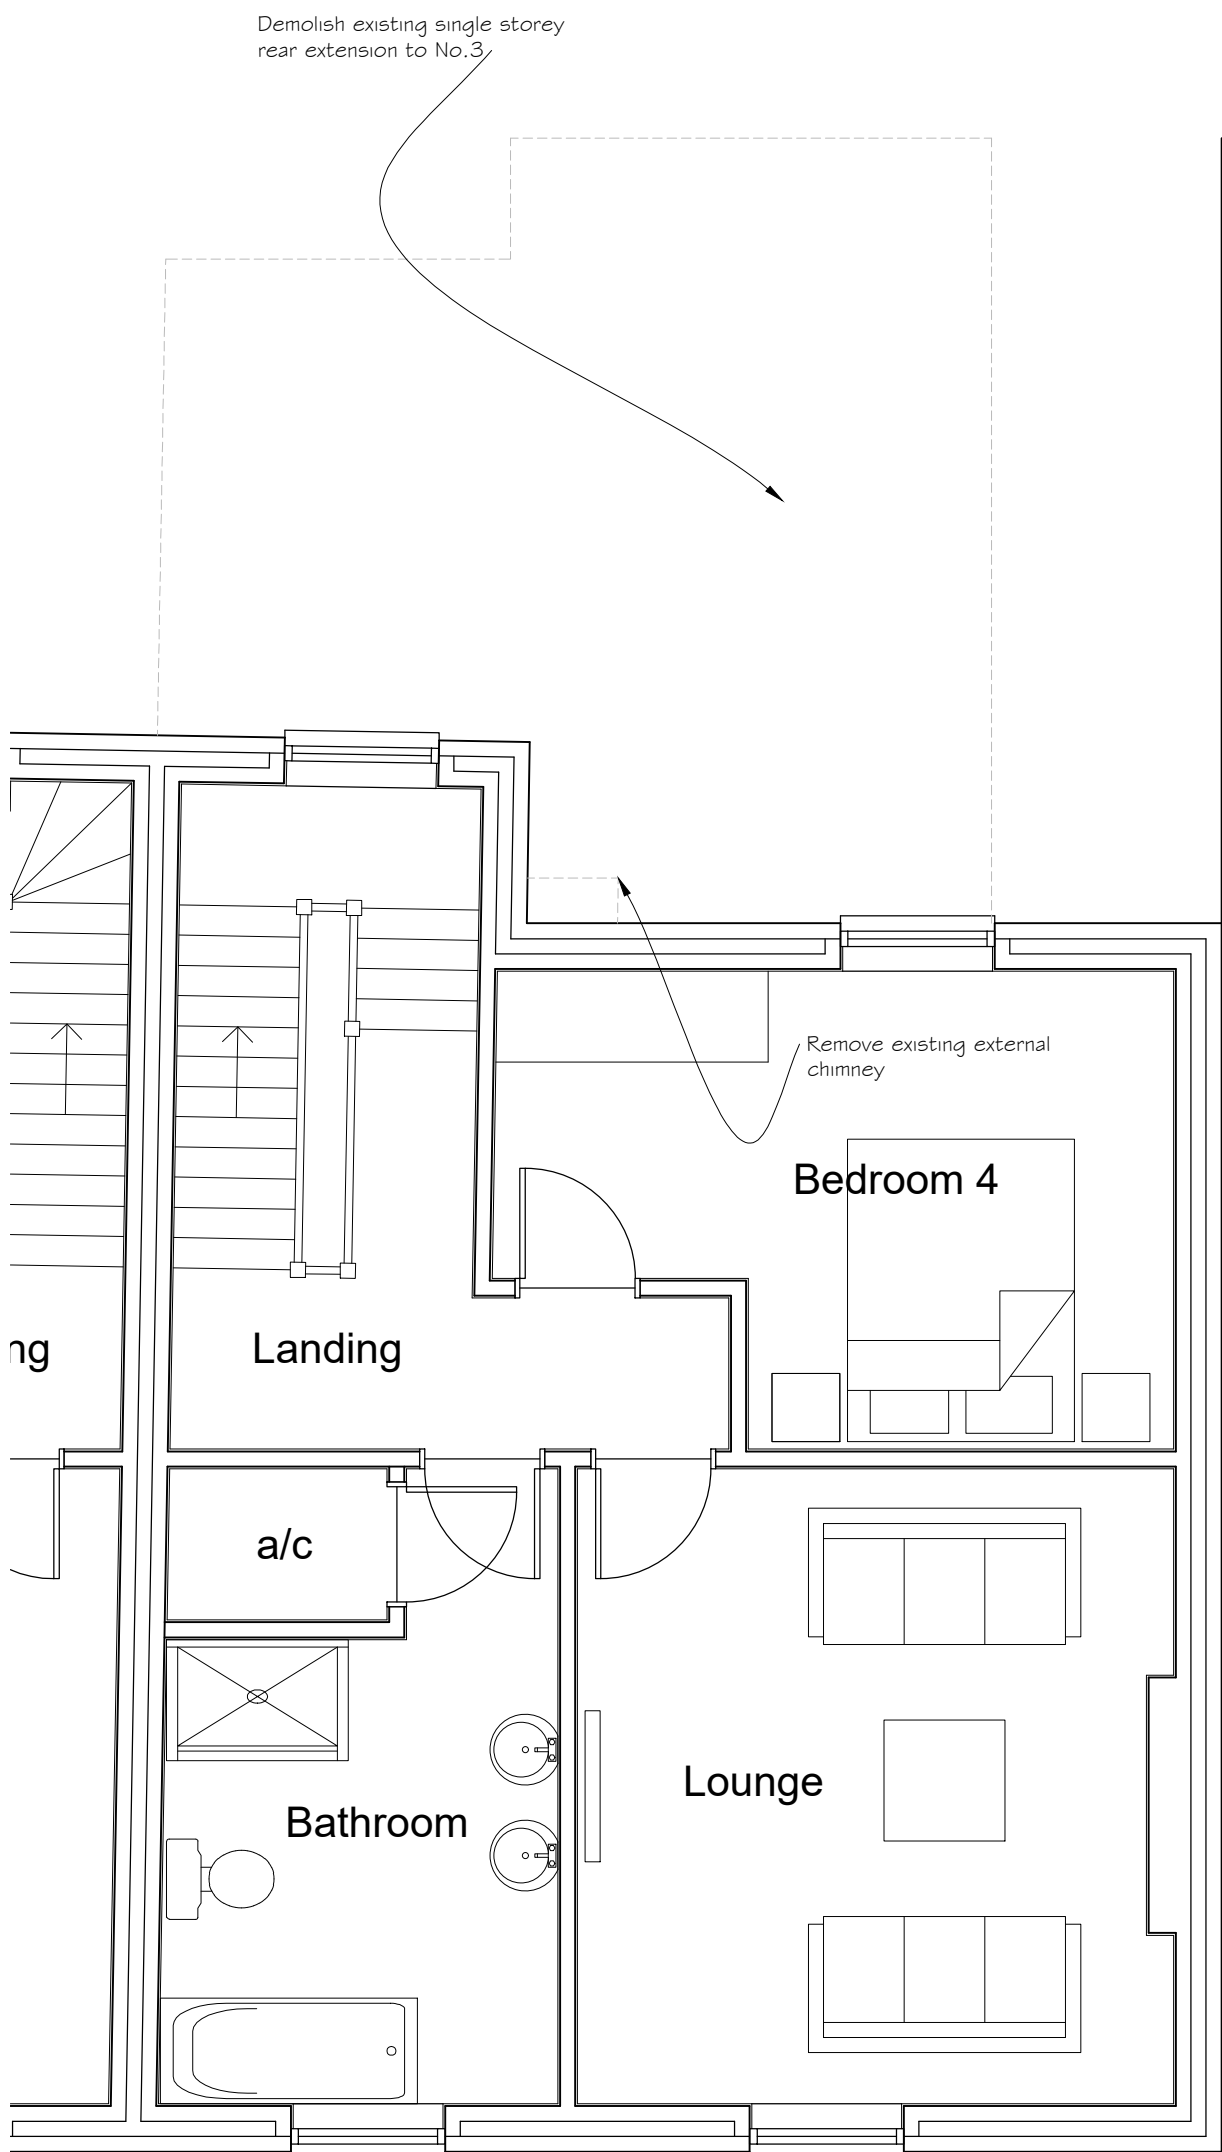

PROPOSED FIRST
FLOOR PLAN
(1:50)

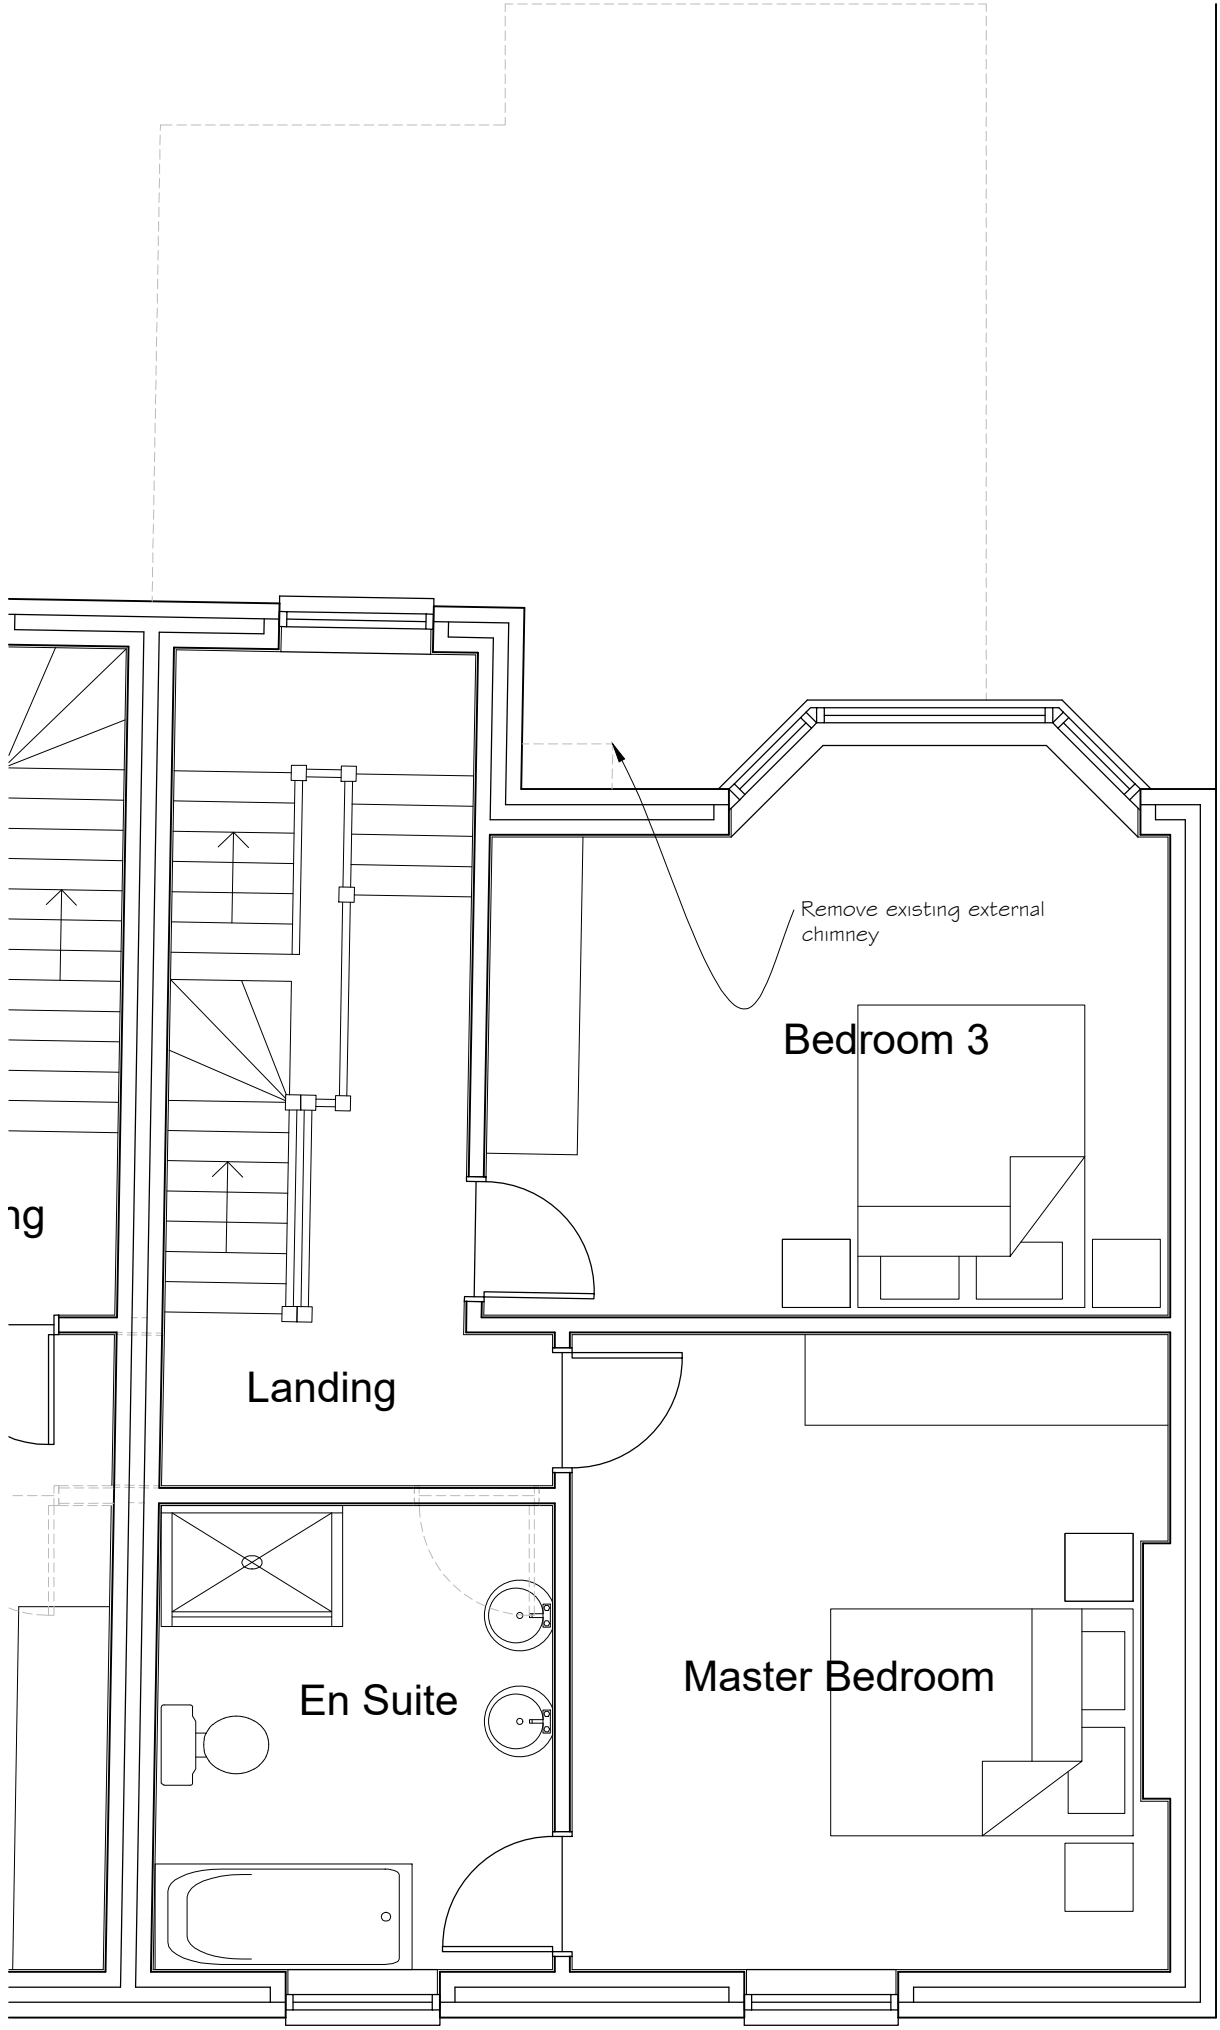

PROPOSED SECOND
FLOOR PLAN
(1:50)

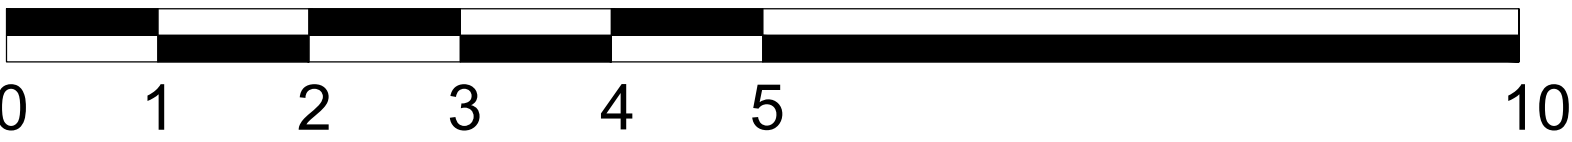

SCALE BAR 1:50

Notes

THIS DRAWING IS THE COPYRIGHT OF VIVID DESIGN STUDIO LTD AND MUST NOT BE COPIED, ALTERED OR REPRODUCED IN ANY WAY NEITHER PASSED TO A THIRD PARTY WITHOUT THEIR WRITTEN PERMISSION.

DIMENSIONS TO BE CHECKED ON SITE BEFORE COMMENCING WORK AND ANY DISCREPANCIES SHALL BE REPORTED TO THE DESIGNER. FIGURED DIMENSIONS MUST BE TAKEN IN PREFERENCE TO SCALED DIMENSIONS.

Rev:-	Description:-	Date:-	Chkd by:-



The Barn, Calcot Mount Business Park, Calcot Lane,
Curdridge, Southampton, Hampshire, SO32 2BN
Tel: 01489 786670
Email: info@vividdesignstudio.co.uk
Website: www.vividdesignstudio.co.uk

Project:-			
Old Bank House 3 High Street Arundel West Sussex			
Title:-			
Proposed Floor Plans			
Client:-			
Moor Construction Ltd			
Scale:-			
1:50 (@A1)			
Drawn By:-		Checked By:-	
PJD			
Date:-		Date:-	
10/04/21			
Job.No:-		Rev:-	
200042		35	