



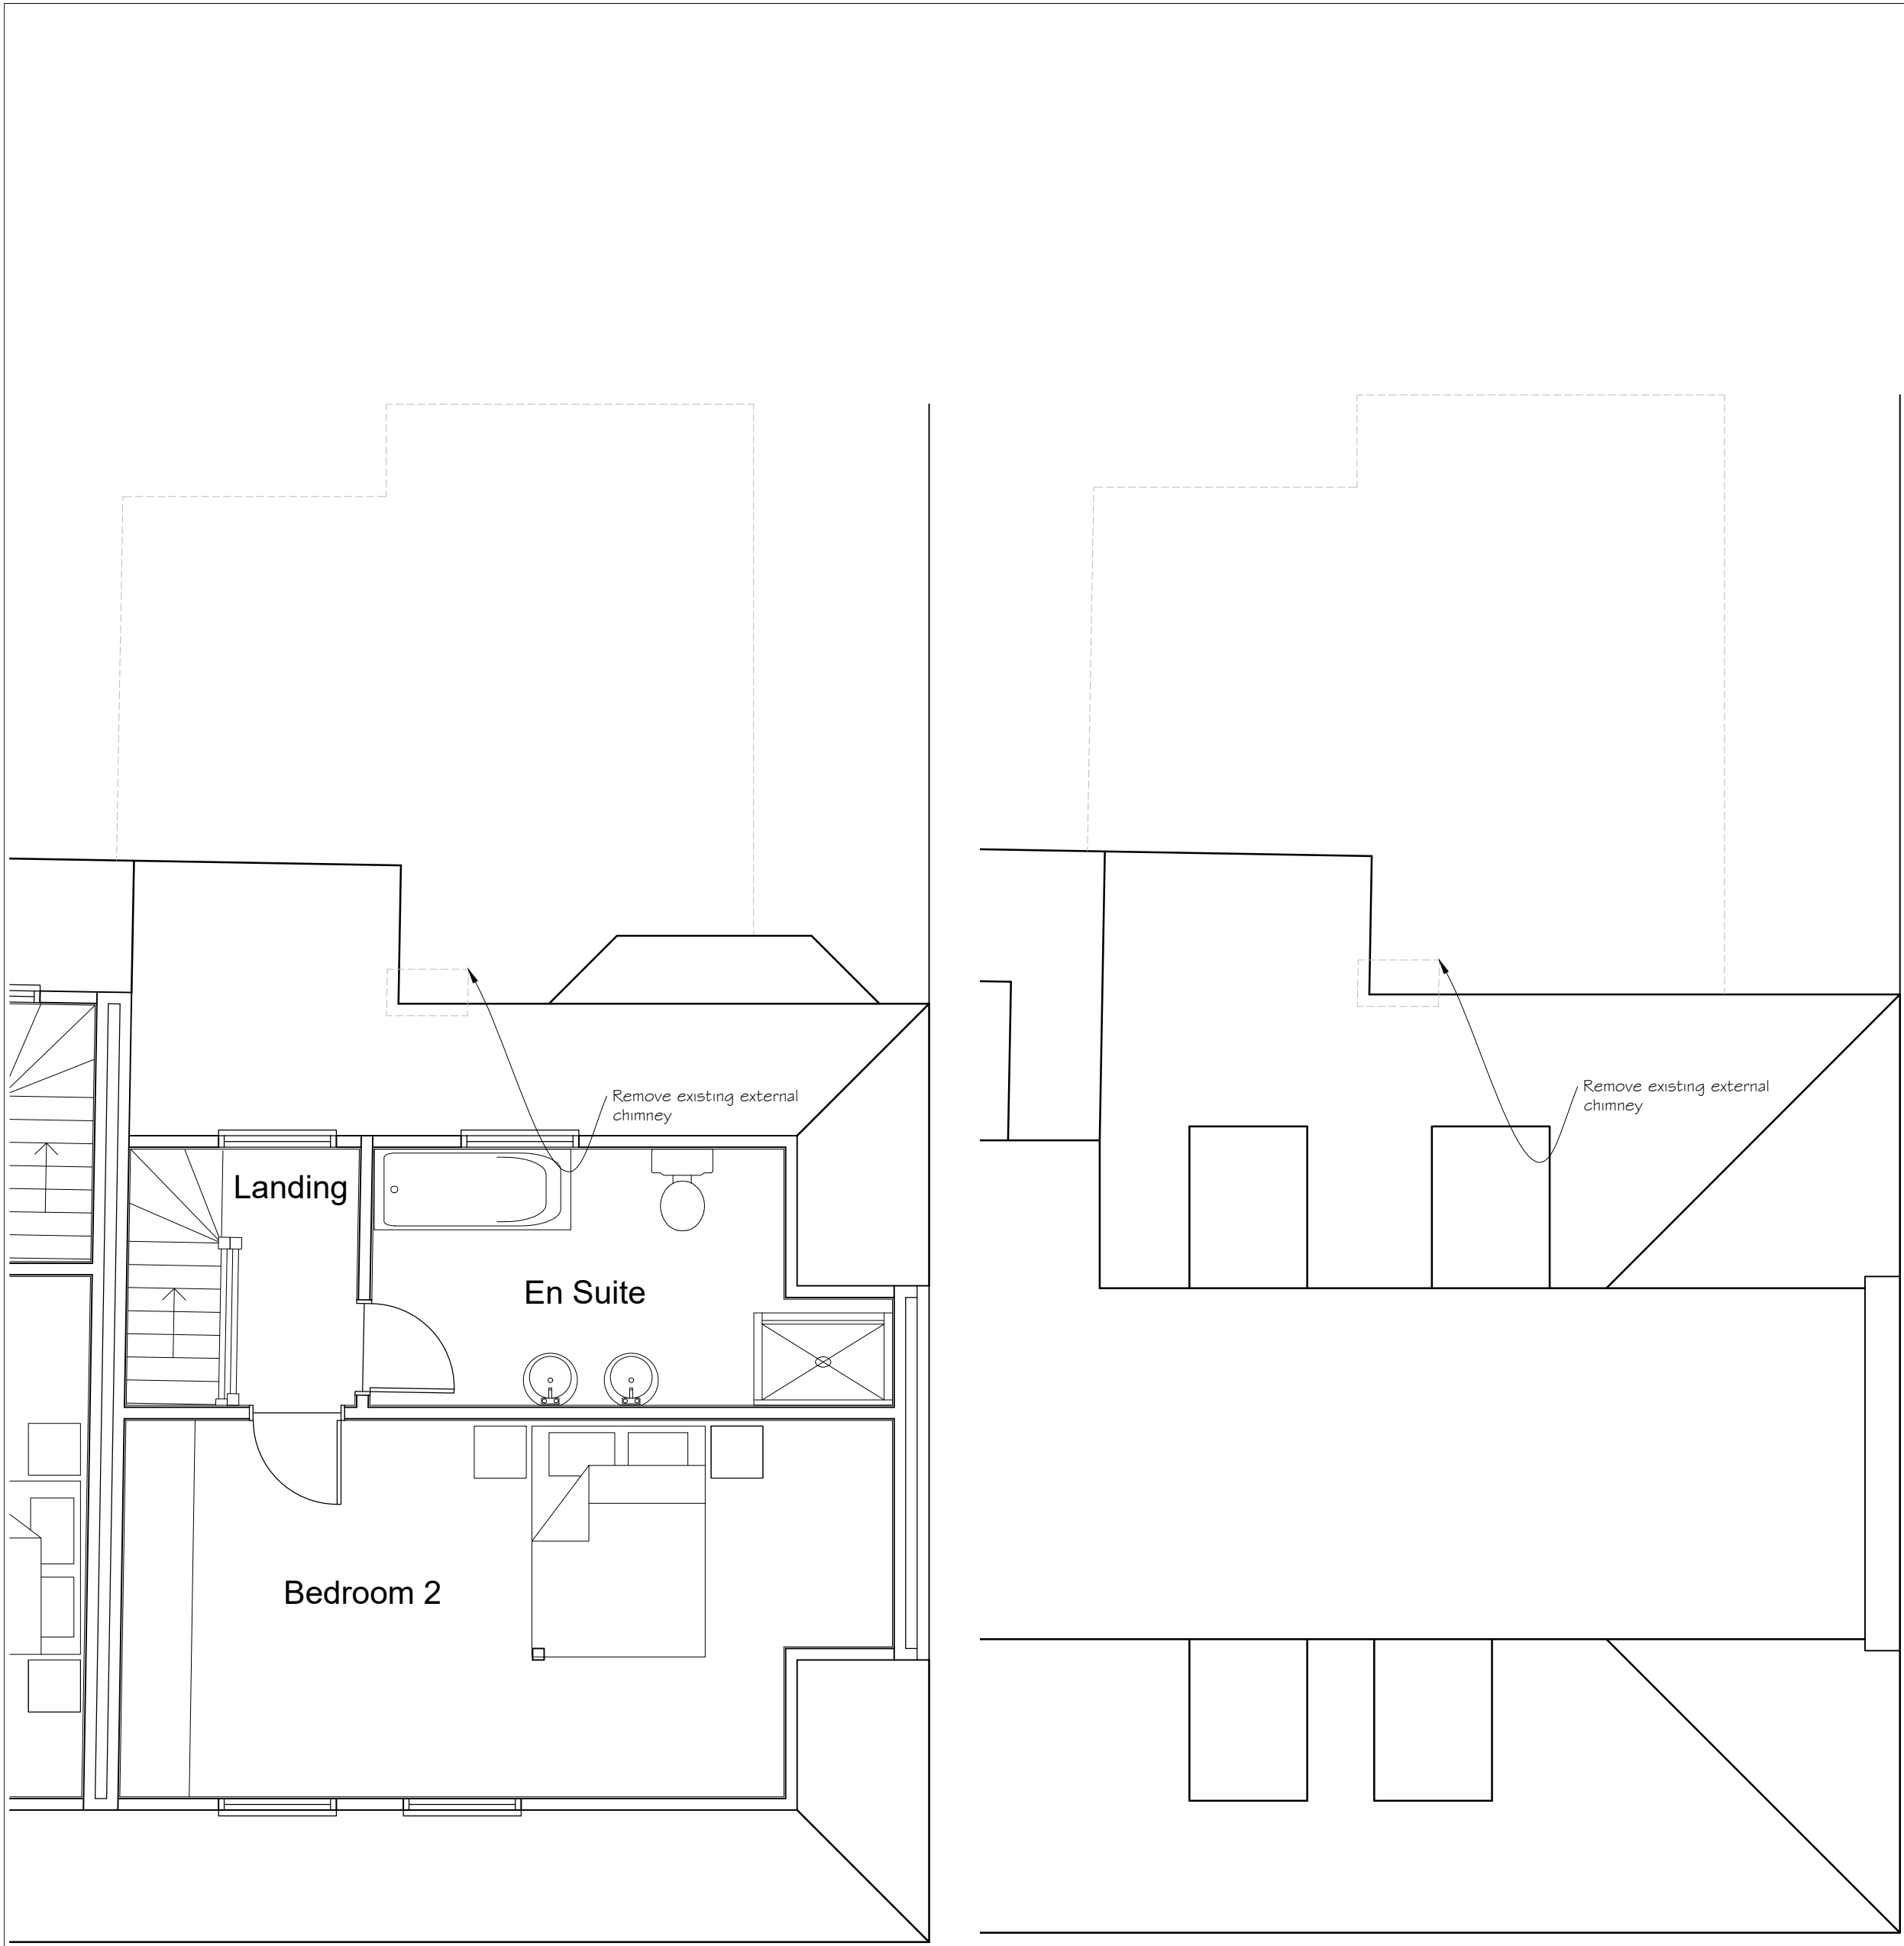


No.3 No.3

PROPOSED THIRD FLOOR PLAN
1:50

PROPOSED ROOF PLAN
(1:50)

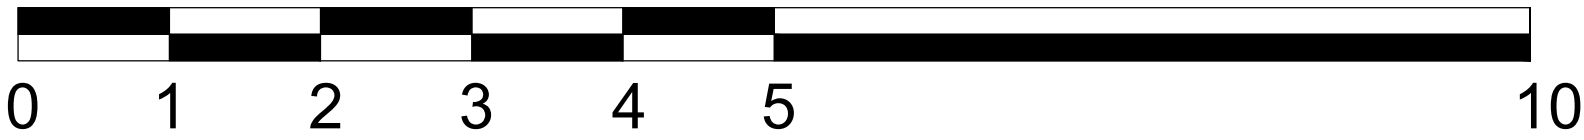

SCALE BAR 1:50

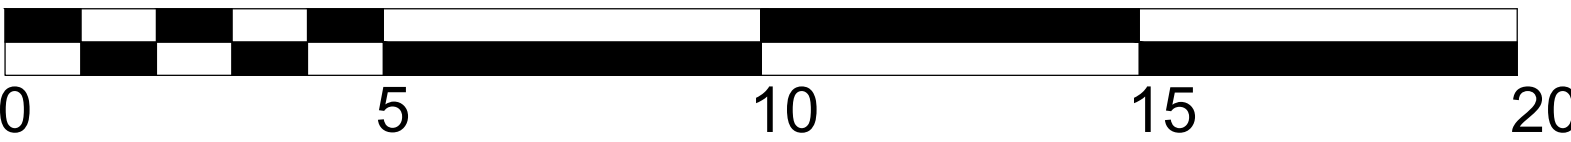

SCALE BAR 1:100



No.3 No.1
PROPOSED EAST ELEVATION (1:100) PROPOSED WEST ELEVATION (1:100)

NOTE

Existing Property of No.3

Replace all existing windows with new timber double glazed sliding sash windows painted white


Existing external walls brickwork painted white. South elevation (front) to be rendered and painted white

Remove existing window and replace with new timber door to match No.1


Remove existing external chimney

Create new opening with new timber french doors

Demolish existing single storey rear extension to No.3

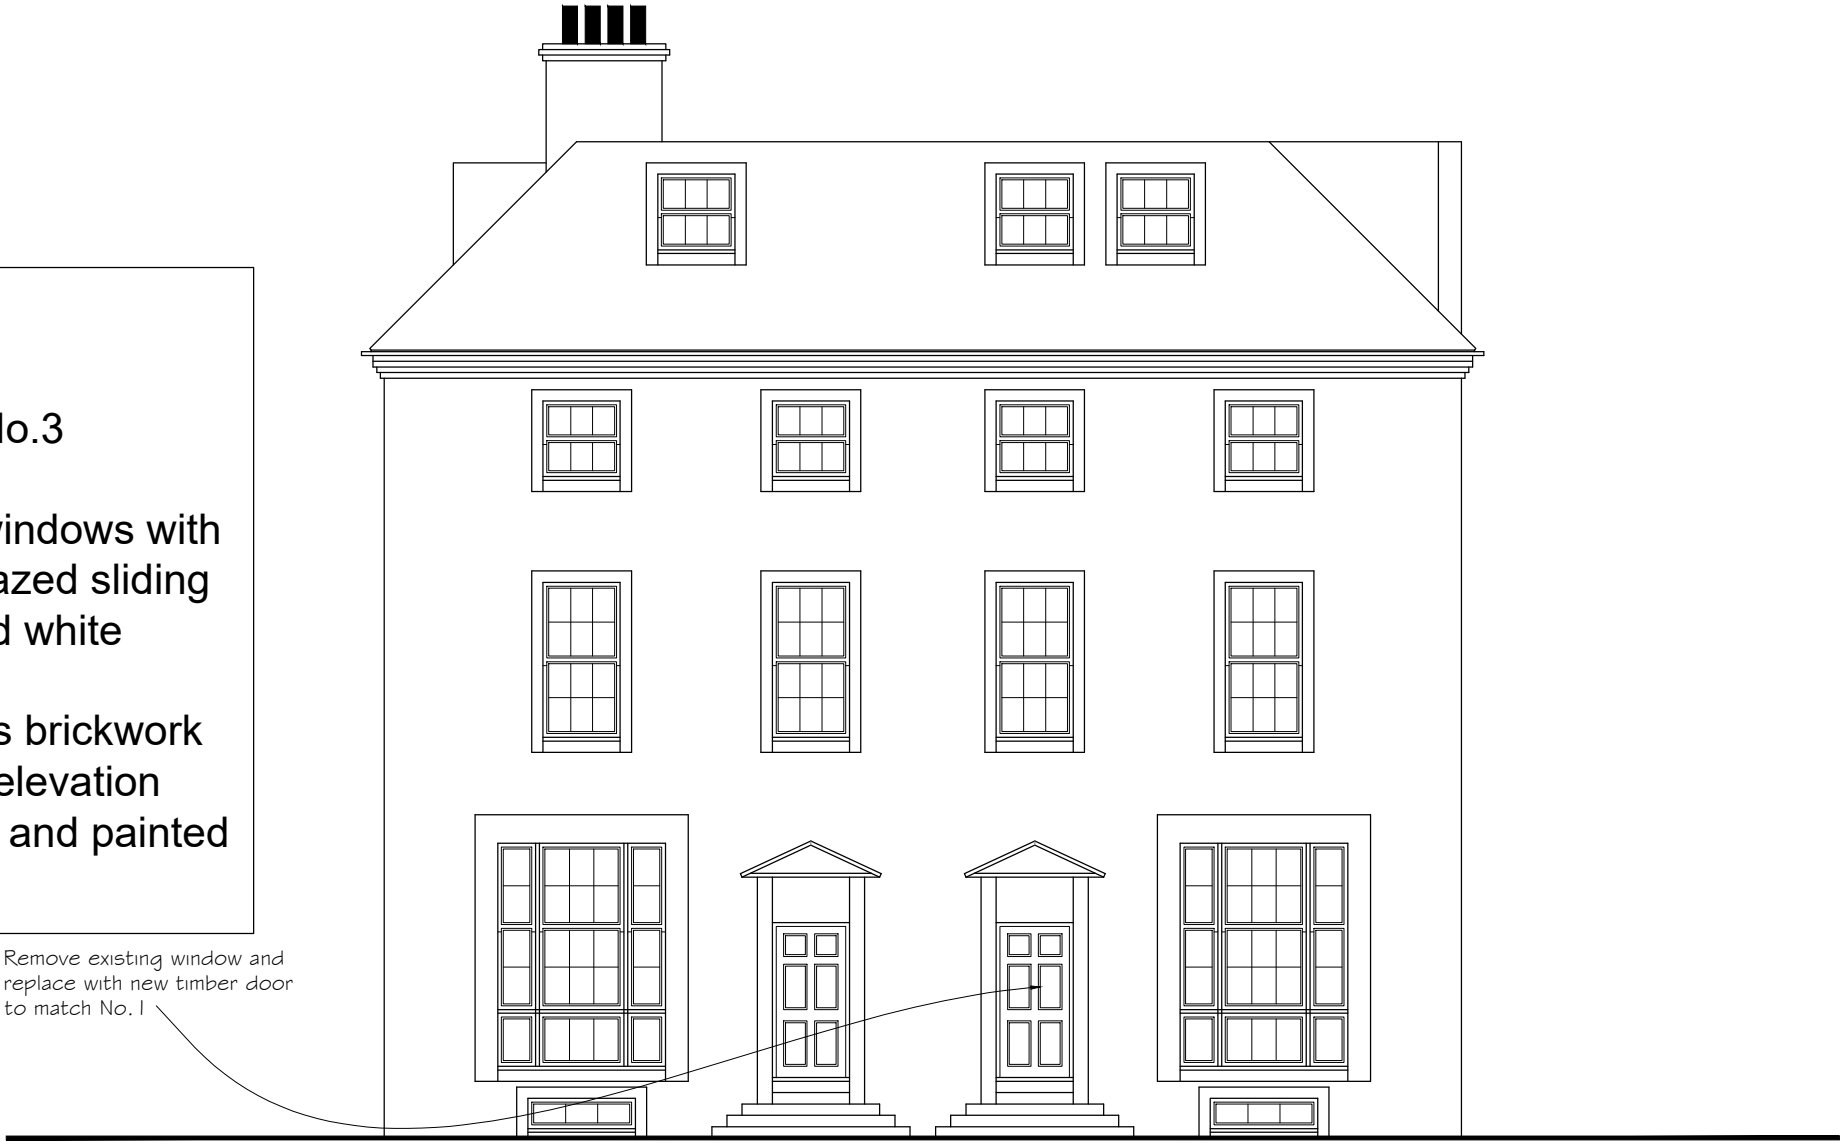

No.1 No.3
PROPOSED SOUTH ELEVATION (1:100)

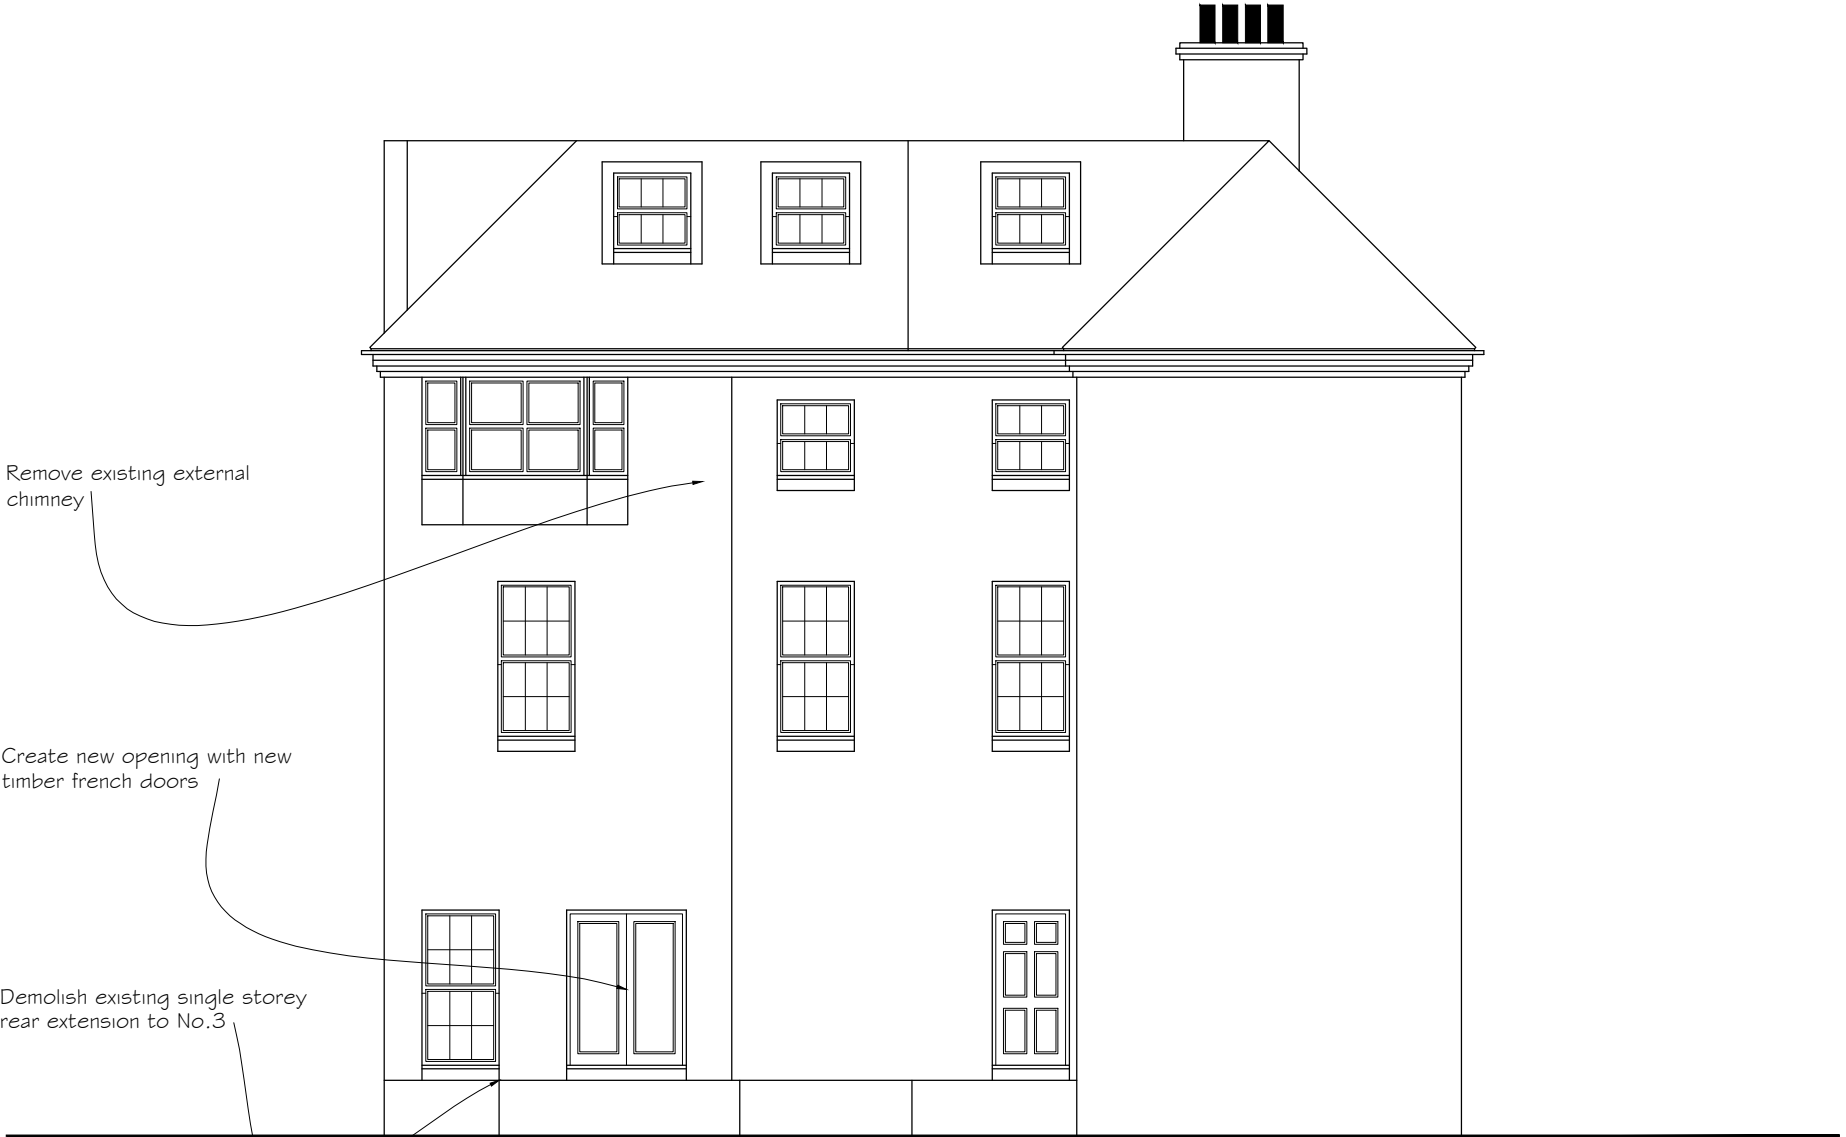

No.3 No.1
PROPOSED NORTH ELEVATION (1:100)

Notes

THIS DRAWING IS THE COPYRIGHT OF VIVID DESIGN STUDIO LTD AND MUST NOT BE COPIED, ALTERED OR REPRODUCED IN ANY WAY NEITHER PASSED TO A THIRD PARTY WITHOUT THEIR WRITTEN PERMISSION.

DIMENSIONS TO BE CHECKED ON SITE BEFORE COMMENCING WORK AND ANY DISCREPANCIES SHALL BE REPORTED TO THE DESIGNER. FIGURED DIMENSIONS MUST BE TAKEN IN PREFERENCE TO SCALED DIMENSIONS.

Rev:-	Description:-	Date:-	Chkd by:-



The Barn, Calcot Mount Business Park, Calcot Lane,
Curdridge, Southampton, Hampshire, SO32 2BN
Tel: 01489 786670
Email: info@vividdesignstudio.co.uk
Website: www.vividdesignstudio.co.uk

Project:-			
Old Bank House 3 High Street Arundel West Sussex			
Title:-			
Proposed Floor Plans & Elevations			
Client:-			
Moor Construction Ltd			
Scale:-			
1:50, 1:100 (@A1)			
Drawn By:-		Checked By:-	
PJD			
Date:-		Date:-	
10/04/21			
Job.No:-		Drg.No:-	
200042		36	