

Torton Hill Road

Site/Block Plan: Scale 1:200

0m 10m

Ordnance Survey (c) Crown Copyright 2017. All rights reserved. Licence number 100022432

Location Plan: Scale 1:1250

0m 50m


5

7


N



South Elevation: Scale 1:100

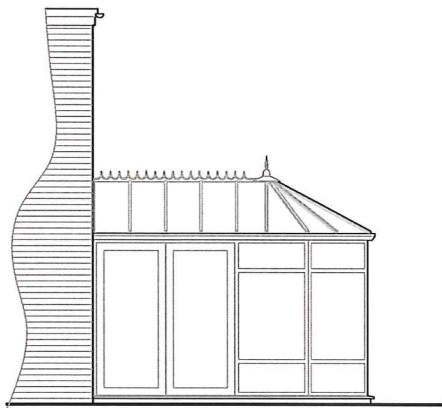

West Elevation: Scale 1:100

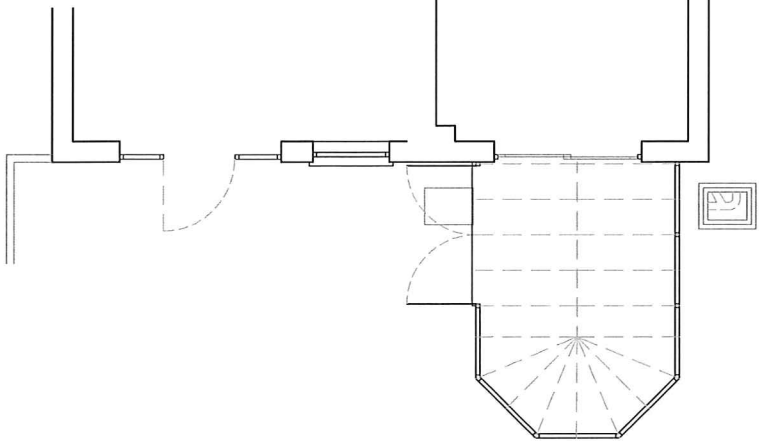

Part Ground Floor Plan: Scale 1:100

0m 5.0m



East Elevation: Scale 1:100

0m 5.0m

notes

Permission is granted to scale from this drawing for the purpose of Local Authority Planning Approval only. In all other cases DO NOT scale from this drawing. Please contact this office for any additional information required.

Contractors, Sub-Contractors and Suppliers are to check all relevant dimensions, levels and details of the site and any existing buildings before commencing any shop drawings or building work. Any discrepancies should be reported to this office.

This drawing must be read in conjunction with all related drawings and documents relevant to this project, including those prepared by appointed consultants, specialists and sub-contractors etc.

This drawing is the copyright of RDV a Design.

revisions

RDV a Design

9 Oak End | Arundel | West Sussex

Tel: 01903 884013

project

7 Torton Hill Road

Arundel

West Sussex

drawing

Location Plan, Site Plan

Part Ground Floor Plan

And Elevations As Existing

scale

1:100, 200, 1250 @ A3

job no

17089

date

March 2017

drawing no

00.01

rev

-

Torton Hill Road

7

5


N

Site/Block Plan: Scale 1:200


0m 10m



South Elevation: Scale 1:100

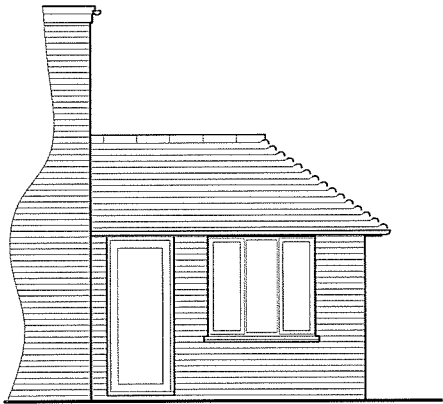

West Elevation: Scale 1:100

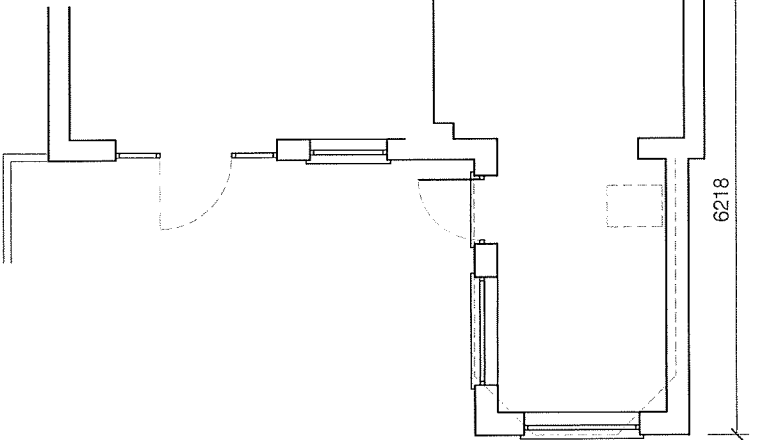

Part Ground Floor Plan: Scale 1:100

0m 5.0m



East Elevation: Scale 1:100

0m 5.0m

notes

Permission is granted to scale from this drawing for the purpose of Local Authority Planning Approval only. In all other cases DO NOT scale from this drawing. Please contact this office for any additional information required.

Contractors, Sub-Contractors and Suppliers are to check all relevant dimensions, levels and details of the site and any existing buildings before commencing any shop drawings or building work. Any discrepancies should be reported to this office.

This drawing must be read in conjunction with all related drawings and documents relevant to this project, including those prepared by appointed consultants, specialists and sub-contractors etc.

This drawing is the copyright of RDV a Design.

revisions

RDV a Design
9 Oak End | Arundel | West Sussex
Tel: 01903 884013

project
7 Torton Hill Road
Arundel
West Sussex

drawing
Site Plan, Part Ground Floor Plan
And Elevations
As Proposed

scale	date	
1:100, 200	@ A3	April 2017
job no	drawing no	rev
17089	02.01	-