





This drawing is copyright and must not be reissued, loaned or copied without the written consent of this practice. All dimensions must be checked on site before proceeding and any discrepancies notified immediately.

All drawings to be read in conjunction with consultant structural engineers, mechanical and electrical consultants, acoustic engineers, energy consultants, etc. design calculation sheets, specifications and drawings plus any accompanying product literature, accredited details, etc.


© Copyright Livemore

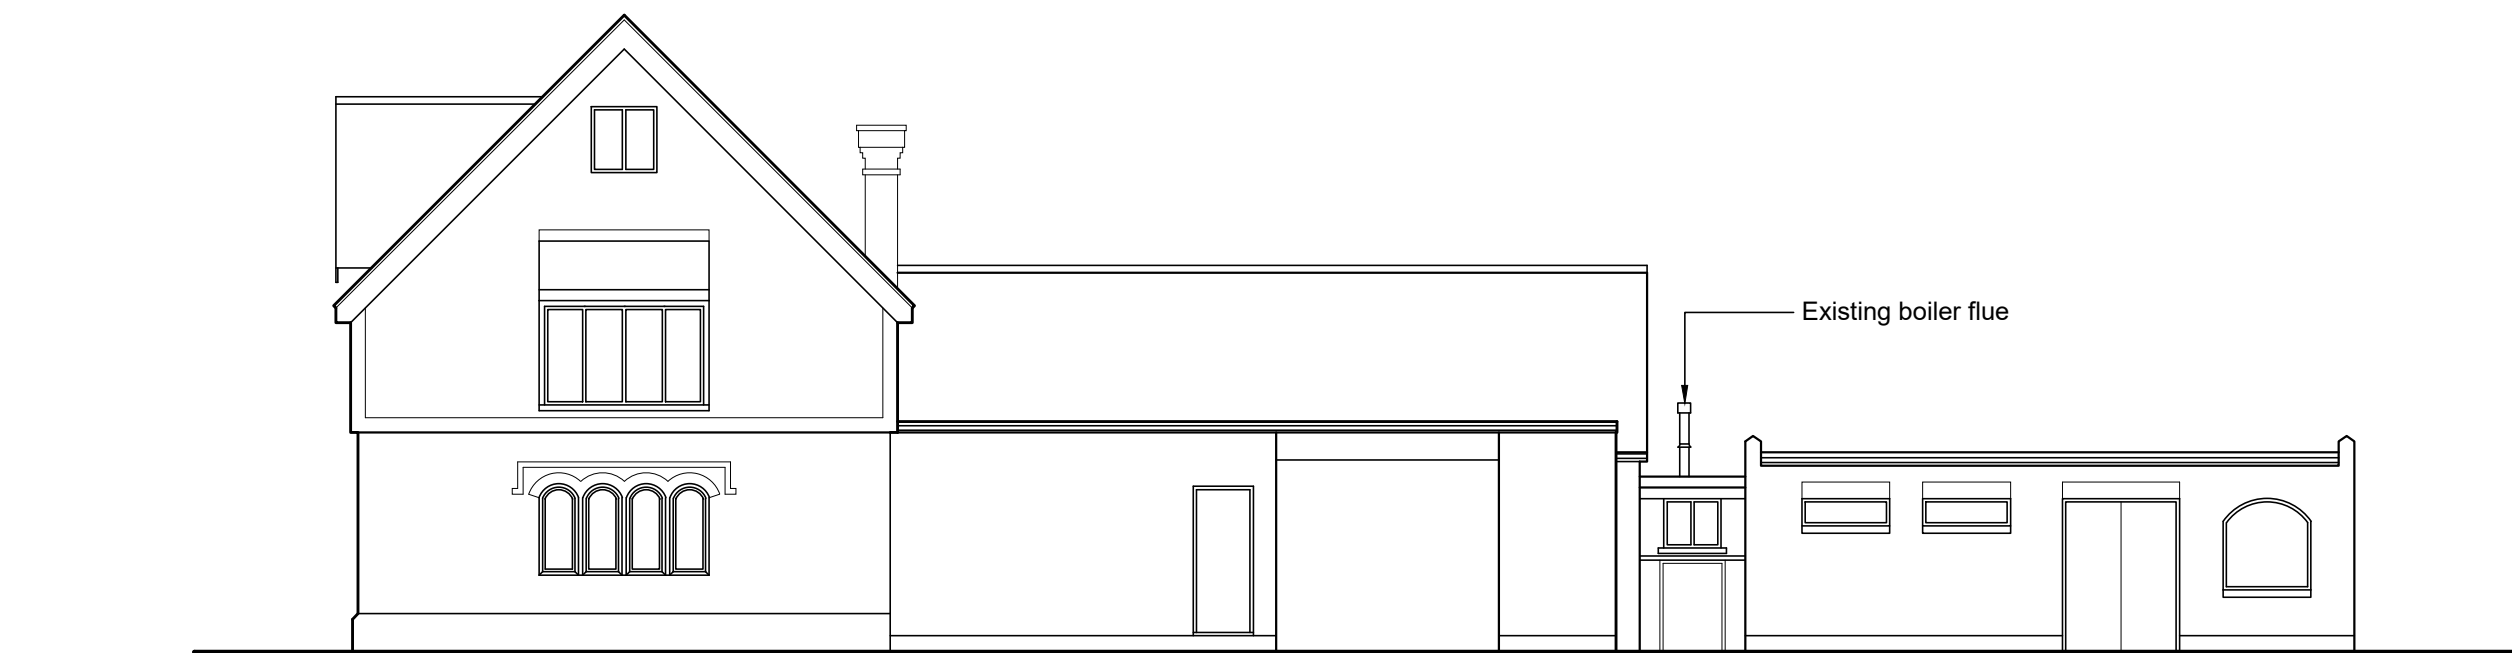


EXISTING ELEVATION A
(scale 1:100)

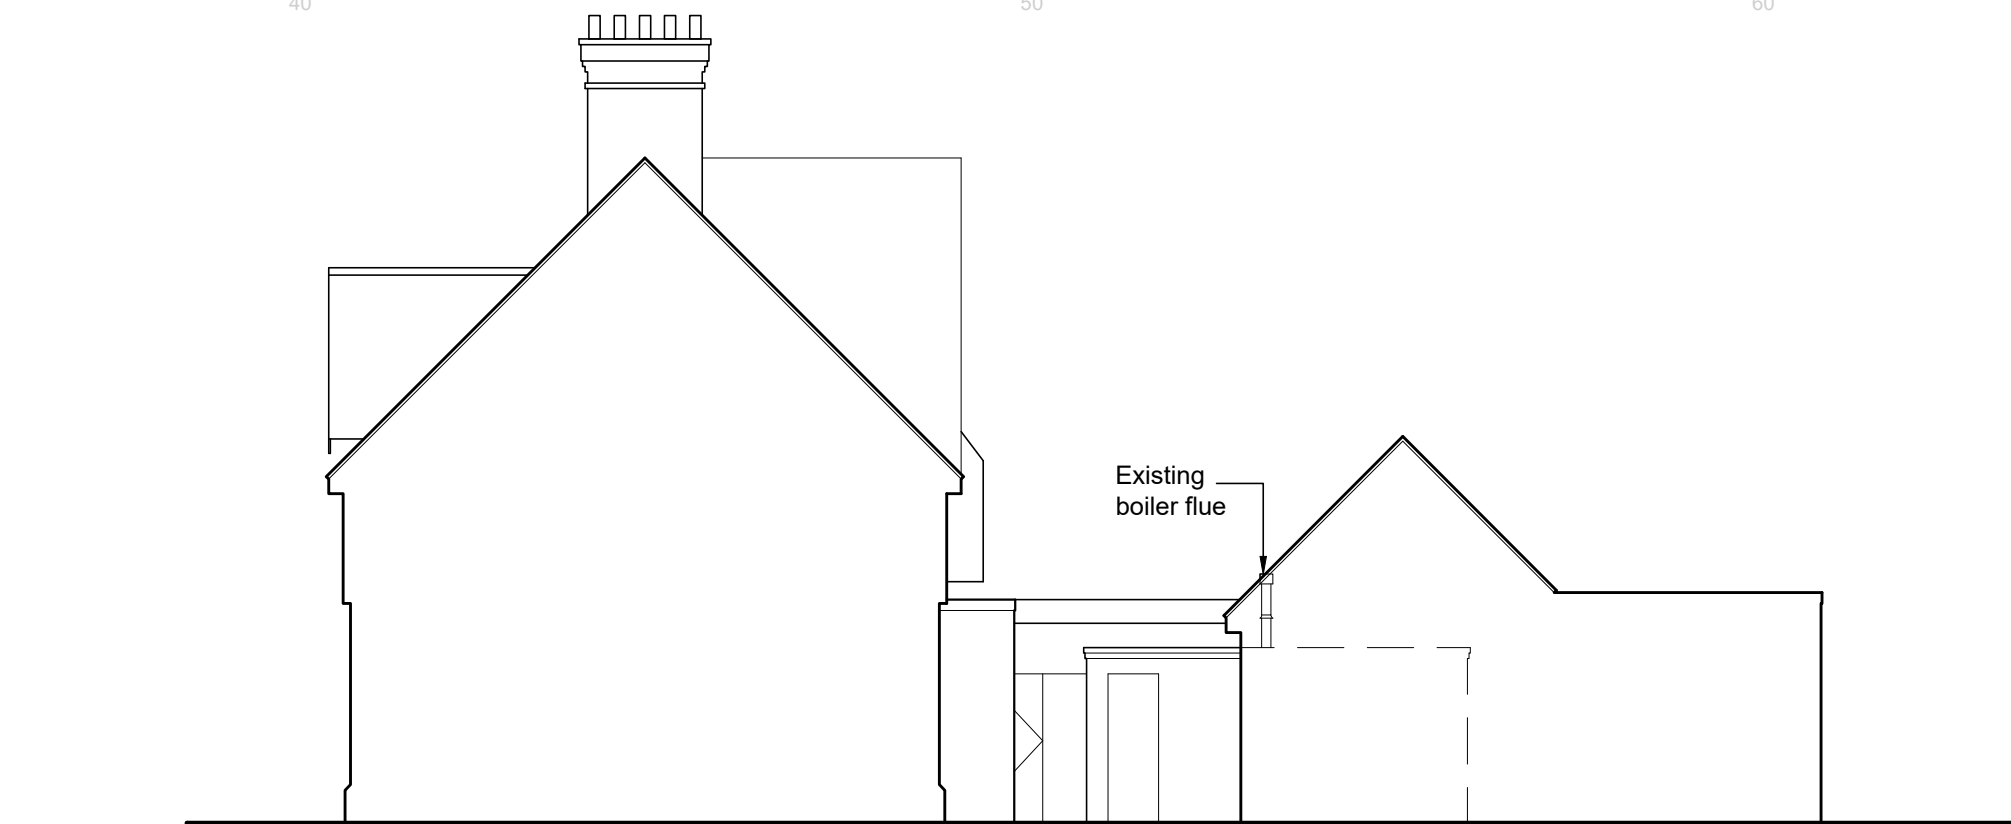


EXISTING ELEVATION B
(scale 1:100)

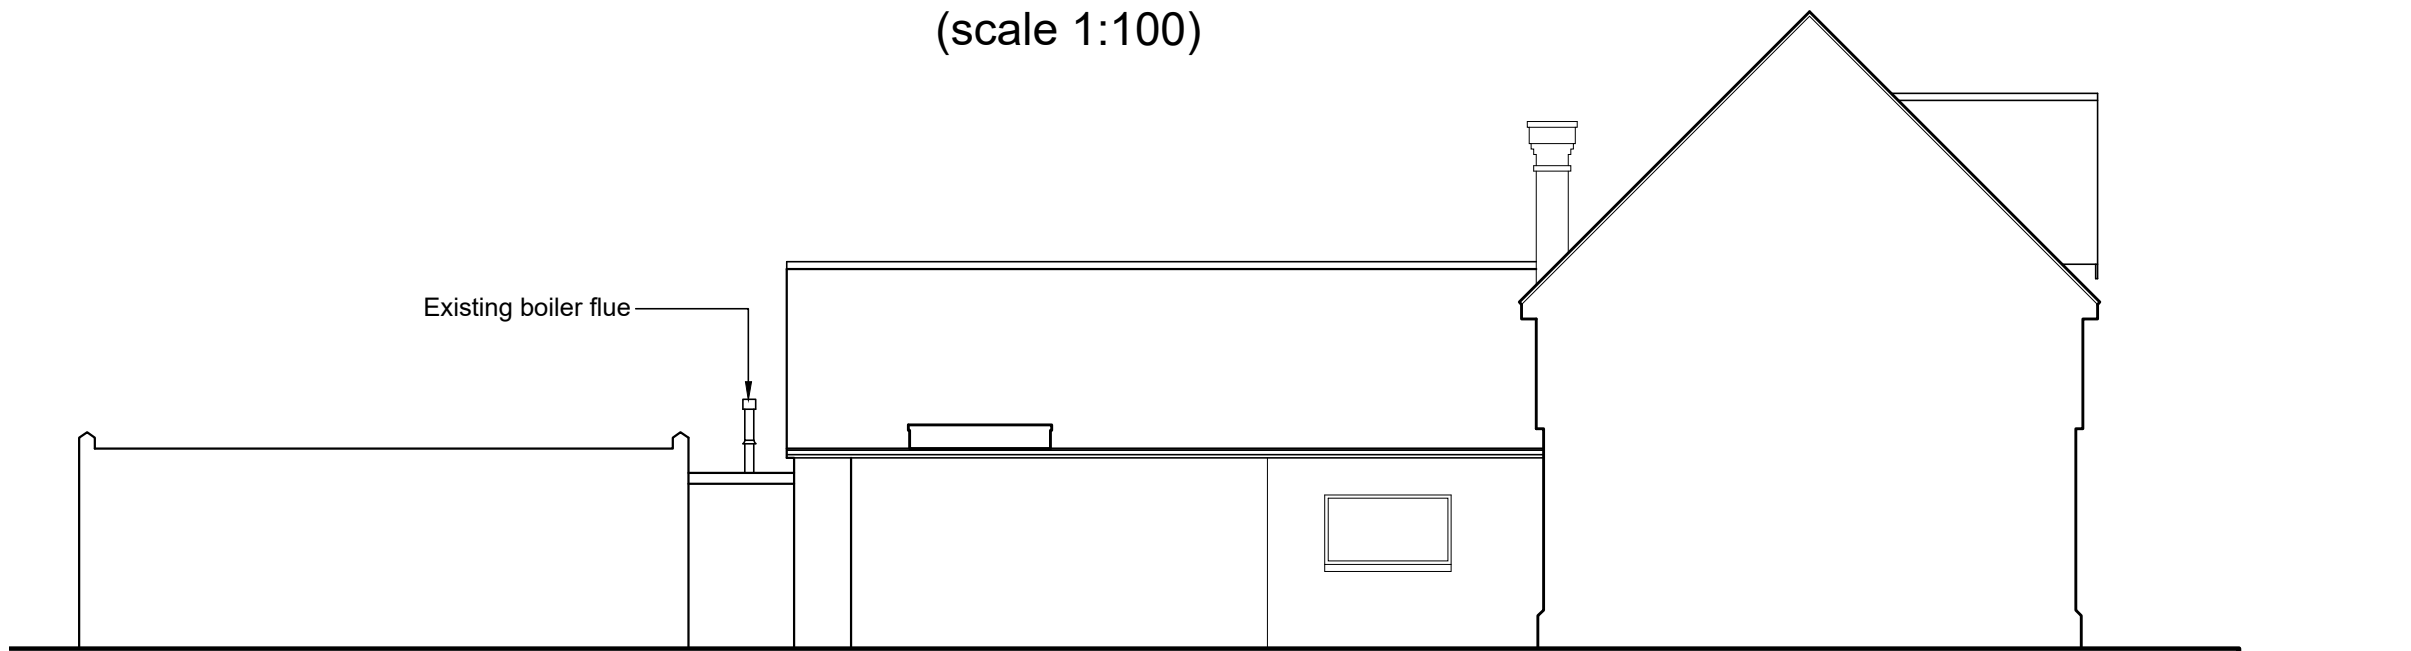


EXISTING ELEVATION C
(scale 1:100)

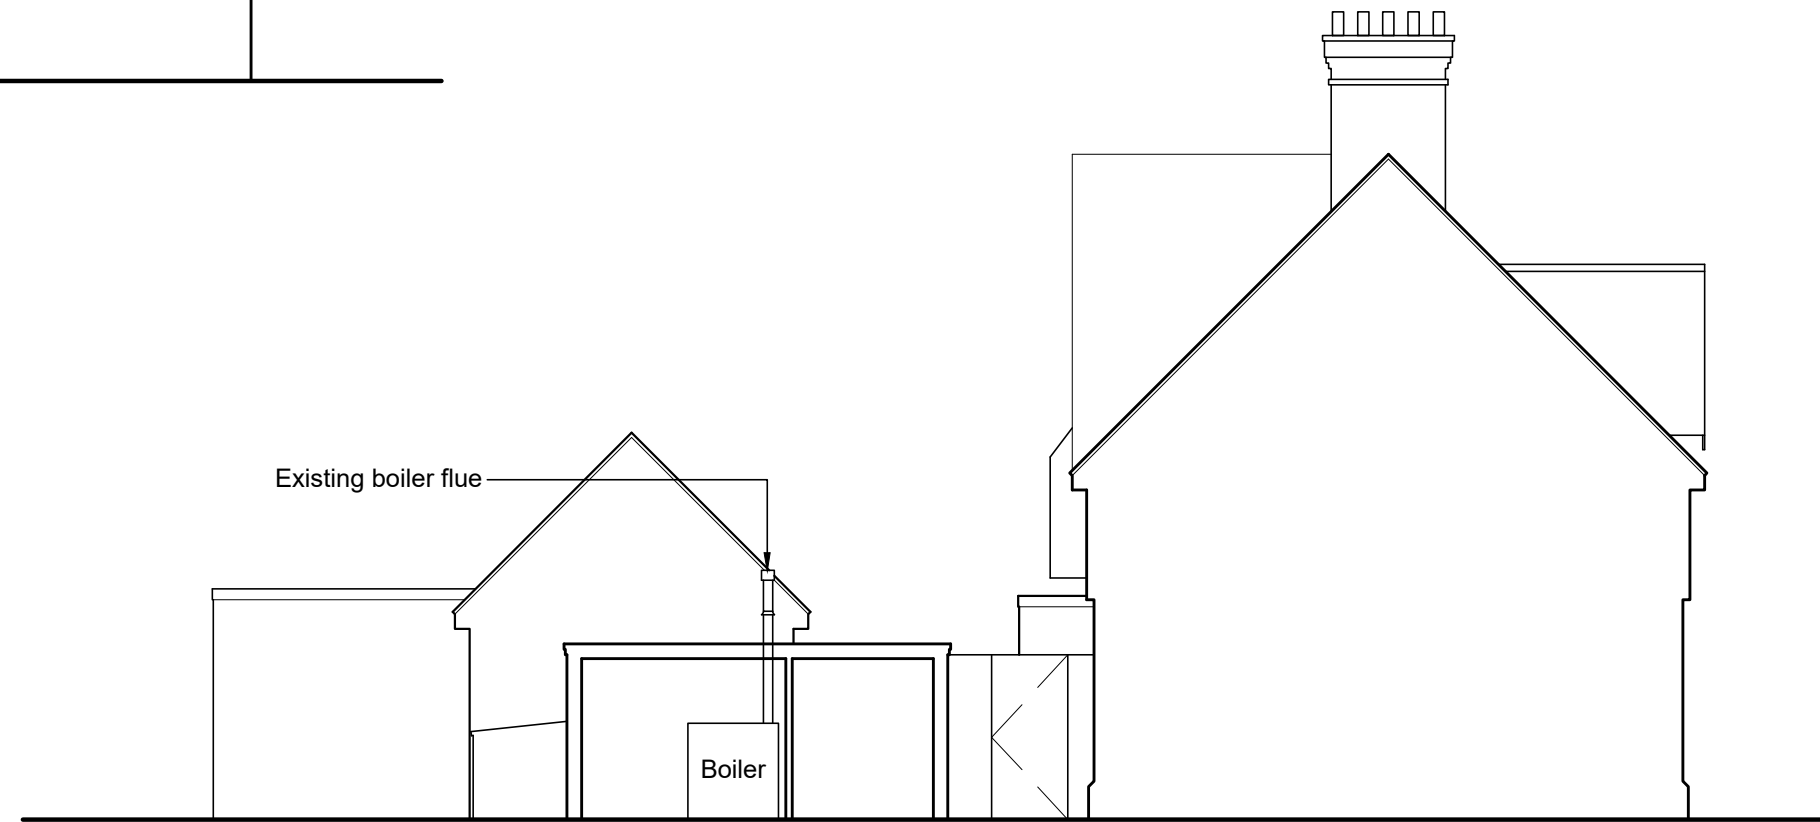


EXISTING ELEVATION D
(scale 1:100)

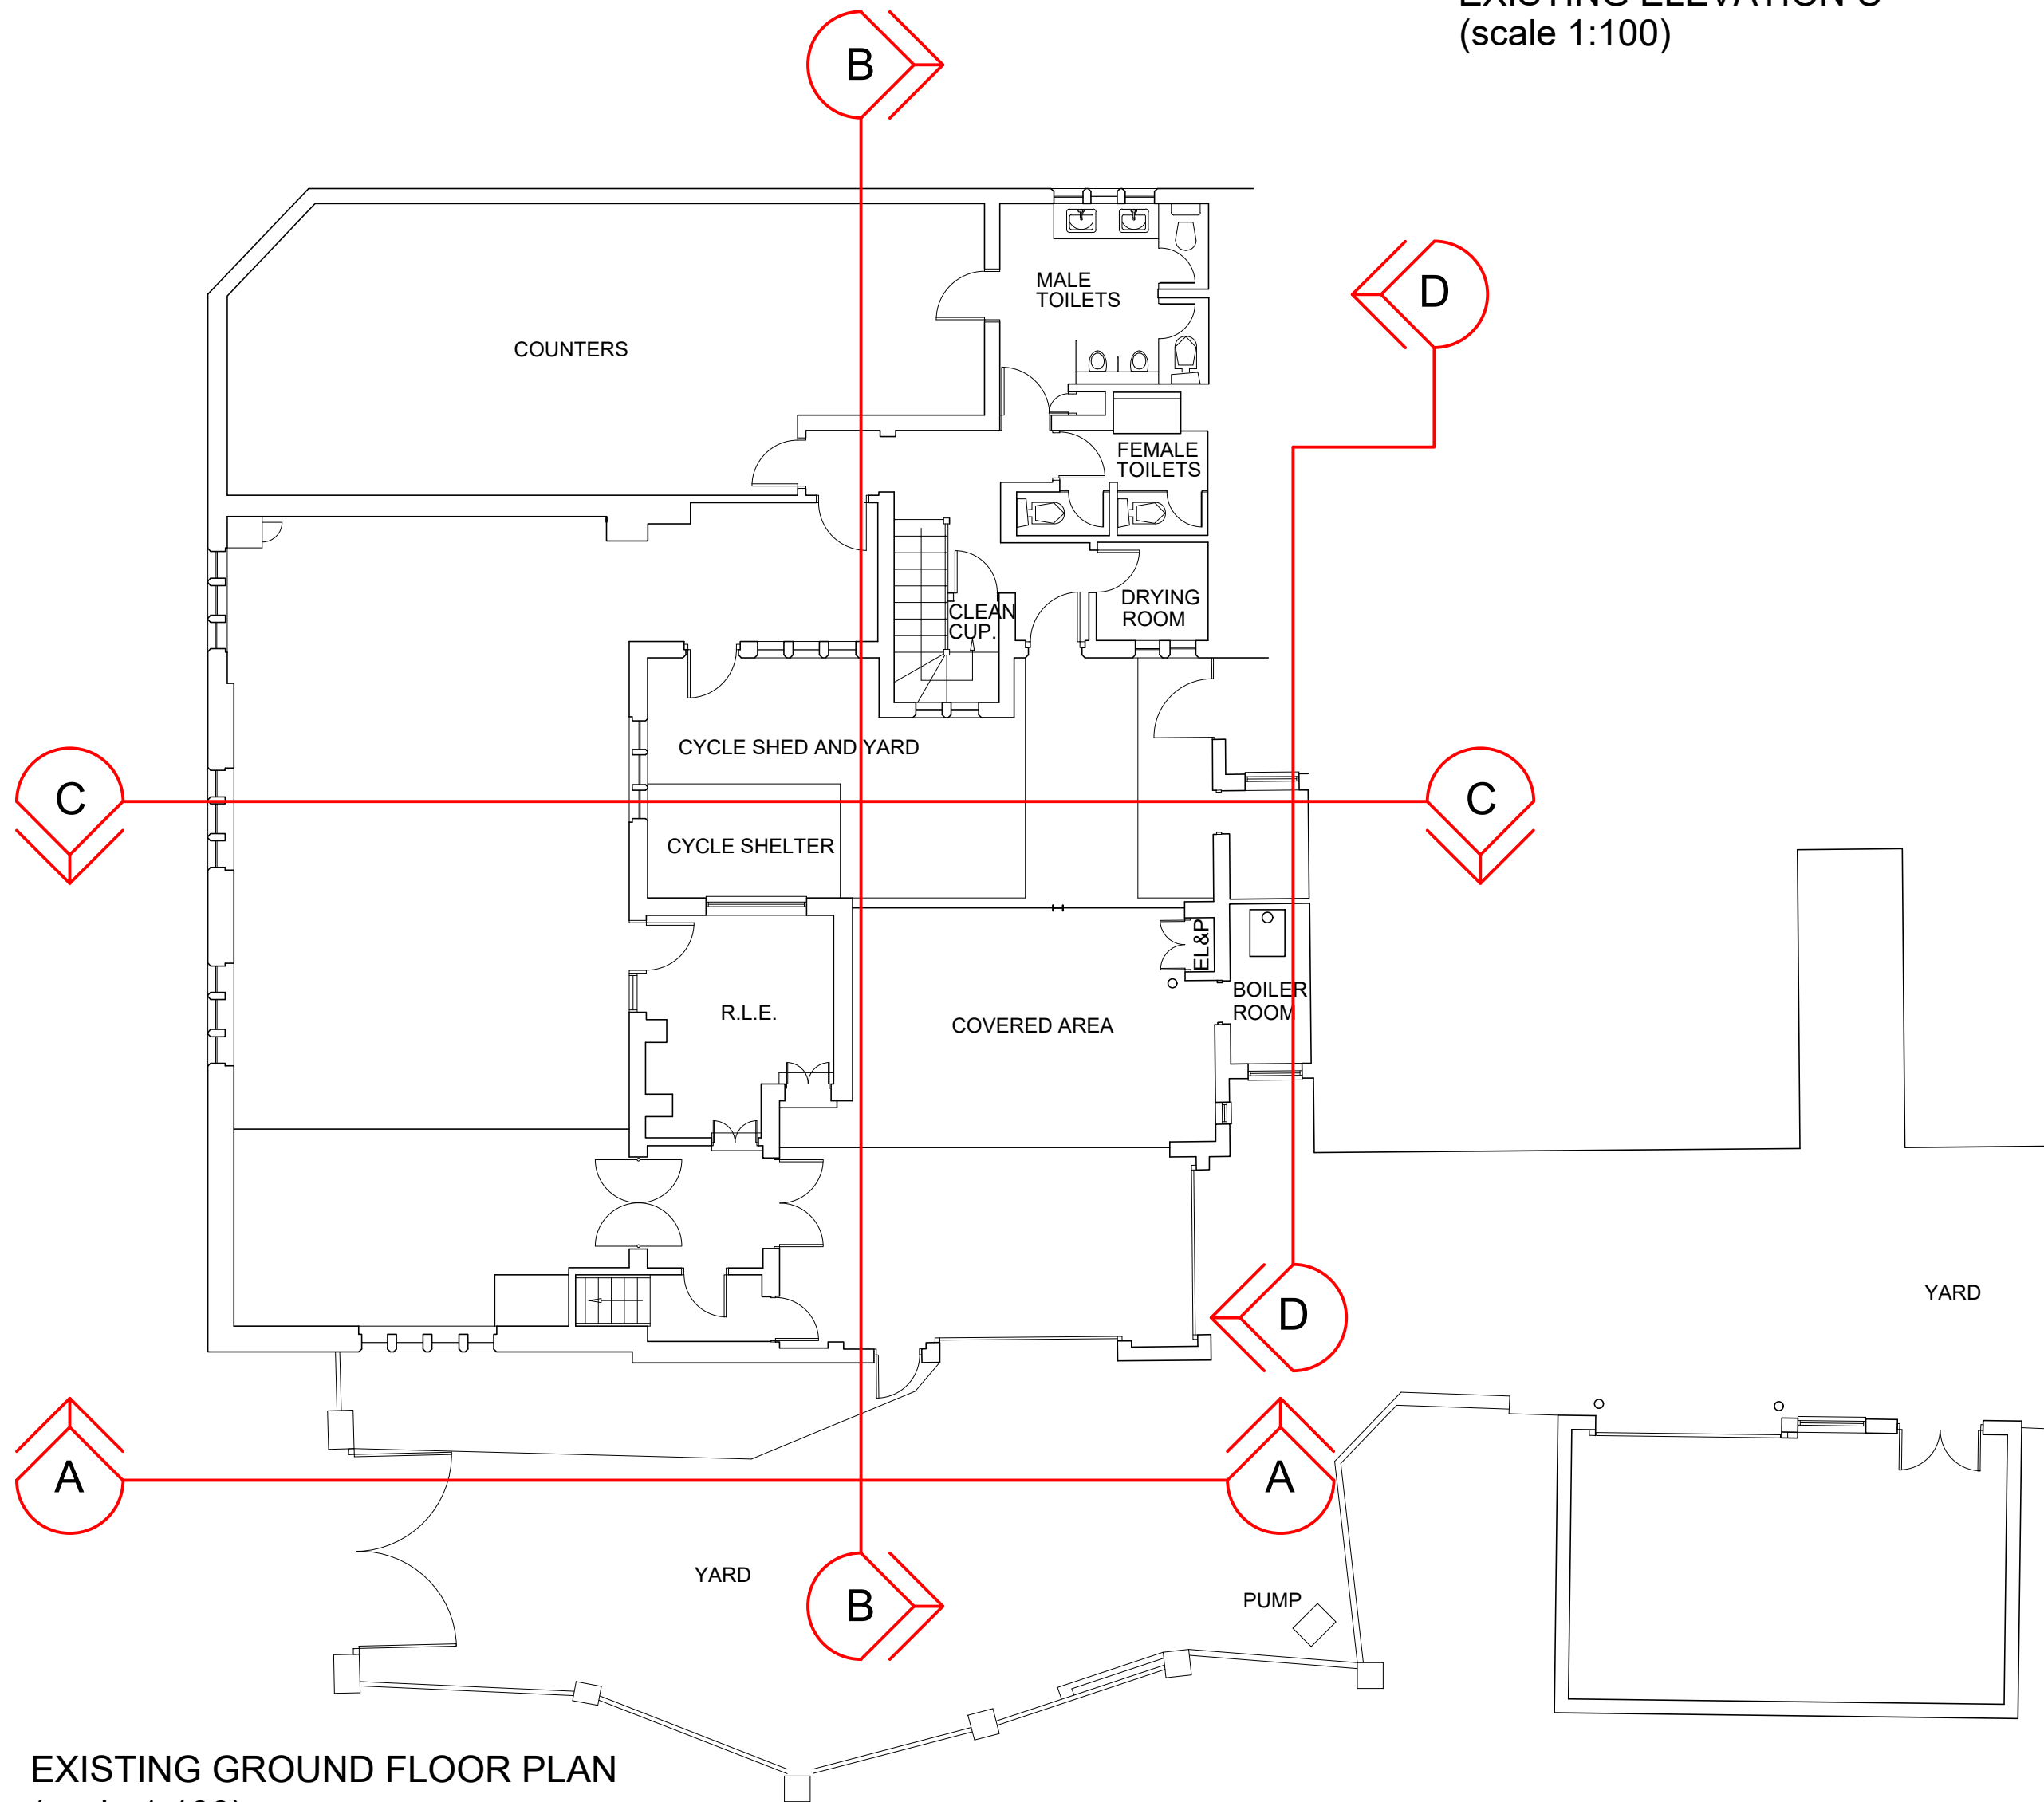


EXISTING GROUND FLOOR PLAN
(scale 1:100)

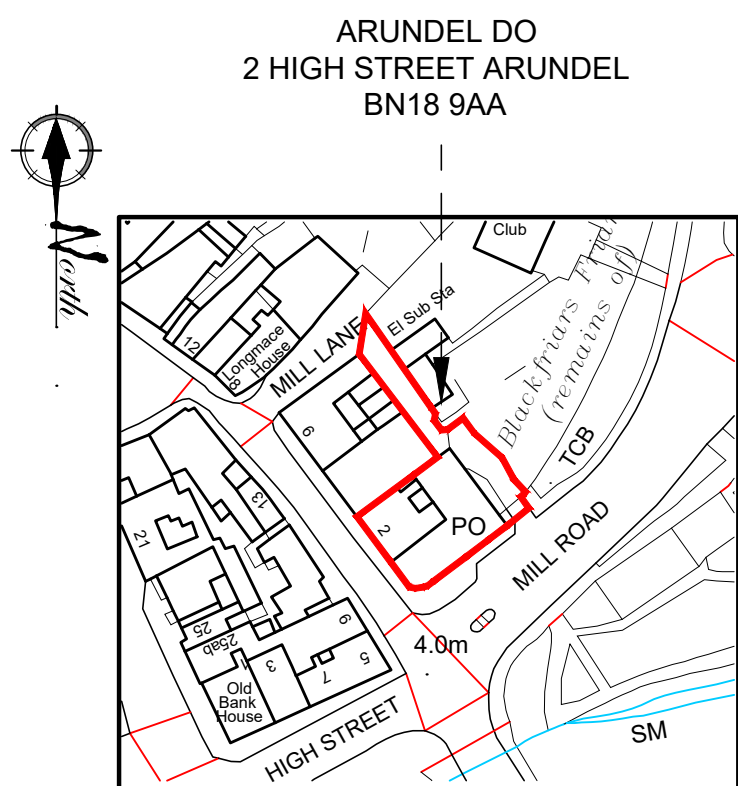

SITE LOCATION PLAN
SCALE 1:1250

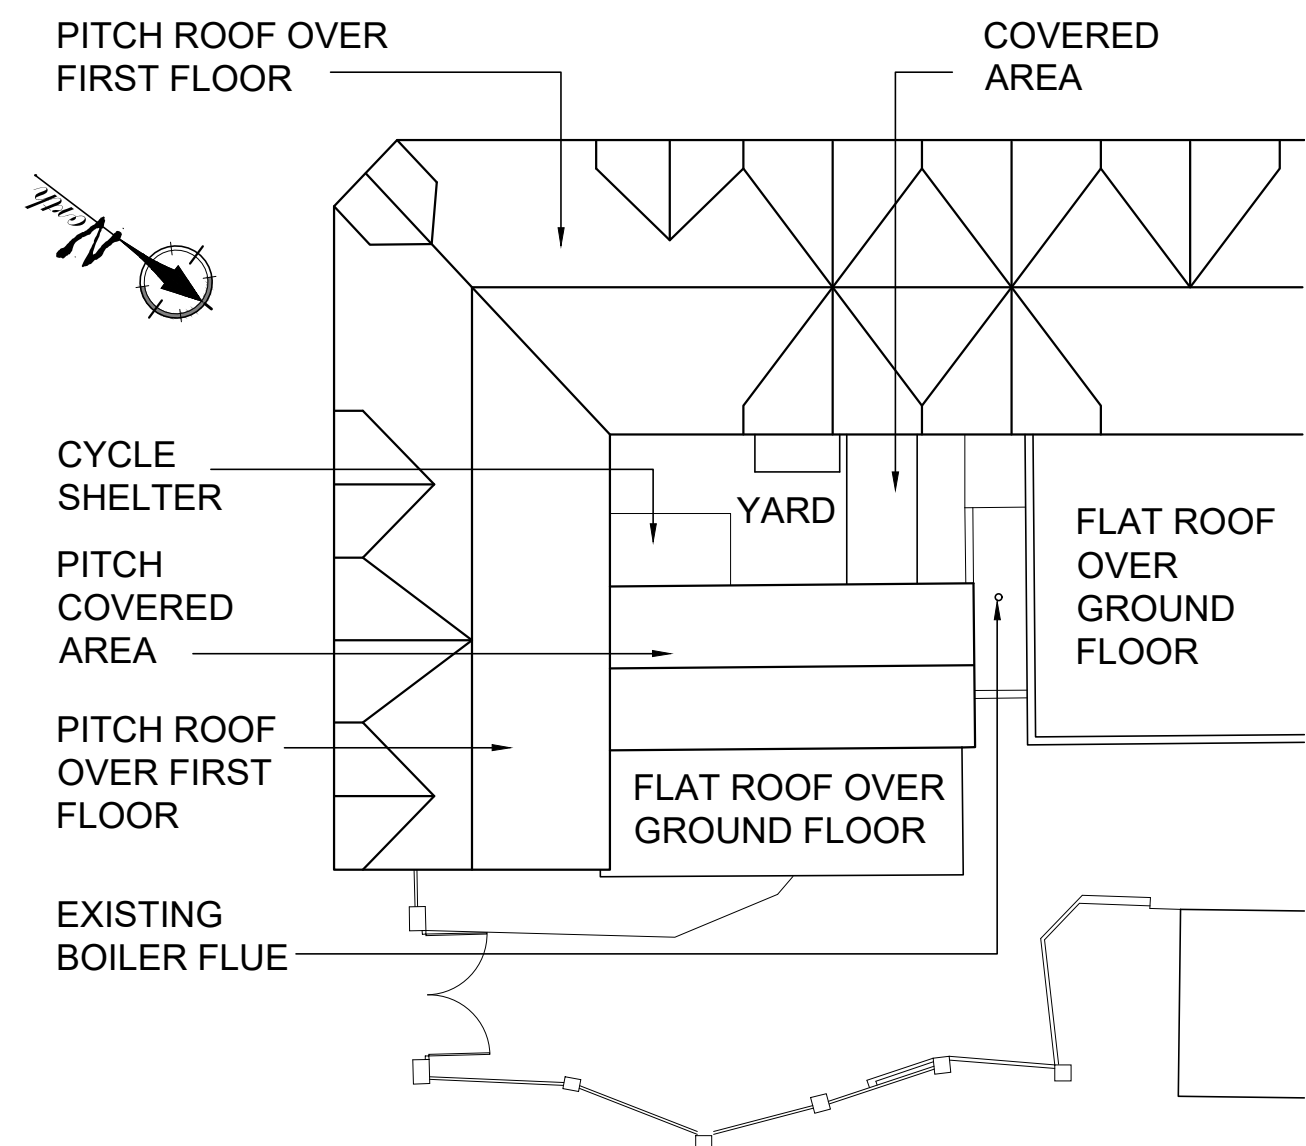

EXISTING ROOF PLAN
(scale 1:200)

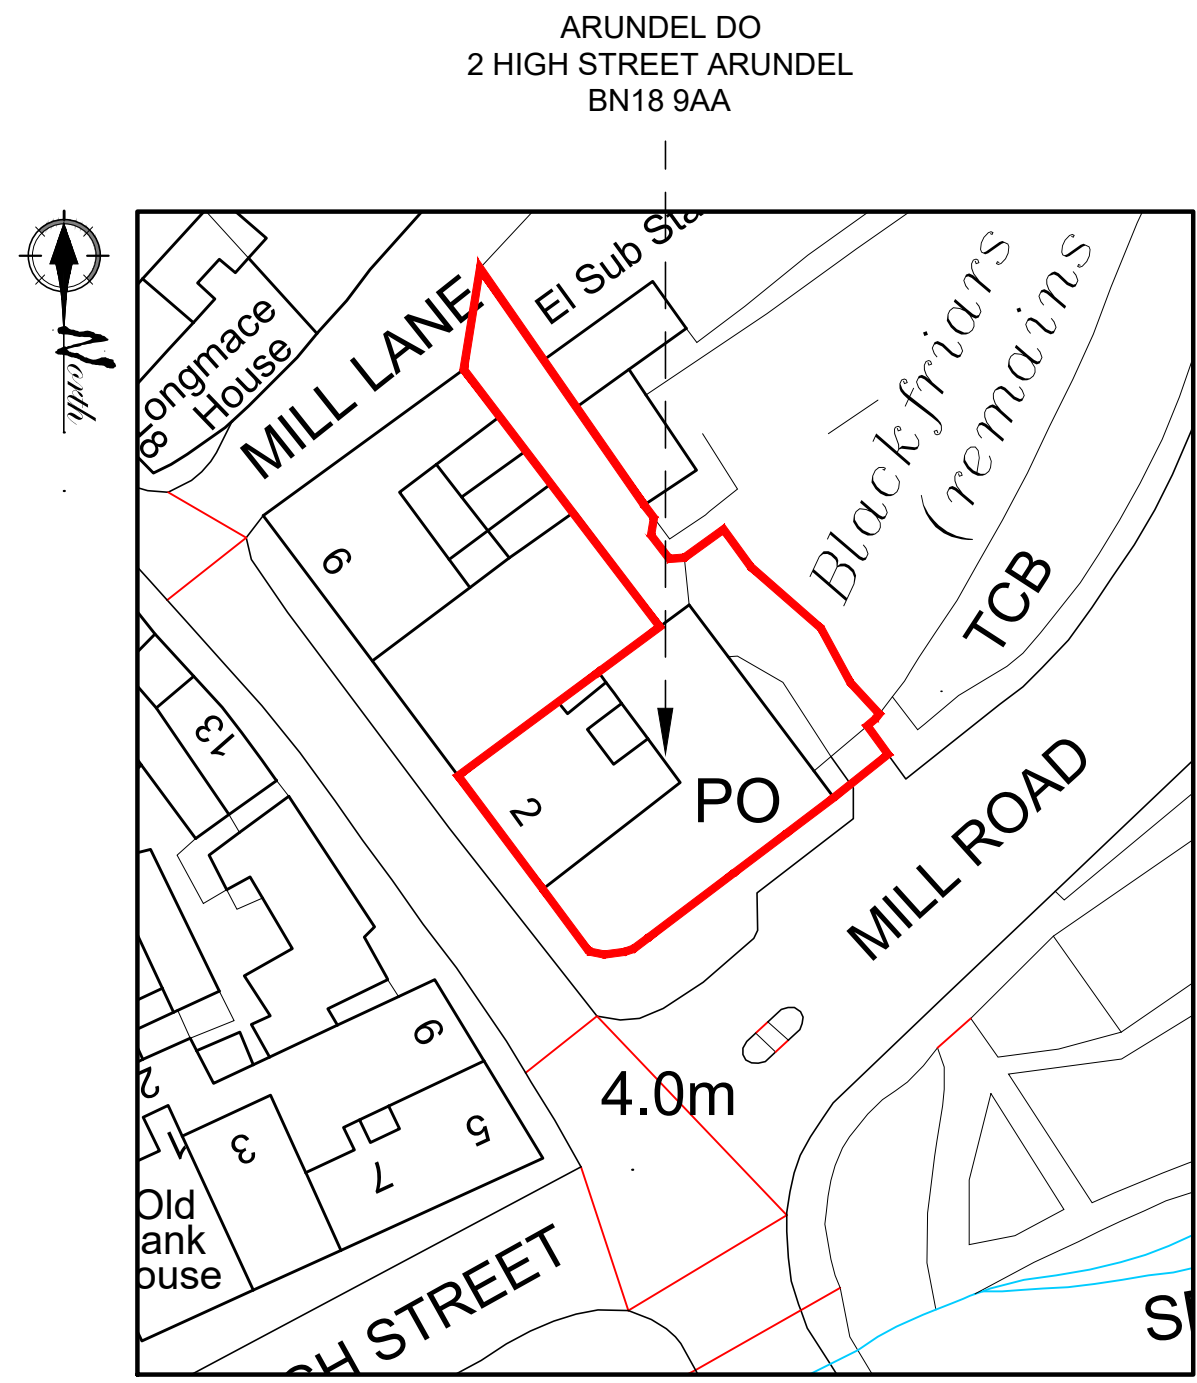

SITE BLOCK PLAN
SCALE 1:500

lines indicate hidden or high level elements
line indicates boundary lines of site demise

PLANNING APPLICATION ISSUE			13/04/2022
Rev.	Amendment	Date	



Client	ROYAL MAIL GROUP		
Project	ARUNDEL DO 2 HIGH STREET ARUNDEL BN18 9AA		
Title	EXISTING GROUND FLOOR & ROOF PLAN, ELEVATIONS, SITE LOCATION AND BLOCK PLAN		
Drawn by:	DO	Date:	01/04/2022
Checked by:	DO		
Scale @ A1:	1:100/200/500/1250	Drg. No.:	17281-01

Leigh-on-Sea Office 1446-1448 London Rd, Leigh-on-Sea, SS9 2UW leigh.office@livemore.co.uk 01702 714977		Hanningfield Office Unit 8 Industrial Estate Old Church Road, Chelmsford CM3 8AB
---	--	--

www.livemore.co.uk

Livemore is the trading name of The Livemore Group, Ltd. registered in England and Wales.
Partnership No. 02581446 Registered Office: 1446-1448 London Road, Leigh-on-Sea, Essex, SS9 2UW