






South Elevation

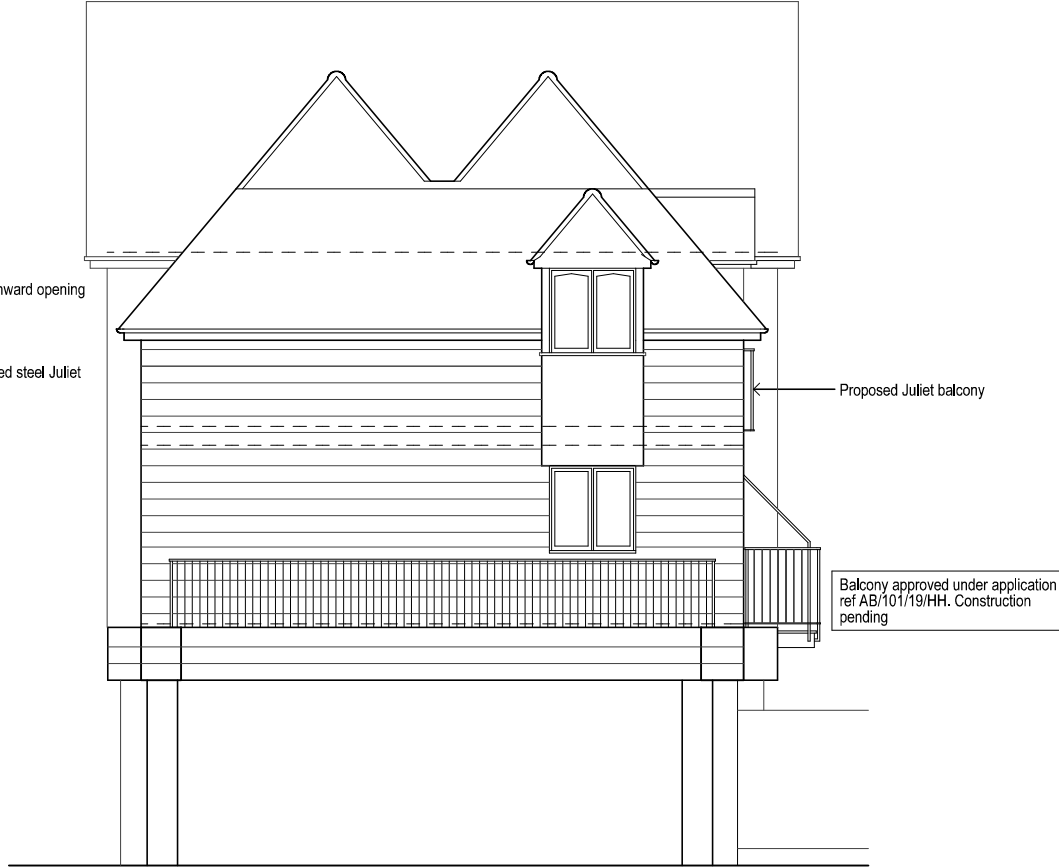



West Elevation

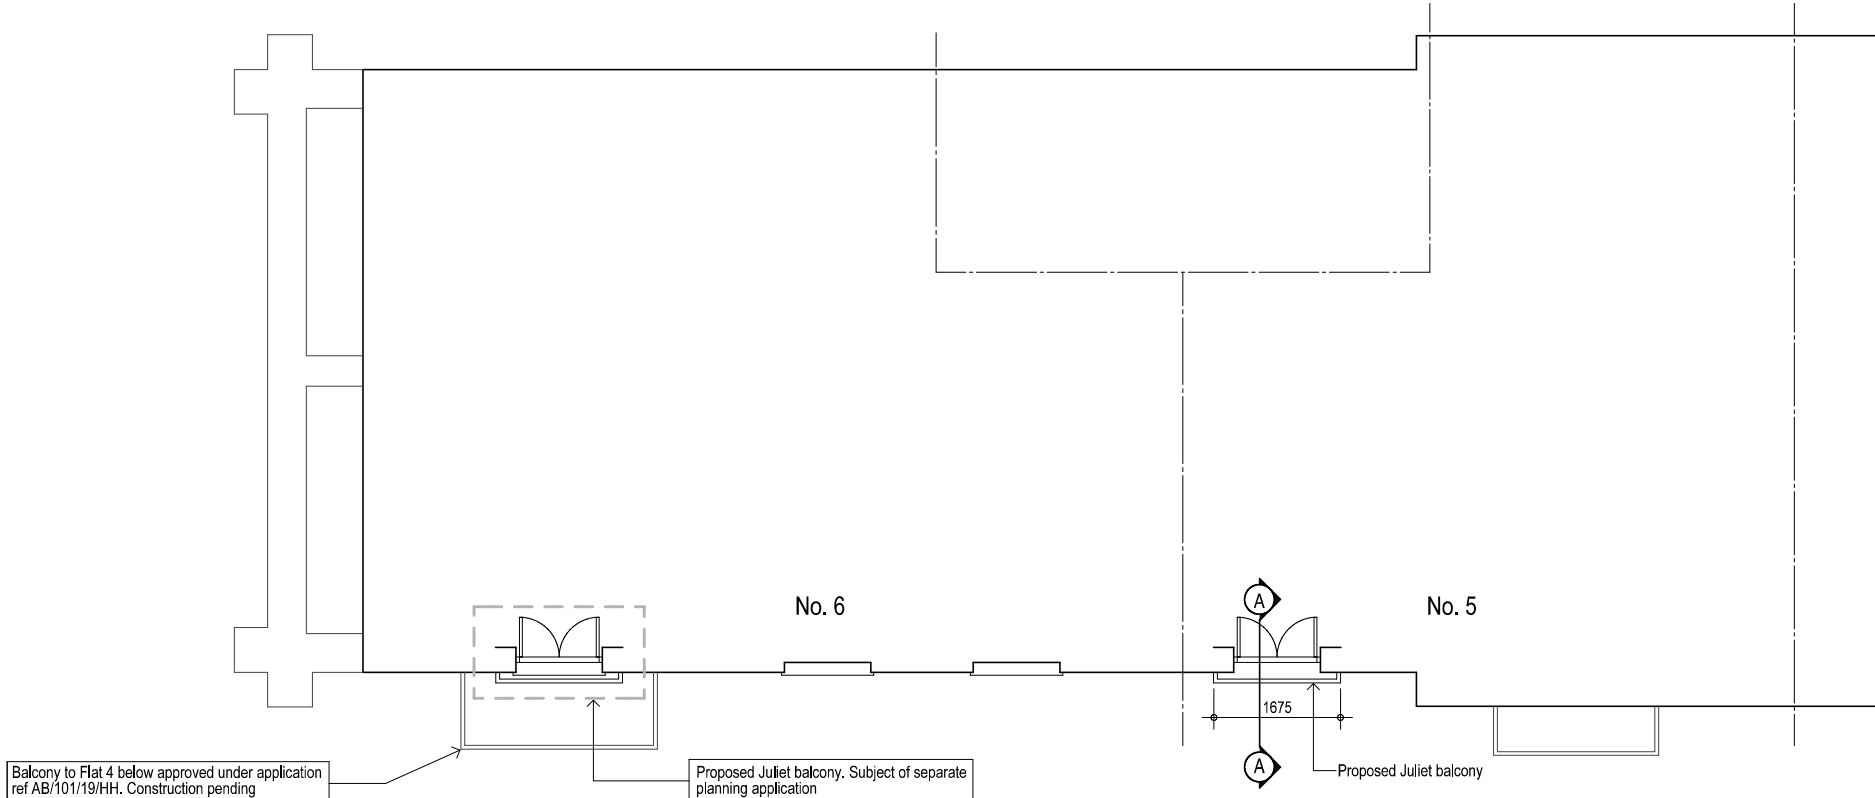

Second Floor Plan

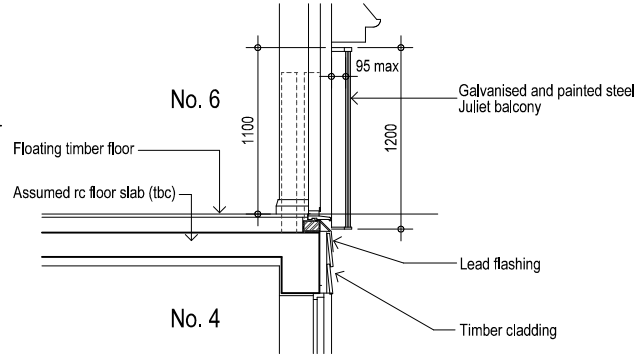

Section A A Scale 1:50

 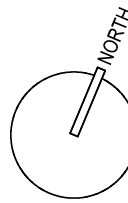

|           |          |                                      |
|-----------|----------|--------------------------------------|
| A         | 15/06/20 | Access balcony replaced with Juliet. |
| Revisions |          |                                      |
| PROJECT   |          |                                      |

**Proposed Balcony**  
5 The Old Slipway River Road Arundel

DRAWING

**Second Floor Plan + Elevations**  
*as Proposed*

SCALE 1:100@A3 DATE Mar 2020 DRG No 2003/C02A

**Glenn Curran MCIAT**

ARCHITECTURAL DESIGN + TECHNOLOGY  
THE STUDIO 19 UPPER WEST DRIVE FERRING WEST SUSSEX BN12 5FG  
T 01903 248787 M 07905 306875 E INFO@GLENNCURRAN.CO.UK