
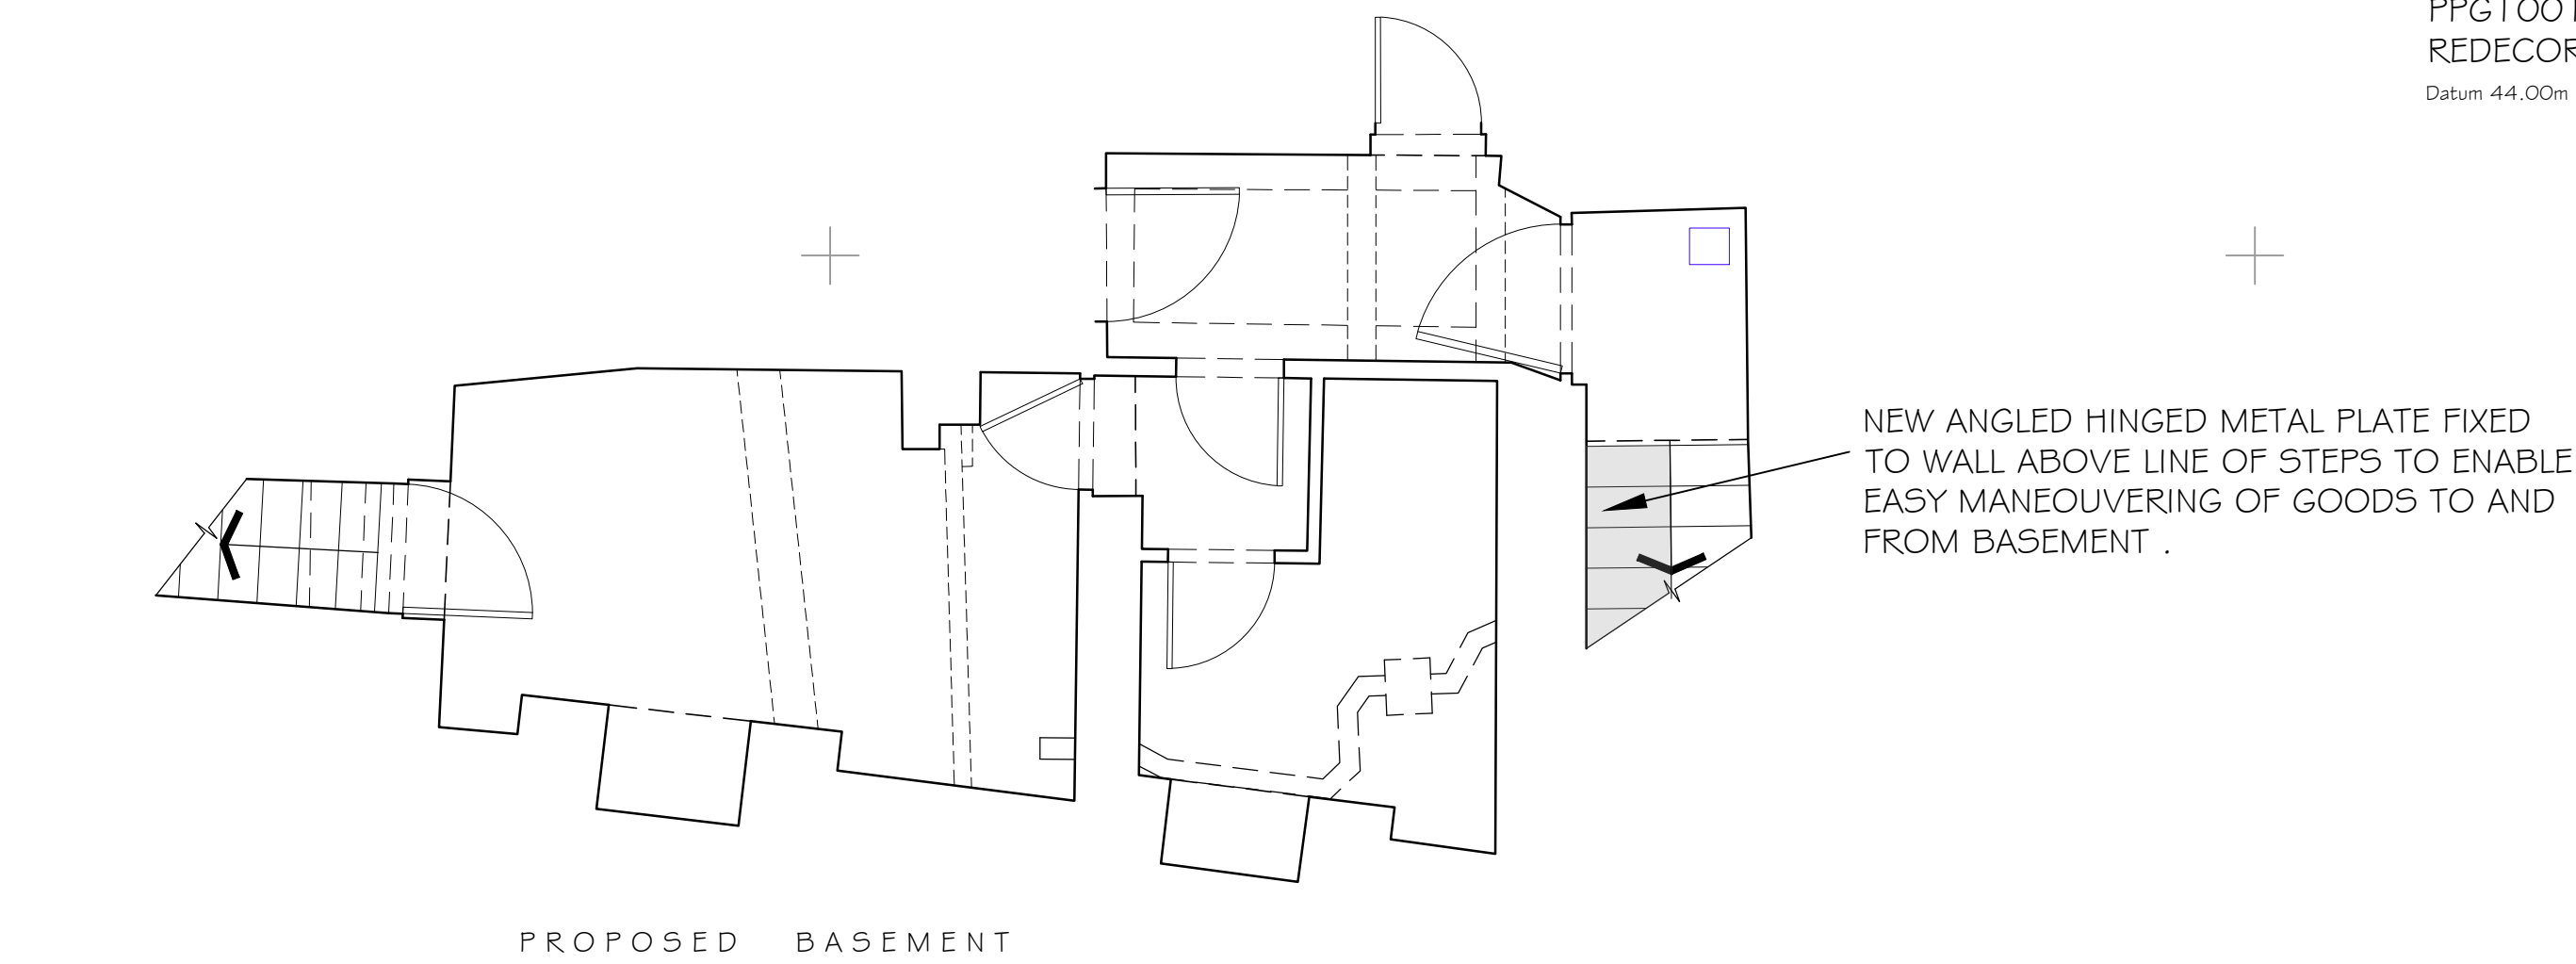


NOTES  
WRITTEN DIMENSIONS TO BE TAKEN IN PREFERENCE TO SCALE. AND  
ARE TO BE CHECKED ON SITE PRIOR TO COMMENCING WORK.  
THIS DRAWING IS TO BE READ IN CONJUNCTION WITH ALL OTHER  
DOCUMENTS RELATING TO THIS PROJECT.  
ANY DISCREPANCIES ARE TO BE REFERRED IMMEDIATELY TO THE  
PROJECT DESIGNER.  
THIS DRAWING IS COPYRIGHT, AND SHOULD NOT BE USED OR  
REPRODUCED WITHOUT PERMISSION.  
IT IS THE CONTRACTOR'S RESPONSIBILITY TO ENSURE COMPLIANCE  
WITH THE BUILDING REGULATIONS.

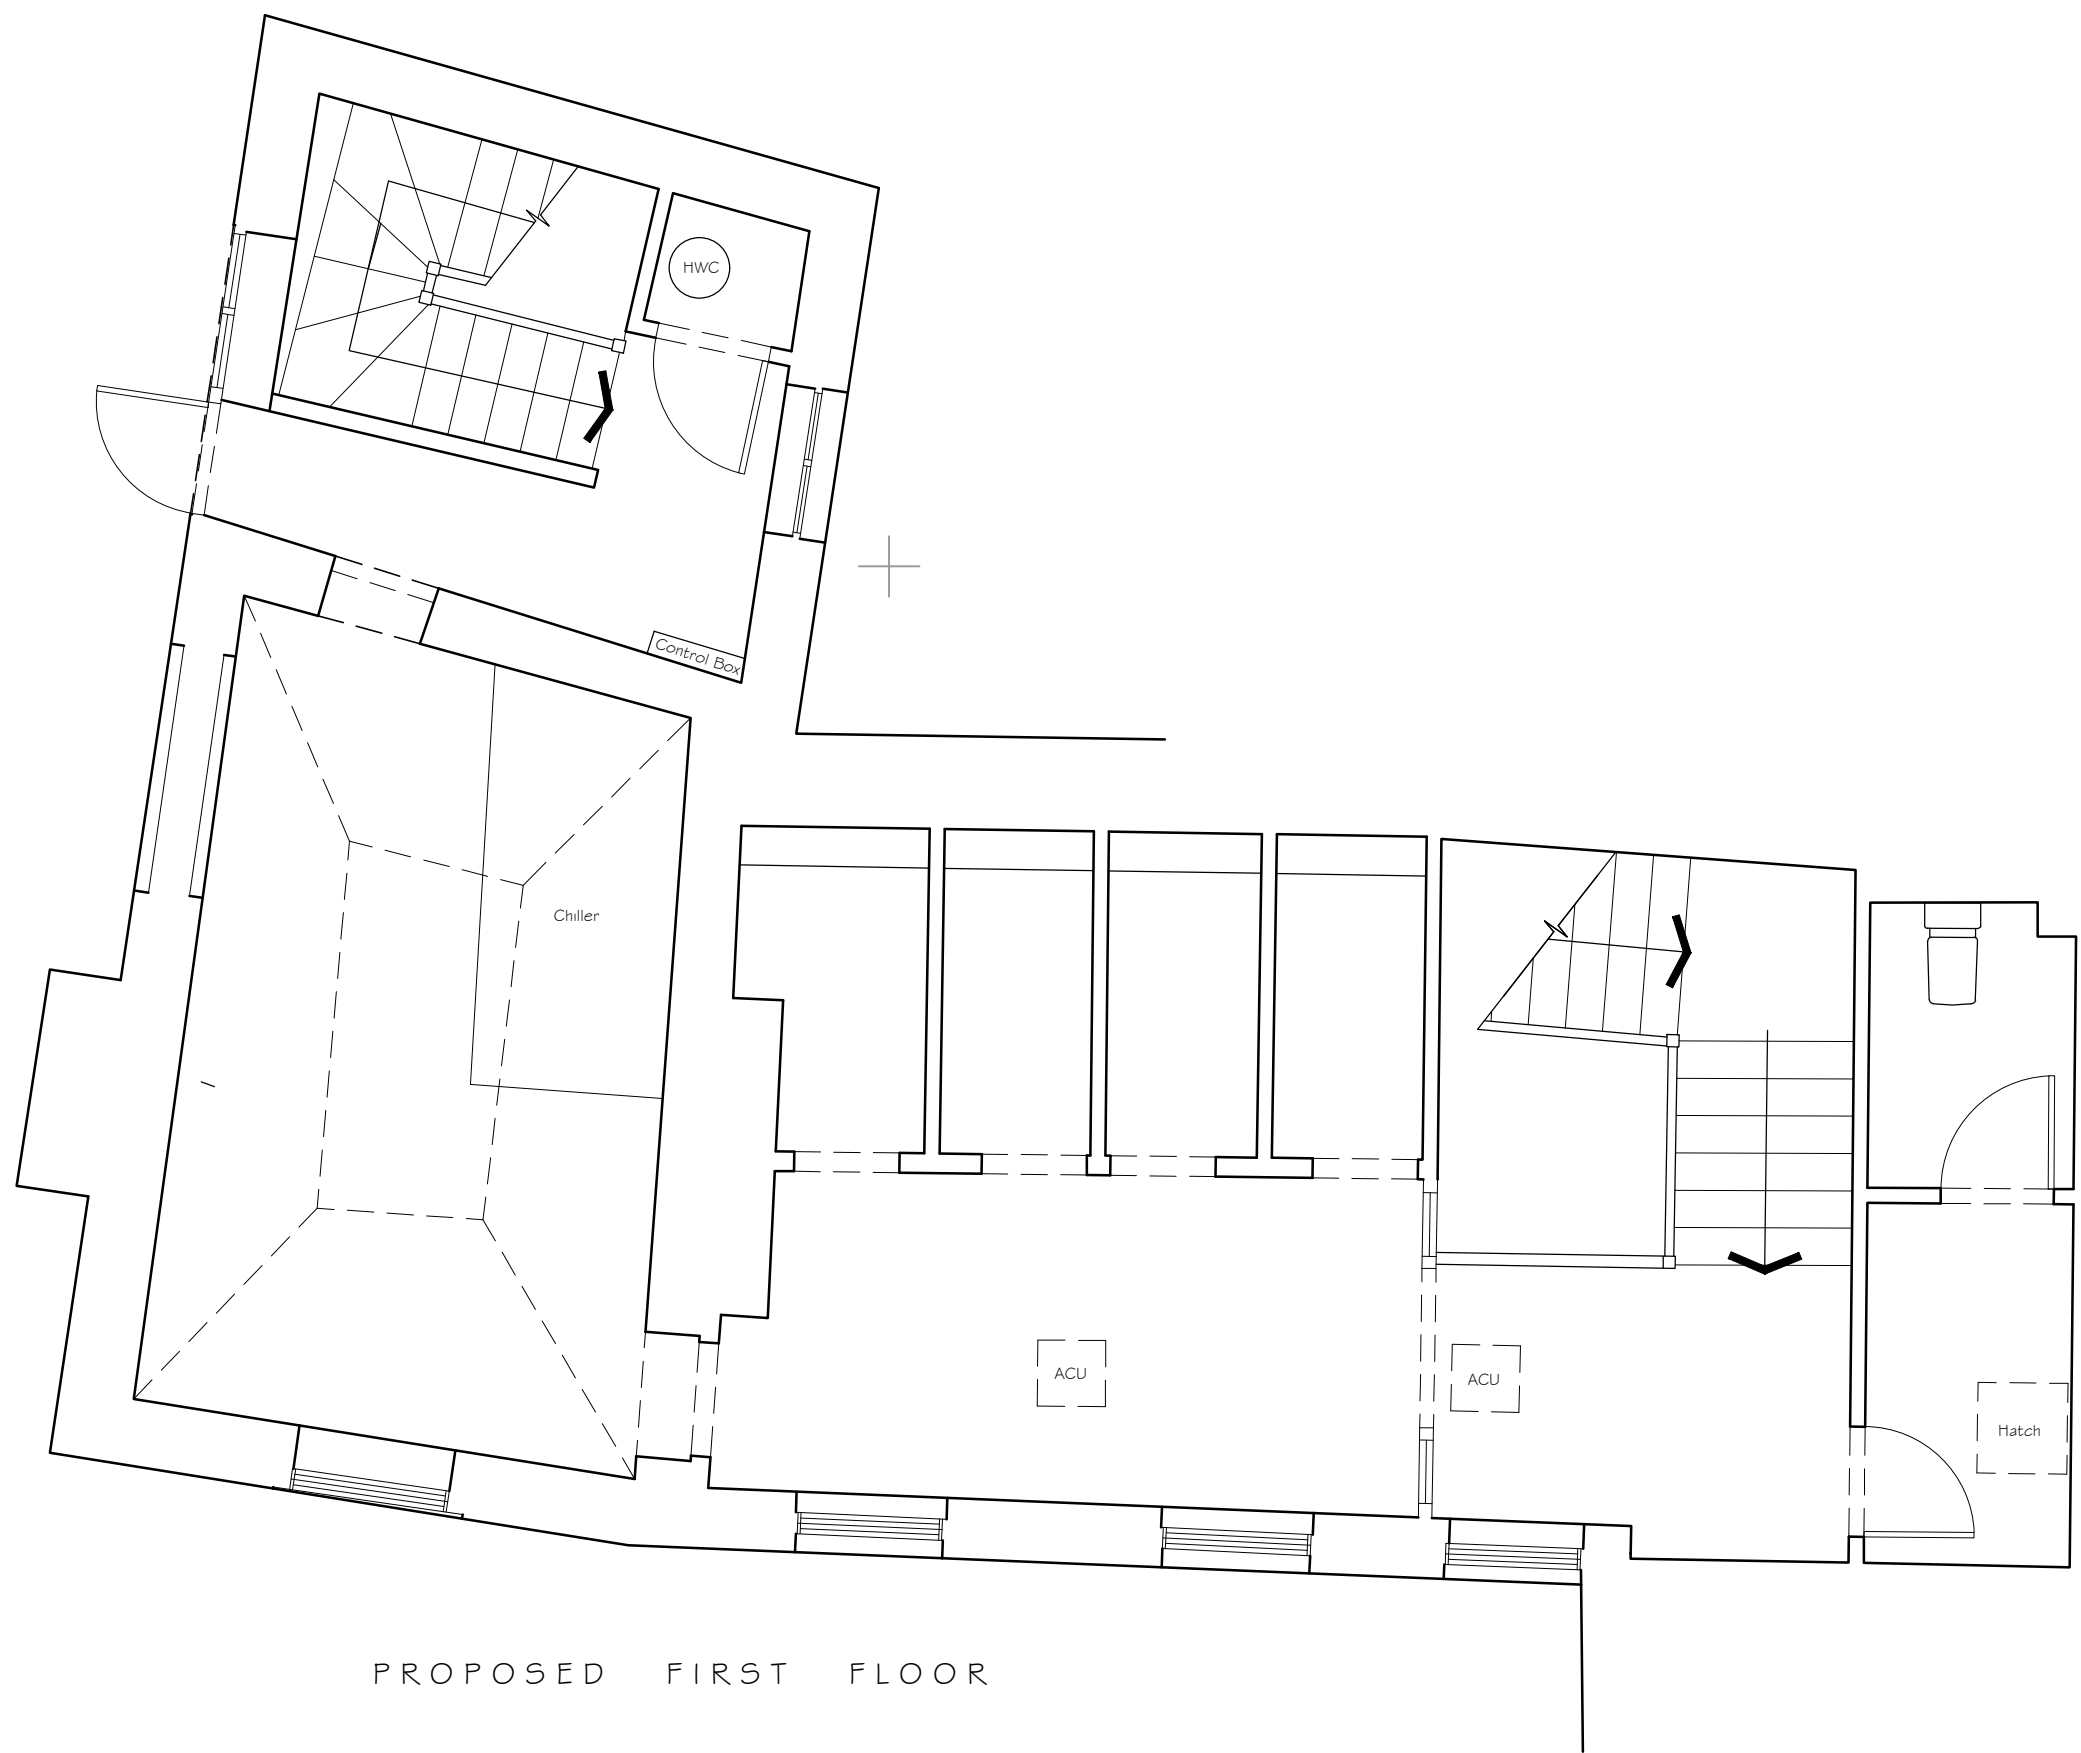

| REV | DESCRIPTION            | DATE     |
|-----|------------------------|----------|
| B   | ADDITIONAL INFORMATION | 13.05.21 |
| A   | VARIOUS AMENDMENTS     | 09.04.21 |

PROJECT  
61 HIGH STREET  
ARUNDEL  
WEST SUSSEX  
BN18 9AJ

DRAWING TITLE  
PROPOSED BASEMENT PLAN, FIRST  
FLOOR PLAN AND FRONT ELEVATION

SCALE  
1:50 @ A1

DRAWN BY  
CM

DATE  
APR 21

DWG NO  
1033/03

REV. B

Unit 3b Woodhorn Business Centre  
Woodhorn Lane  
Oving Chichester  
West Sussex PO20 2BX  
Tel 01243 774764  
www.sloaneandbrown.co.uk

CHARTERED BUILDING SURVEYORS  
**SLOANE & BROWN**  
ARCHITECTURAL SERVICES