



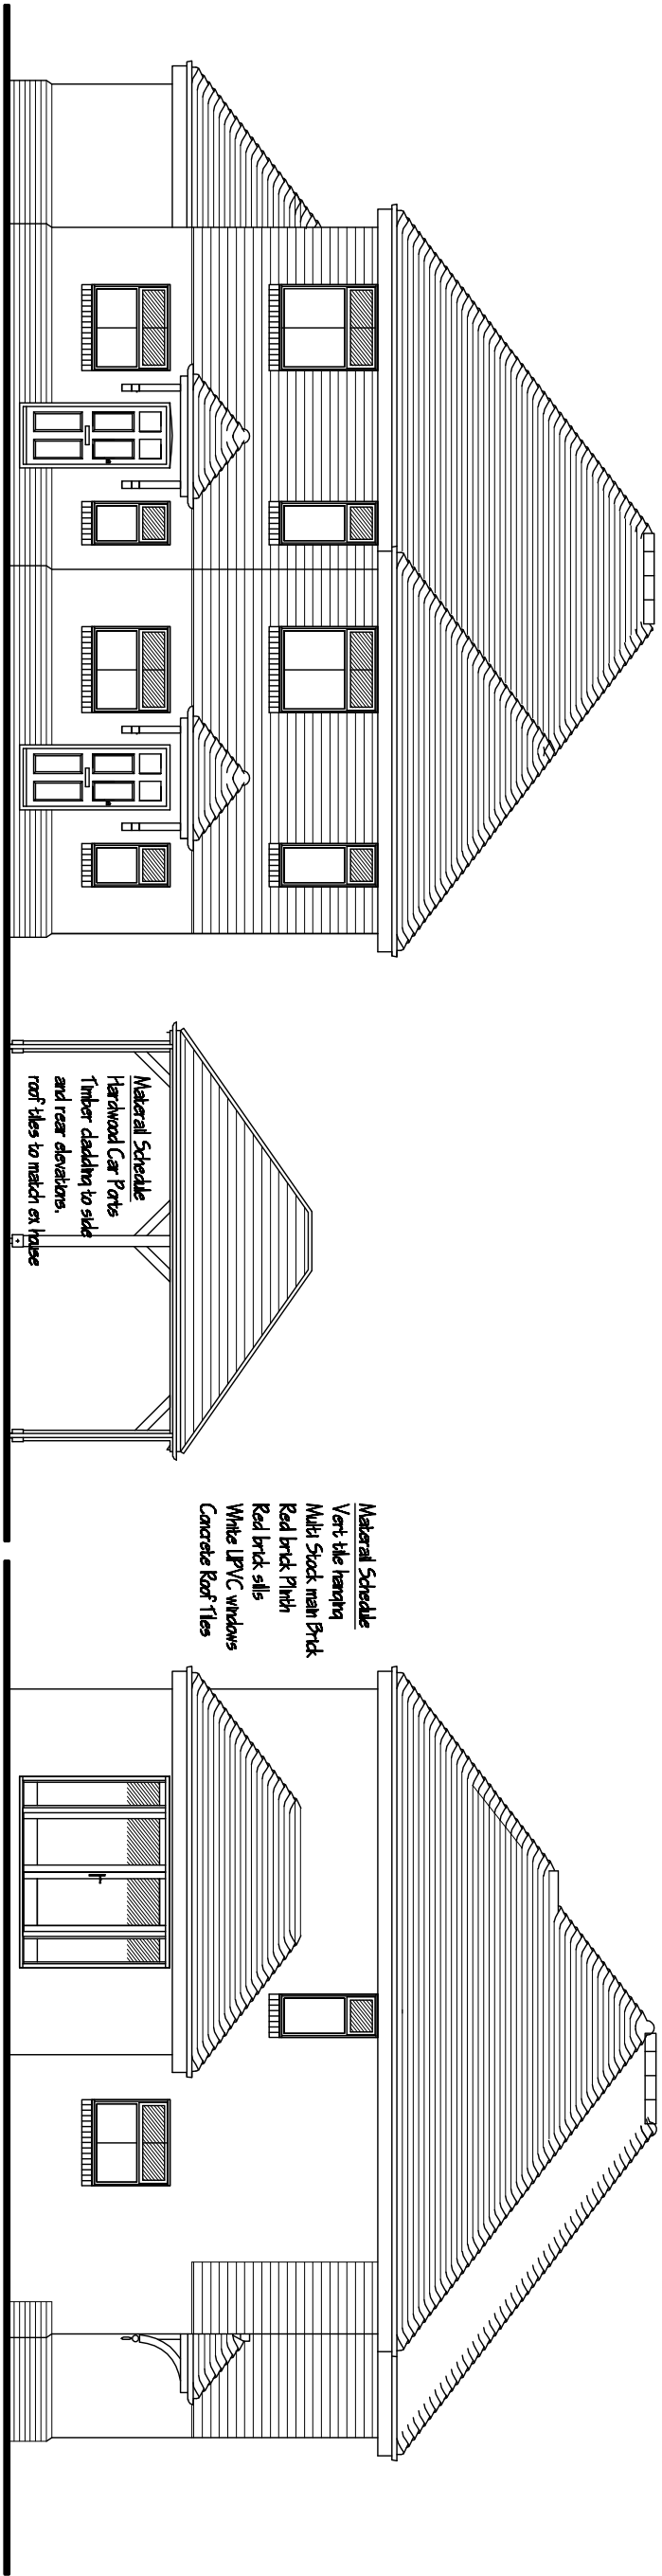

South Elevation


Side Elevation

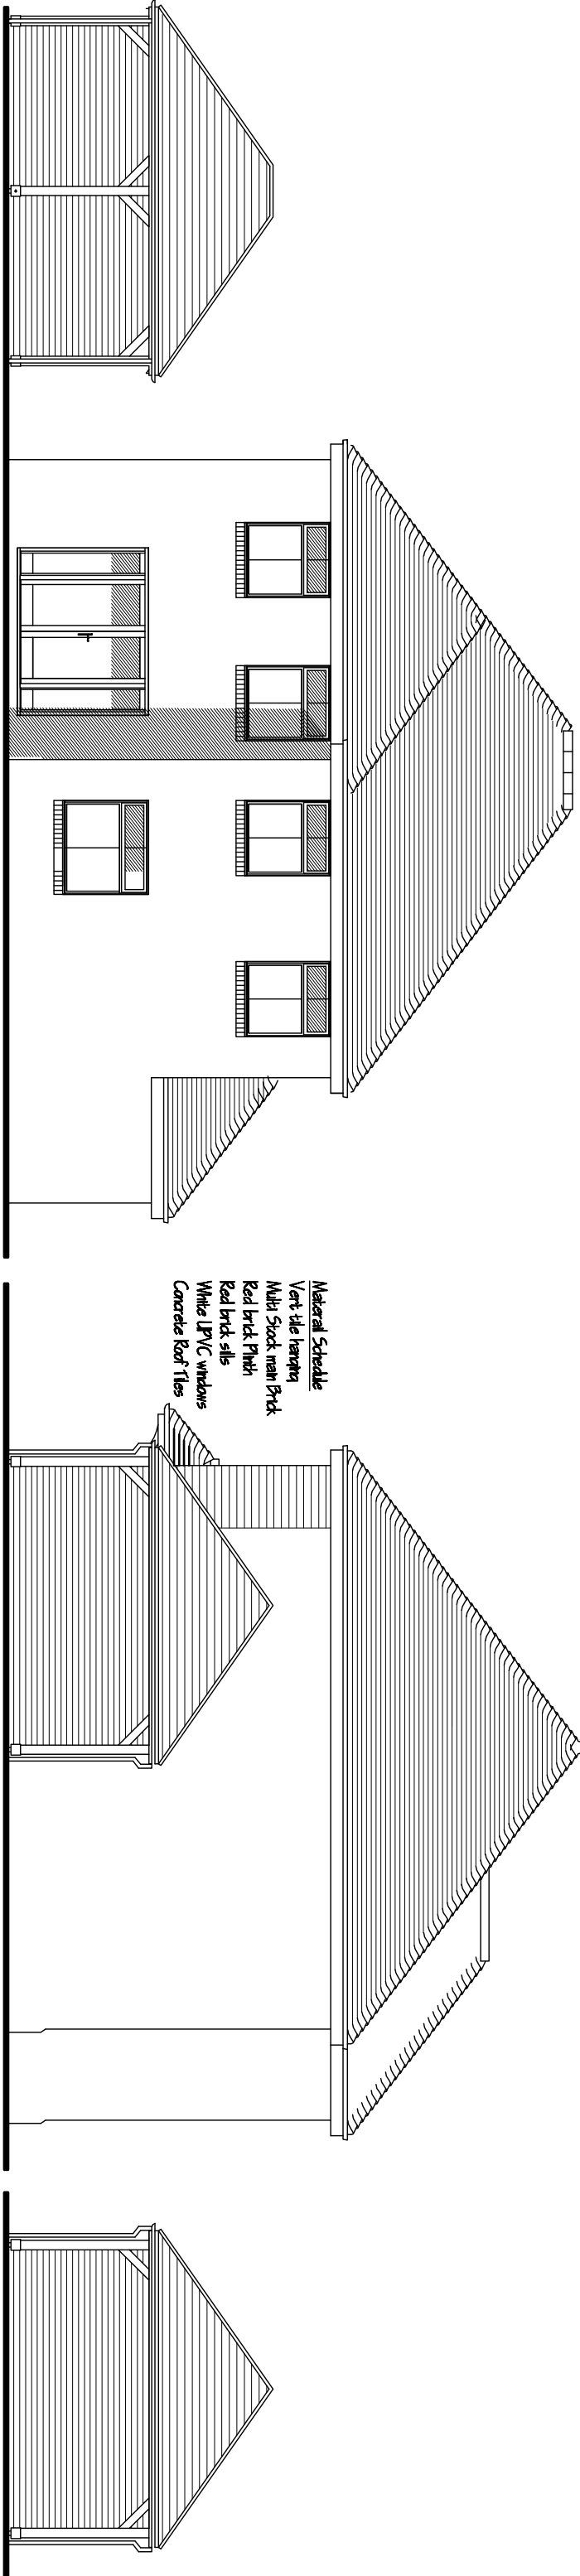

North Elevation



East Elevation

West Elevation

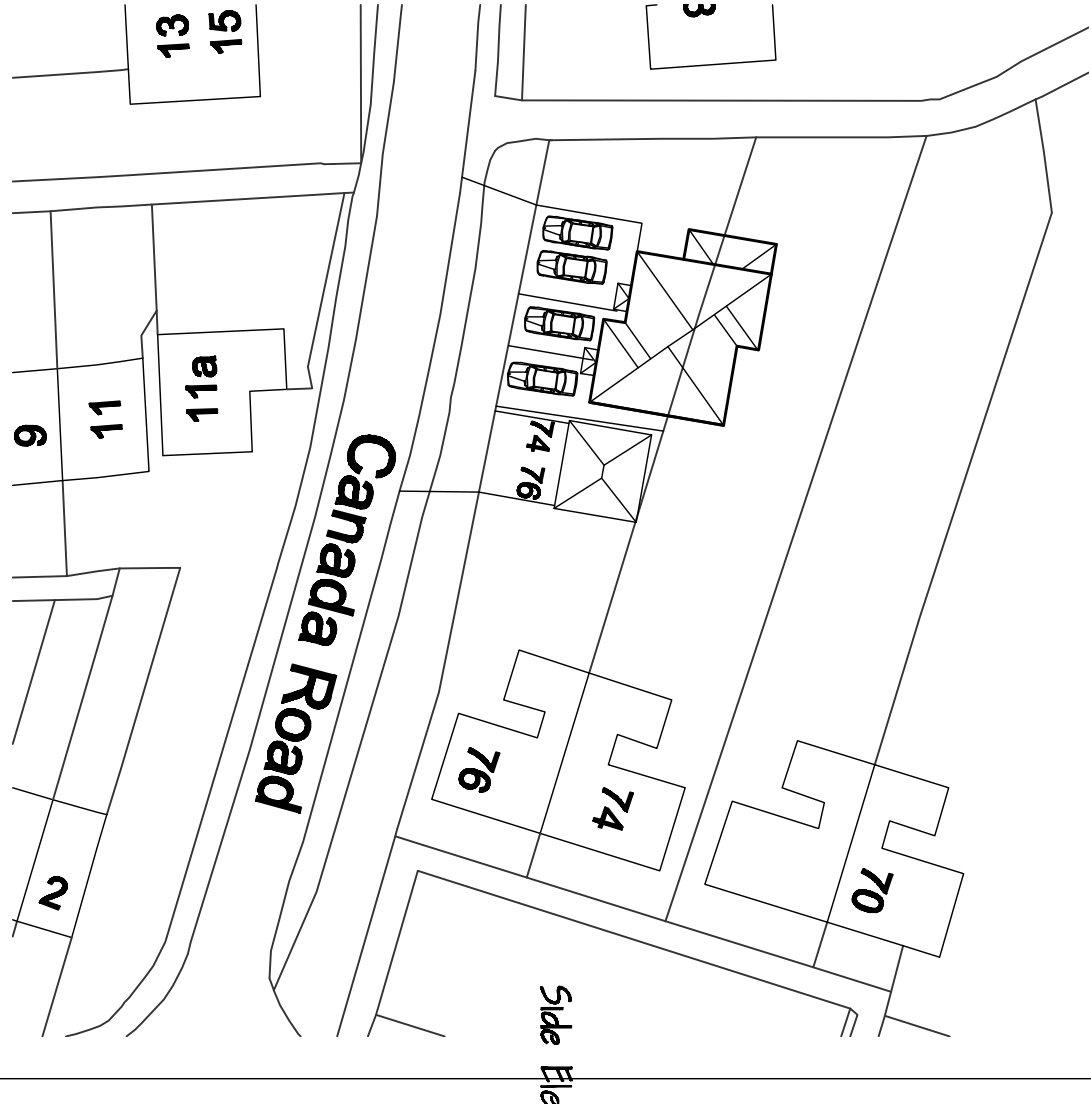


Side Elevation


Block Plan 1:500

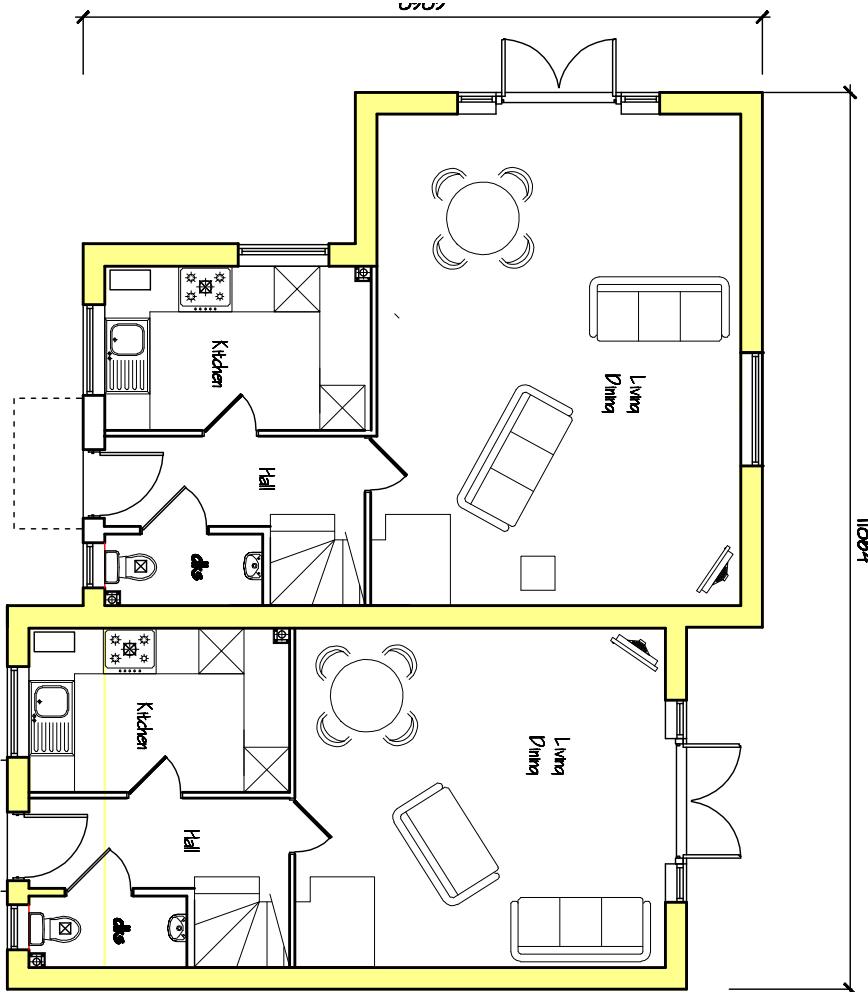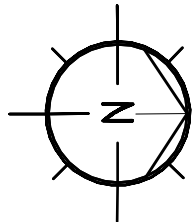

Ground Floor Plan

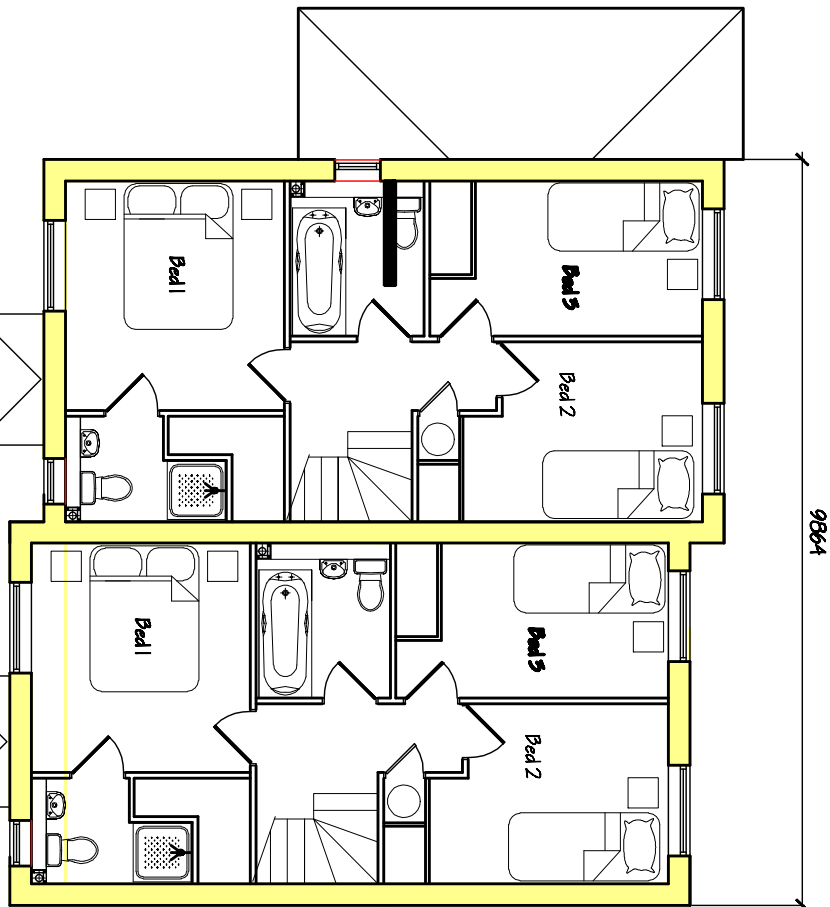

First Floor Plan

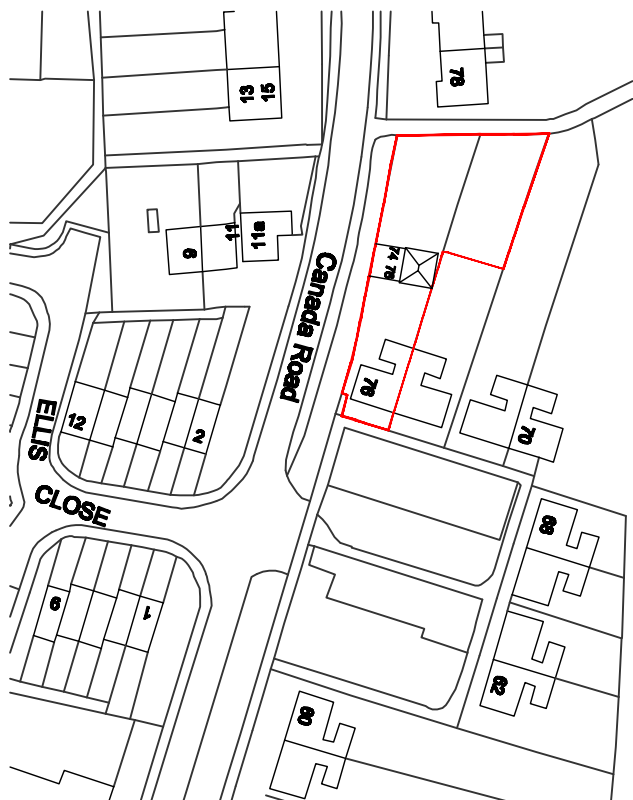

Location Plan 1:250

Rev	Description	By	Date
1	Project		
2	Land Rear of 74-76 Canada Road		
3	Attic		
4	BN18 9HY		
5	Drawing Title		
6	Proposed 2, No 3 bed Dwellings plus associated off road parking.		
7	Drawing No.		
8	100		
9	Scale		
10	1:100		
11	Date		
12	Feb 2015		
13	Drawing Status		
14	Planning		
15	Drawn By		
16	Checked By		
17	Client		
18	Miss L St Quinton		