


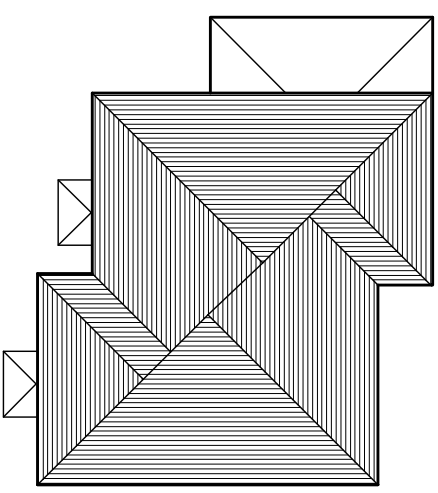


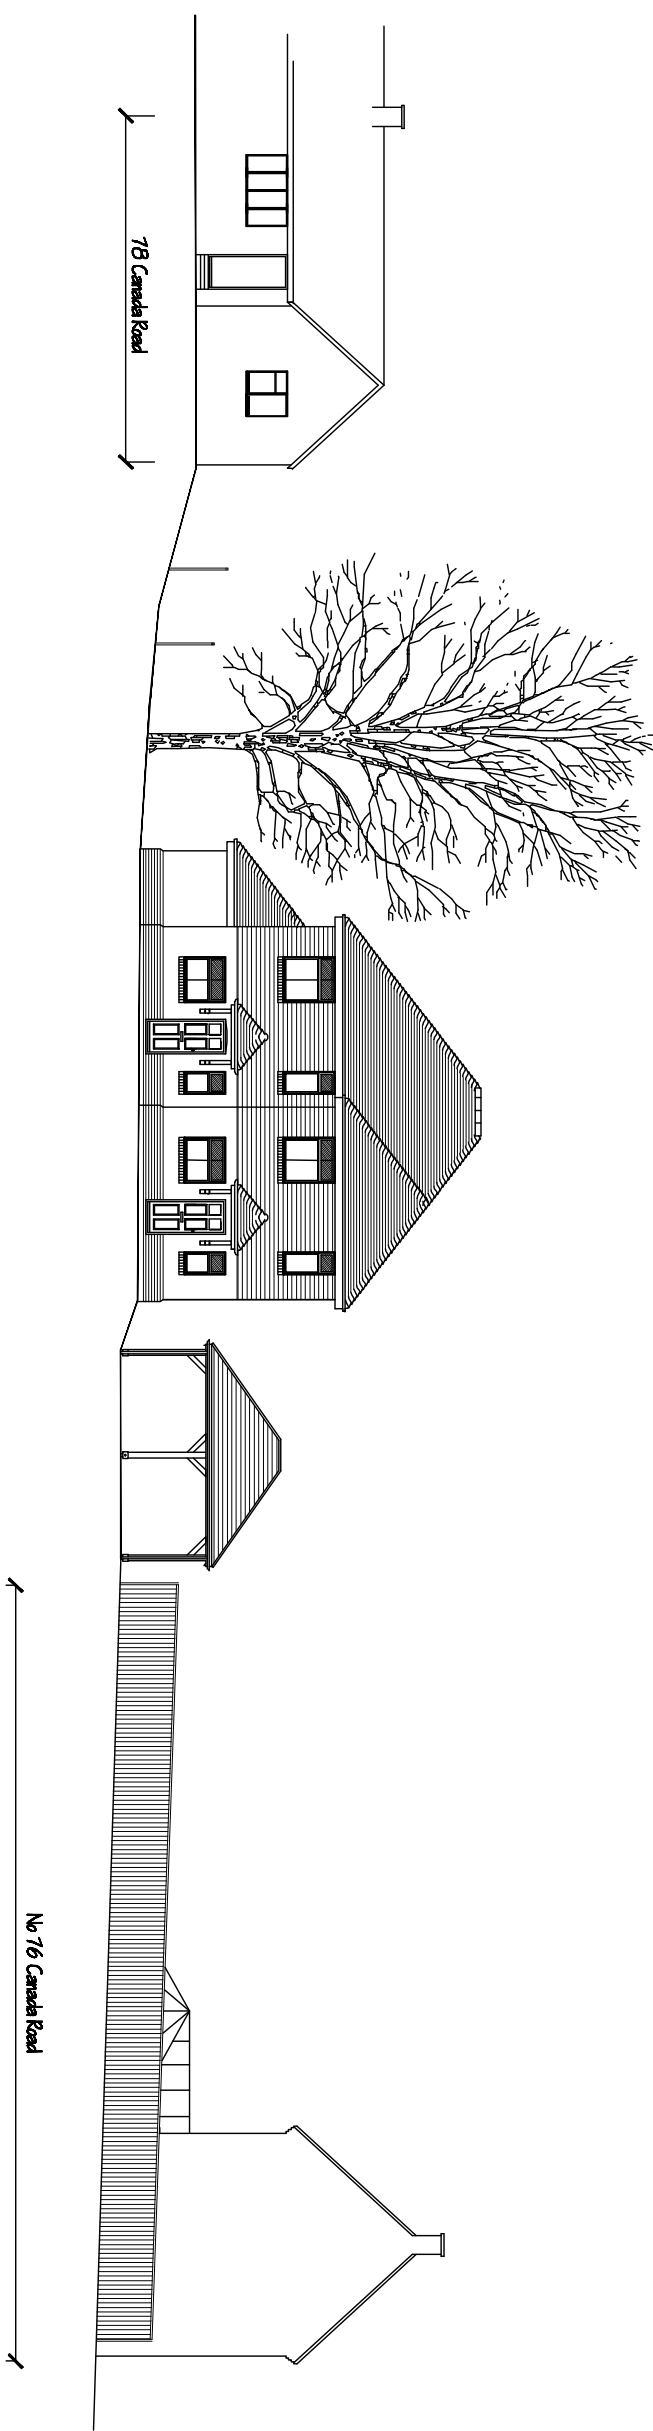

Proposed Roof Plan

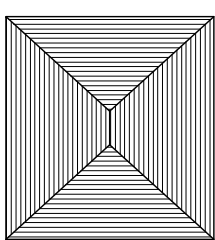

Proposed Car Port Roof Plan

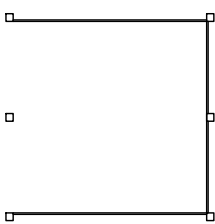

Car Port Floor Plan

Malcolm Westcott 07885977832			Project			Drawing Title			Drawing No.			Revision			Rev Description			By Date			Client		
			Land Rear of 74-76 Canada Road Arundel BN18 9HY			Proposed Street Scene, Roof Plans & Car Port Floor Plan			101						Scale 1:200@A3			Date Feb 15			Miss L St Quinton		
															Drawing Status			Planning					
															Drawn By			Checked By					