



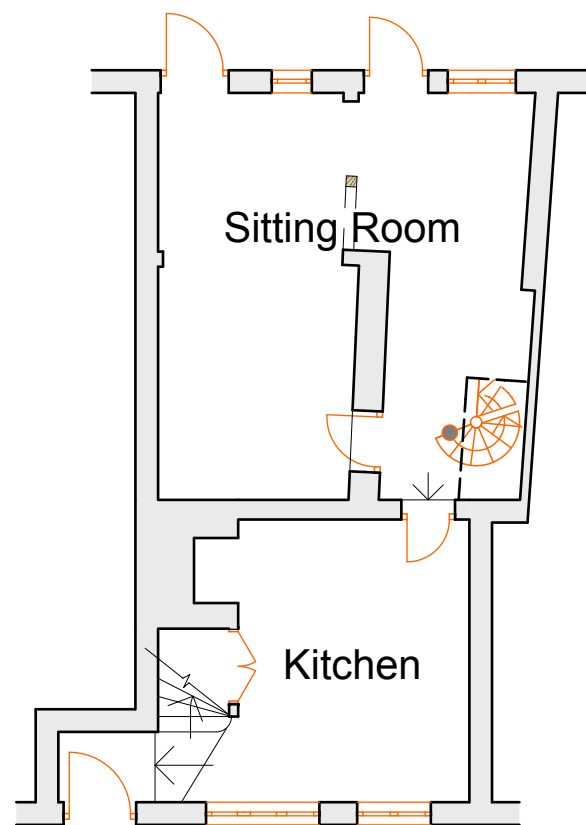

GROUND FLOOR

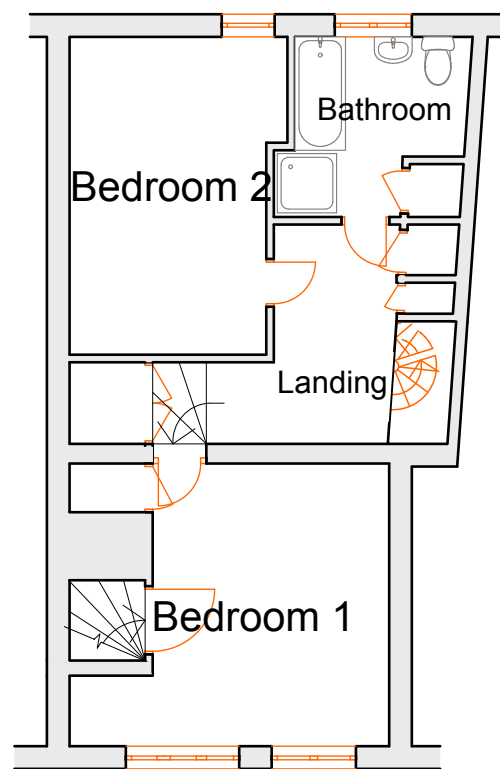

FIRST FLOOR

This drawing is the property of Andrew Fuller Associates and is not to be copied reproduced, retained or disclosed to any unauthorised person either wholly or in part without prior consent. Do not scale from this drawing except for Planning purposes. Use all figured dimensions only. All figured dimensions to be checked on site prior to construction. All discrepancies, errors and omissions to be reported to Andrew Fuller Associates prior to construction. Layout and dimensions of existing building to be checked on site.

 ANDREW FULLER ASSOCIATES <i>Chartered Surveyors</i> Norton Studio, School Lane Arundel, West Sussex BN18 9DR tel: 01903 885444 email: info@a-fuller.co.uk www.andrewfuller.co.uk		
Job Title 27 Maltravers Street, Arundel		
Client Mr R Waterman		
Drawing Name Floor Plans - existing		
Drawing Status		
Drawn by AF	Date March 17	
Checked by	Date	
Drawing Scale 1:100 at A3		
Drawing No 171053/01	Status	Revision