
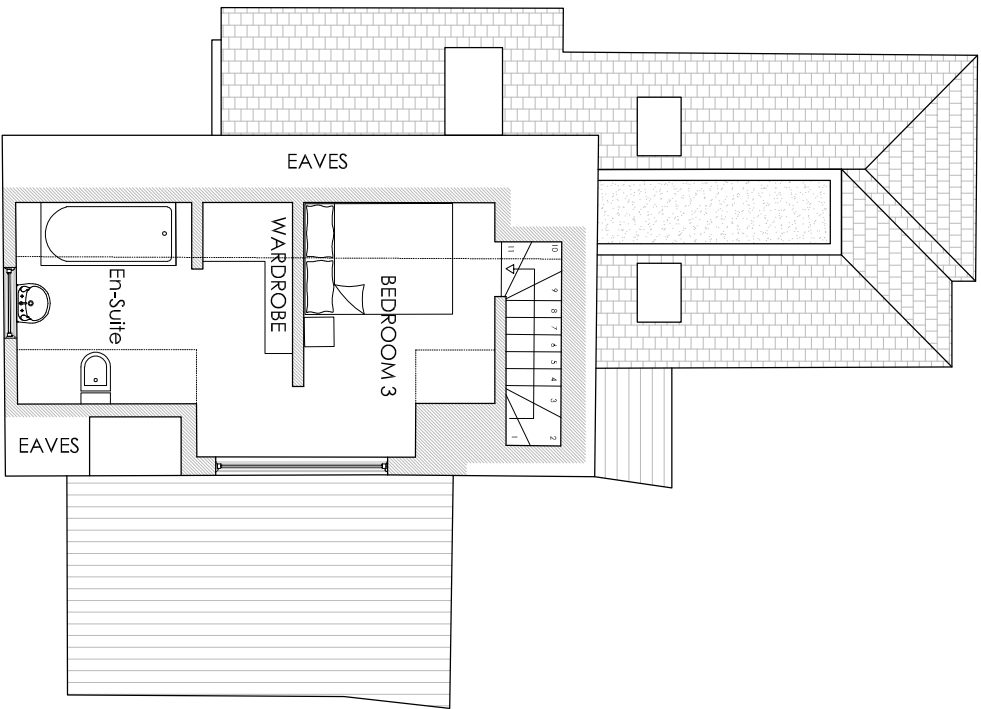
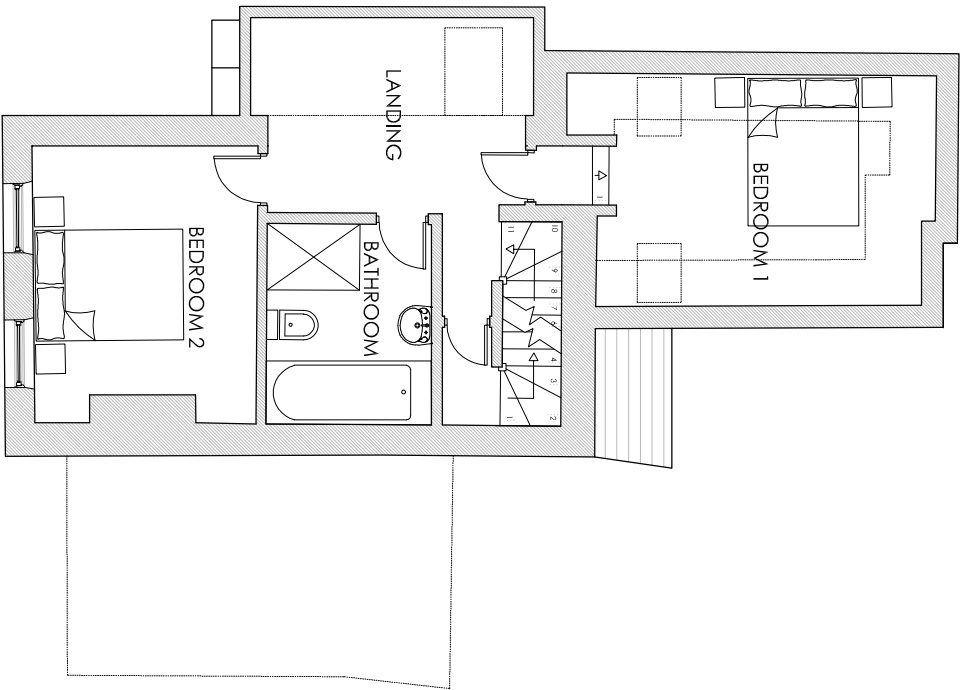


This drawing has been prepared for the purpose of gaining planning permission only and does not purport to be a working or contractual drawing and should not be used for any building or contractual purposes. This drawing has been prepared based on survey drawings and information prepared by others. All dimensions and levels on all drawings must be checked and verified on site before commencement of works

© VICTORIA HOLLAND ARCHITECTURE LTD 2019

GENERAL NOTES
Revision A - Additional rooflight inserted into western
roofslope over enlarged landing area. 16.06.2020

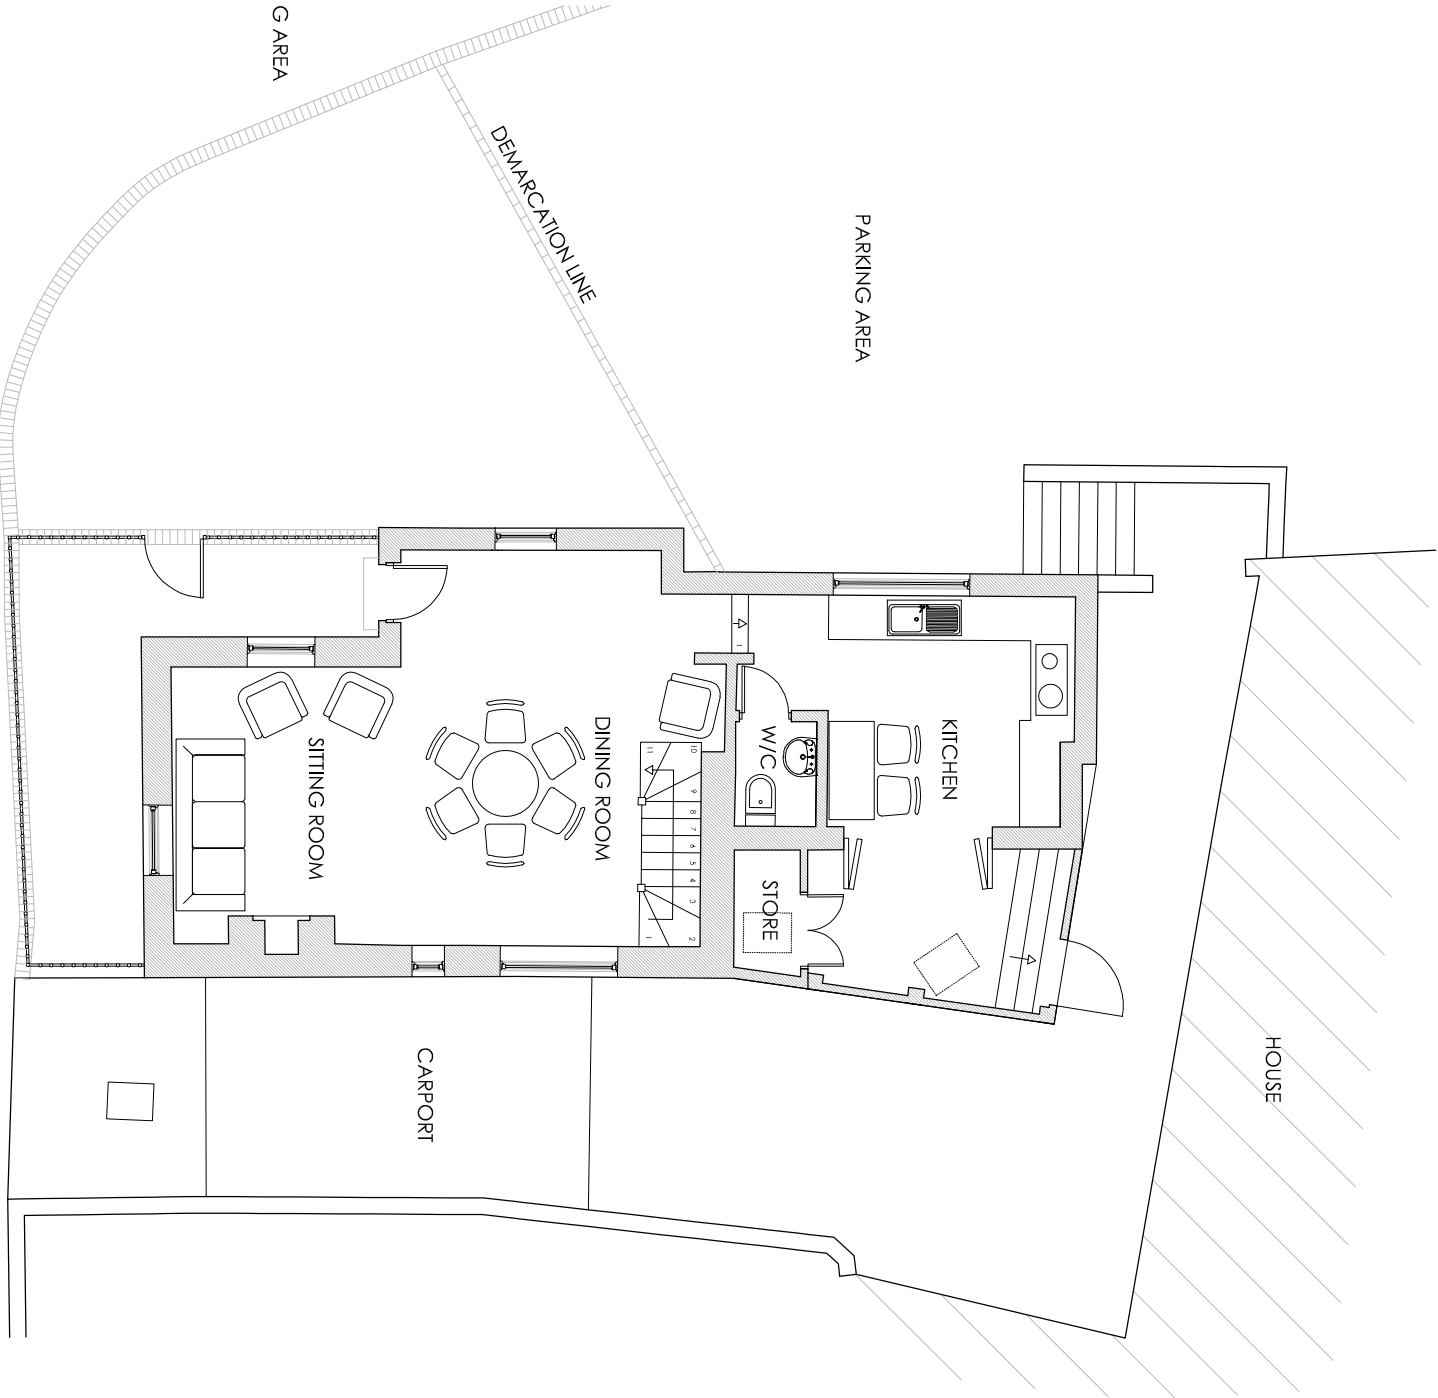

PROPOSED GROUND FLOOR PLAN
MALTRAVERS STREET


PROPOSED FIRST FLOOR PLAN

PROPOSED SECOND FLOOR PLAN

62 Maltravers Street
Arundel West Sussex
BN18 9BQ

PROPOSED FLOOR PLANS

DATE: APRIL 2019
SCALE: 1:100 @ A3
JOB No. 1069
DRWG No. 104 Rev. A

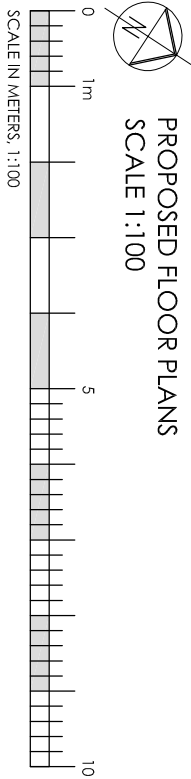

PROPOSED FLOOR PLANS
SCALE 1:100

VICTORIA
HOLLAND
ARCHITECTURE

Victoria Holland RIBA
71 Peppering High Barn - Burpham
Arundel - West Sussex - BN18 9RN
Tel 01903 882923