




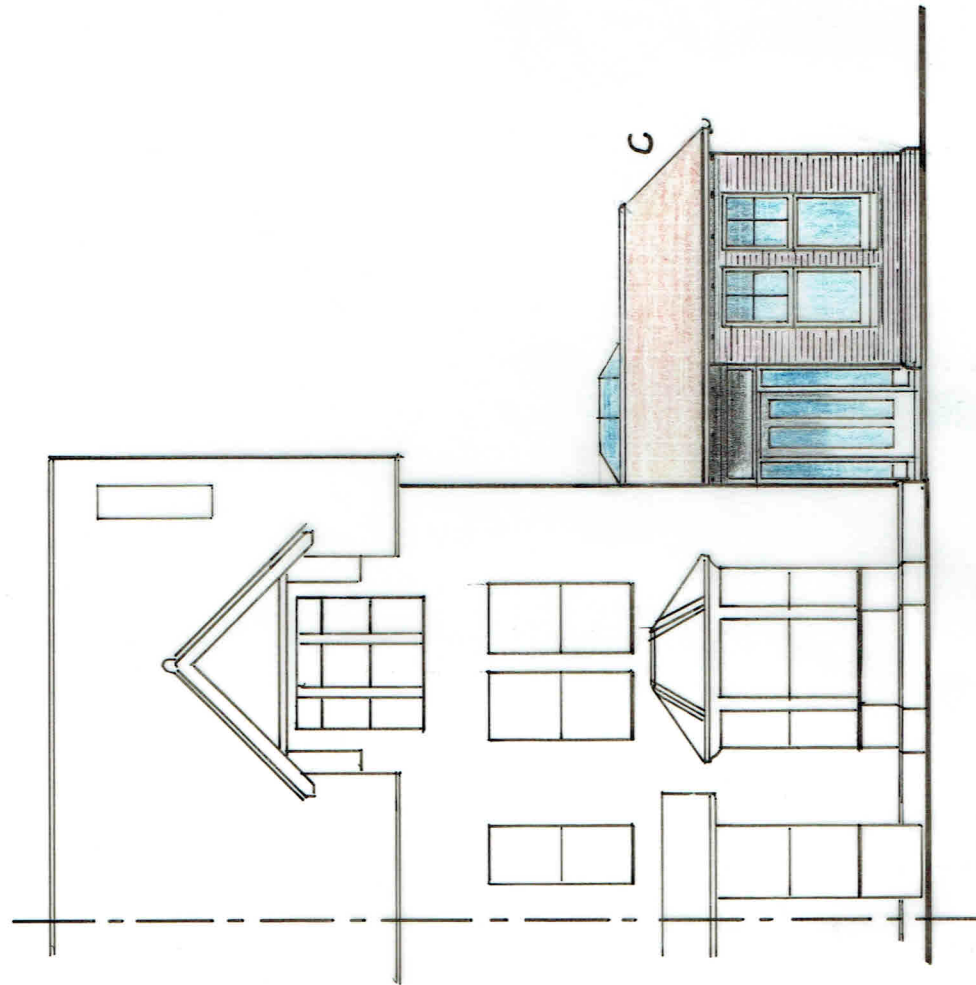

NORTH ELEVATION

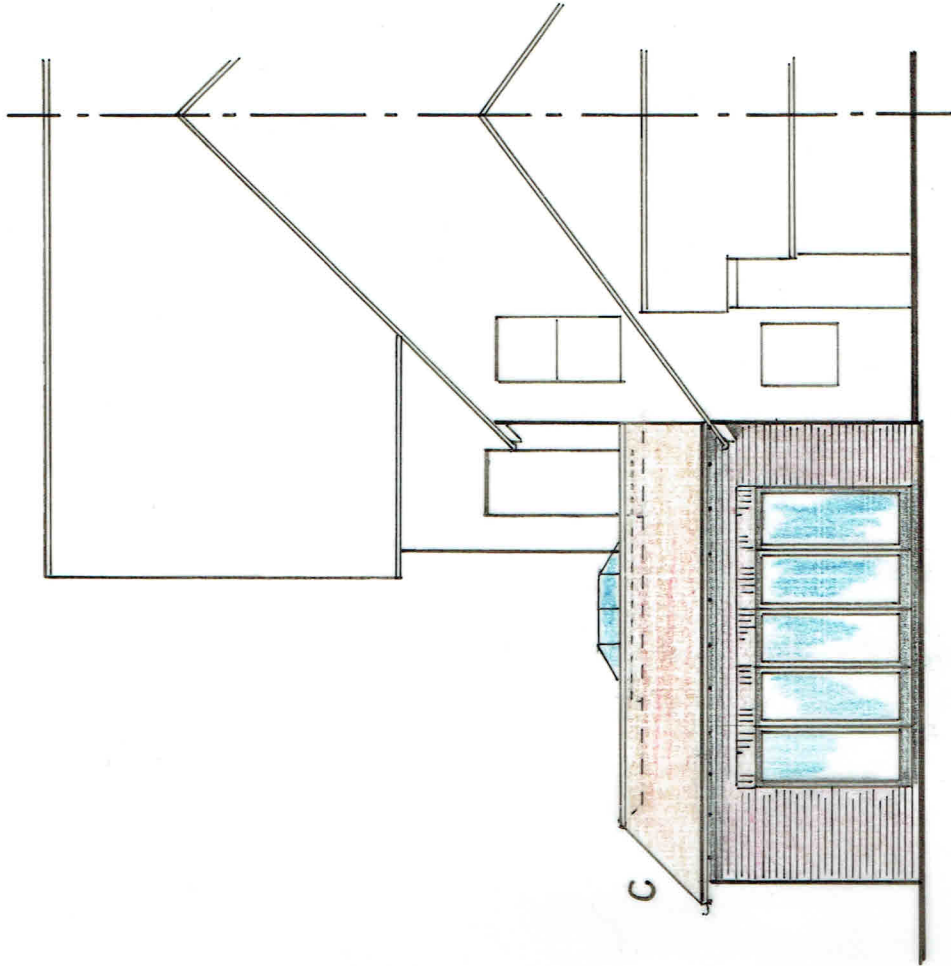

SOUTH ELEVATION

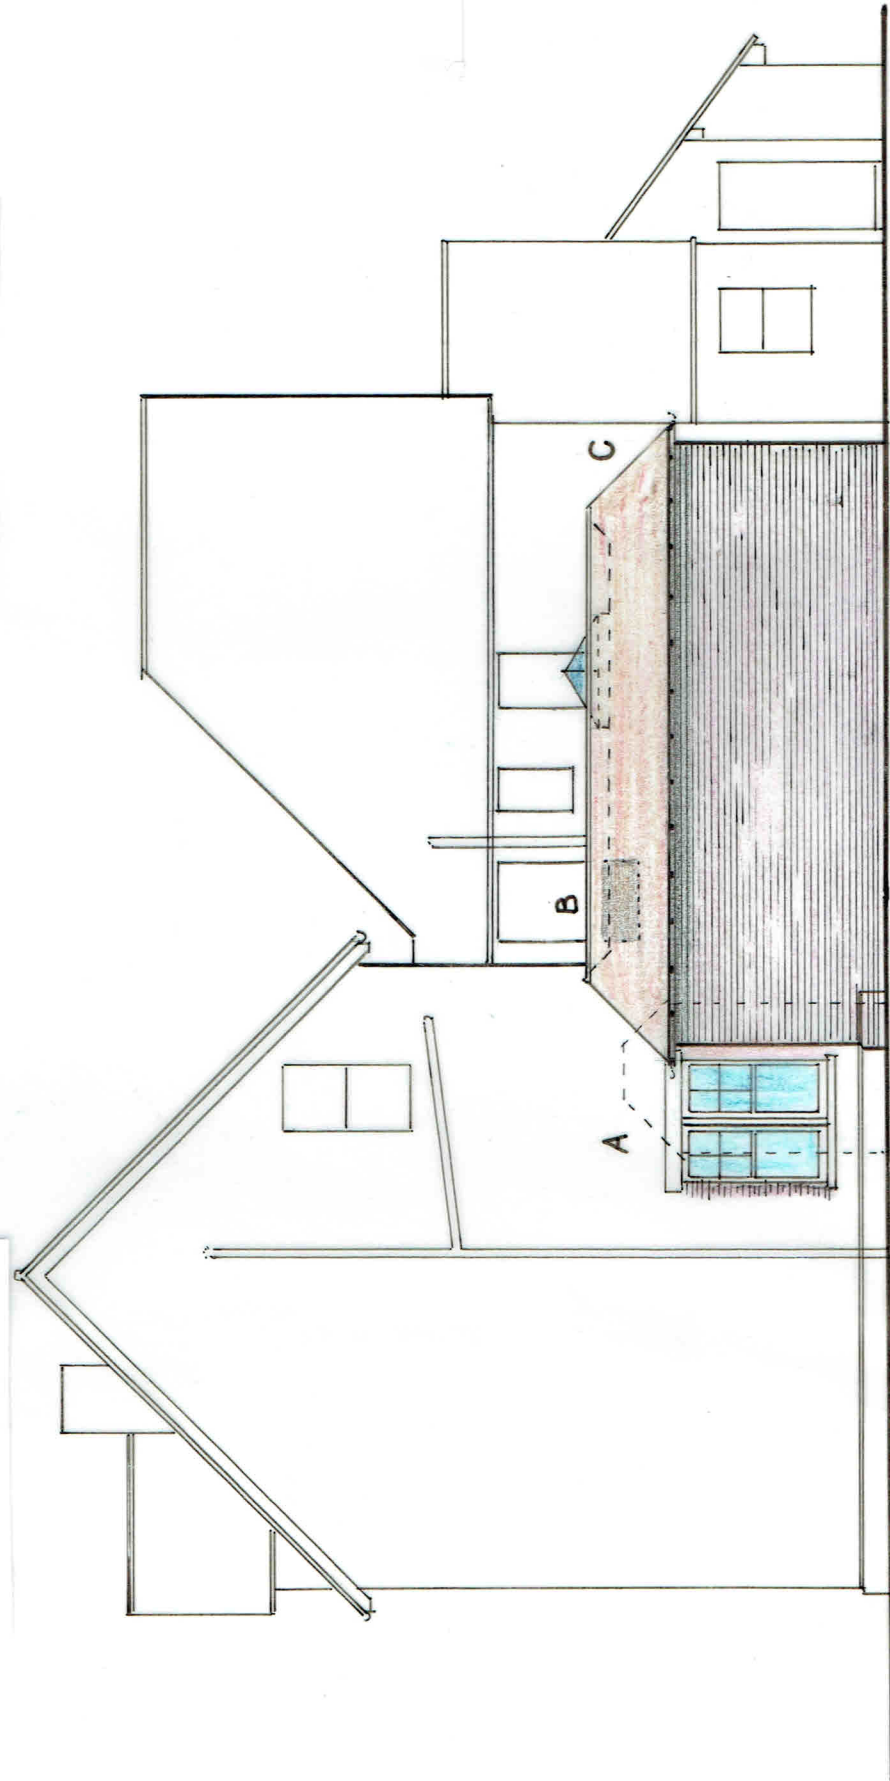

WEST ELEVATION

- A BAY REMOVED AND NEW SASH WINDOWS
- B LANDING WINDOW BLOCKED LOWER SECTION
- C ROOF TILE AND BRICKWORK TO MATCH EXISTING

TUNMORE DESIGN and BUILD
UNIT 2 HOLLYACRE TODDINGTON LANE
LITTLEHAMPTON W.SUSSEX
BN17 7PP

t : 01903 723791
e : contact@tunmoredesign.co.uk
f : 01903 731825

Ground floor Extension

9 The Causeway
ARUNDEL, W.Sussex BN18 9JJ

PROPOSED ELEVATIONS

Date.	Scale.	Drawn.
Apr-17	1:100 @A3	TT

Dwg No	Revn.
TC1	

TUNMORE DESIGN and BUILD
UNIT 2 HOLLYACRE TODDINGTON LANE
LITTLEHAMPTON W.SUSSEX
BN17 7PP

t : 01903 723791
e : contact@tunmoredesign.co.uk
f : 01903 731825