


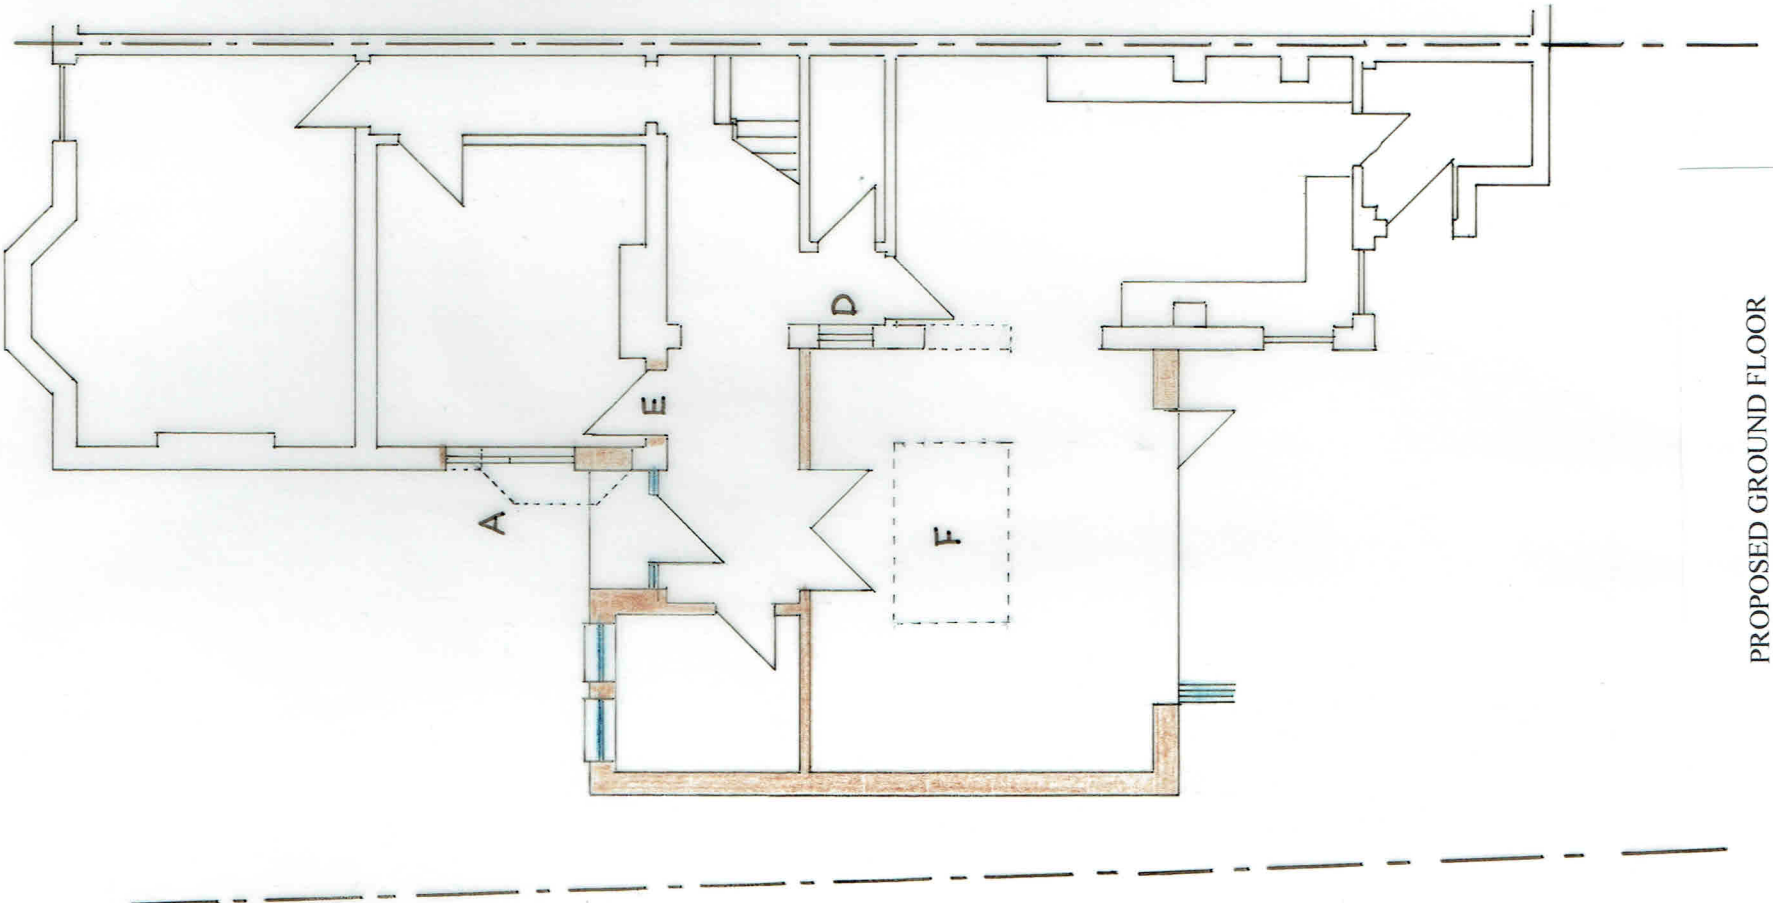

D LEAVE EXISTING WINDOW
E NEW DOORWAY
F ROOF LIGHT OVER

PROPOSED GROUND FLOOR

TUNMORE DESIGN and BUILD
UNIT 2 HOLLYACRE TODDINGTON LANE
LITTLEHAMPTON W.SUSSEX
BN17 7PP

t : 01903 723791
e : contact@tunmoredesign.co.uk
f : 01903 731825

Ground floor Extension

9 The Causeway
ARUNDEL, W.Sussex BN18 9JJ

PROPOSED GROUND FLOOR PLAN

Date.	Scale.	Drawn.
Apr-17	1:50 @A3	TT
Dwg No	Revn.	
TC2		

TUNMORE DESIGN and BUILD
UNIT 2 HOLLYACRE TODDINGTON LANE
LITTLEHAMPTON W.SUSSEX
BN17 7PP

t : 01903 723791
e : contact@tunmoredesign.co.uk
f : 01903 731825