



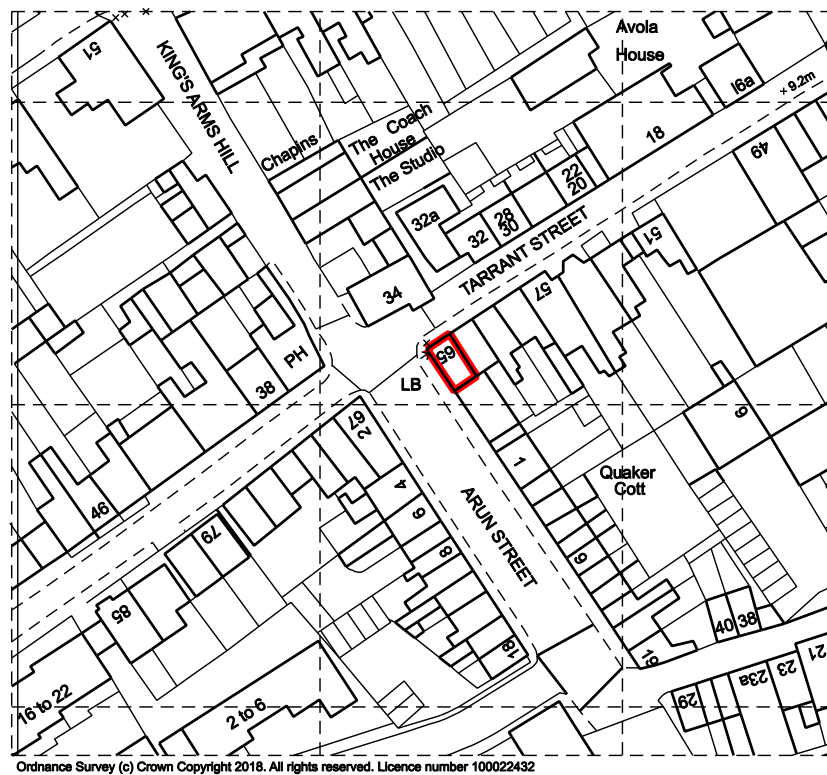


Ordnance Survey (c) Crown Copyright 2018. All rights reserved. Licence number 100022432

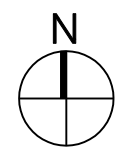


Street View

Scale 10m 20m 30m 40m 50m Notes 1. Do not scale from this drawing. 2. Survey indicative only. Contractor to undertake own surveys and investigations.	Revision Date Change			Project		Reference	
				65 Tarrant Street, Arundel BN18 9DJ		TAR	
				Wilton Studio		Drawing Title	
						Location Plan	
				1 Pitwell Mews London E8 1FH United Kingdom		T: 020 7502 2599 F: 070 0604 0213 E: info@wiltonstudio.eu	
				Scale		Date	
			1:1250 @A3		July 2018		
			Dwg. No.		Rev.		
			005				

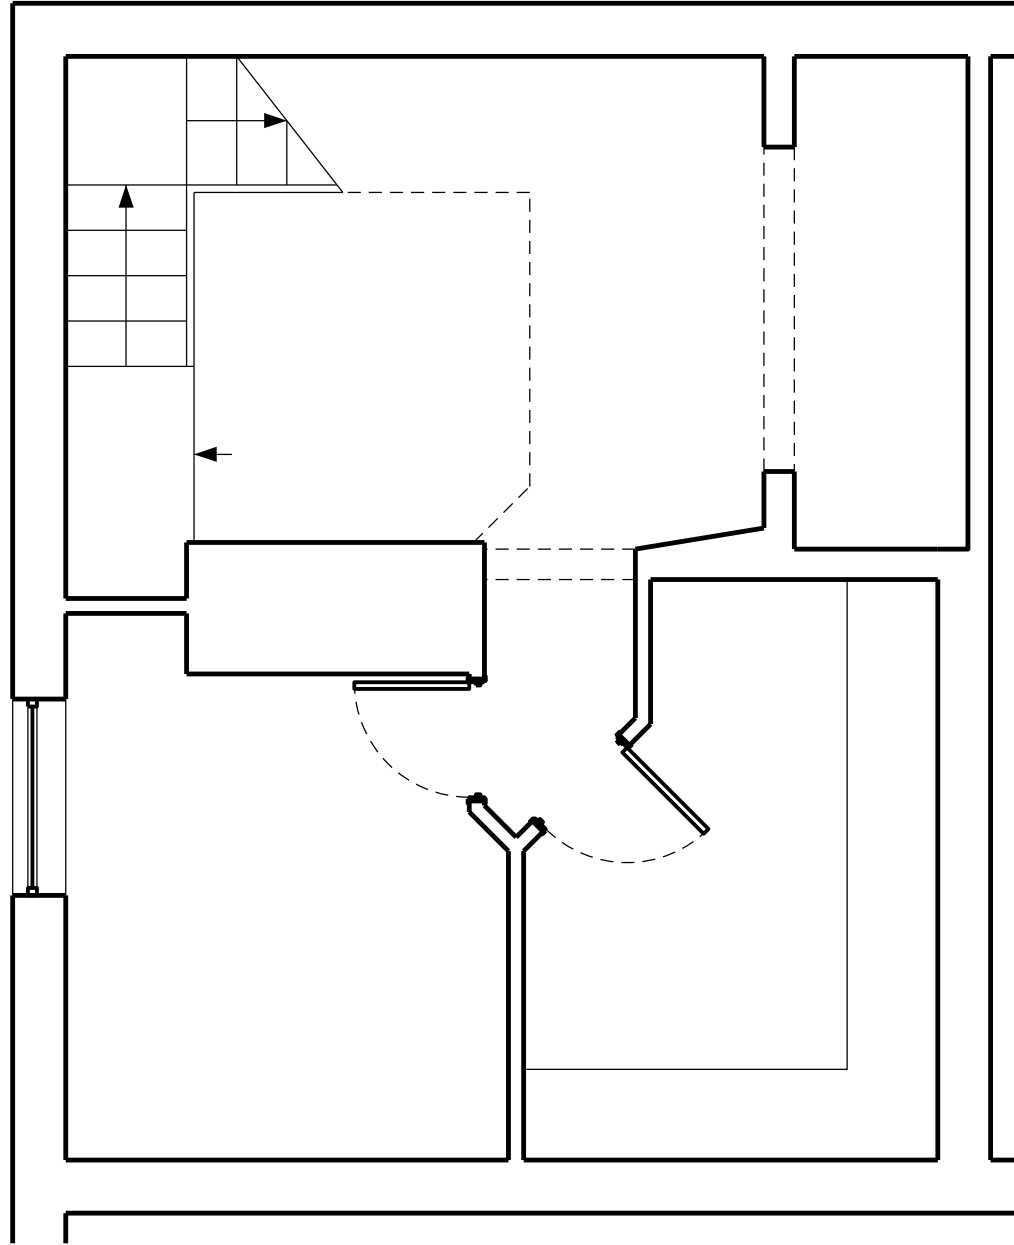


Basemet Plan as Existing

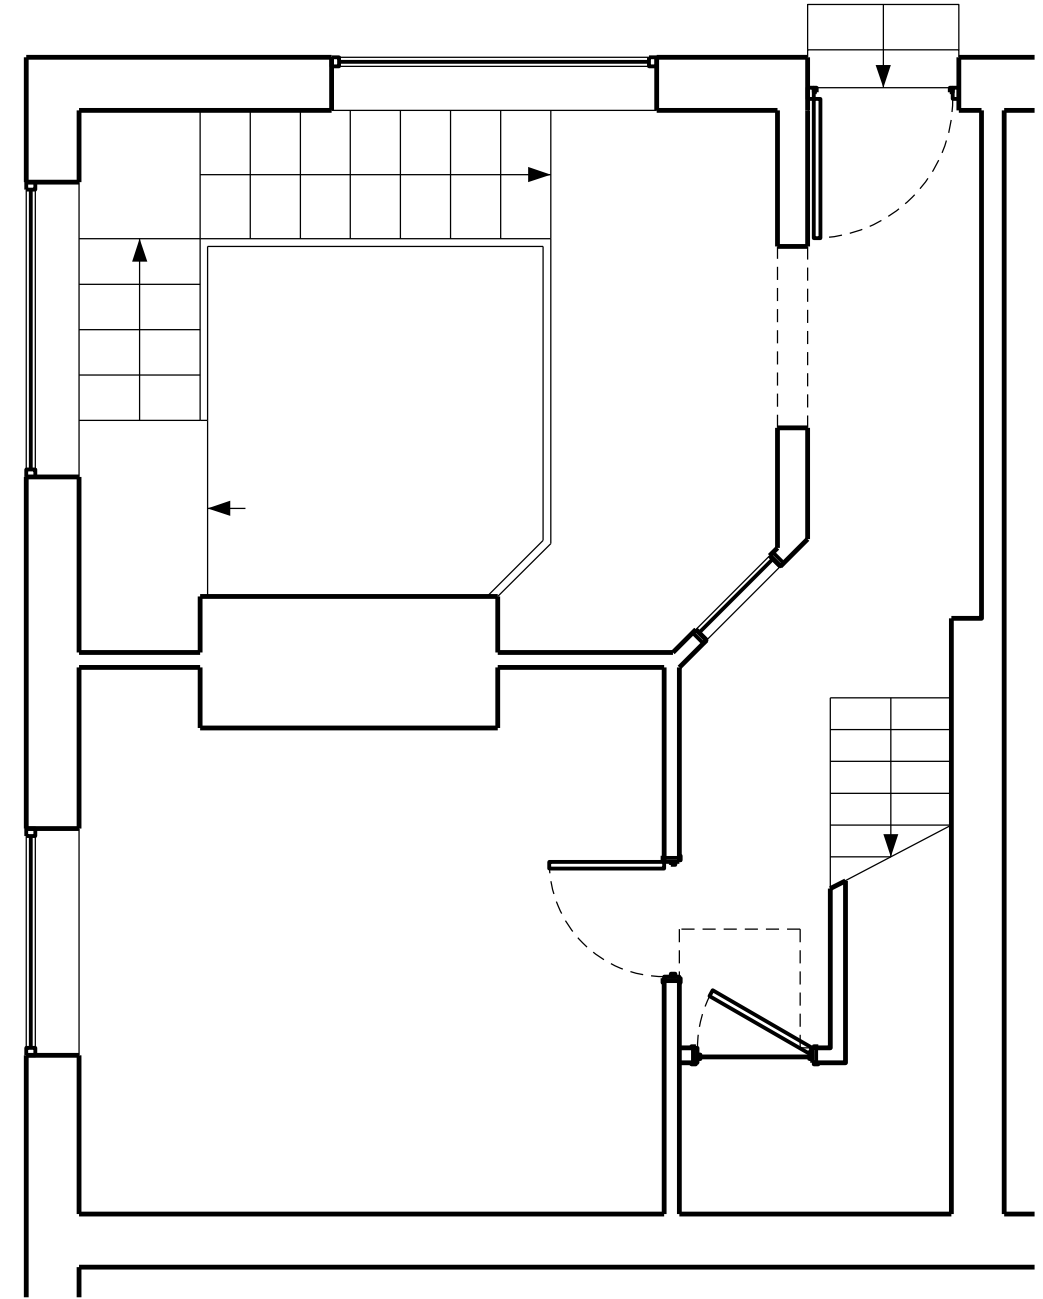


Ground Floor Plan as Existing



Scale 0.5m 1m 1.5m 2m 2.5m Notes 1. Do not scale from this drawing. 2. Survey indicative only. Contractor to undertake own surveys and investigations.	Revision Date Change A 17.08.'18 General amendments B 06.09.'18 Arun Street fenestration corrected C 12.06.'19 Minor adjustments	Project 65 Tarrant Street, Arundel BN18 9DJ Reference TAR	
	Wilton Studio 1 Pitwell Mews London E8 1FH United Kingdom T: 020 7502 2599 F: 070 0604 0213 E: info@wiltonstudio.eu		Drawing Title Basem't and Ground Floor Plans as Existing
	1 Pitwell Mews London E8 1FH United Kingdom T: 020 7502 2599 F: 070 0604 0213 E: info@wiltonstudio.eu		Scale 1:50 @A3 Date July 2018 Dwg. No. 050 Rev. C

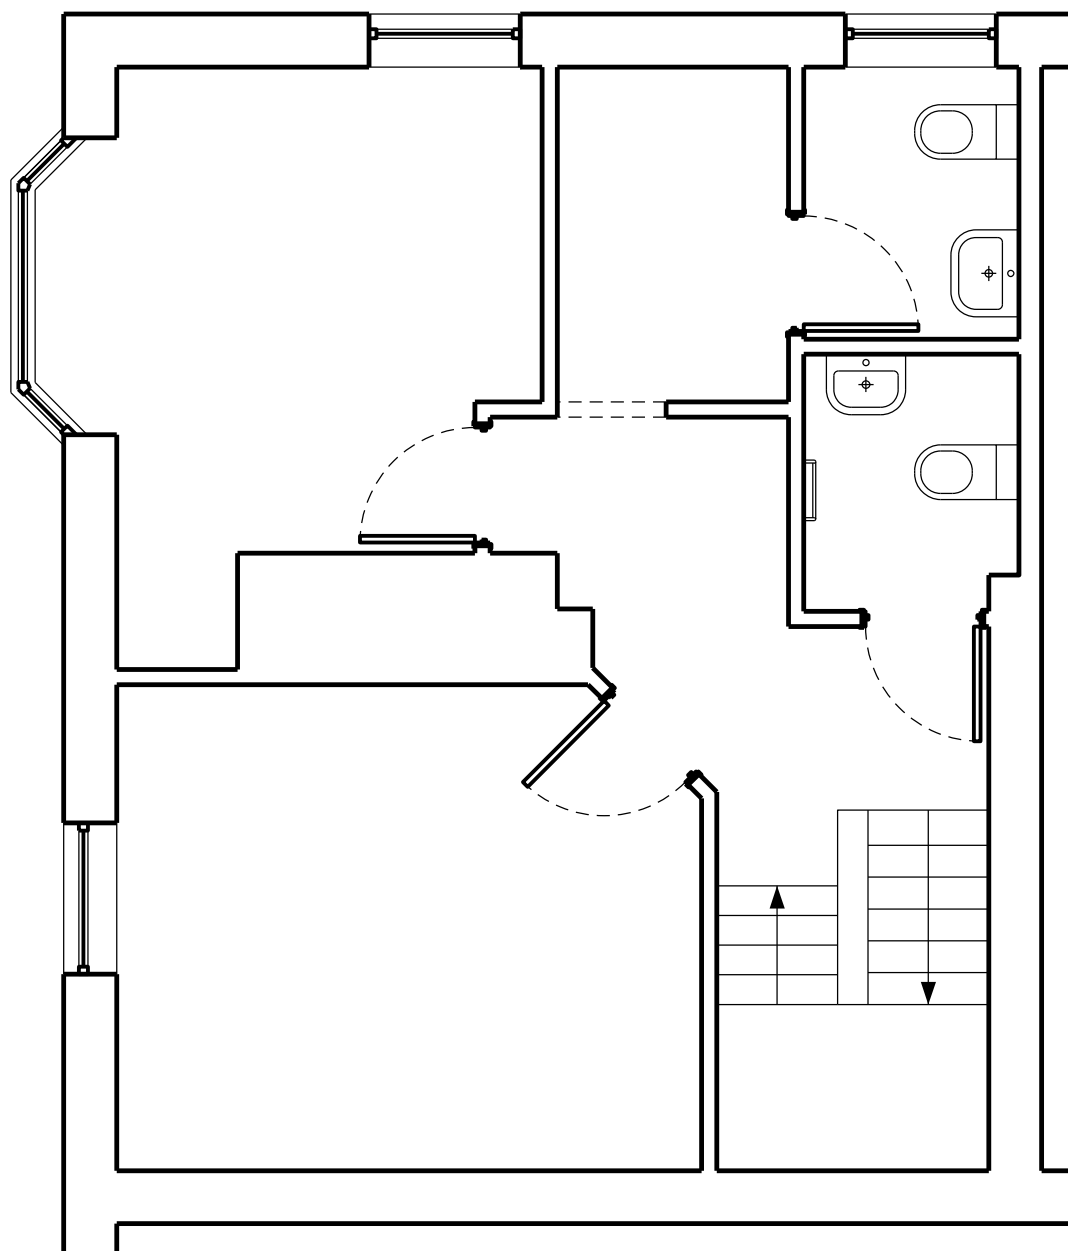

First Floor Plan as Existing

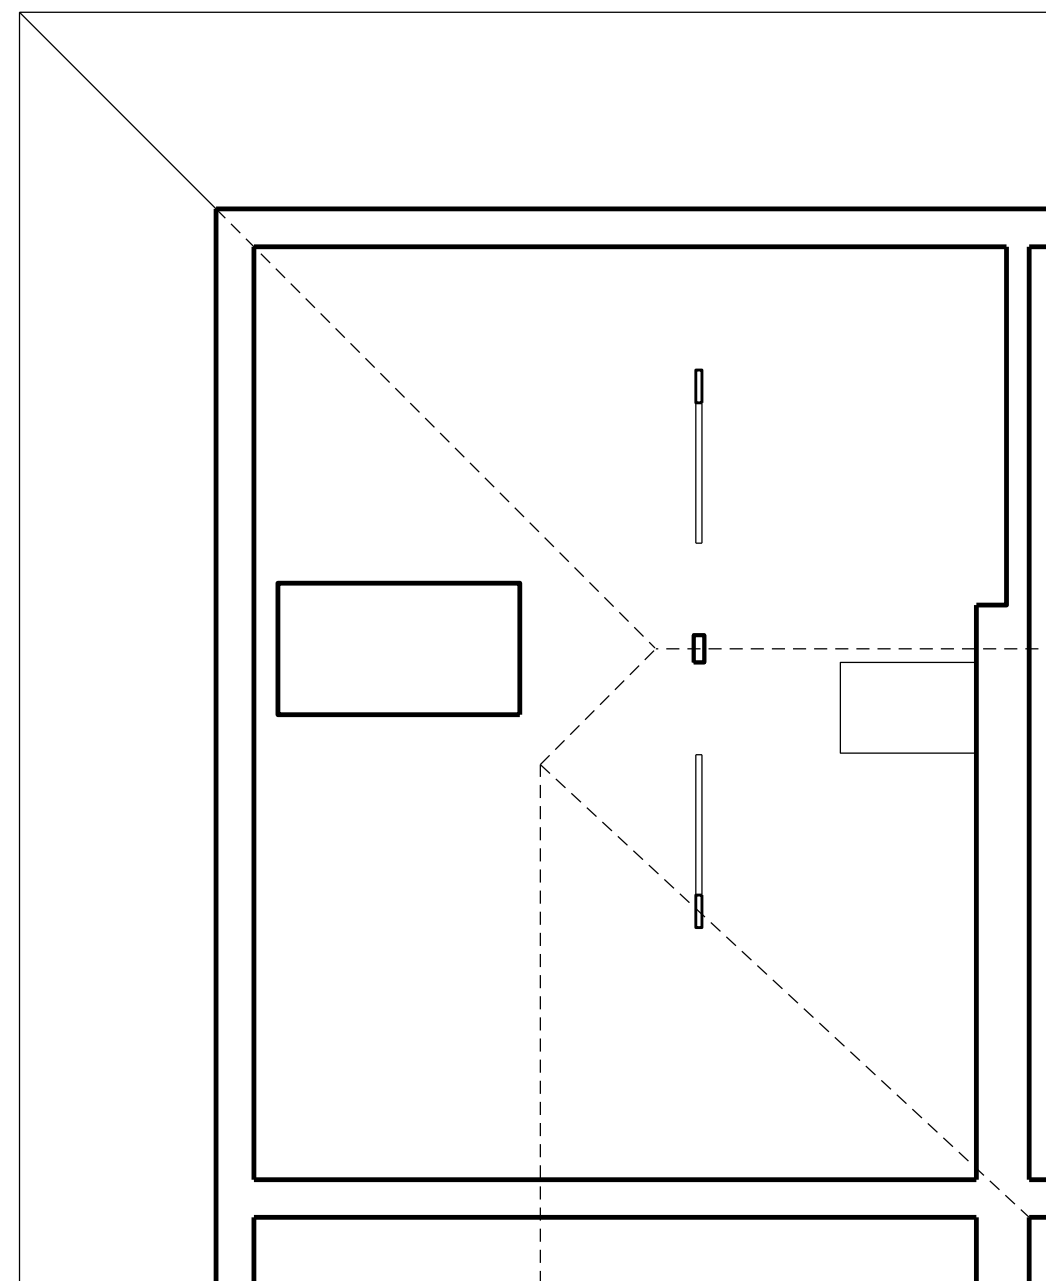

Second Floor Plan as Existing



Revision B C	Date 12.06'19 18.06.'20	Change Minor adjustments Minor adjustments	Project		Reference			
			65 Tarrant Street, Arundel BN18 9DJ		TAR			
			Wilton Studio		Drawing Title			
Scale 0.5m 1m 1.5m 2m 2.5m Notes 1. Do not scale from this drawing. 2. Survey indicative only. Contractor to undertake own surveys and investigations.			First and Second Floor Plans as Existing					
			Scale		Date		Dwg. No.	Rev.
			1:50 @A3		July 2018		051	C




Tarrant Street Elevation as Existing




Arun Street Elevation as Existing


Scale 0.5m 1m 1.5m 2m 2.5m Notes 1. Do not scale from this drawing. 2. Survey indicative only. Contractor to undertake own surveys and investigations.	Revision A B C Date 06.09.'18 03.04.'19 18.06.'20 Change Drawing title corrected Survey information corrected: ridge along Arun Street lowered Survey information corrected: ridge along Arun Street lowered	Project 65 Tarrant Street, Arundel BN18 9DJ Wilton Studio 1 Pitwell Mews London E8 1FH United Kingdom T: 020 7502 2599 F: 070 0604 0213 E: info@wiltonstudio.eu	Reference TAR Drawing Title Elevations as Existing	Scale 1:50 @A3	Date July 2018	Dwg. No. 070	Rev. C

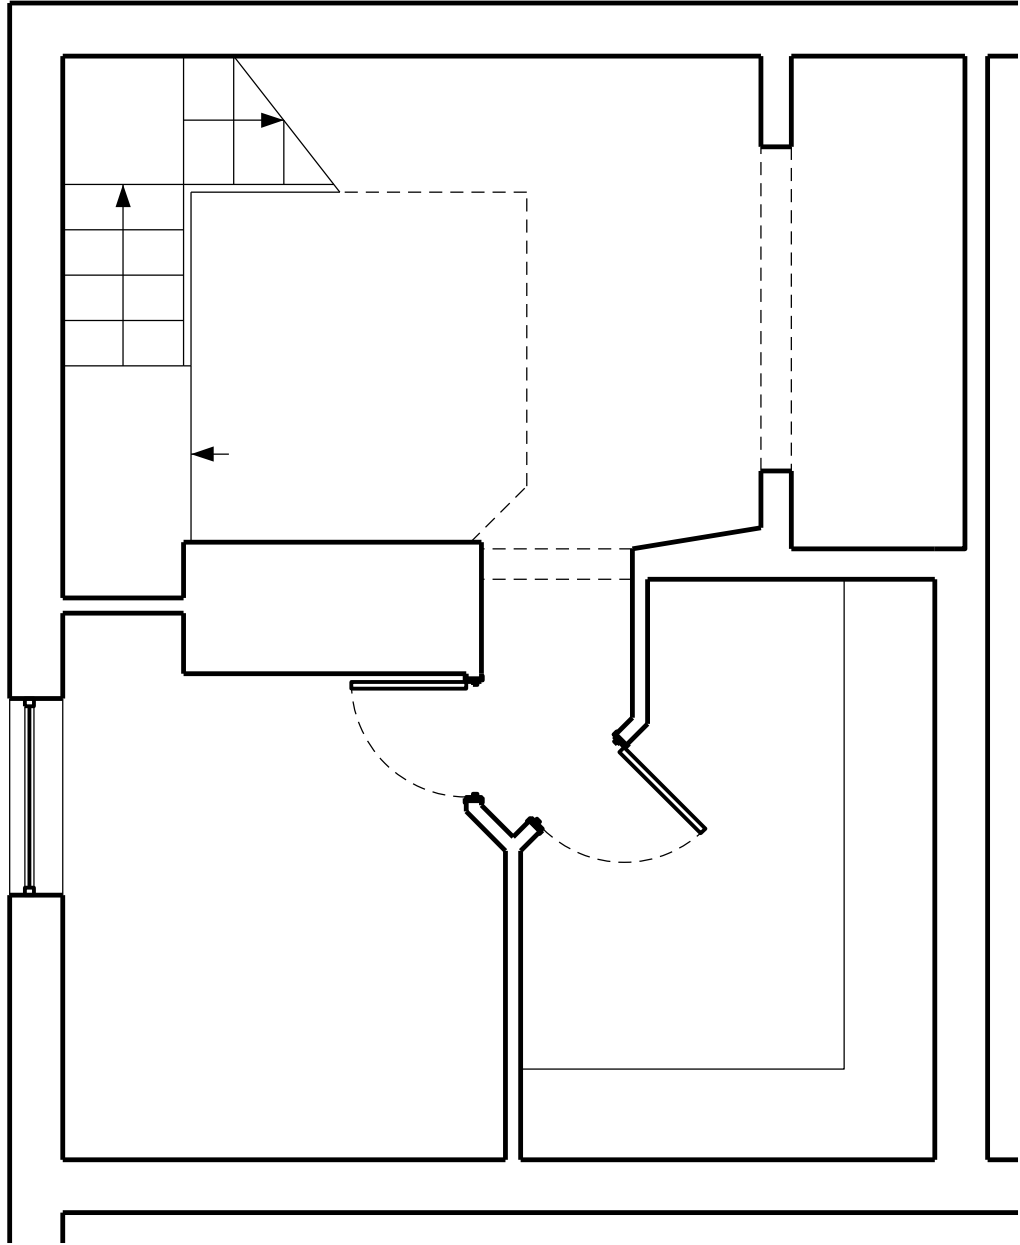


Basemet Plan as Proposed

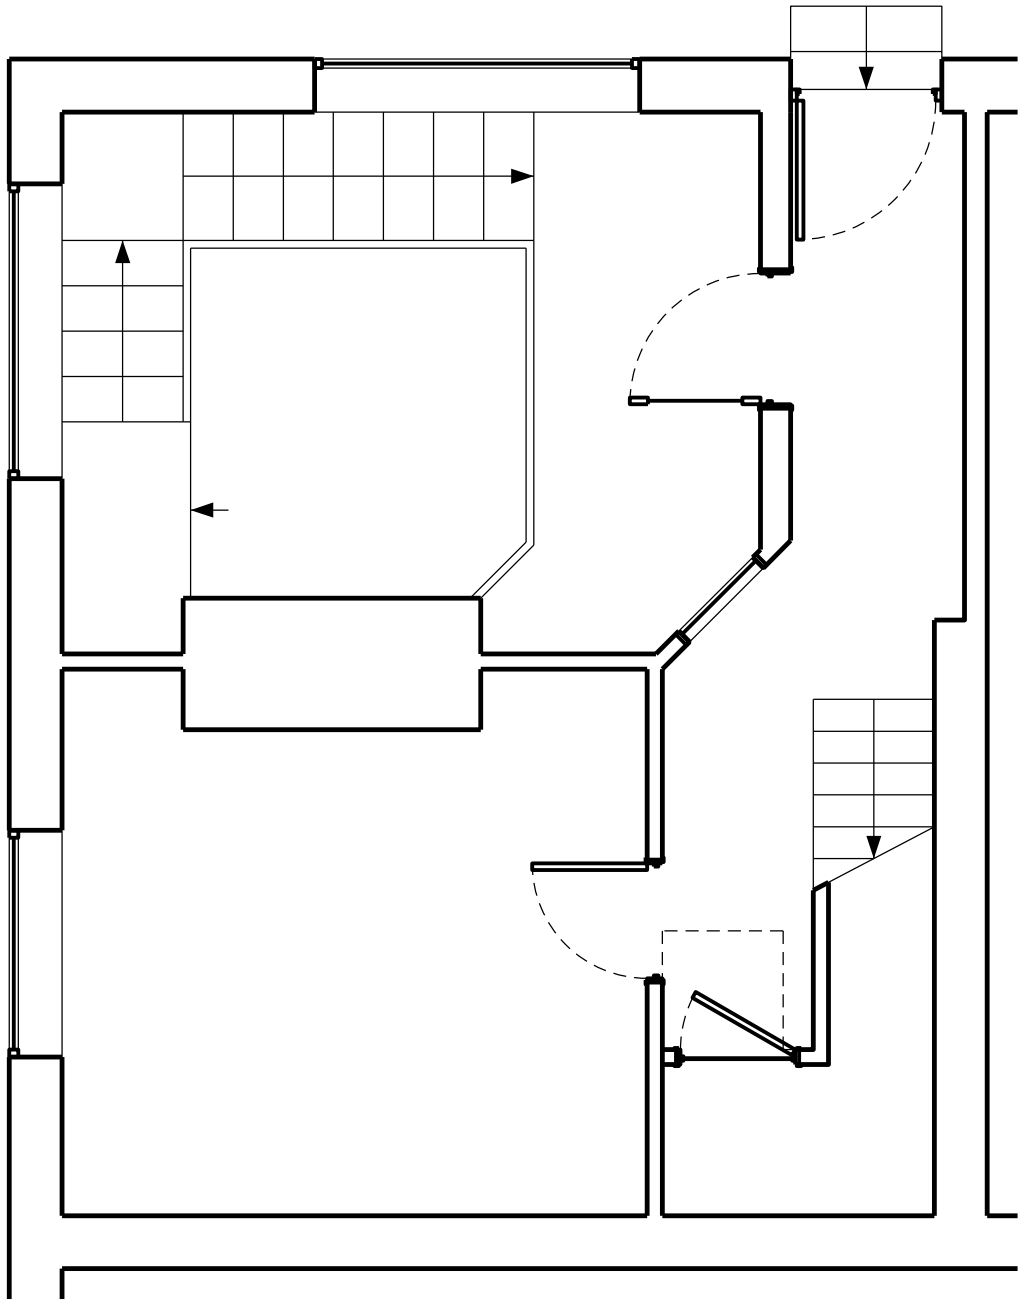


Ground Floor Plan as Proposed

 

Scale 0.5m 1m 1.5m 2m 2.5m Notes 1. Do not scale from this drawing. 2. Survey indicative only. Contractor to undertake own surveys and investigations.	Revision A B C D Date 17.08.'18 06.09.'18 19.12.'18 12.06.'19 Change General amendments Arun Street fenestration corrected Ground floor layout modified Minor adjustments	Project 65 Tarrant Street, Arundel BN18 9DJ Wilton Studio 1 Pitwell Mews London E8 1FH United Kingdom T: 020 7502 2599 F: 070 0604 0213 E: info@wiltonstudio.eu Drawing Title Basem't and Ground Floor Plans as Prop'd Scale 1:50 @A3 Date July 2018 Dwg. No. 100 Rev. D
--	--	--

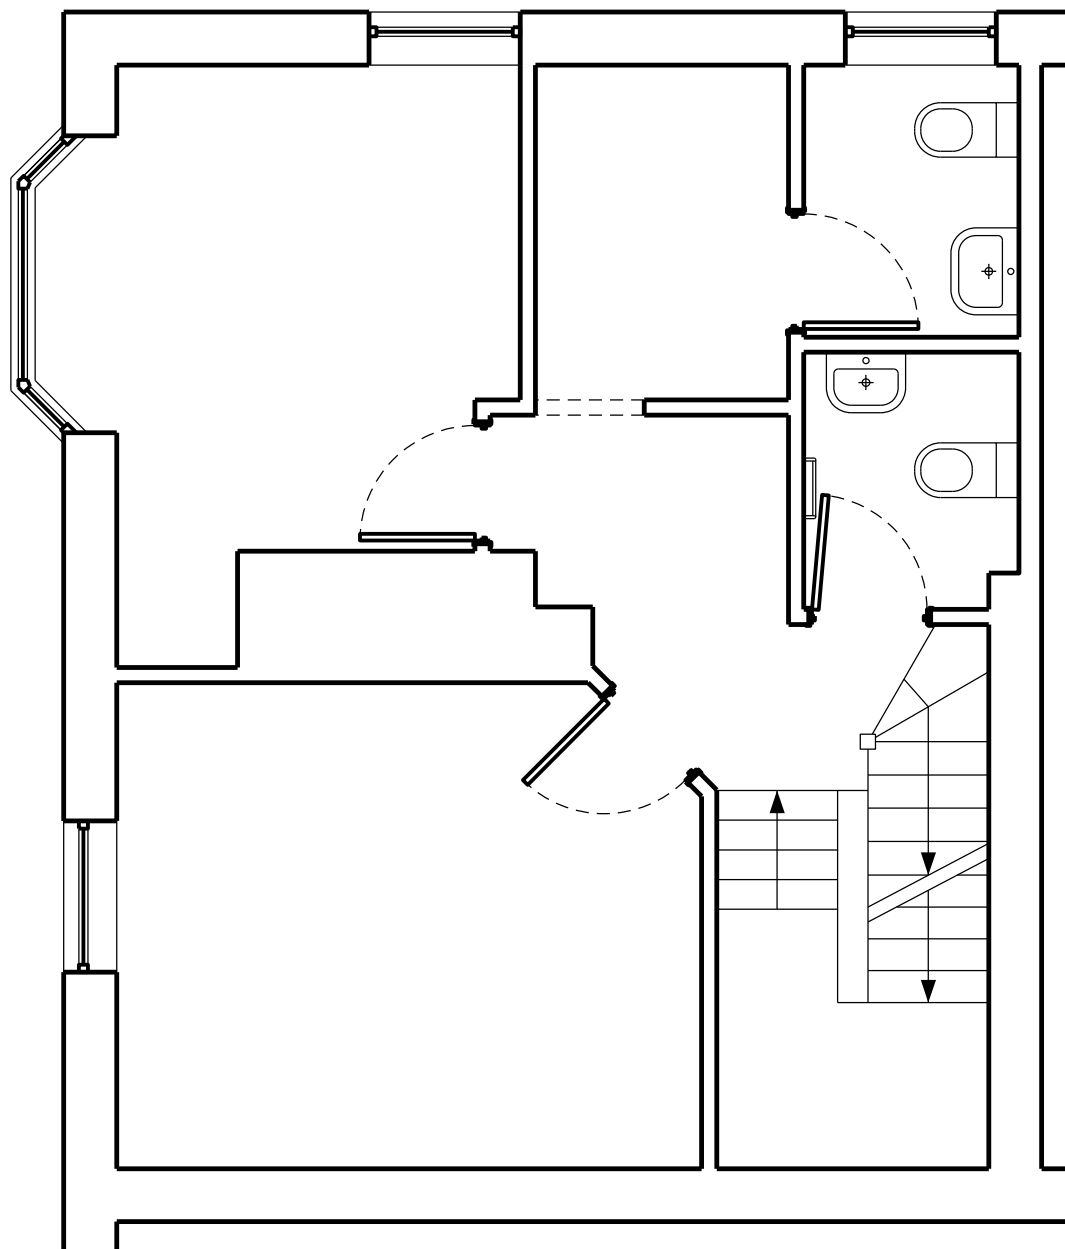

First Floor Plan as Proposed

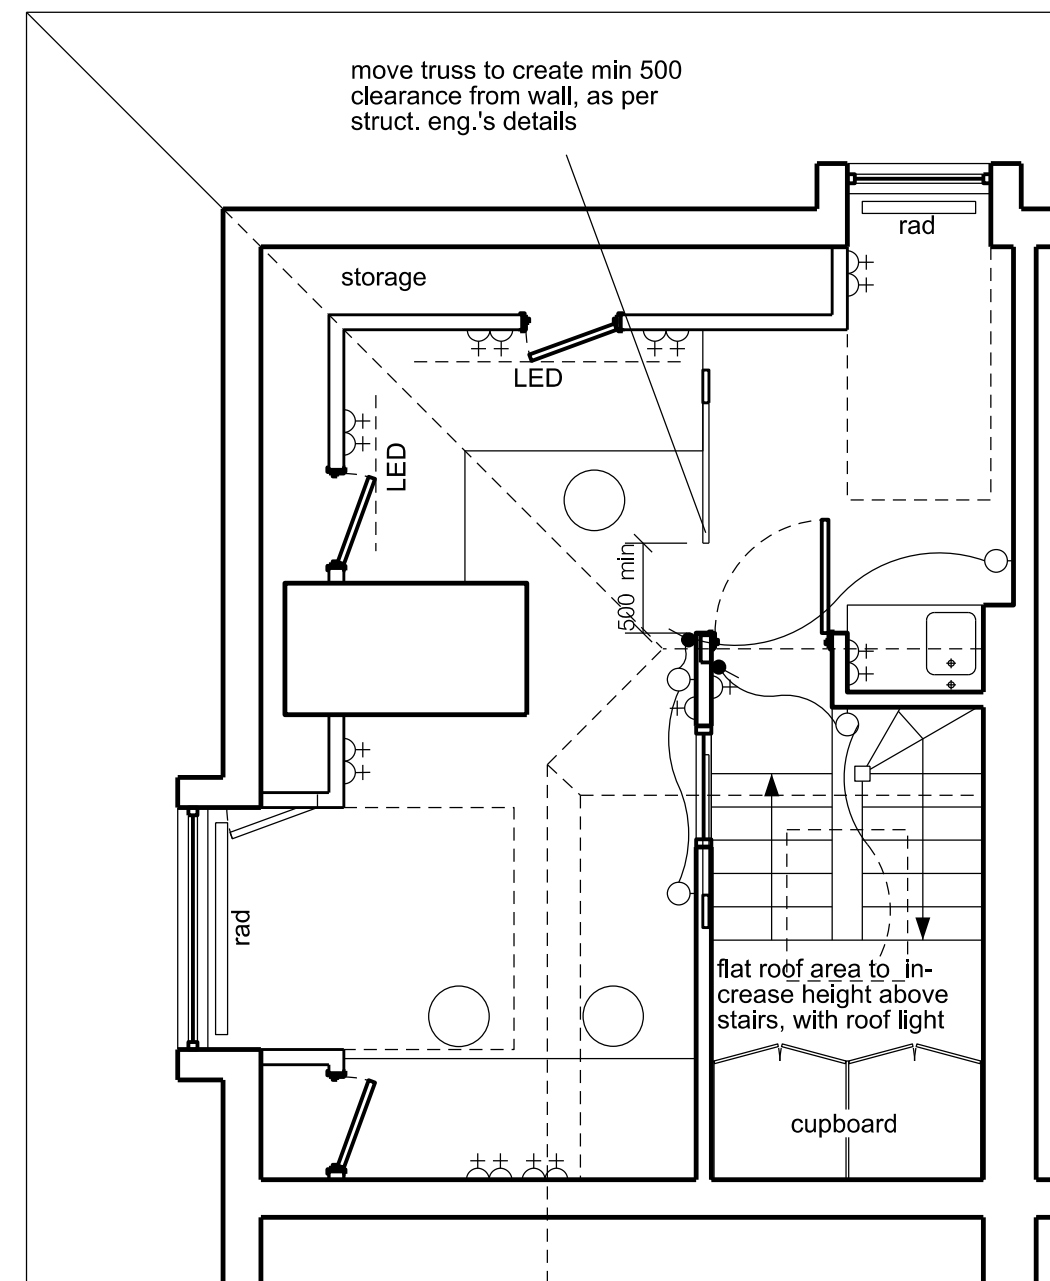


Second Floor Plan as Proposed



Scale 0.5m 1m 1.5m 2m 2.5m		Revision A B C D E Date 17.01.'18 19.12.'18 28.05.'19 12.06.'19 18.06.'20 Change General amendments Various items added Roof space adjacent to 1a Arun Street utilised Minor adjustments Changes to roof
Notes 1. Do not scale from this drawing. 2. Survey indicative only. Contractor to undertake own surveys and investigations.		

Project		Reference	
65 Tarrant Street, Arundel BN18 9DJ		TAR	
Wilton Studio		Drawing Title	
1 Pitwell Mews London E8 1FH United Kingdom		First and Second Floor Plans as Proposed	
T: 020 7502 2599 F: 070 0604 0213 E: info@wiltonstudio.eu		Scale	Date
		1:50 @A3	July 2018
		Dwg. No.	Rev.
		101	E

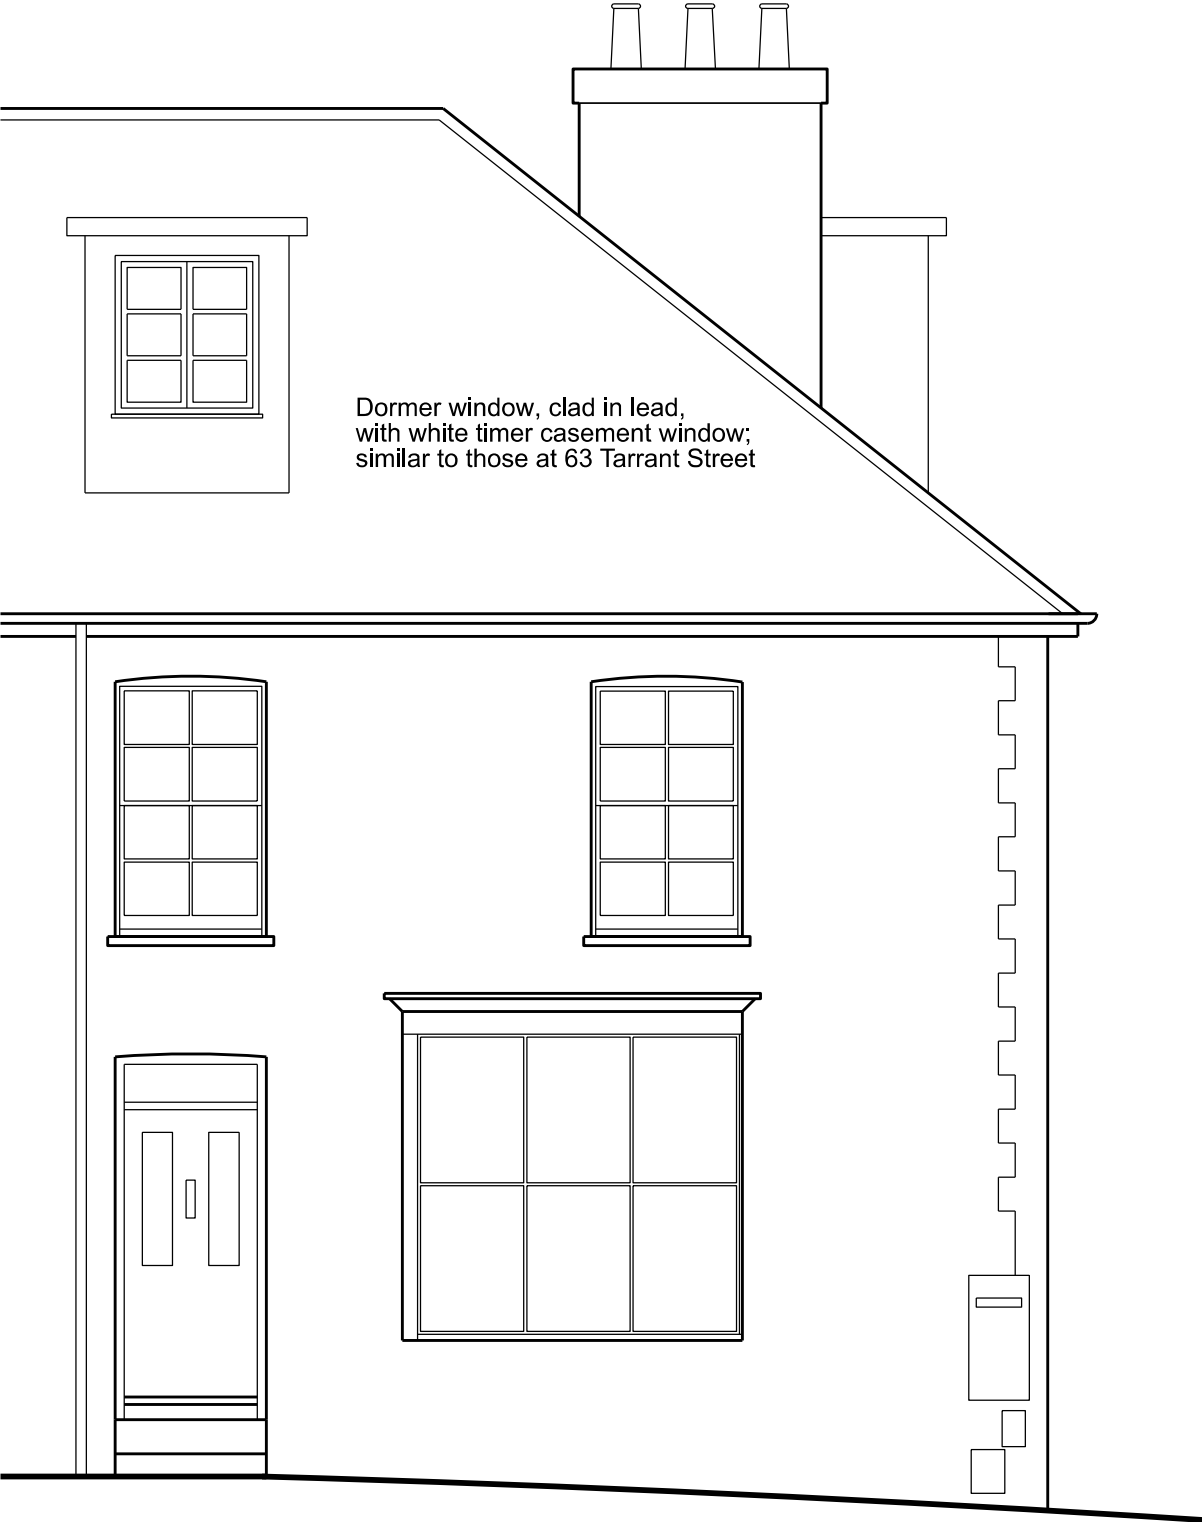

Tarrant Street Elevation as Proposed



Arun Street Elevation as Proposed

Scale 0.5m 1m 1.5m 2m 2.5m Notes 1. Do not scale from this drawing. 2. Survey indicative only. Contractor to undertake own surveys and investigations.	Revision A 06.09.'18 Drawing title corrected			Project 65 Tarrant Street, Arundel BN18 9DJ		Reference TAR	
	Change B 03.04.'19 Roof light towards Arun Street added; existing ridge height along Arun Street lowered (to correct survey information)			Wilton Studio 1 Pitwell Mews London E8 1FH United Kingdom T: 020 7502 2599 F: 070 0604 0213 E: info@wiltonstudio.eu		Drawing Title Elevations as Proposed	
C 04.06.'19 Roof lights amended and descriptions added			Scale 1:50 @A3		Date July 2018		Dwg. No. 120
D 18.06.'20 Dormer windows added							Rev. D