




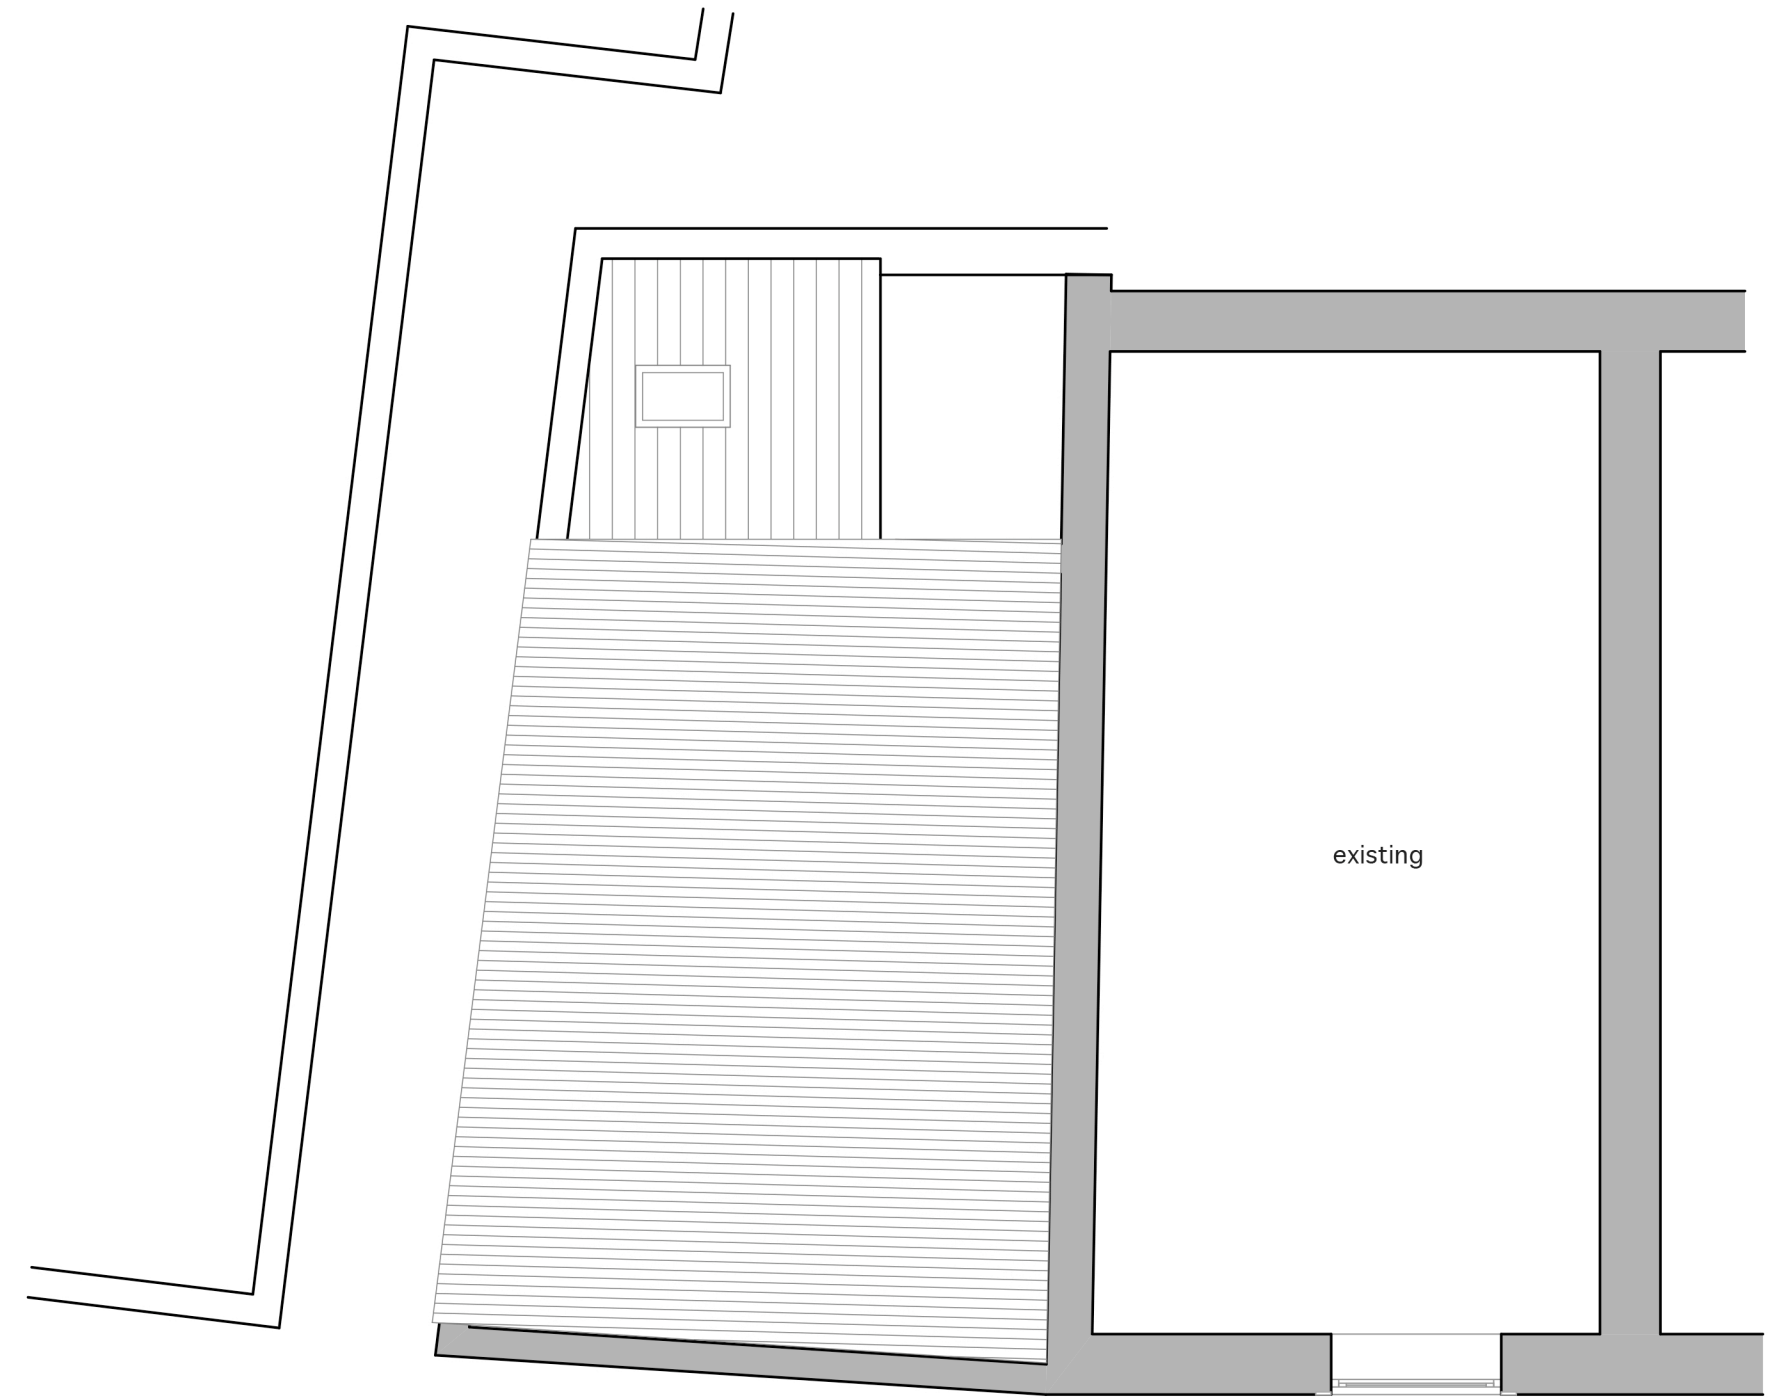


FIRST FLOOR

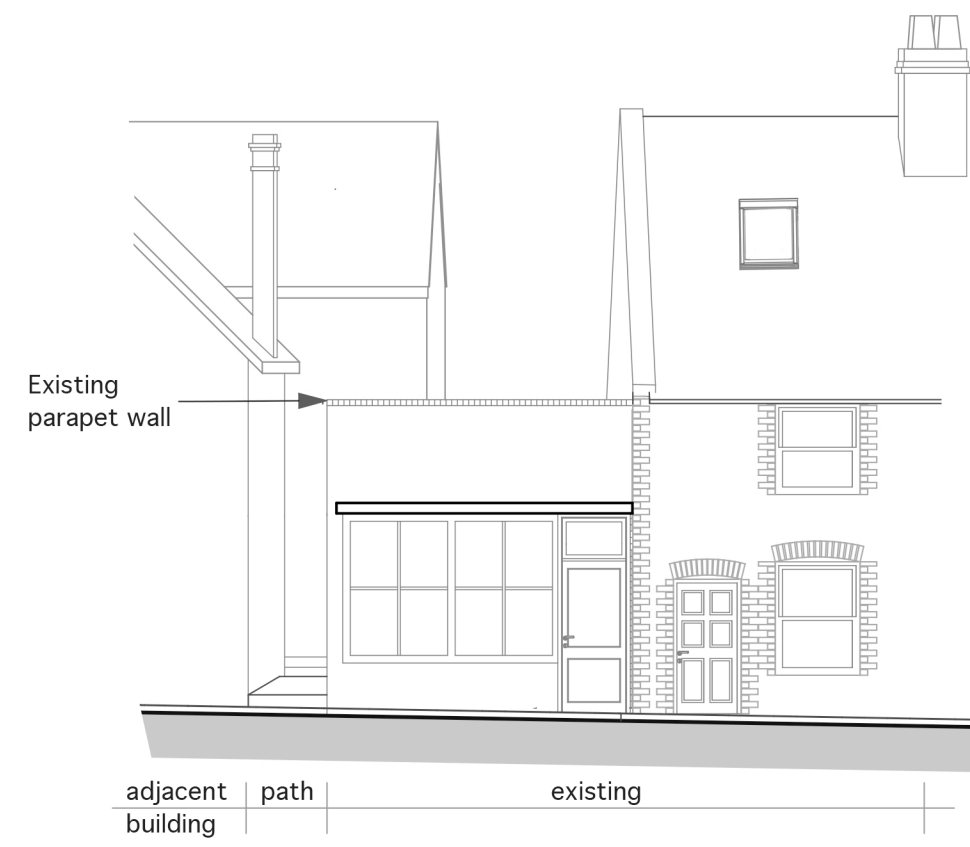


West Elevation
existing

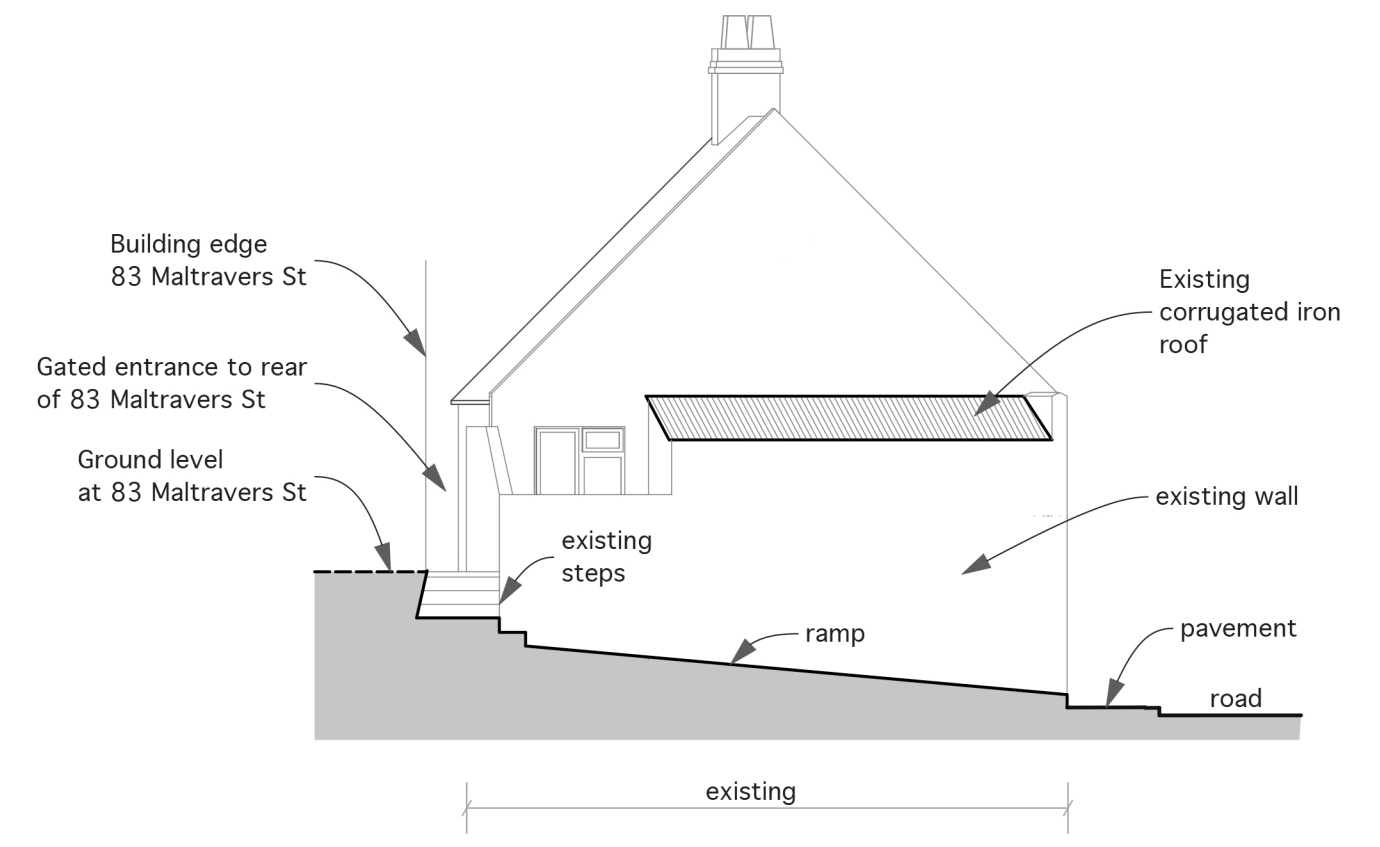

North Elevation
existing

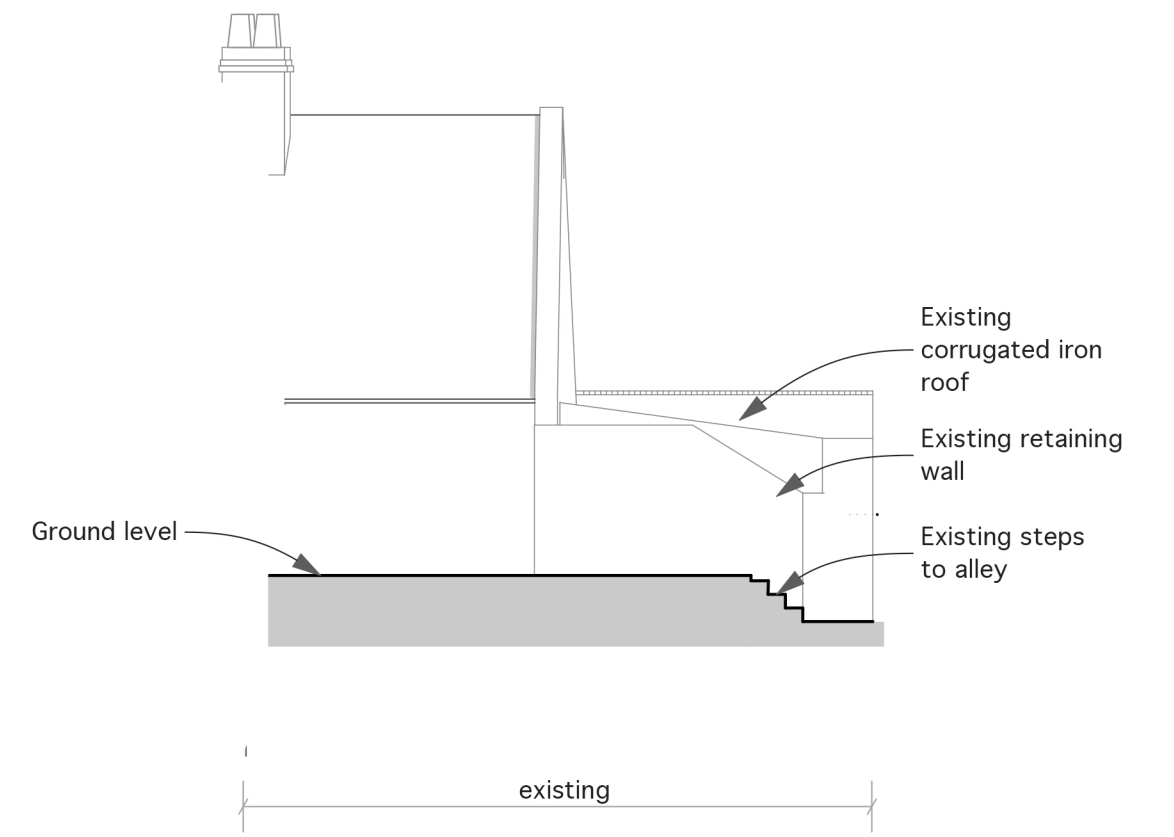

East Elevation
existing

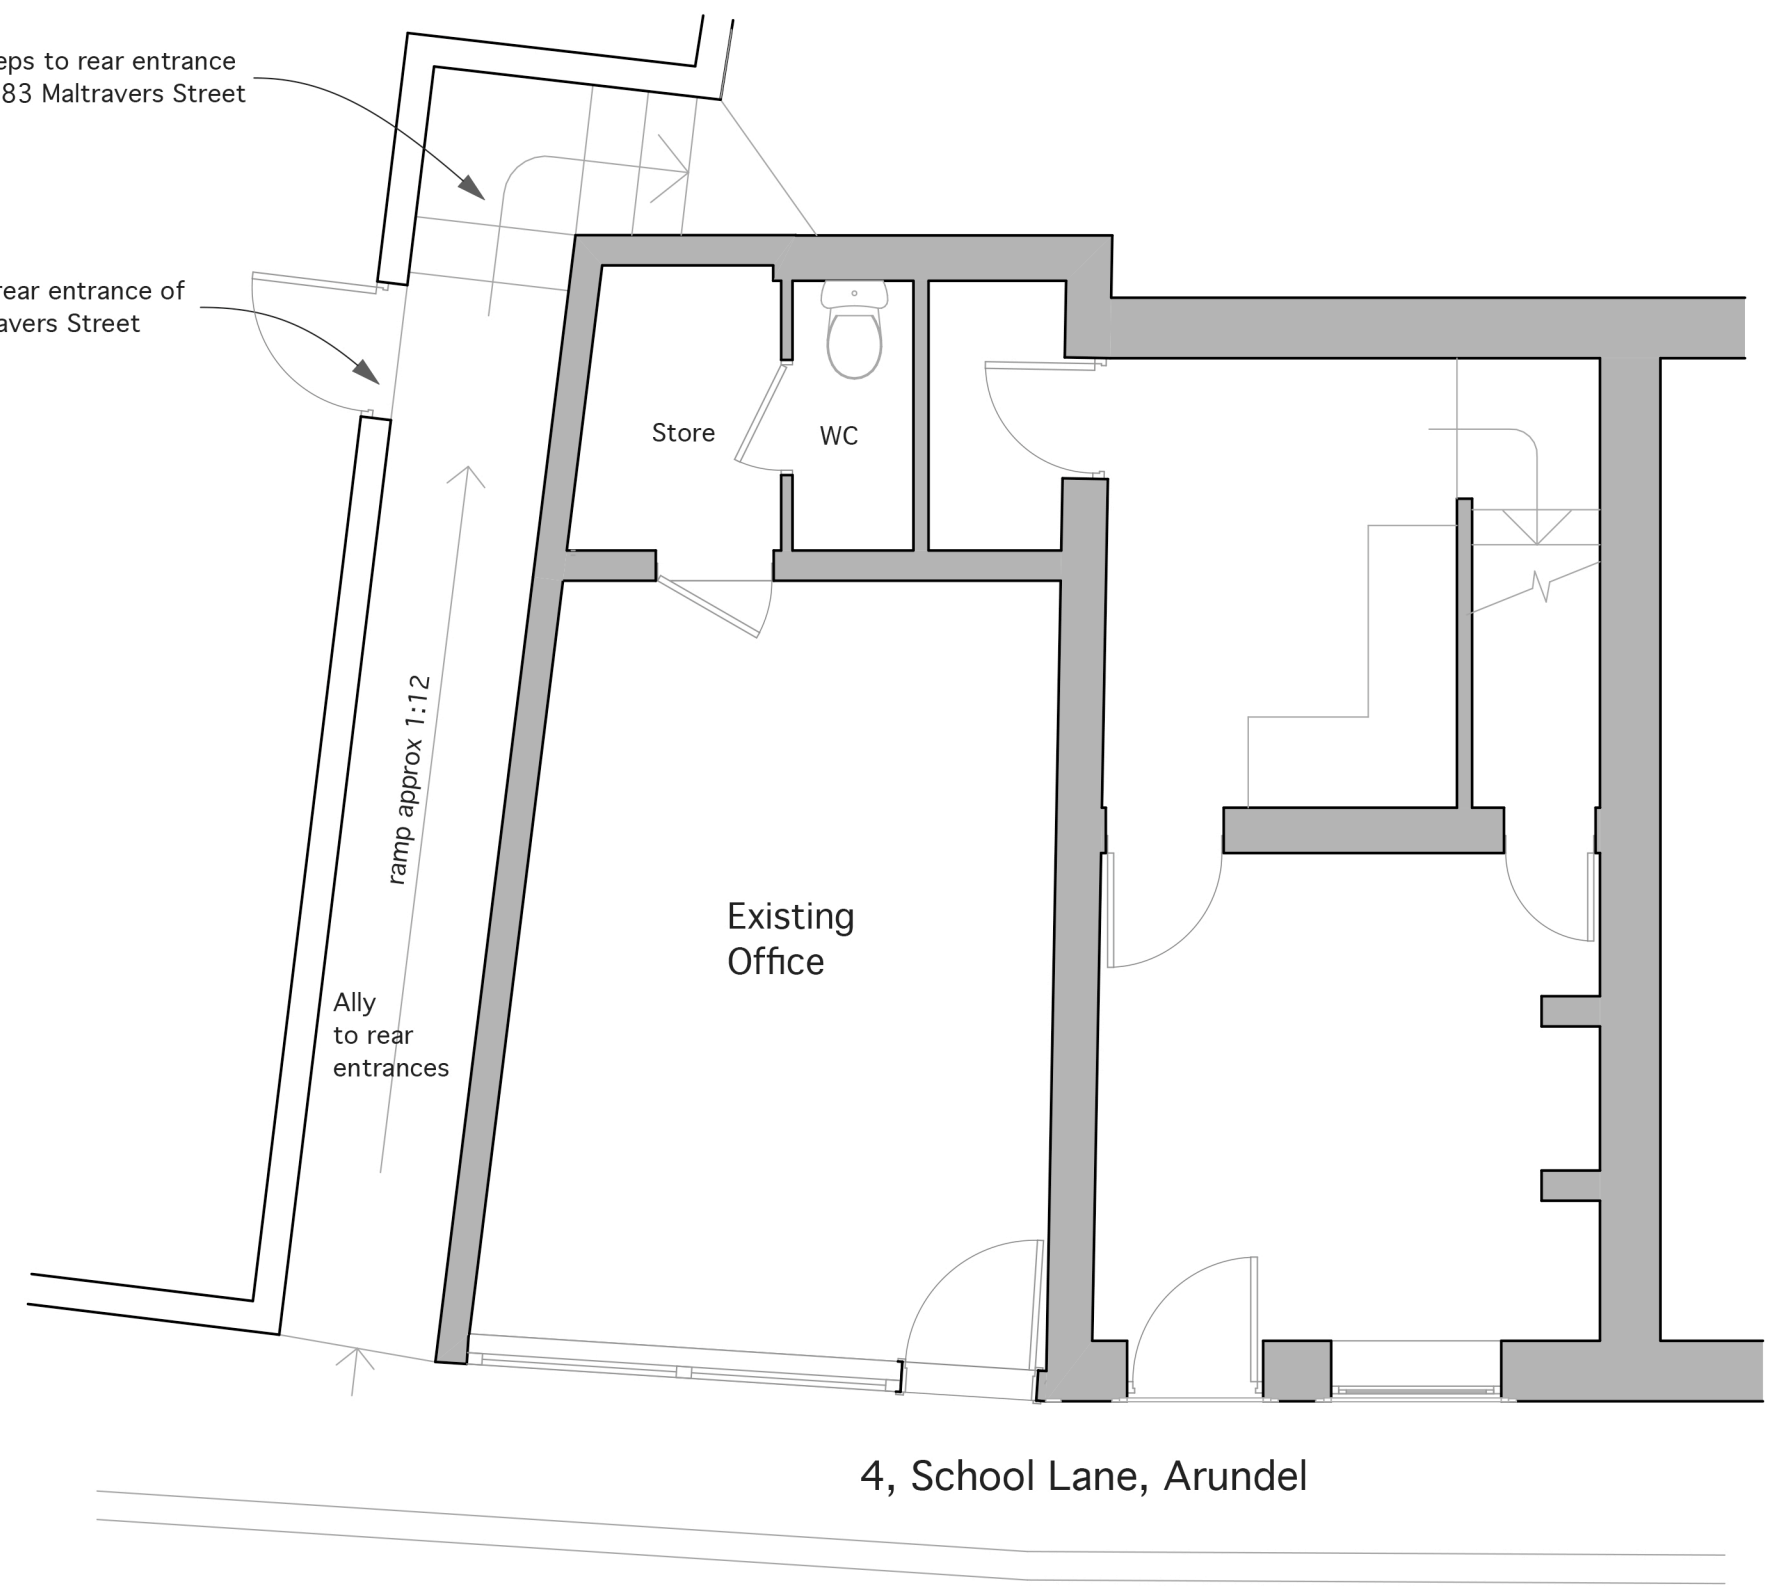

GROUND FLOOR

57.03 m²



Chartered Surveyors

Norton Studio, School Lane
Arundel, West Sussex
BN18 9DR



tel: 01903 885444
fax: 01903 883111
email: mail@a-fuller.co.uk

Job Title
**Norton Studio
School Lane, Arundel**

Client
Mr A Fuller

Drawing Name
Plans and Elevations - EXISTING

Drawing Status
Planning

Drawn by **ADF** Date **02/18**
Checked by Date

Drawing Scale
1:50 1:100 Drawing Size
A1

Drawing No
06269/01 Status
A Revision