




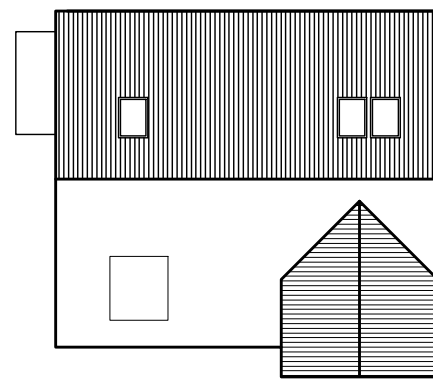


Roof Plan

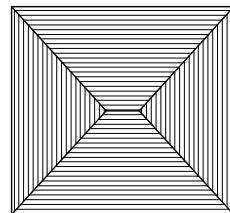

Garage Roof Plan

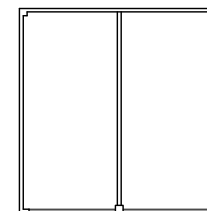

Car Port Floor Plan

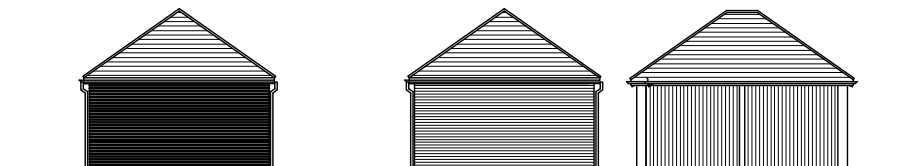

Car Port Side Elevation

Car Port Front Elevation

Malcolm Westcott  
07885977832

Project  
Land Rear of  
74-76 Canada Road  
Arundel  
BN18 9HY

Drawing Title  
Proposed Street Scene, Roof  
Plans & Car Port Floor Plan

Drawing No.  
102 A

Revision

Scale 1:200@A3 Date Mar 17

Drawing Status Planning

Drawn By Checked By

Rev Description By Date  
A Layout and design revised MW 14-03-17

Client

Miss L St Quinton