



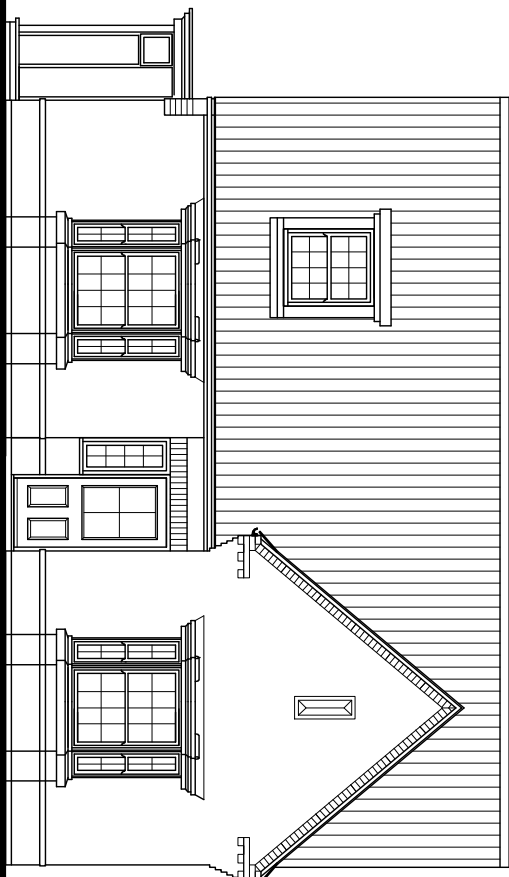


Front Elevation

Material Schedule
Vert tile herring
Multi Stock main brick
Red brick finish
Red brick sills
White UPVC windows
Concrete Roof Tiles

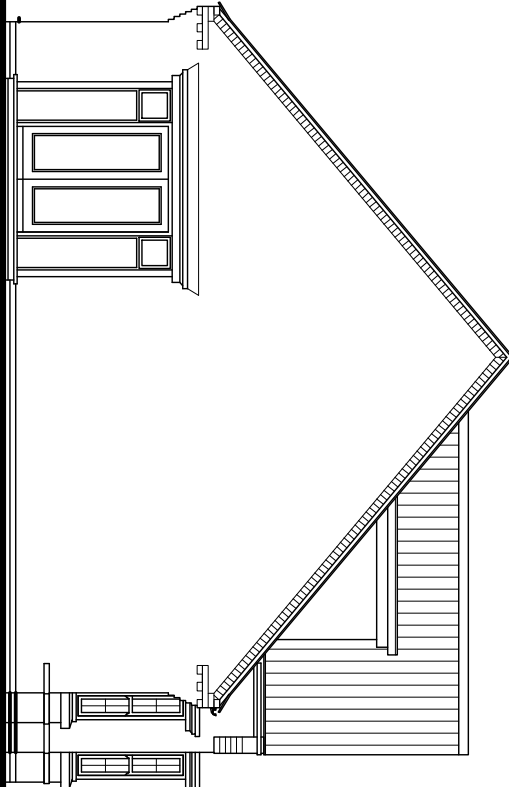


Side Elevation

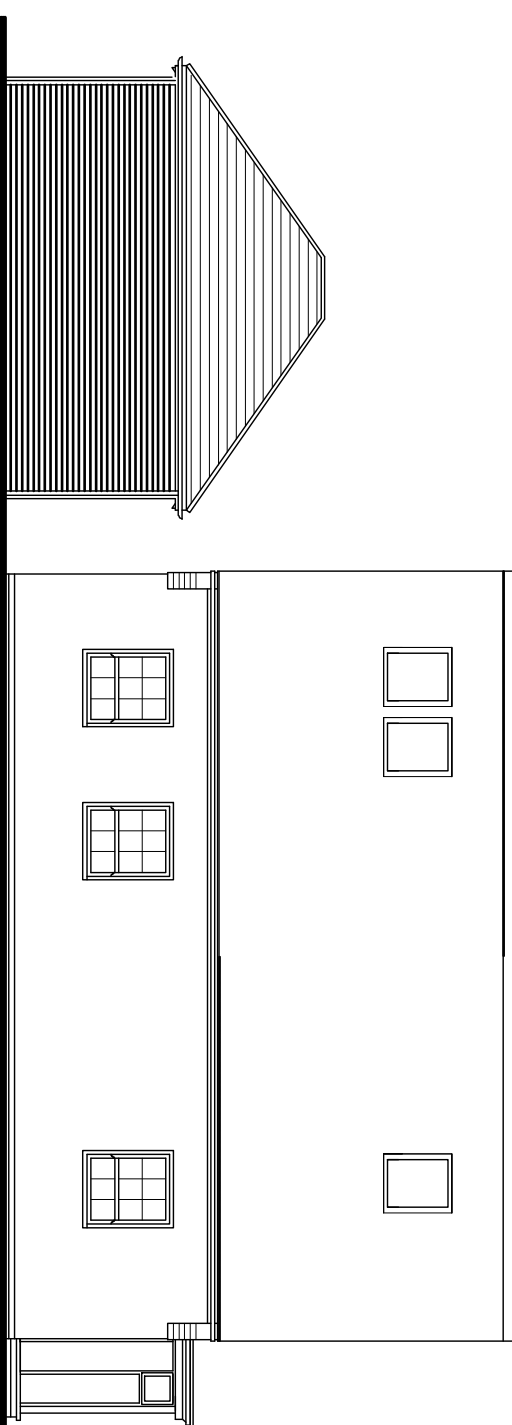

Rear Elevation

Material Schedule
Vert tile herring
Multi Stock main brick
Red brick finish
Red brick sills
White UPVC windows
Concrete Roof Tiles

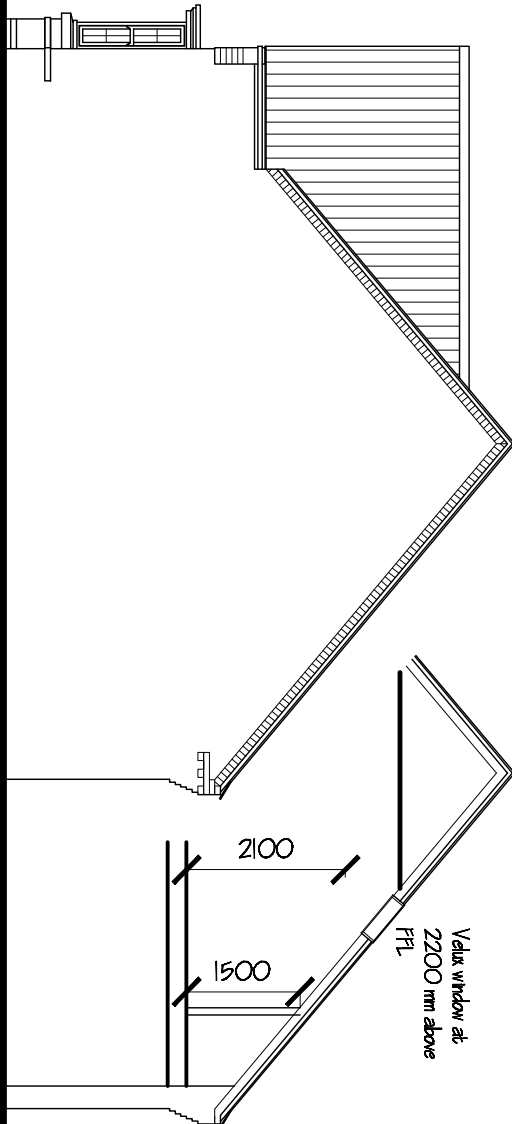

Side Elevation

Typical Rear Section

A	Layout and design revised	MW	14-08-17
Rev	Description	By	Date

Project	Land Rear of 74-76 Canada Road Arundel BN18 9HY
---------	--

Drawing Title	Proposed , 4 bed Bungalow plus associated off road parking. Elevation
---------------	---

Drawing No.	100 A	Revision
-------------	-------	----------

Scale	1:100 @A2	Date	Mar 17
Drawing Status	Planning		
Drawn By	Checked By		

Client	Miss L St Quinton
--------	-------------------