




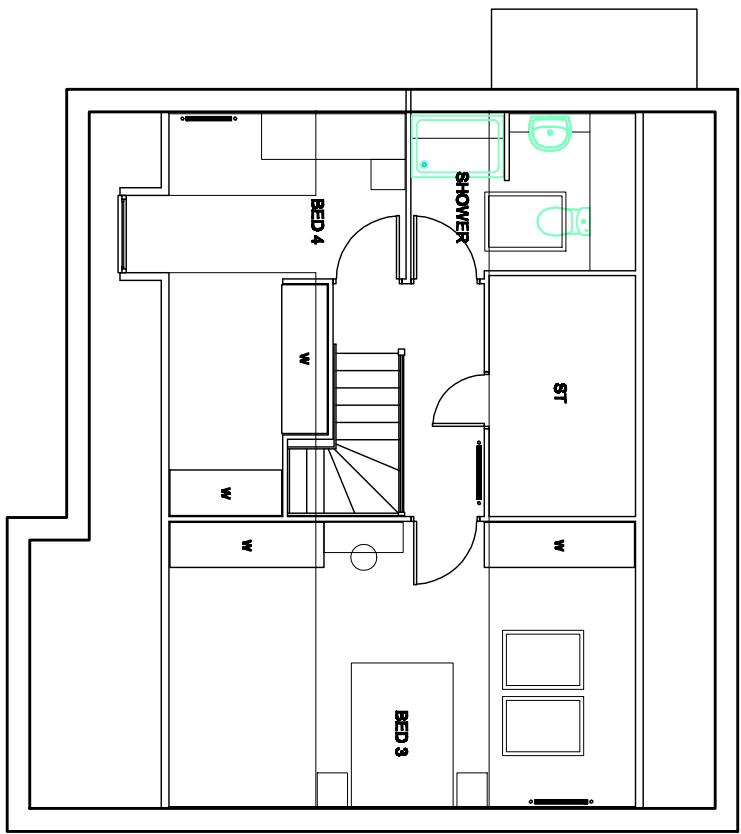


First Floor Plan 1:100

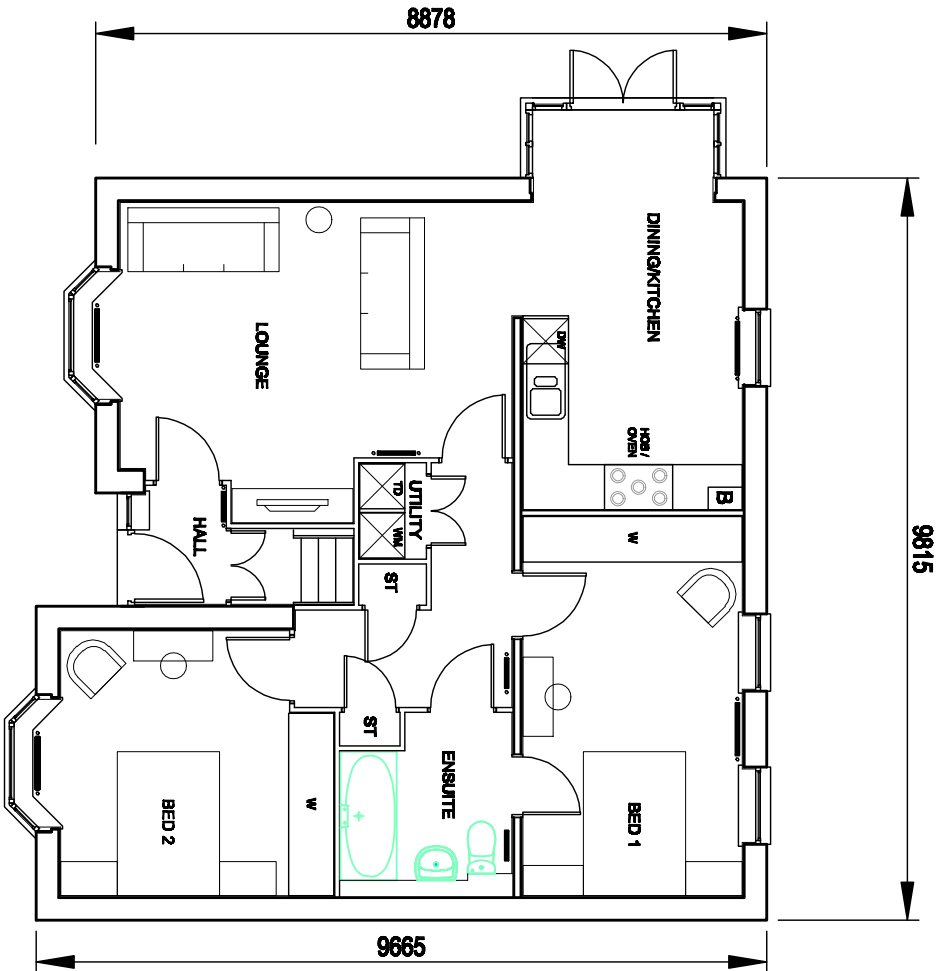



Ground Floor Plan 1:100

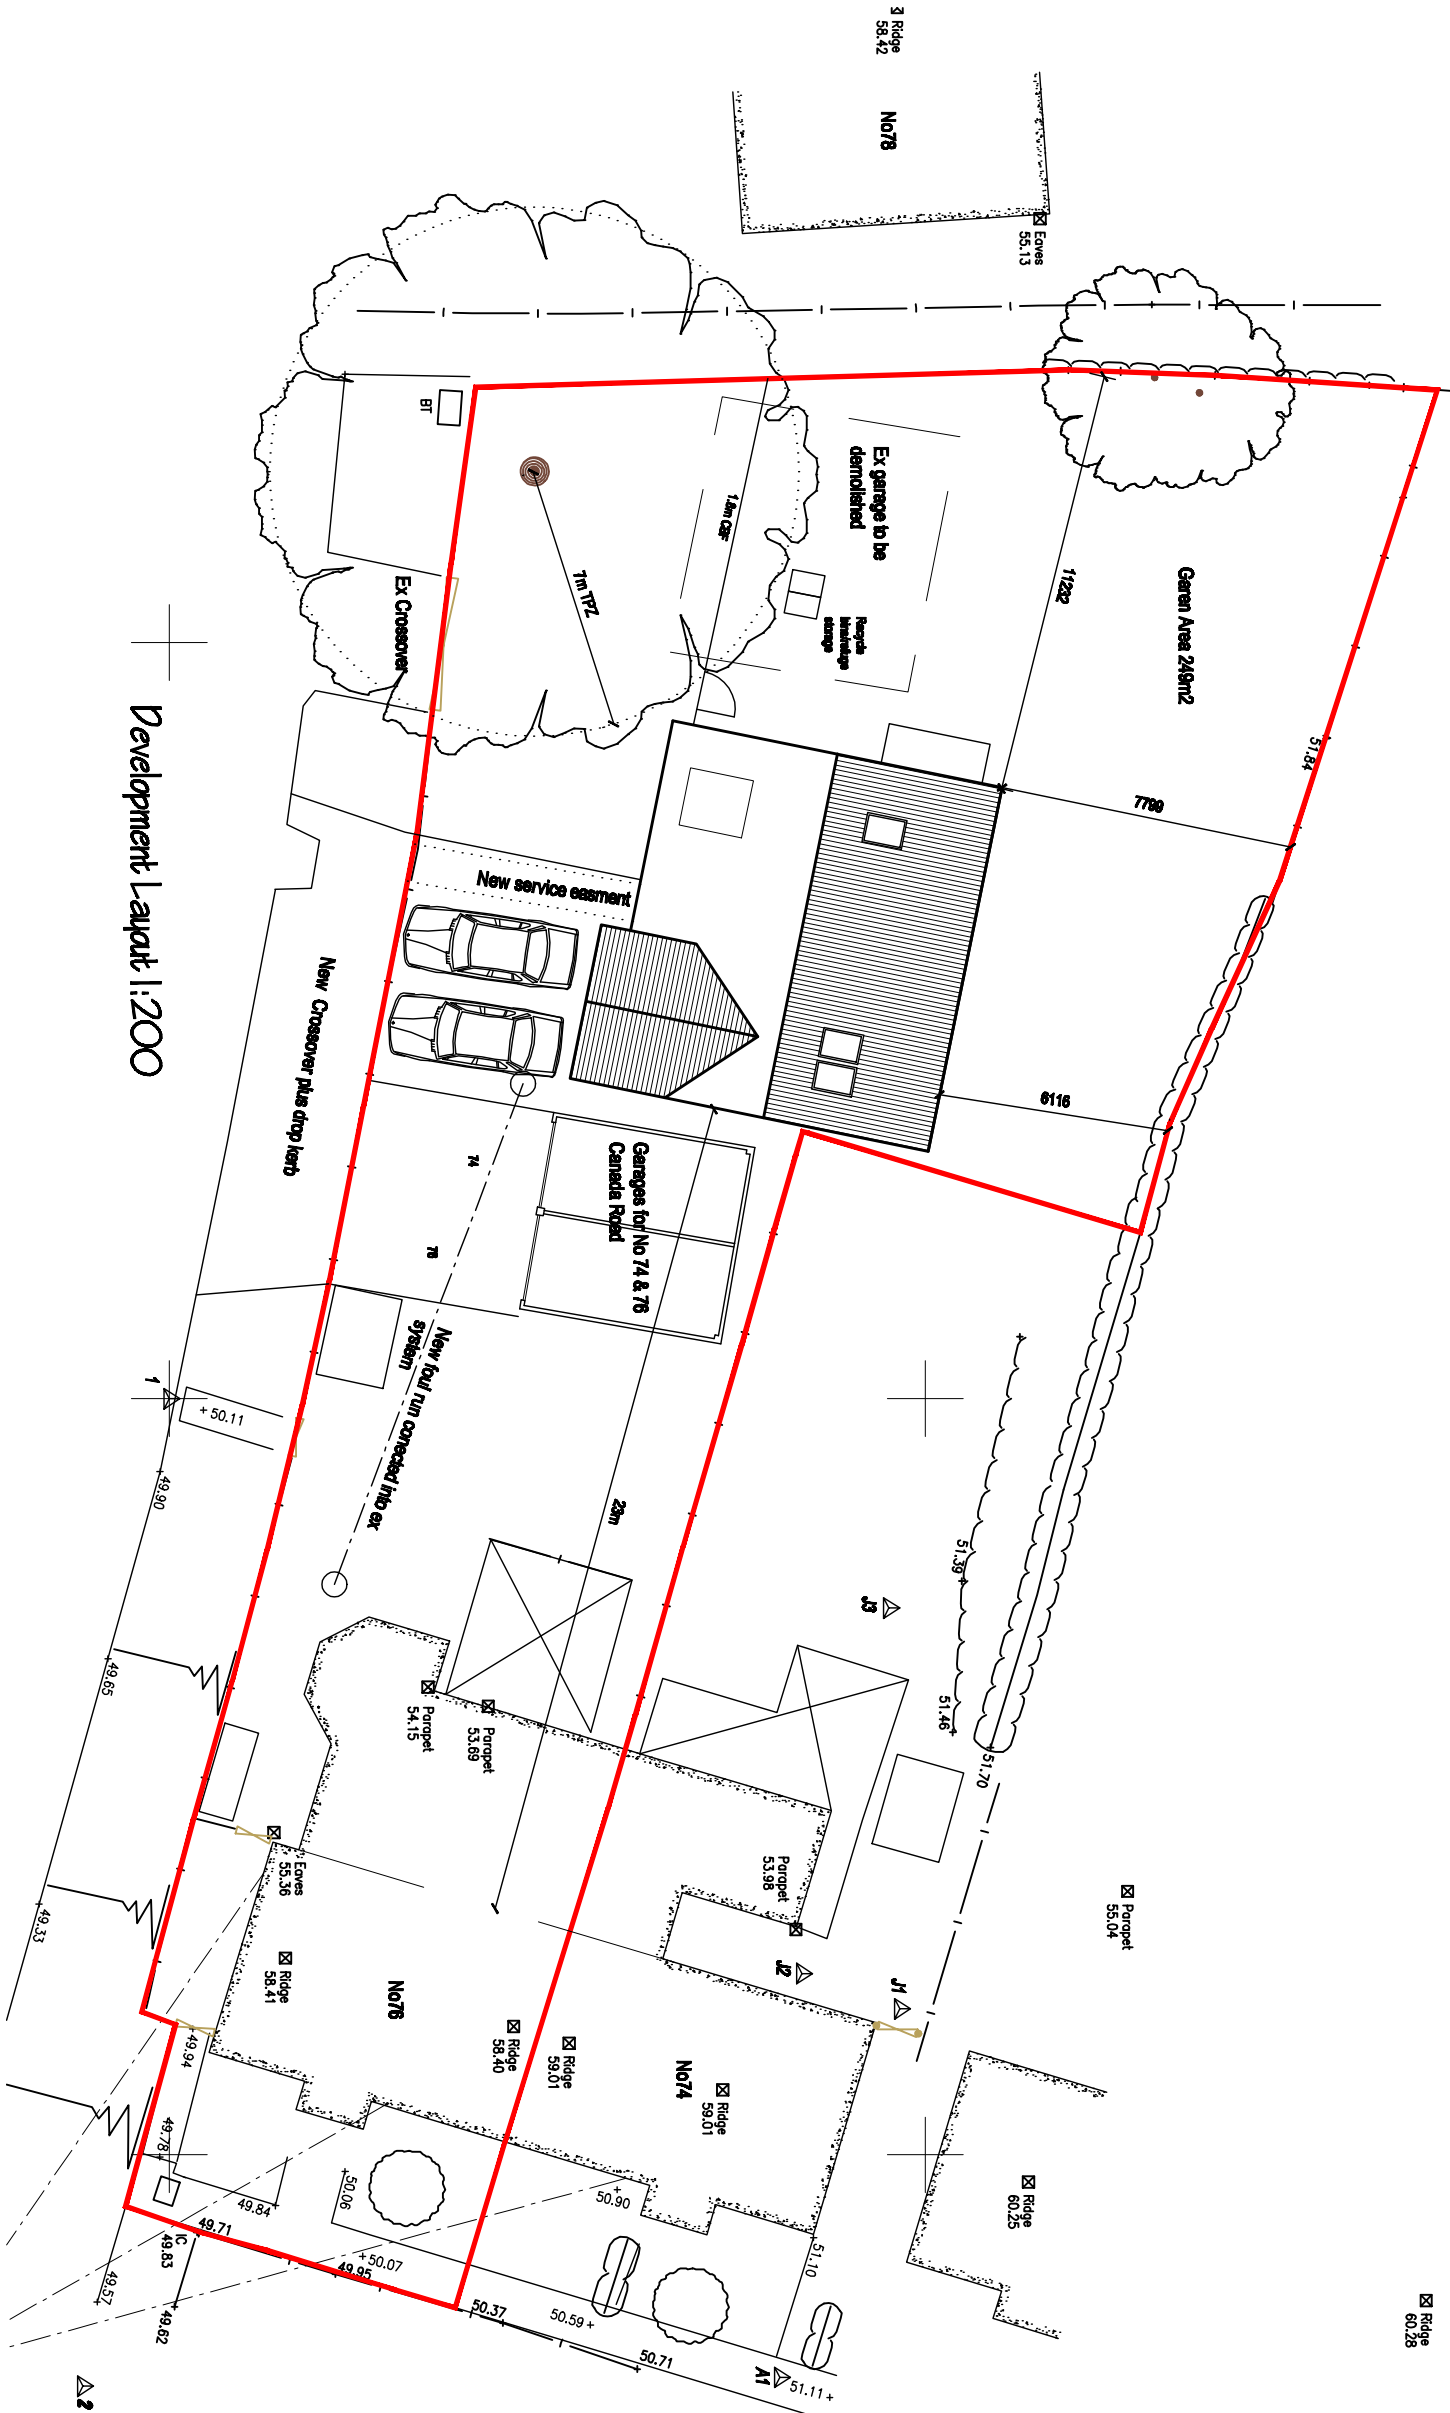

Development Layout 1:200

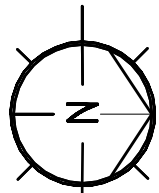

Block Plan 1:500

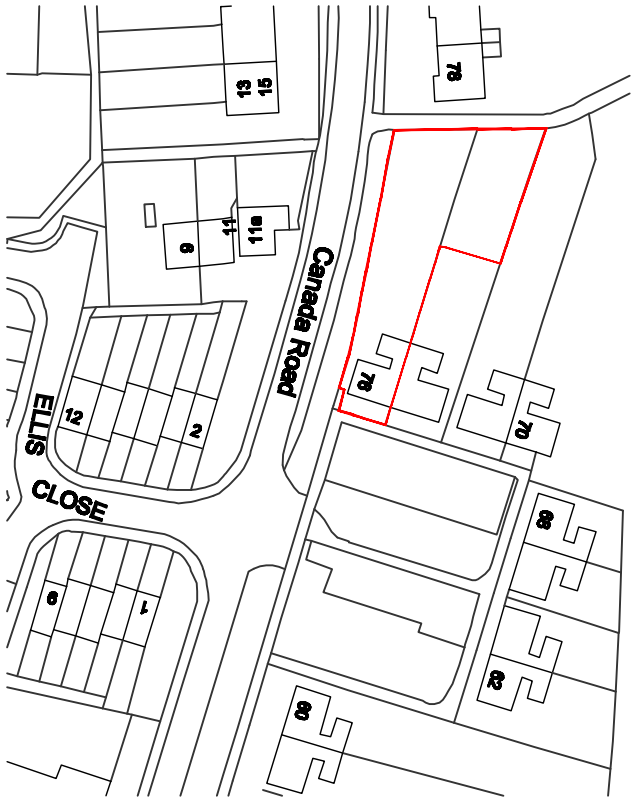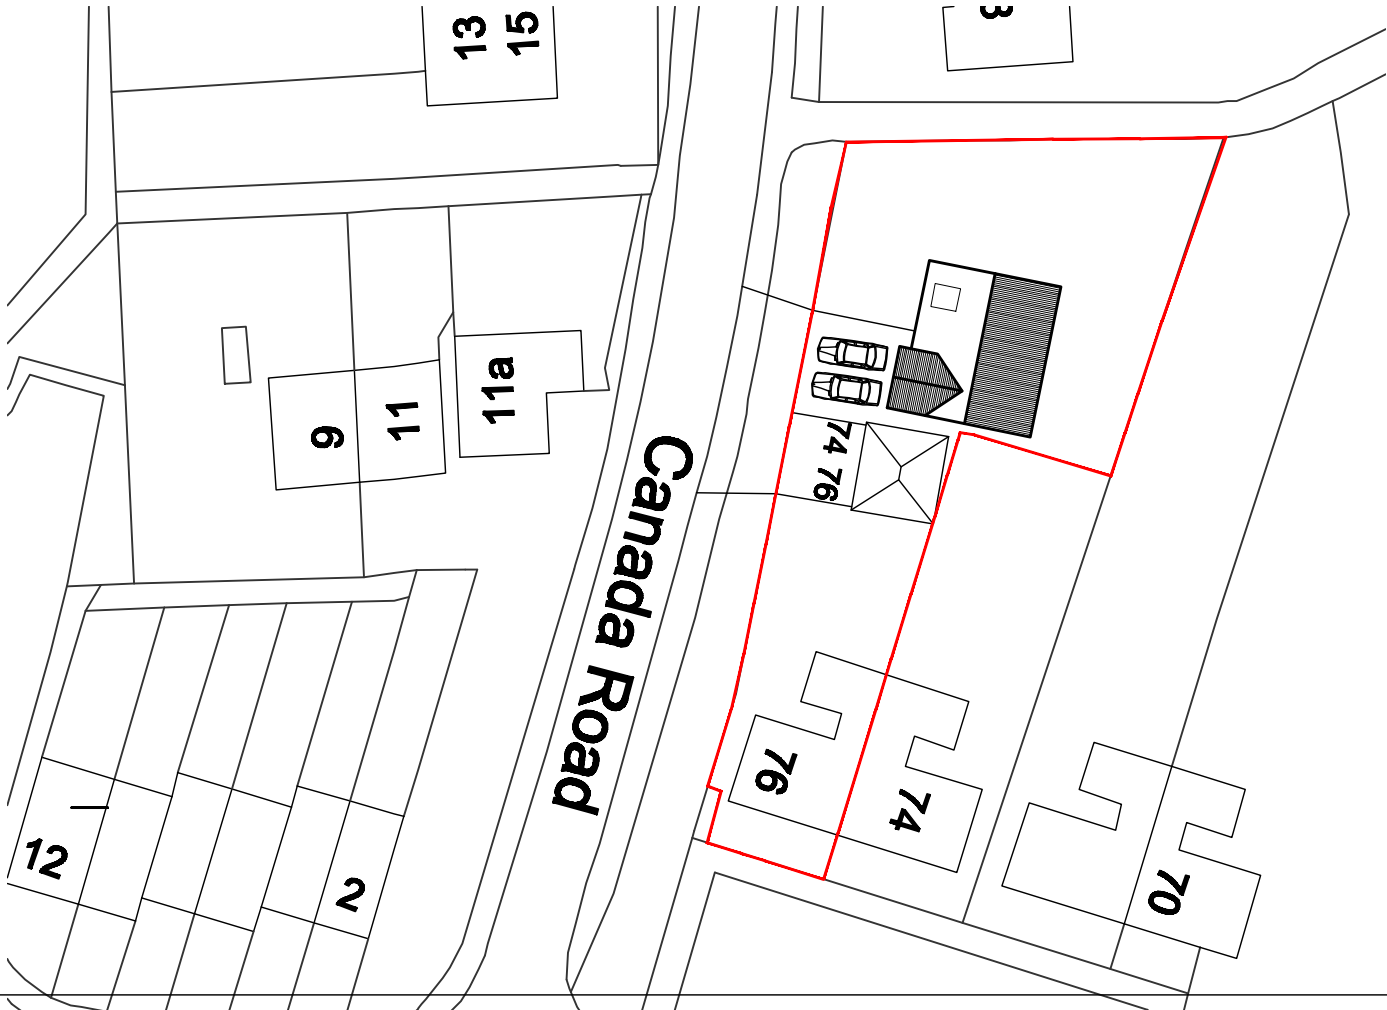

Location Plan 1:250

A	Layout and design revised	MW	14-08-17
Rev	Description	By	Date

Project
Land Rear of
74-76 Canada Road
Arundel
BN18 9HY

Drawing Title
Proposed No 3 bed Detached
bungalow rgs plus associated
off road parking.
Plans

Drawing No.	Revision
101 A	

Scale
As Shown @A2 Date Mar 17

Drawing Status
Planning
Drawn By
Checked By

Client
Miss L St Quinton