




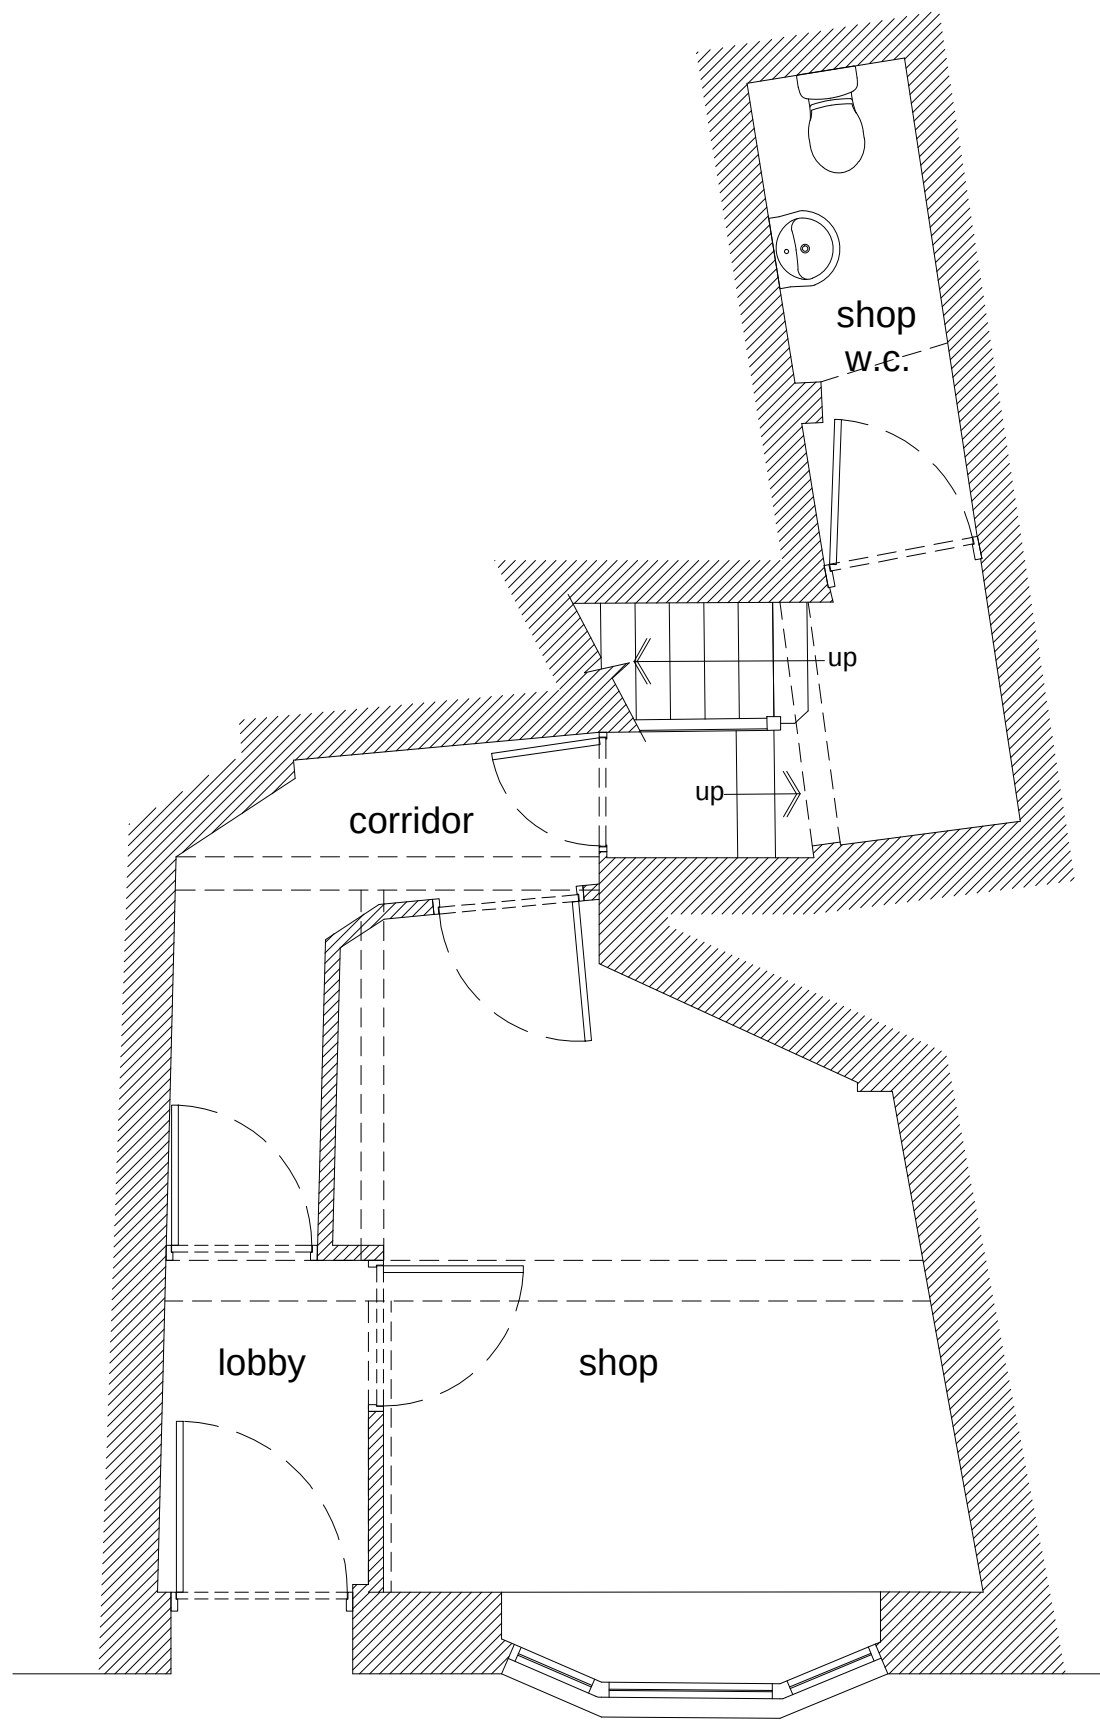


PROPOSED GROUND FLOOR PLAN
1:50

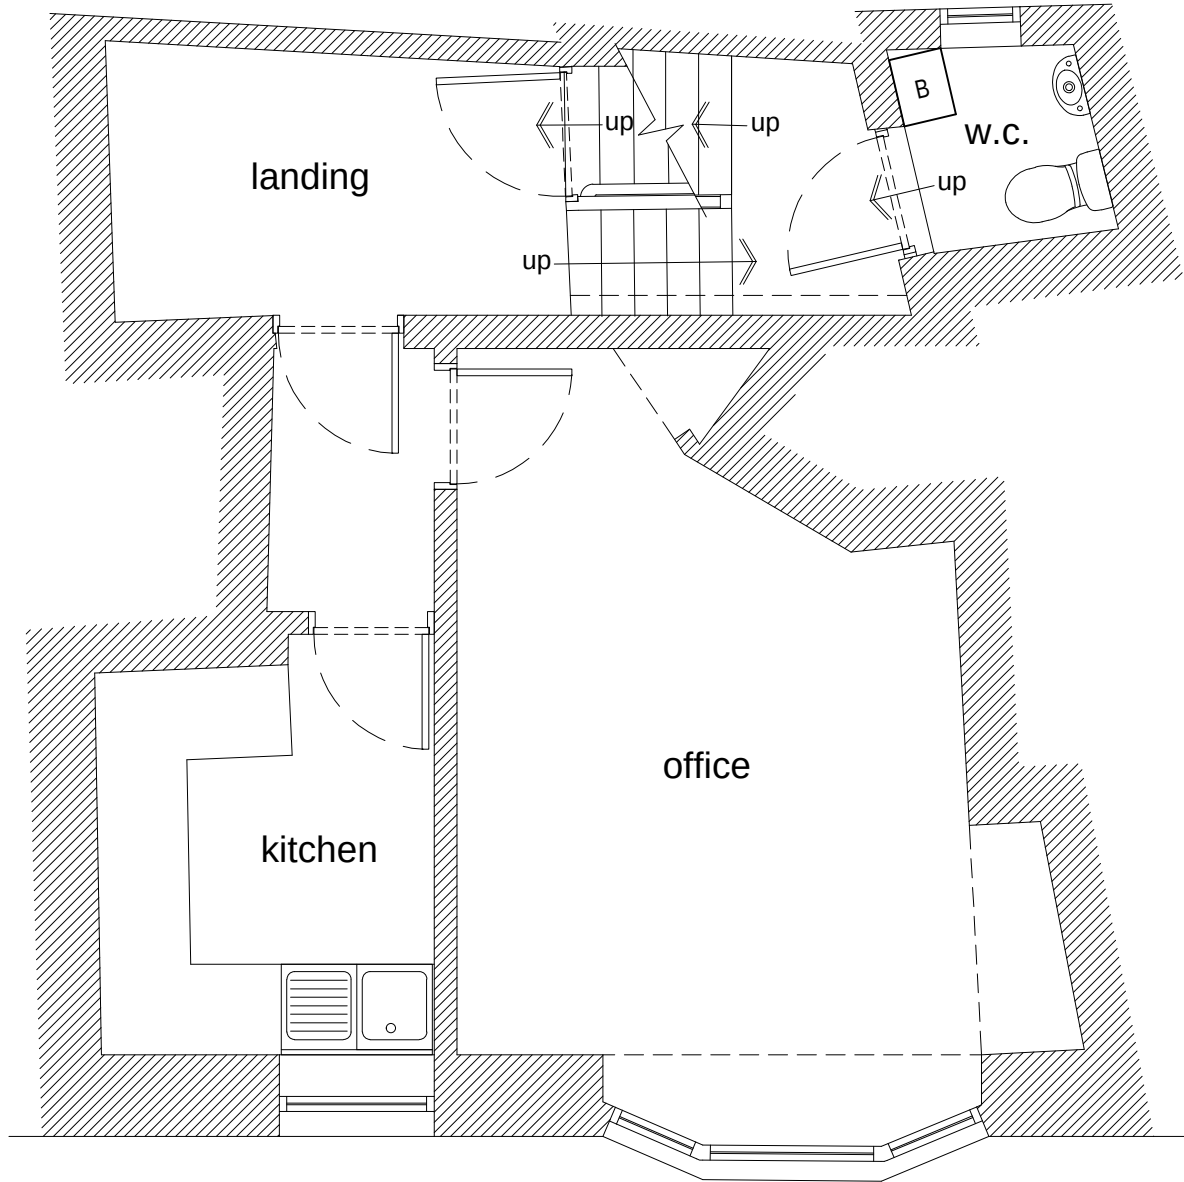

PROPOSED FIRST FLOOR PLAN
1:50

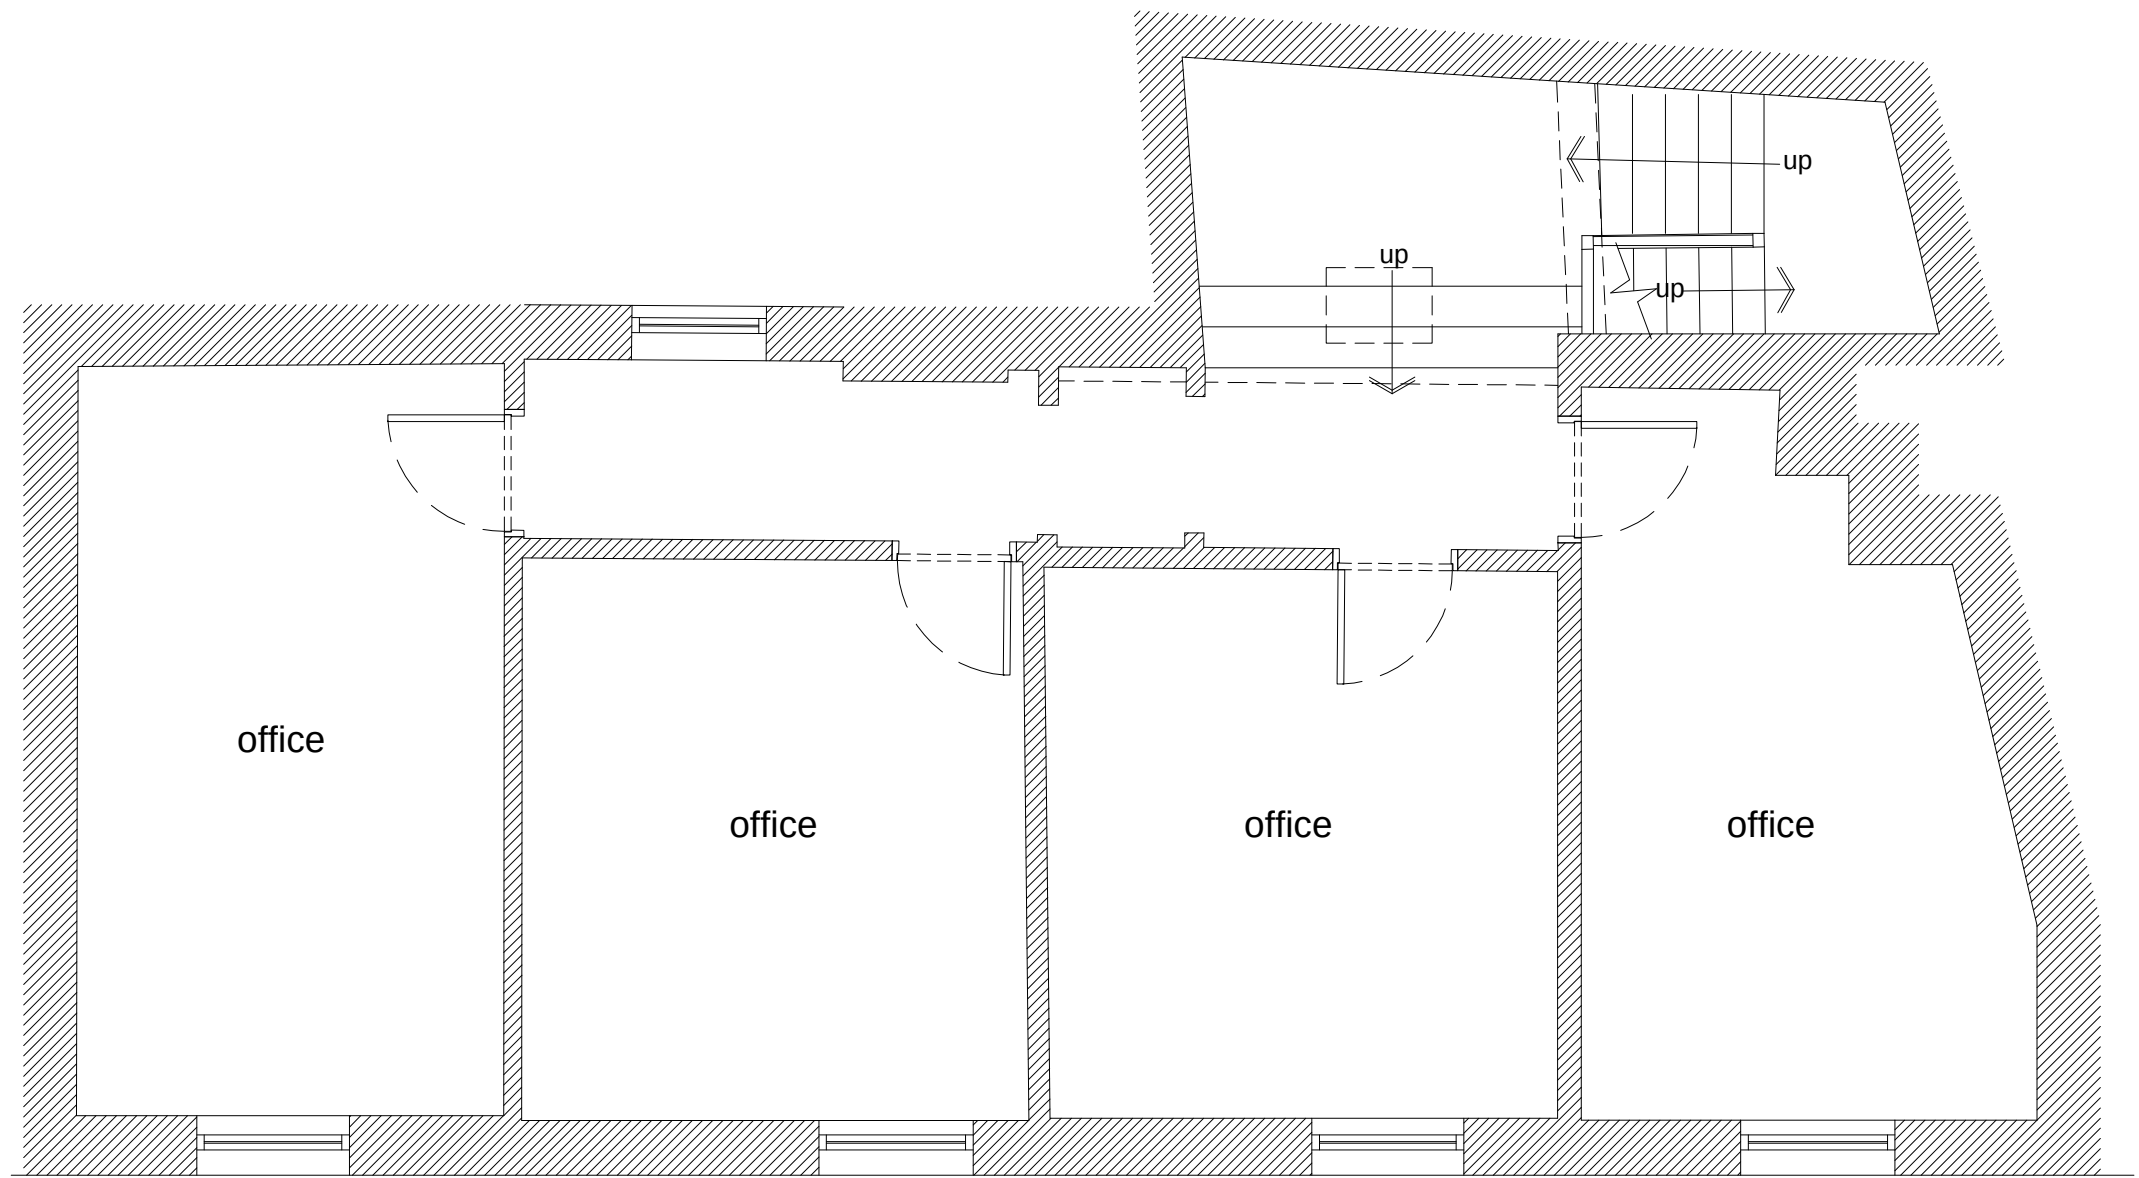

PROPOSED SECOND FLOOR PLAN
1:50

 

**DEACON +
RICHARDSON**
ARCHITECTS

email: design@drtd.co.uk
web: www.drtd.co.uk
tel: 01273 888080

253 Ditchling Road
Brighton
BN1 6JD

drawn MB	checked JB	RIBA stage D	-	130519	Issue.	-	-
© Copyright Deacon and Richardson Ltd.		rev	date	comment		auth.	chkd.
client/job Mr Sam Jennings 39 High St. Arundel BN18 9AG			drawing title Proposed Plans PLANNING			scale/sheet size 1:50 @ A1	
			drawing number 3712.PL.01			revision -	

Do not scale off drawing except for Planning purposes. Check all dimensions on site before work is commenced. All goods materials workmanship to conform with current regulations BSS & COP.