




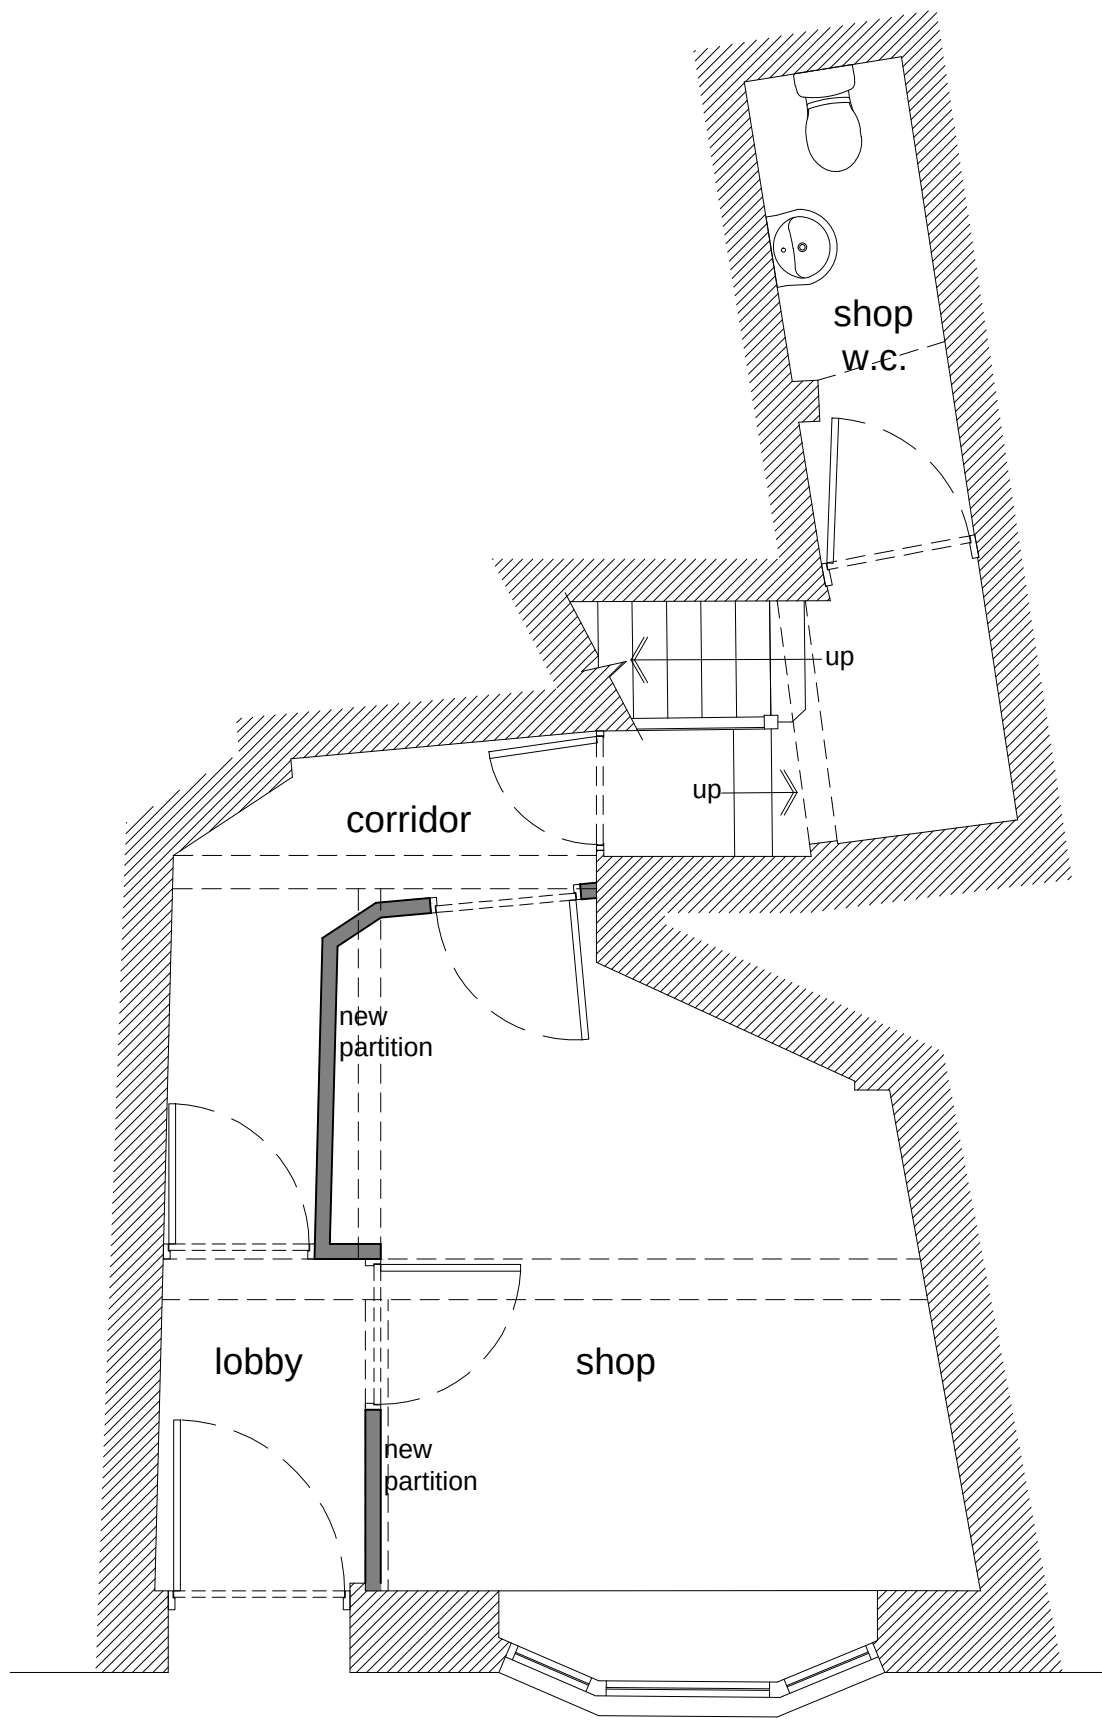


APPROVED GROUND FLOOR PLAN
1:50

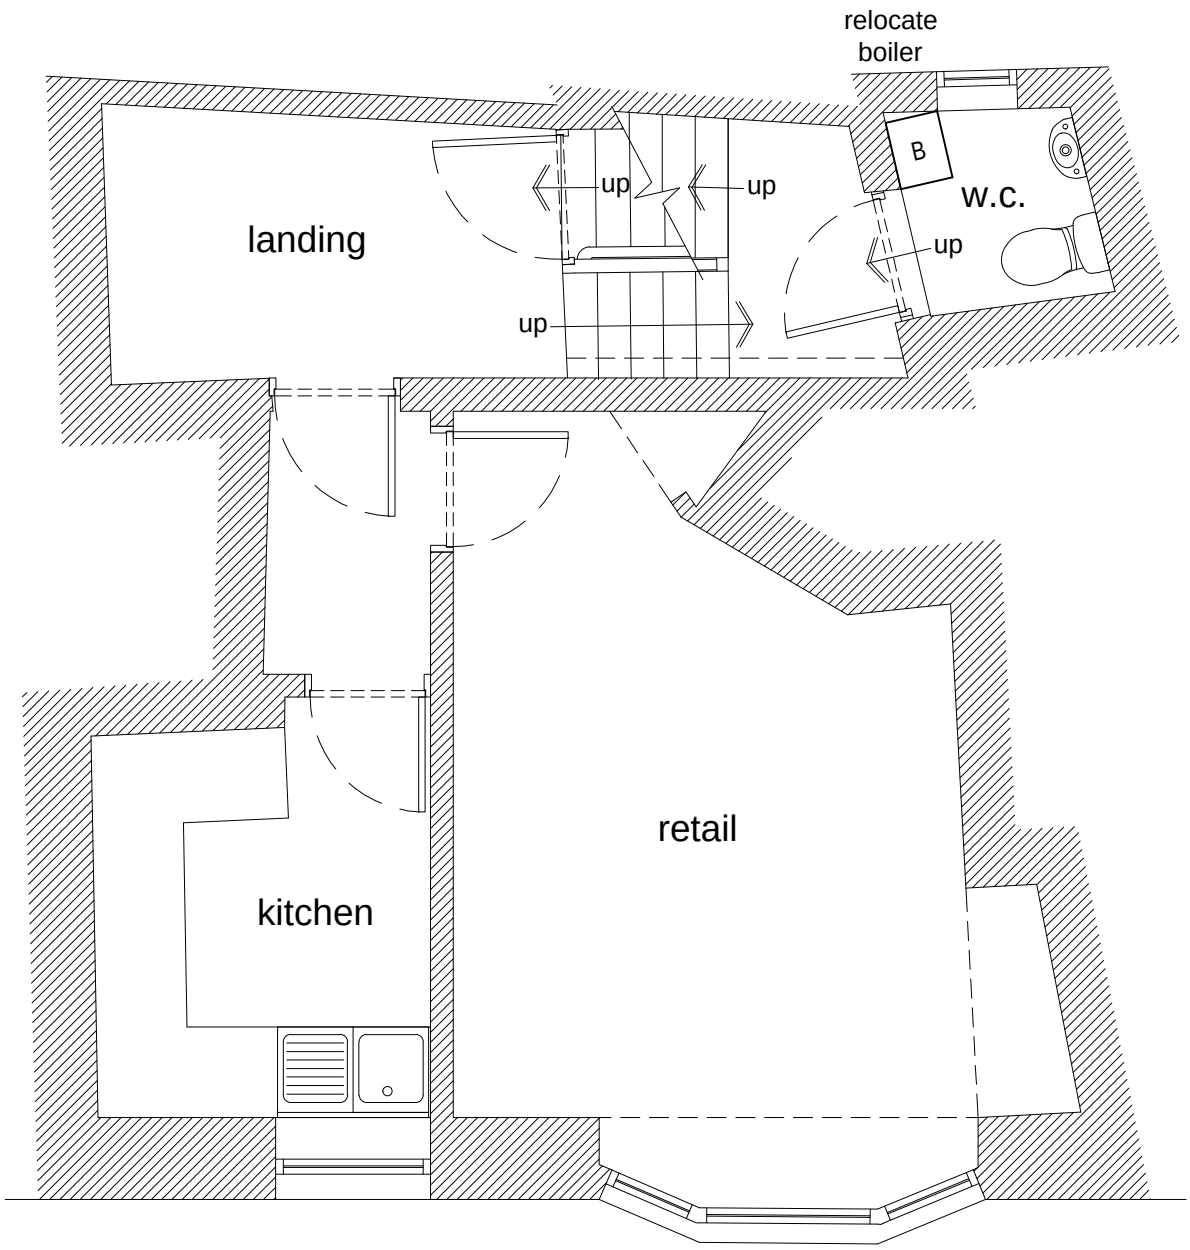

APPROVED FIRST FLOOR PLAN
1:50

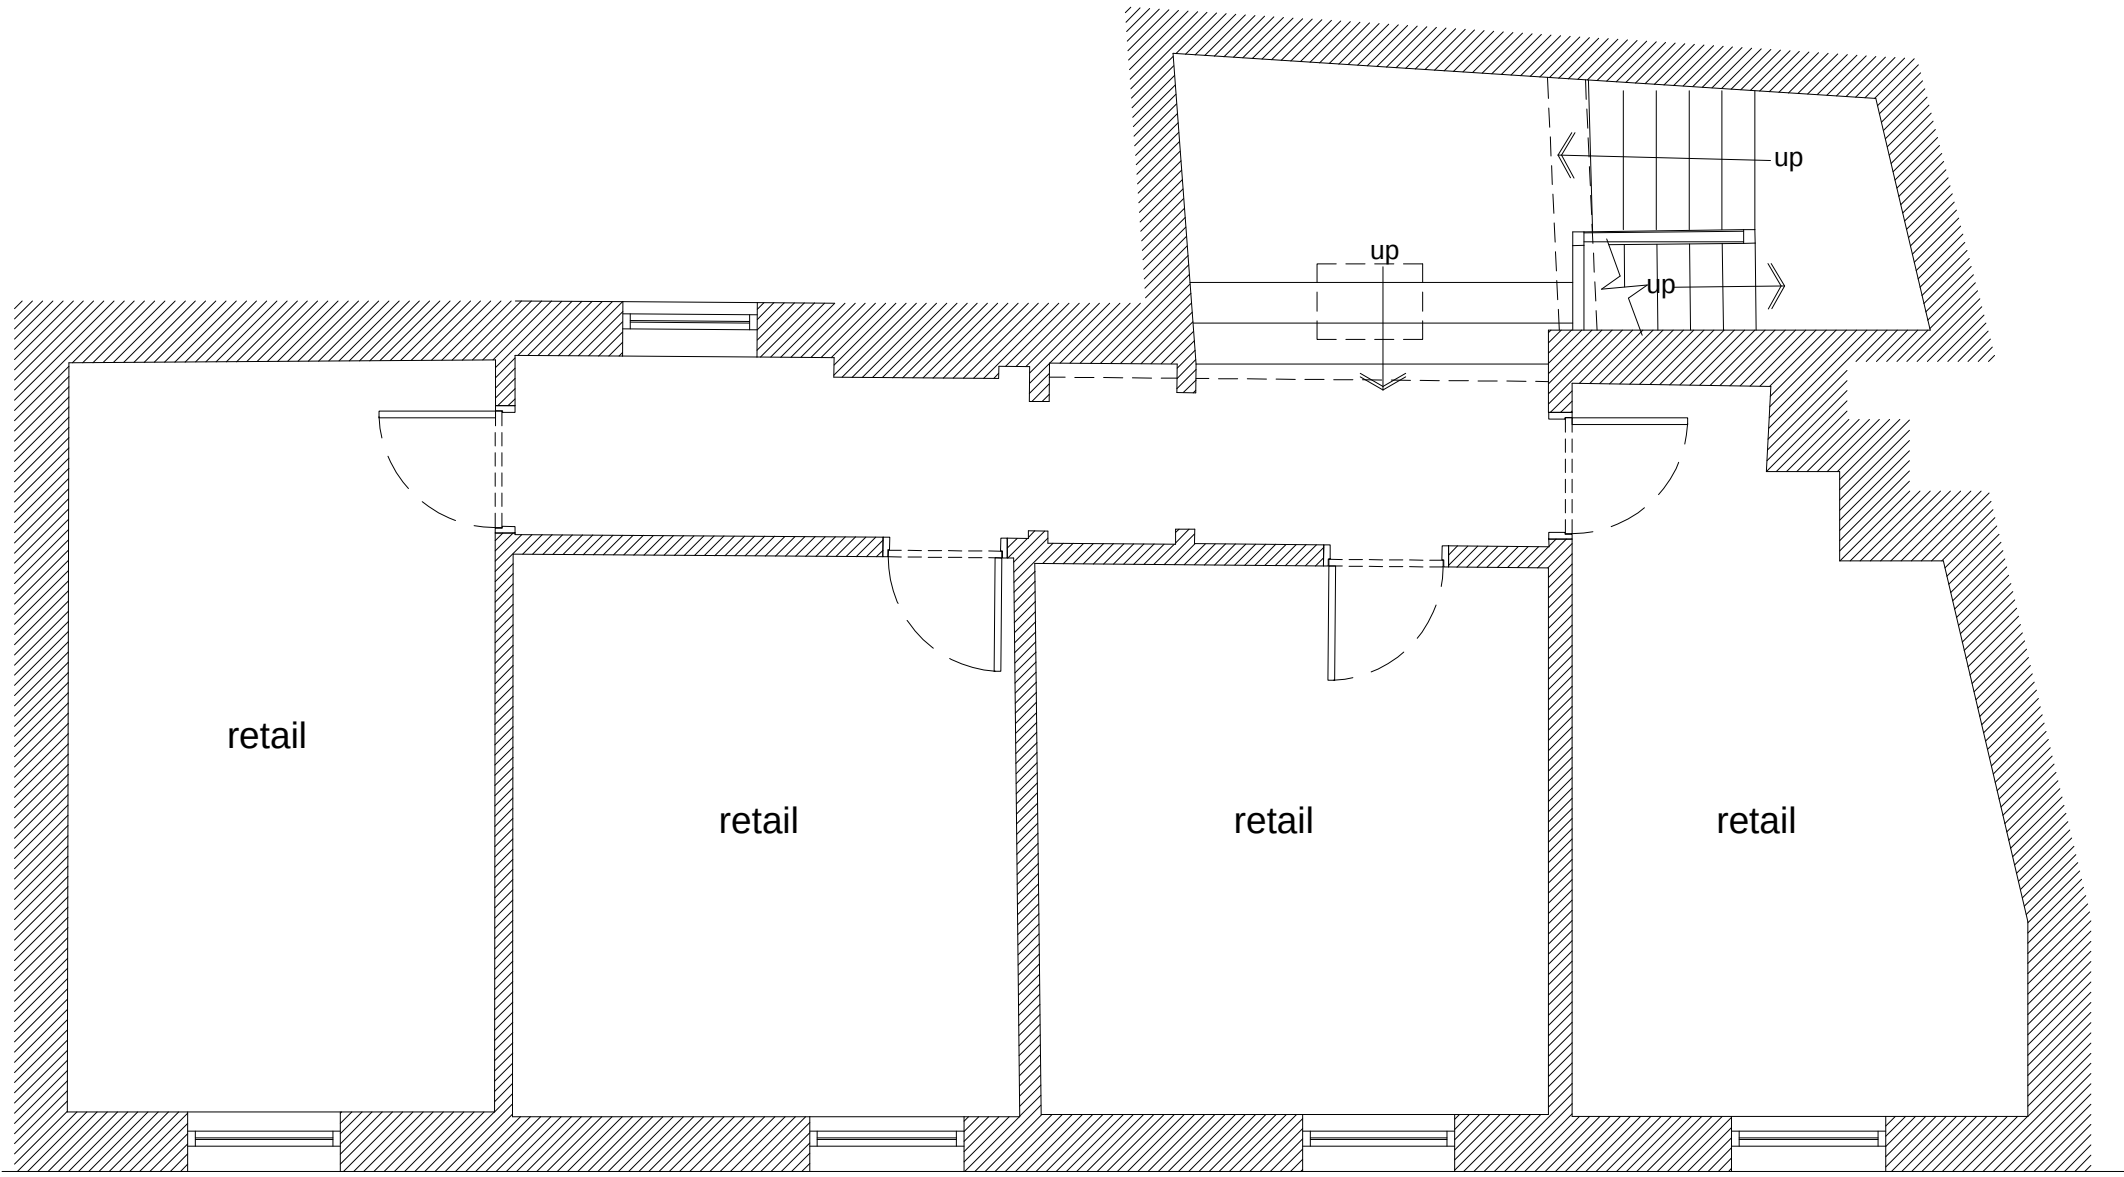

APPROVED SECOND FLOOR PLAN
1:50

 

**DEACON +
RICHARDSON**
ARCHITECTS

email: design@drdtd.co.uk
web: www.drdtd.co.uk
tel: 01273 888080

253 Ditchling Road
Brighton
BN1 6JD

drawn MB	checked JB	RIBA stage C	-	130519	Issue.	-	-
© Copyright Deacon and Richardson Ltd.			rev	date	comment	auth.	chkd.
client/job Mr Sam Jennings 39 High St. Arundel BN18 9AG			drawing title Approved Plans EXISTING			scale/sheet size 1:50 @ A1	
			drawing number 3712.EX.03			revision -	

Do not scale off drawing except for Planning purposes. Check all dimensions on site before work is commenced. All goods materials workmanship to conform with current regulations BSS & COP.