




Front Elevation - No Change

Side Elevation - No Change


Rear Elevation

Side Elevation - No Change

- Faced brick to match
- 2.0m wide window
- Tiles to match
- 550 x 750mm velux rooflights
- Code 4 lead flashing and cavity tray at roof and wall junction

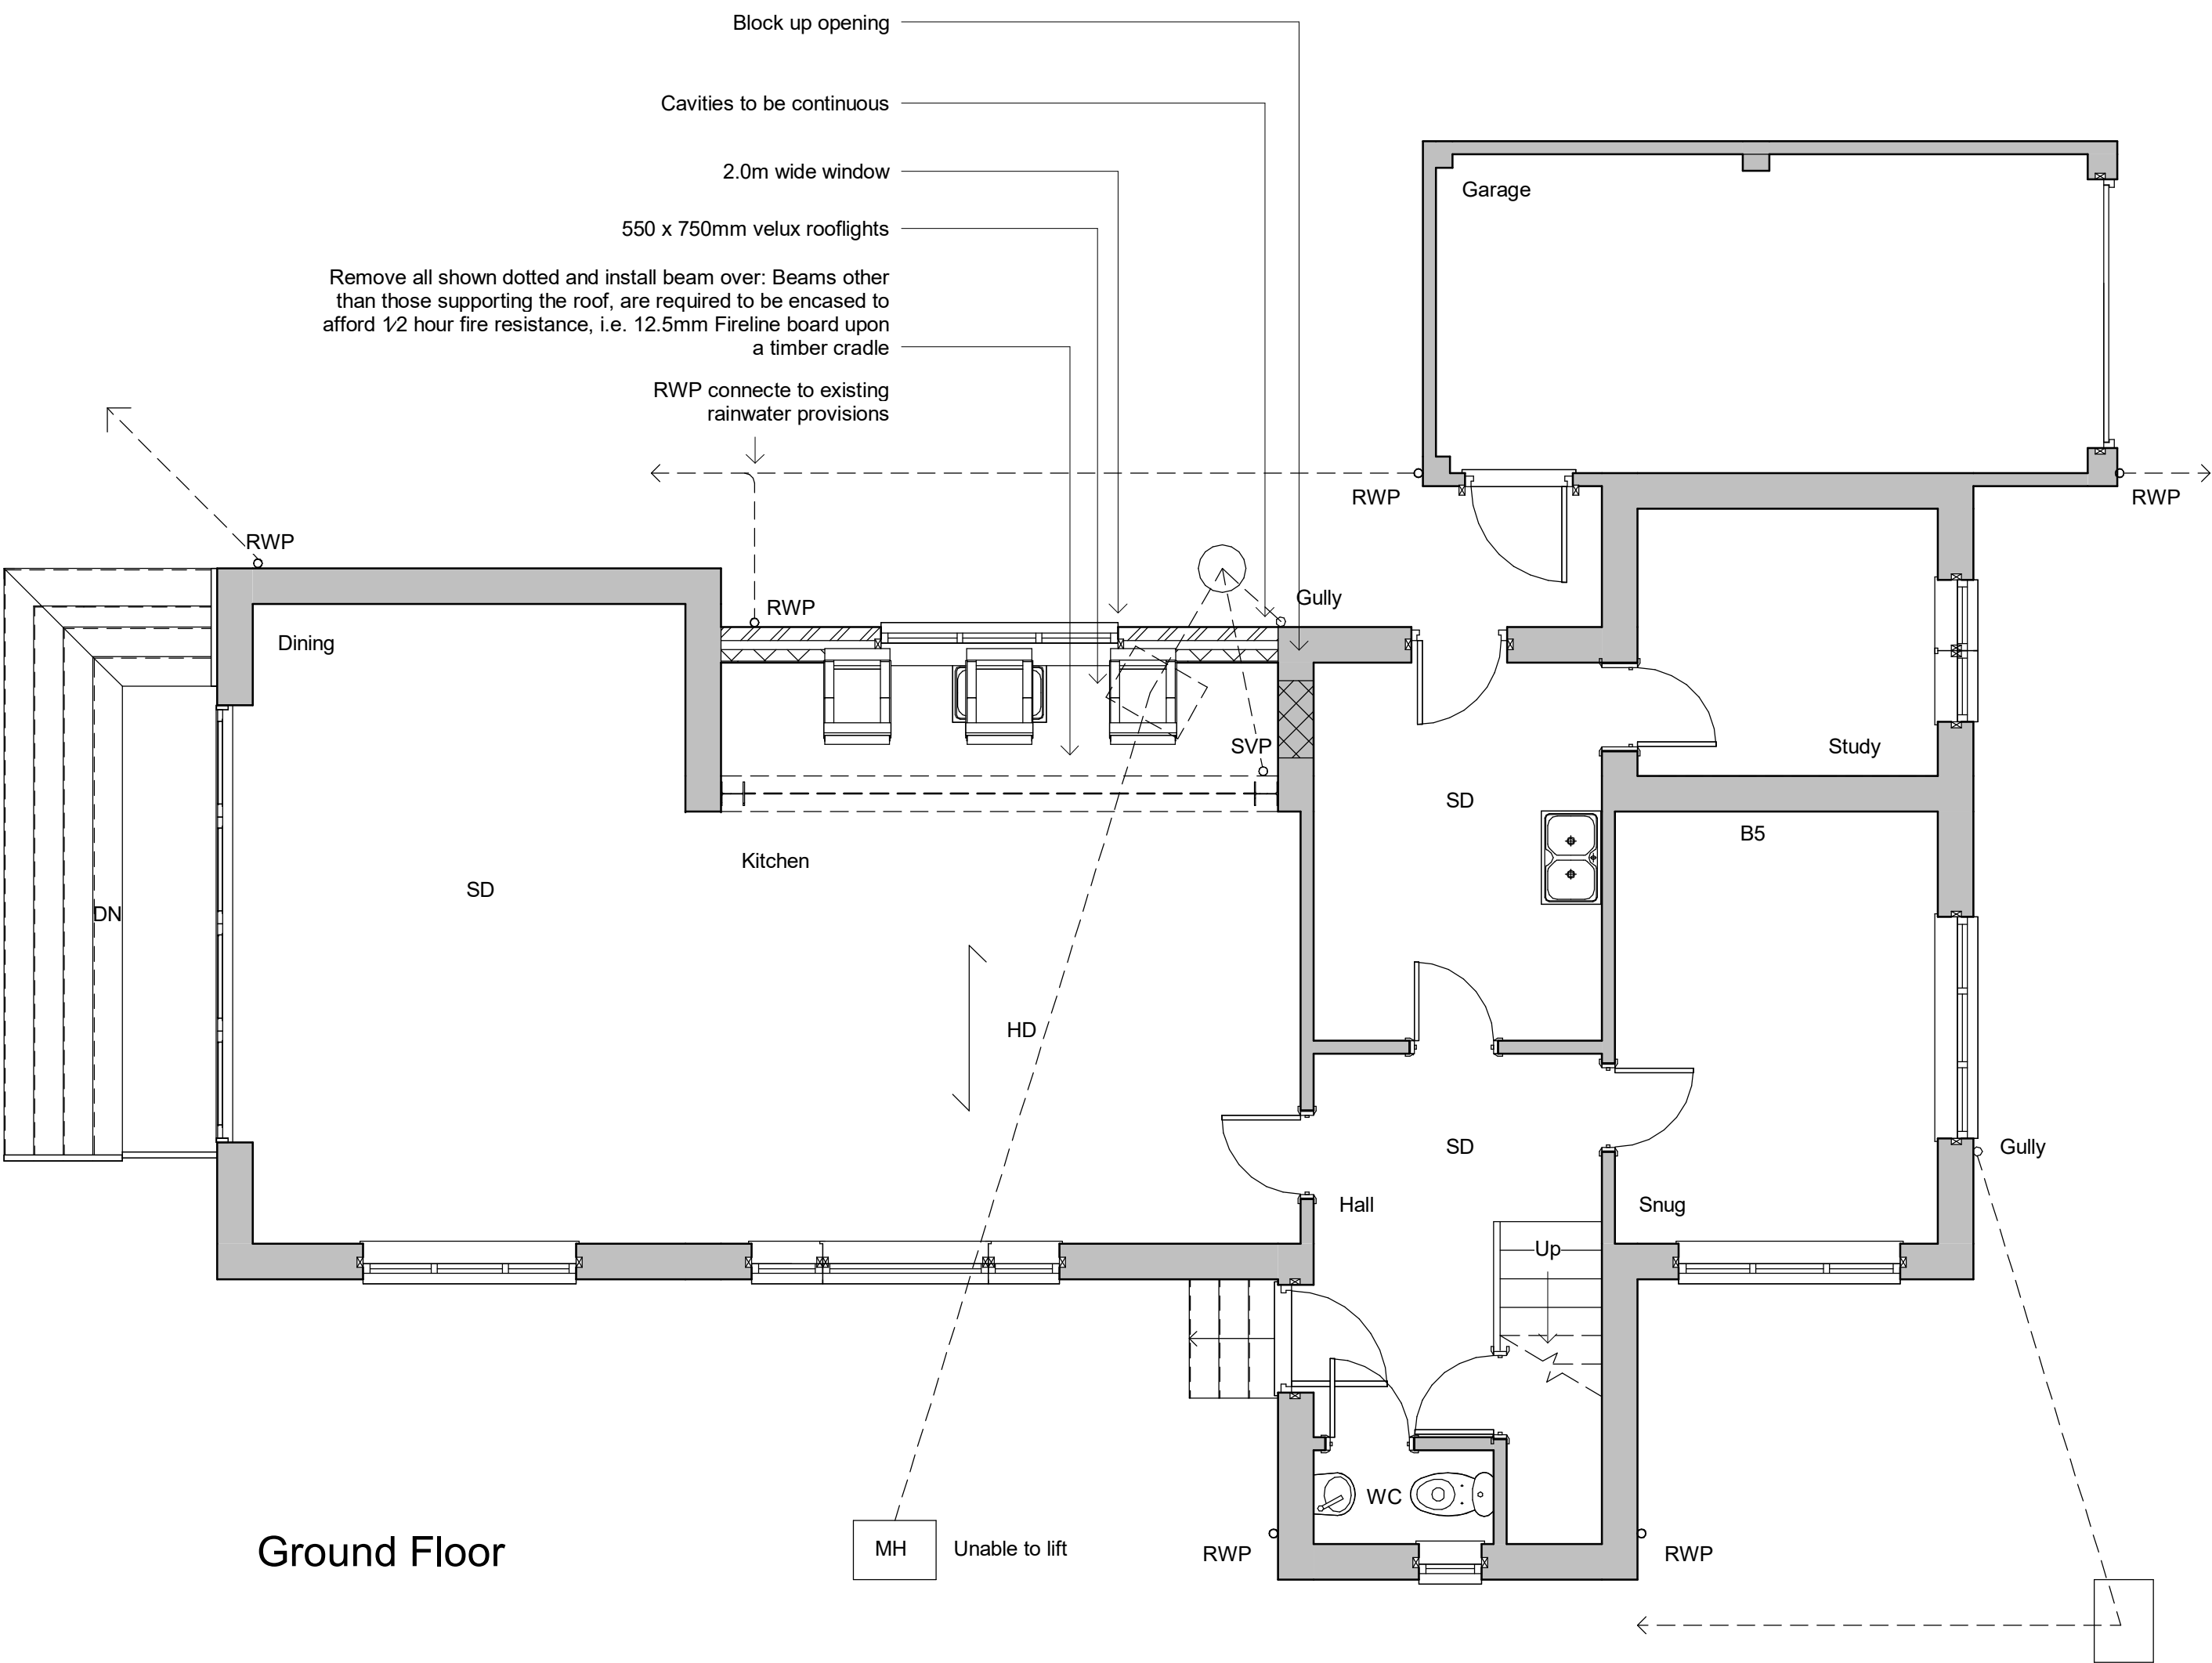


Ground Floor

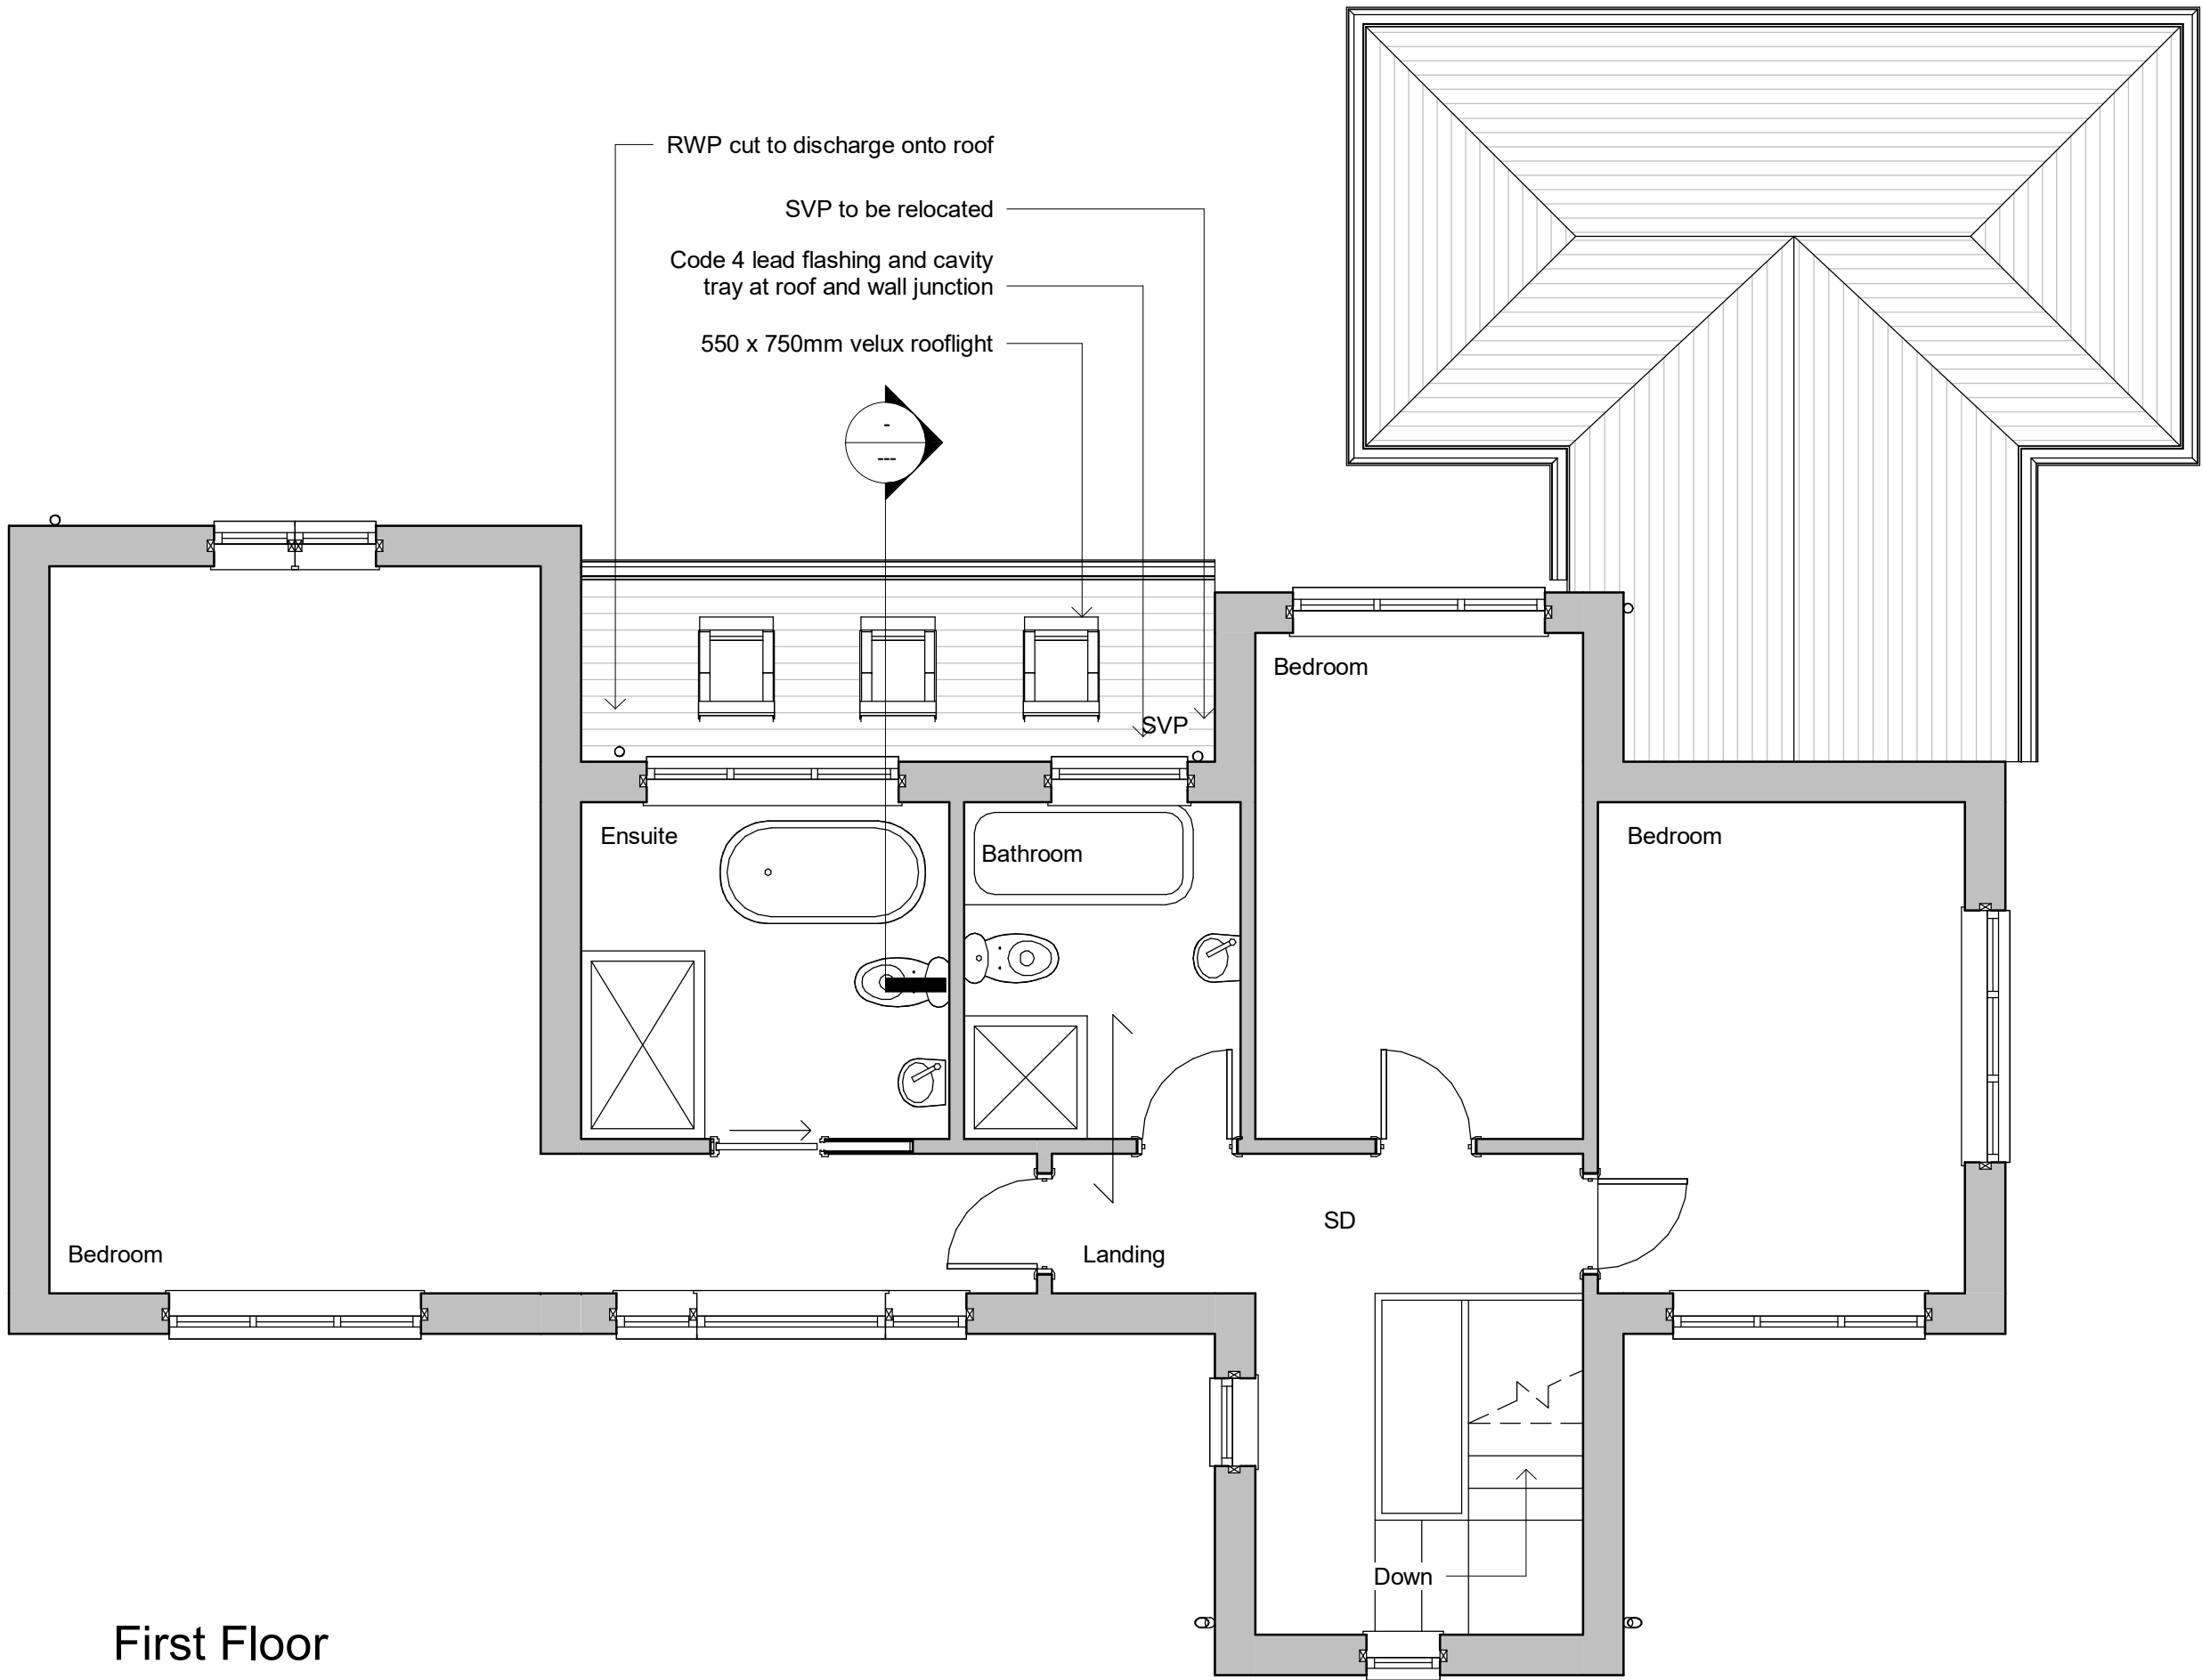

First Floor

Revisions

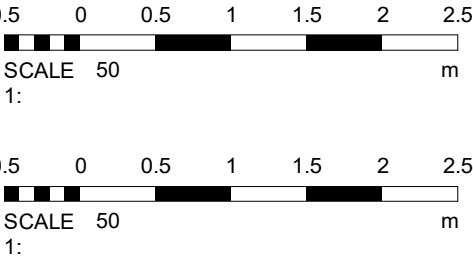

Materials

- Faced brick to match
- Windows to match existing
- Velux rooflights
- Tiles to match existing

Drawing Number	2020/81	Sheet	1 of 1
----------------	---------	-------	--------

Size	A1	Scale	1:50, 1:100
------	----	-------	-------------

Project	Existing details June 2020
---------	-------------------------------

Job Title	25 Stewards Rise Arundel West Sussex BN18 9ER
-----------	--

Do Not scale from this drawing except for planning as photocopies will be subject to distortion
Drawings to be read in conjunction with all other Designers and structural engineers contract drawings and specifications:
Any discrepancies must be brought to the attention of the Designer immediately.
The contractor must verify all dimensions by site measurement before ordering materials or manufacturing components
Substitute materials and products to those named will be acceptable if proven to be of equal or higher performance and not in conflict with other elements

M.J.Humphrey
Ltd



Mel Humphrey MRICS, MBEng 39 Northease Drive Hove East Sussex BN3 8PQ	Adam Humphrey 230 Dominion Road Worthing West Sussex BN14 8JL
---	---

Mel@mjhumphrey.co.uk 07701055182	Adam@mjhumphrey.co.uk 07812419142
-------------------------------------	--------------------------------------