



FRONT OF FLAT

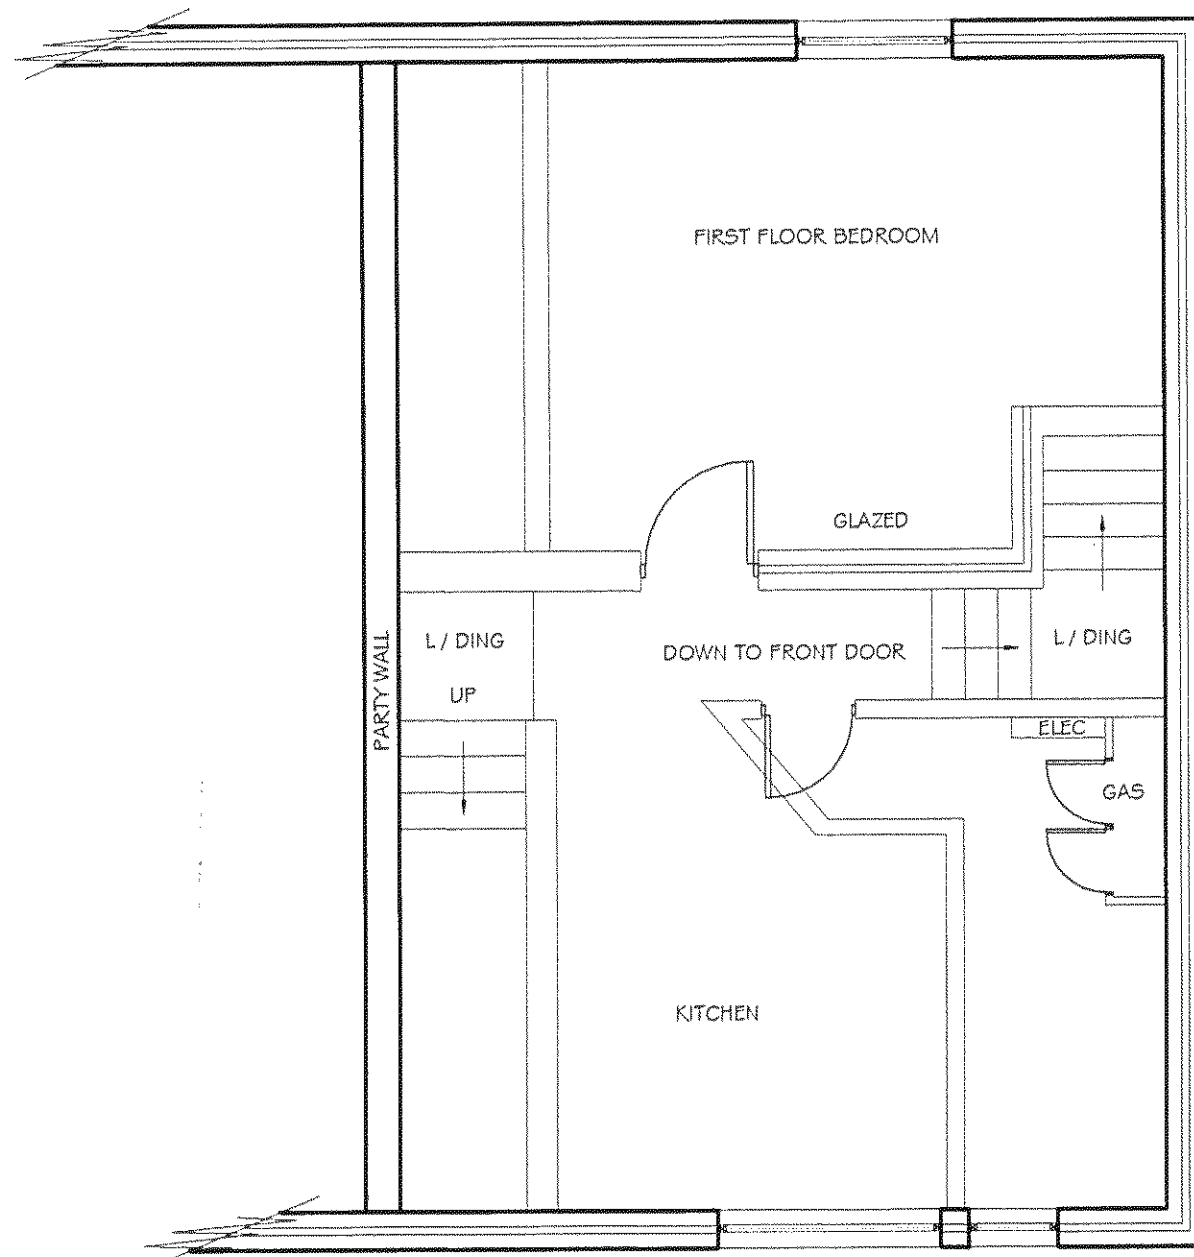


EXISTING FIRST FLOOR

FRONT OF FLAT (WEST)

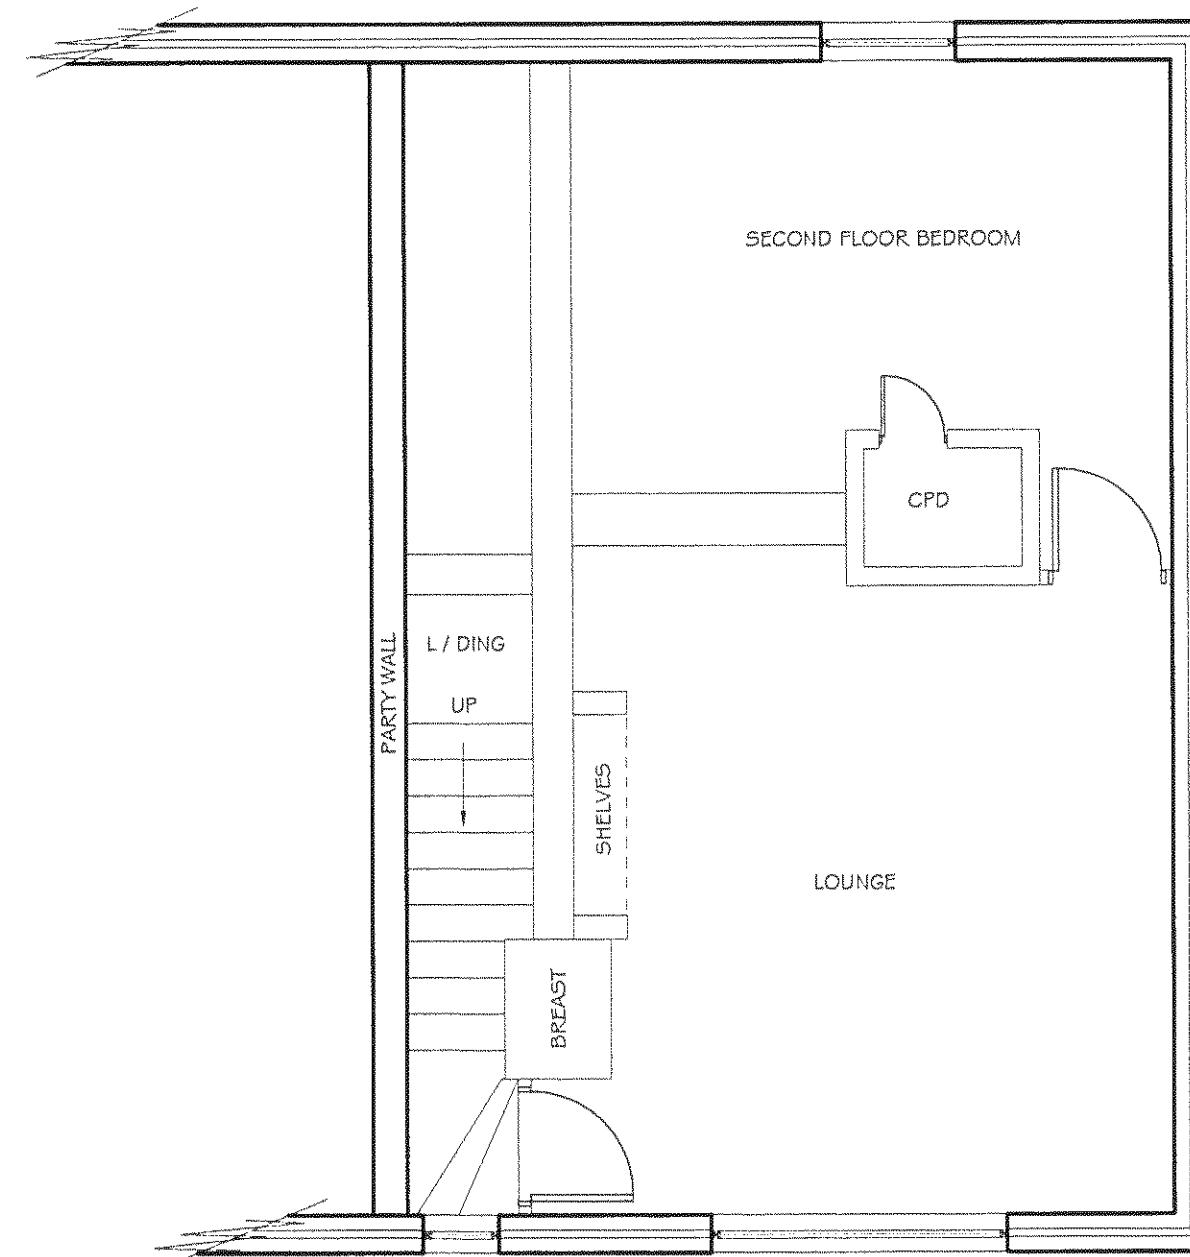

EXISTING SECOND FLOOR

FRONT OF FLAT (WEST)

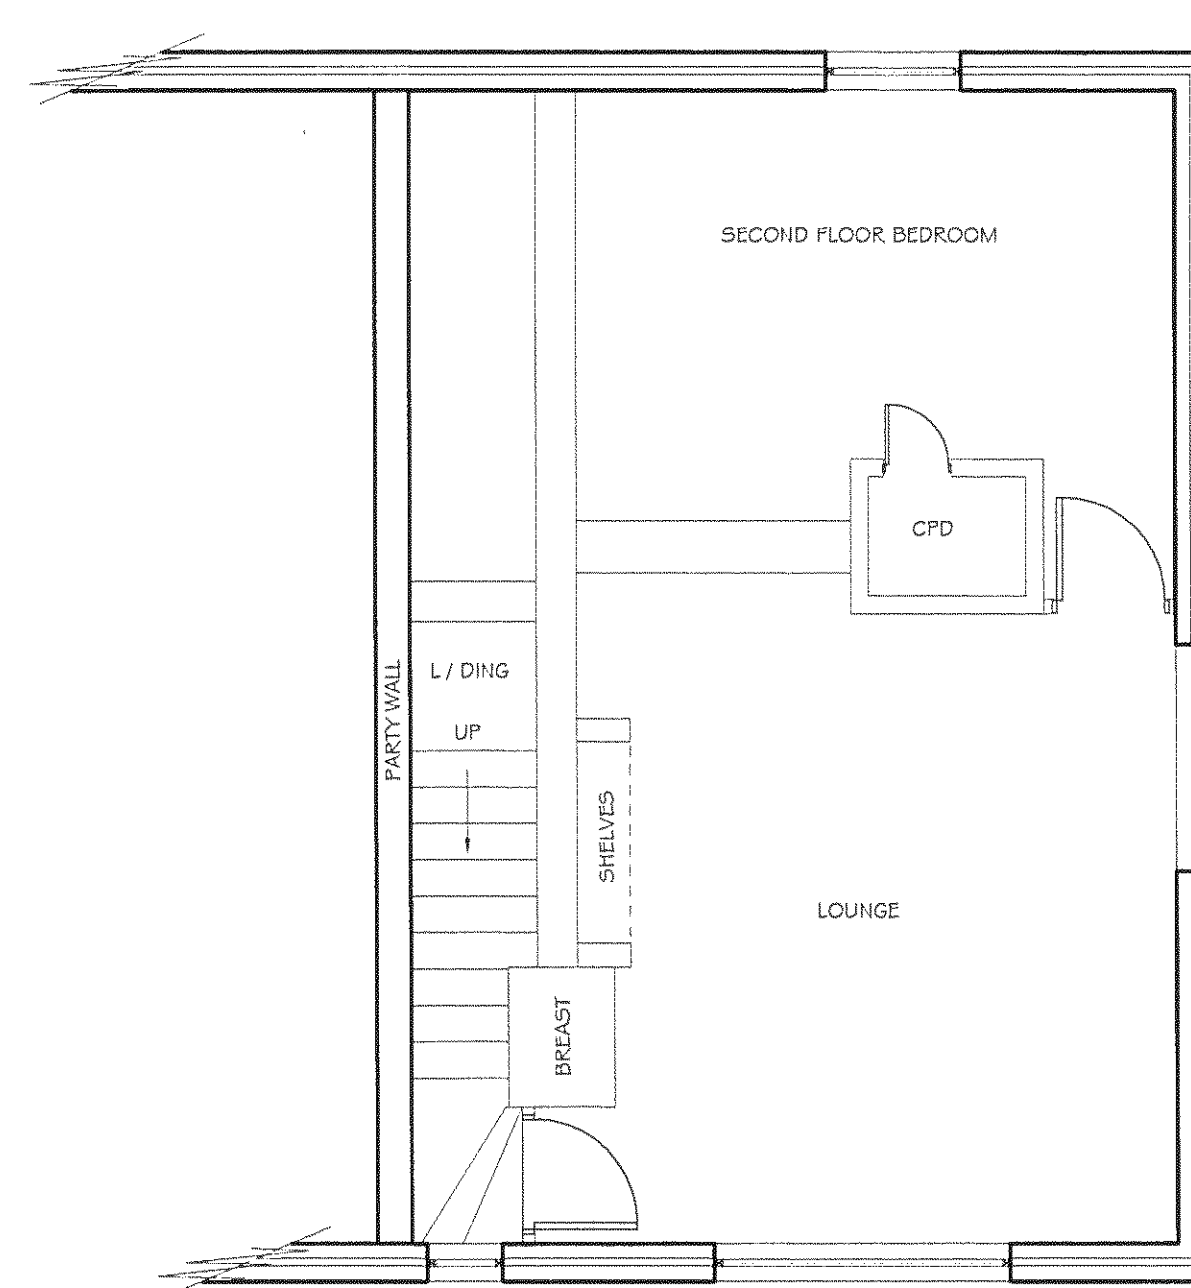


Proposed window approx
1.5m x 1.0m.


PROPOSED WINDOW SECOND FLOOR

Notes


1. Do not scale from this drawing, except for planning purposes. Use figured dimensions only.
2. All dimensions must be checked on site prior to commencement of work.
3. Where applicable this drawing is to be read in conjunction with other consultants drawings.
4. This drawing is the copyright of HATTON ASSOCIATES..

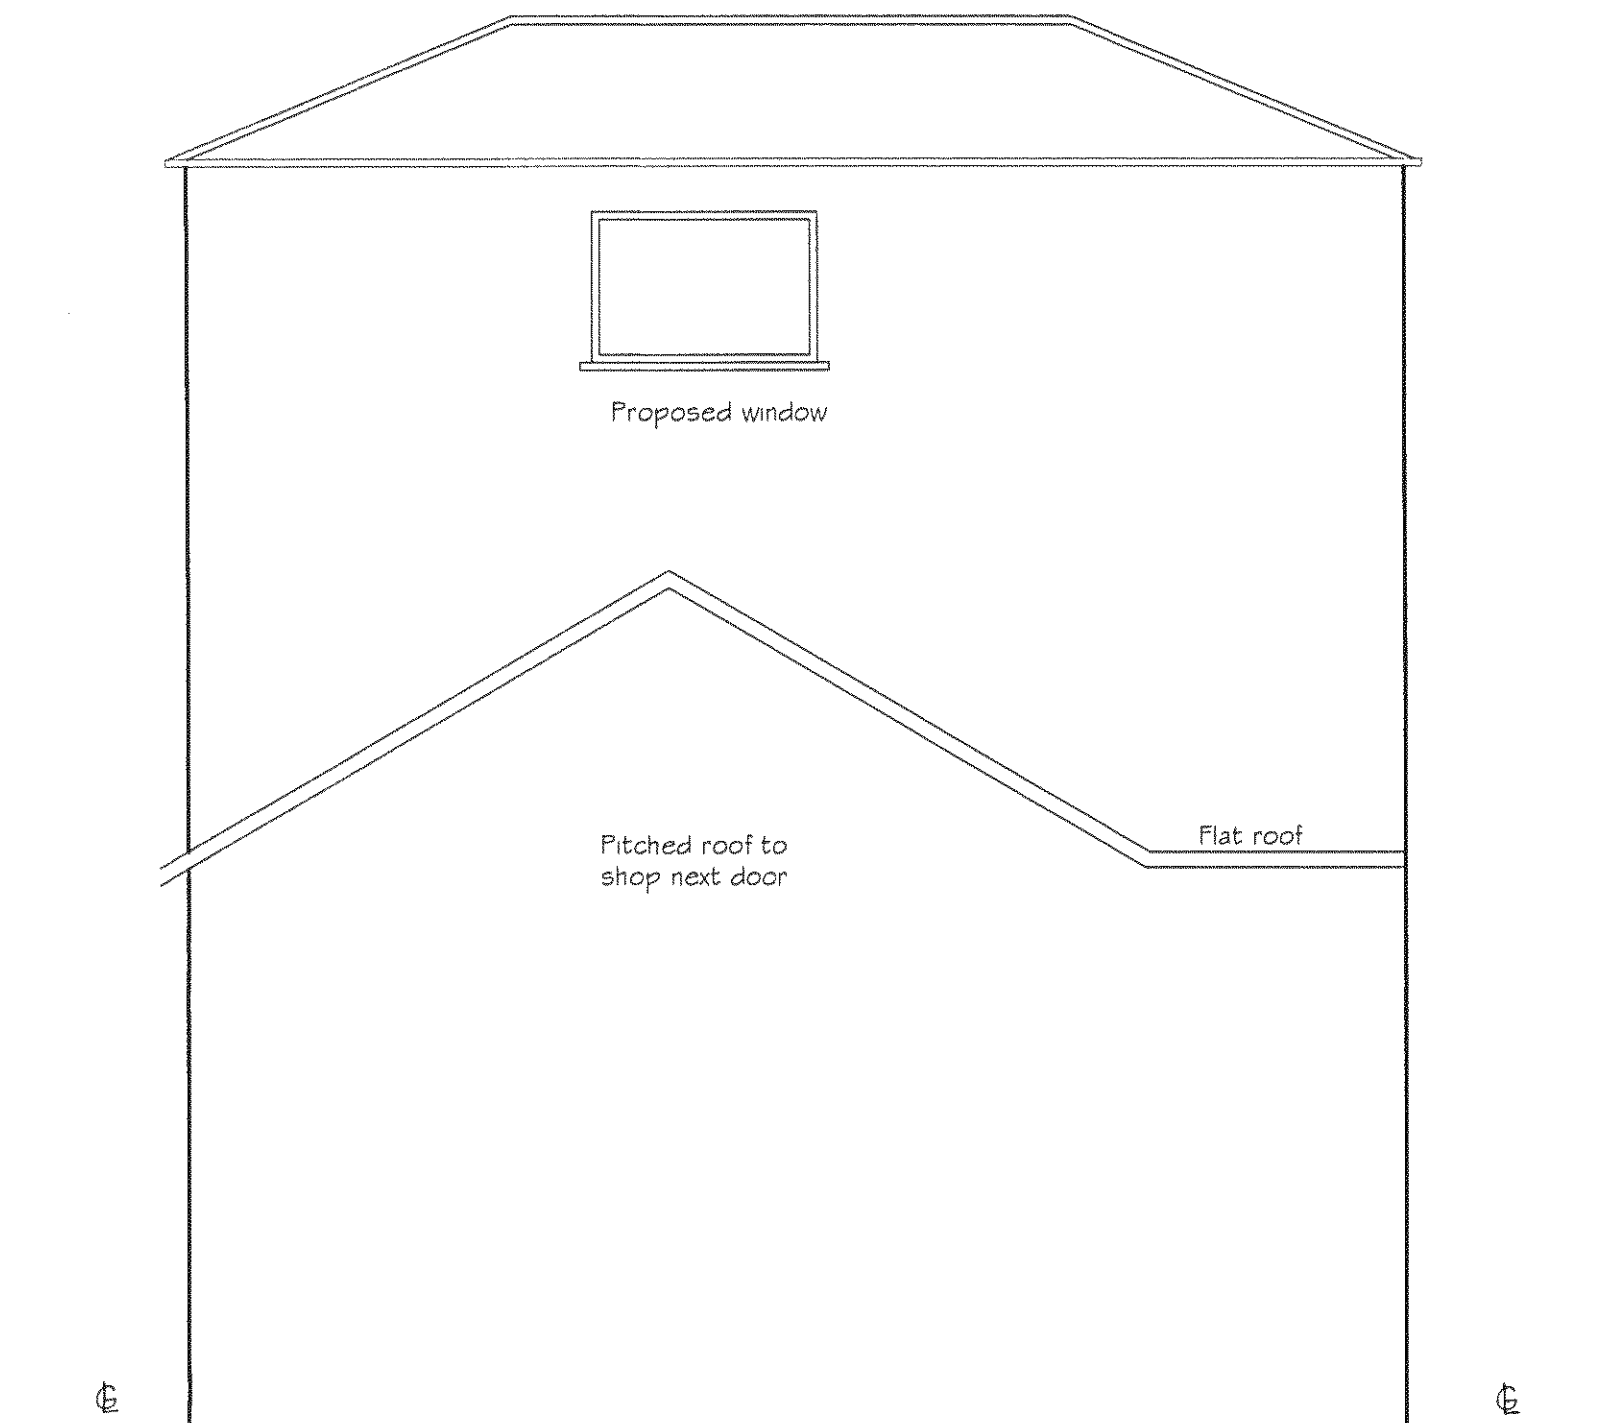


PROPOSED SIDE
ELEVATION SHOWING
WINDOW (NORTH)

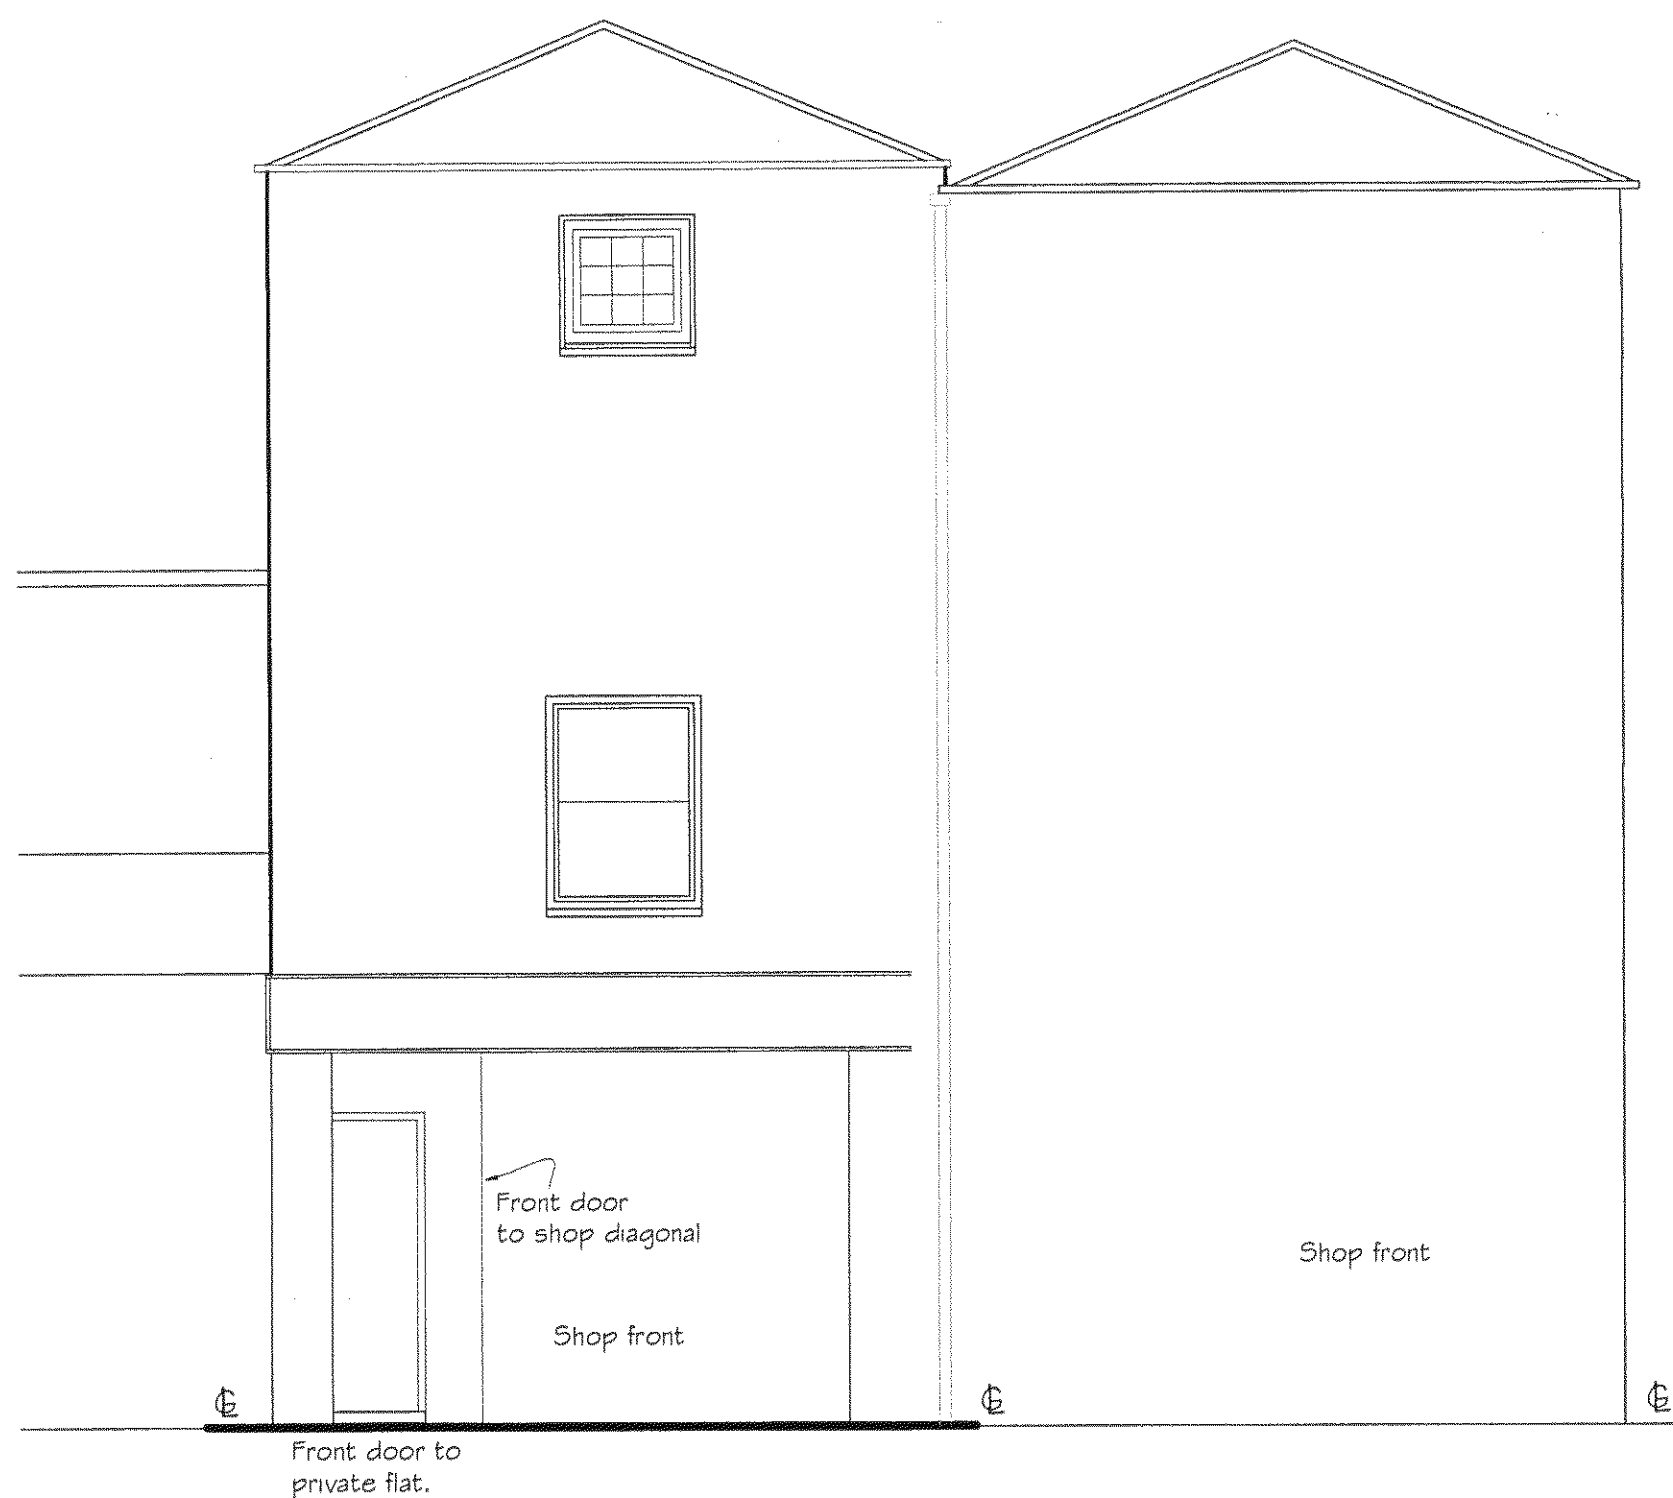

EXISTING FRONT ELEVATION (WEST)

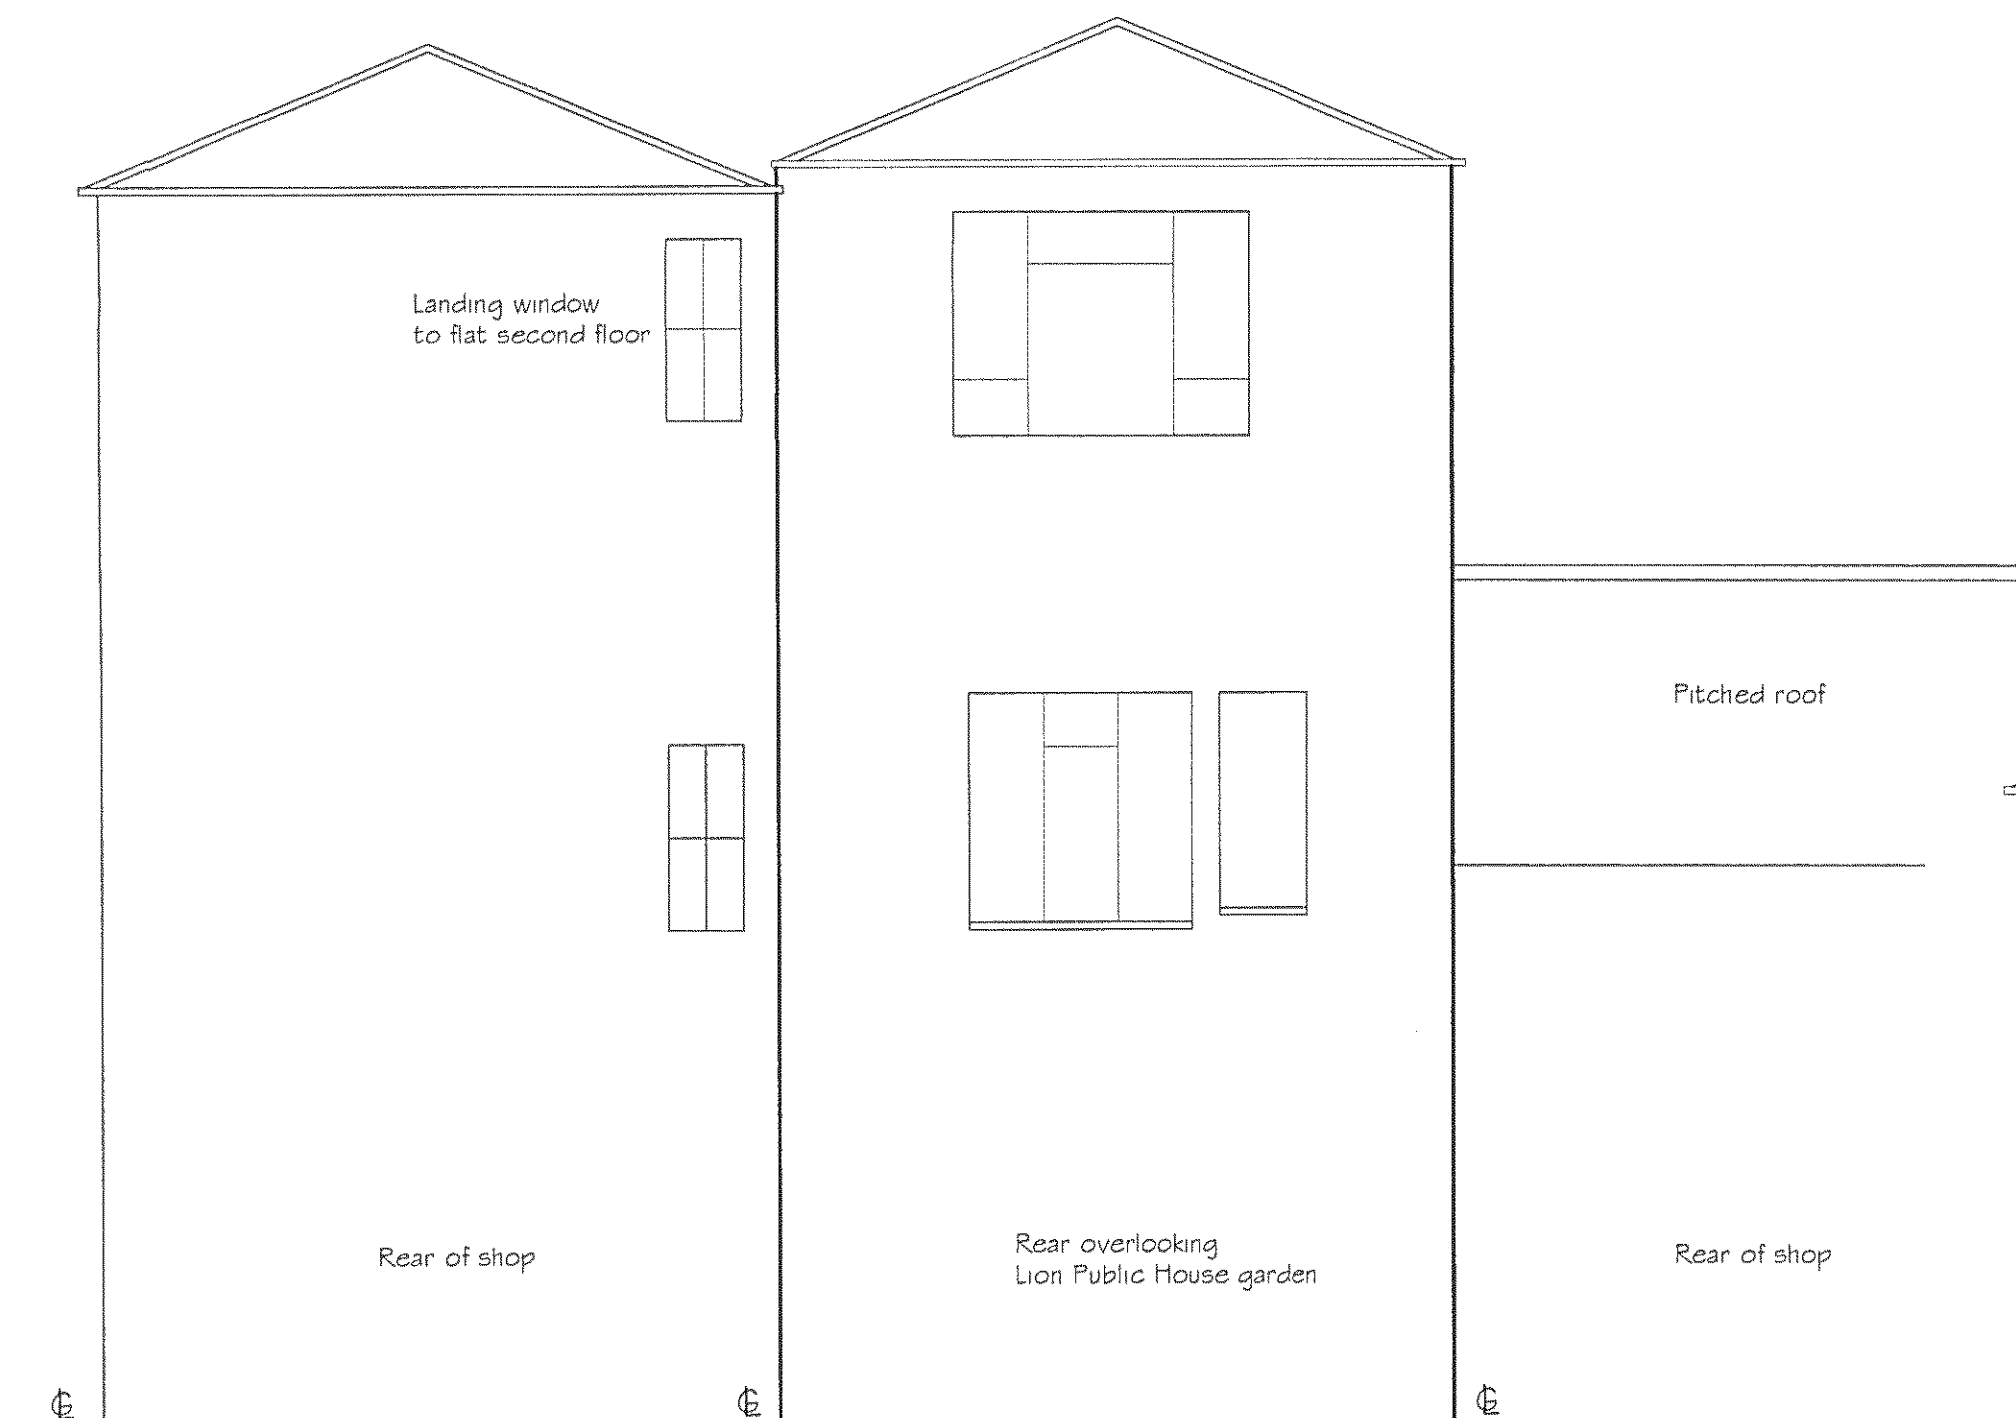

EXISTING REAR ELEVATION (EAST)

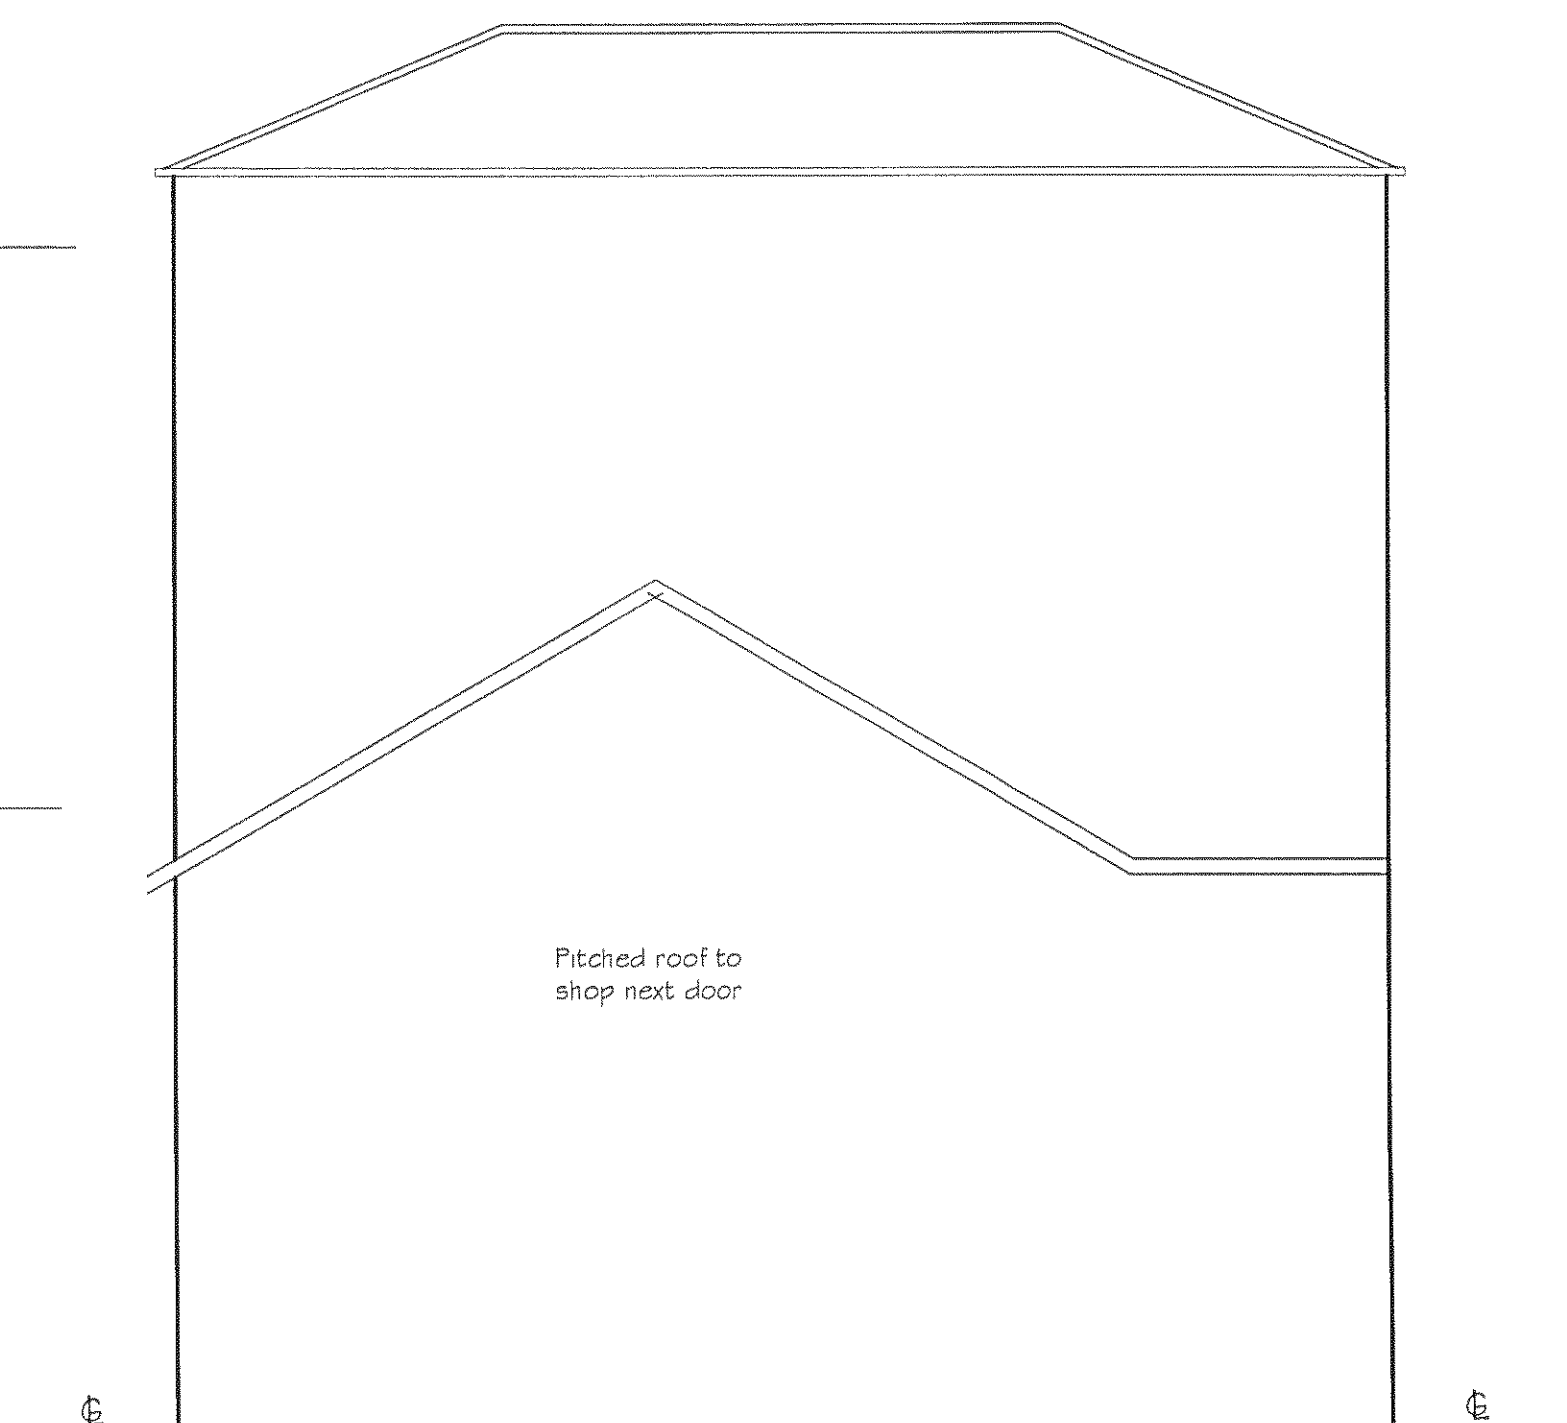

EXISTING SIDE ELEVATION (NORTH)

REV	DATE	AMENDMENT	CHECK

HATTON ASSOCIATES
ARCHITECTURAL TECHNICIANS
TEL - Mobile - 07821 891752
email- hats.hatton@virgin.net

CLIENT
Mr GARY NICHOLLS

PROJECT
9A TARRANT STREET
ARUNDEL
WEST SUSSEX
BN18 9DG

DRAWING
EXISTING PLANS
PROPOSED PLAN
EXISTING ELEVATIONS
PROPOSED ELEVATION

SCALE
1:50
@ A1

DATE	JUNE 2013	DRAWN	I.H	CHECKED	
DRAWING NUMBER	01	REVISION			