


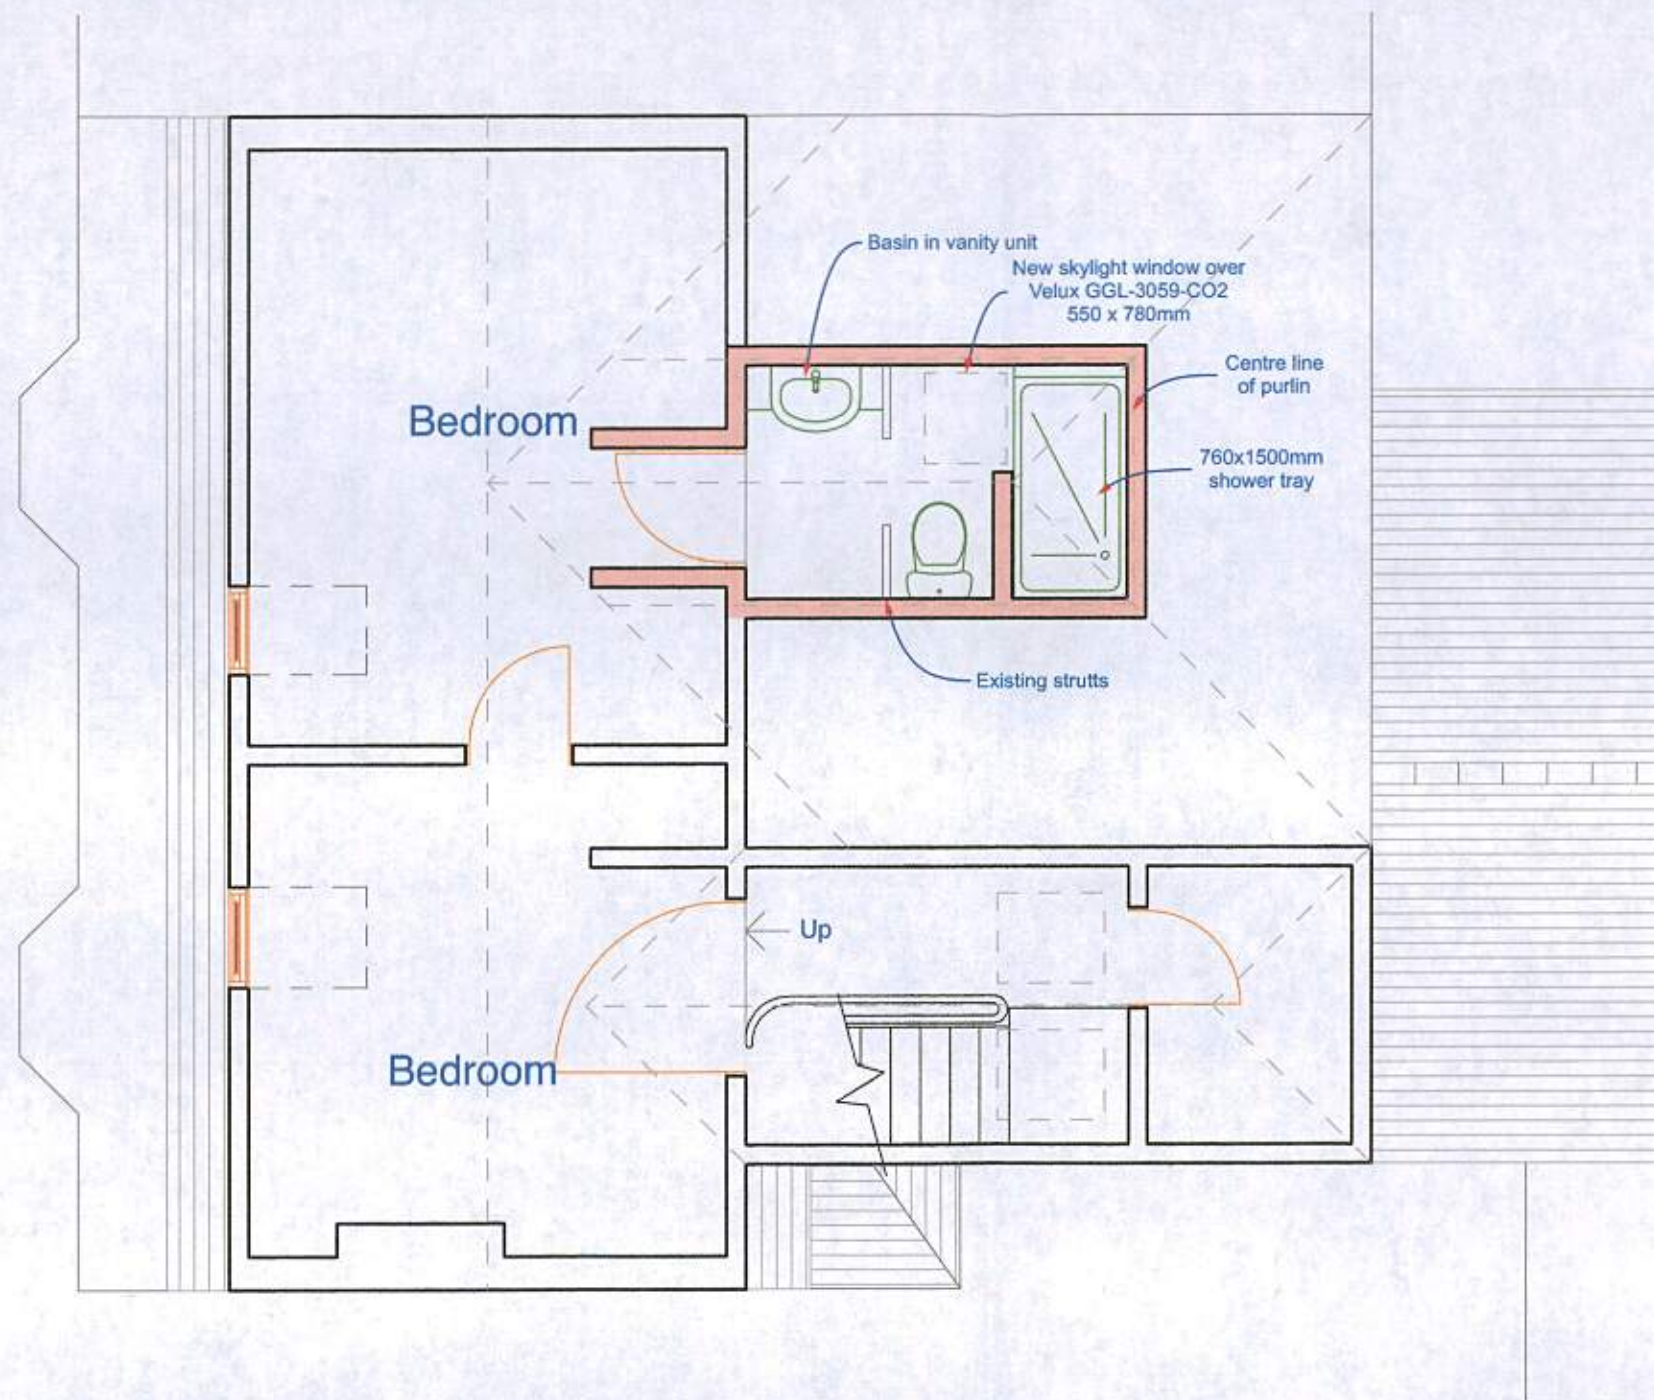

SECOND FLOOR PLAN

This drawing is the property of Andrew Fuller Associates and is not to be copied, reproduced, retained or disclosed to any unauthorised person either wholly or in part without prior consent. Do not scale from this drawing. Use all figured dimensions only. All figured dimensions to be checked on site prior to construction. All discrepancies, errors and omissions to be reported to Andrew Fuller Associates prior to construction. Layout and dimensions of existing building to be checked on site.



Chartered Surveyors

Norton Studio, School Lane
Arundel, West Sussex
BN18 9DR

tel: 01903 885444



email: info@andrewfuller.co.uk
www.andrewfuller.co.uk

Job Title

Wall House, Maltravers Street

Client

Mr T Tunmore

Drawing Name

Proposed Second Floor Plan

Drawing Status

Planning

Drawn by DF

Date Nov 13

Checked by

Date

Drawing Scale

1:50 at A3

Drawing No

Status

Revision

13563/ 02