




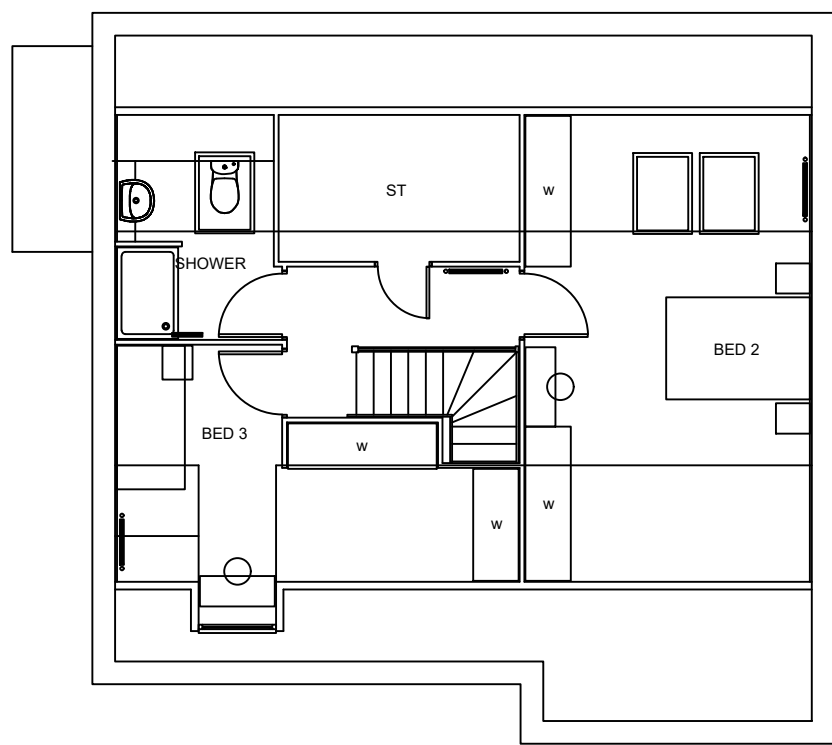


First Floor Plan 1:100

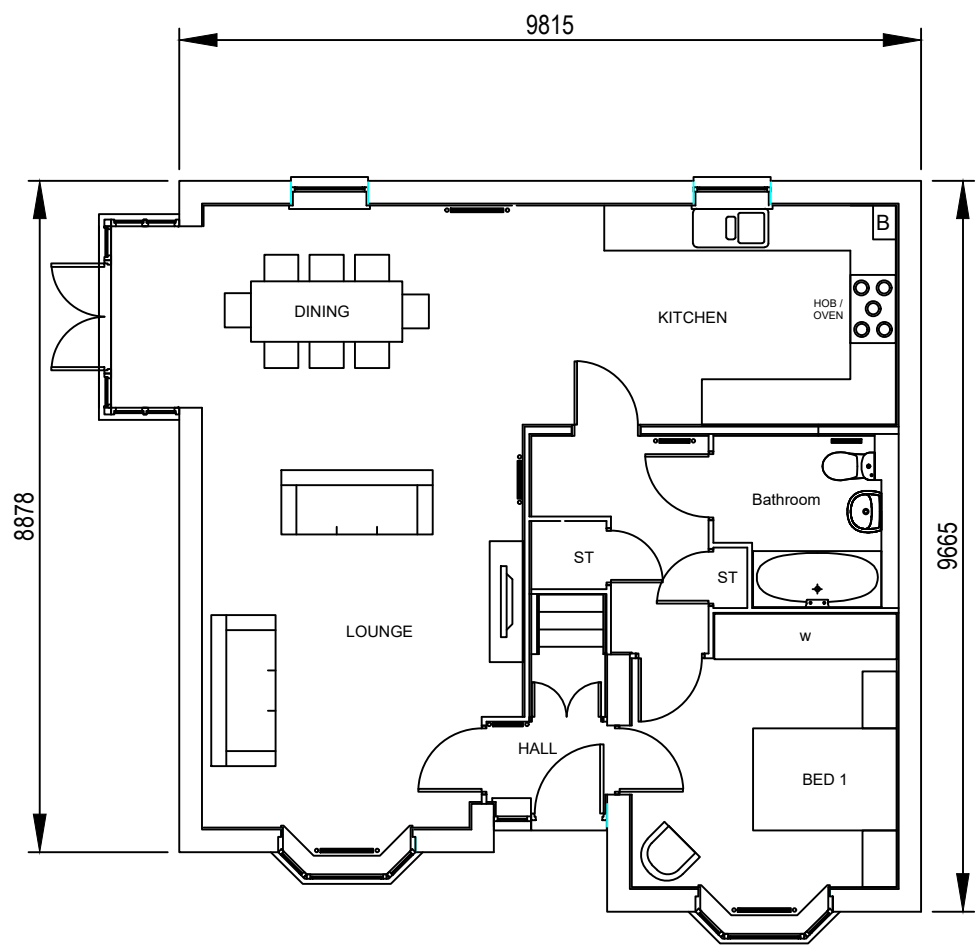

Ground Floor Plan 1:100

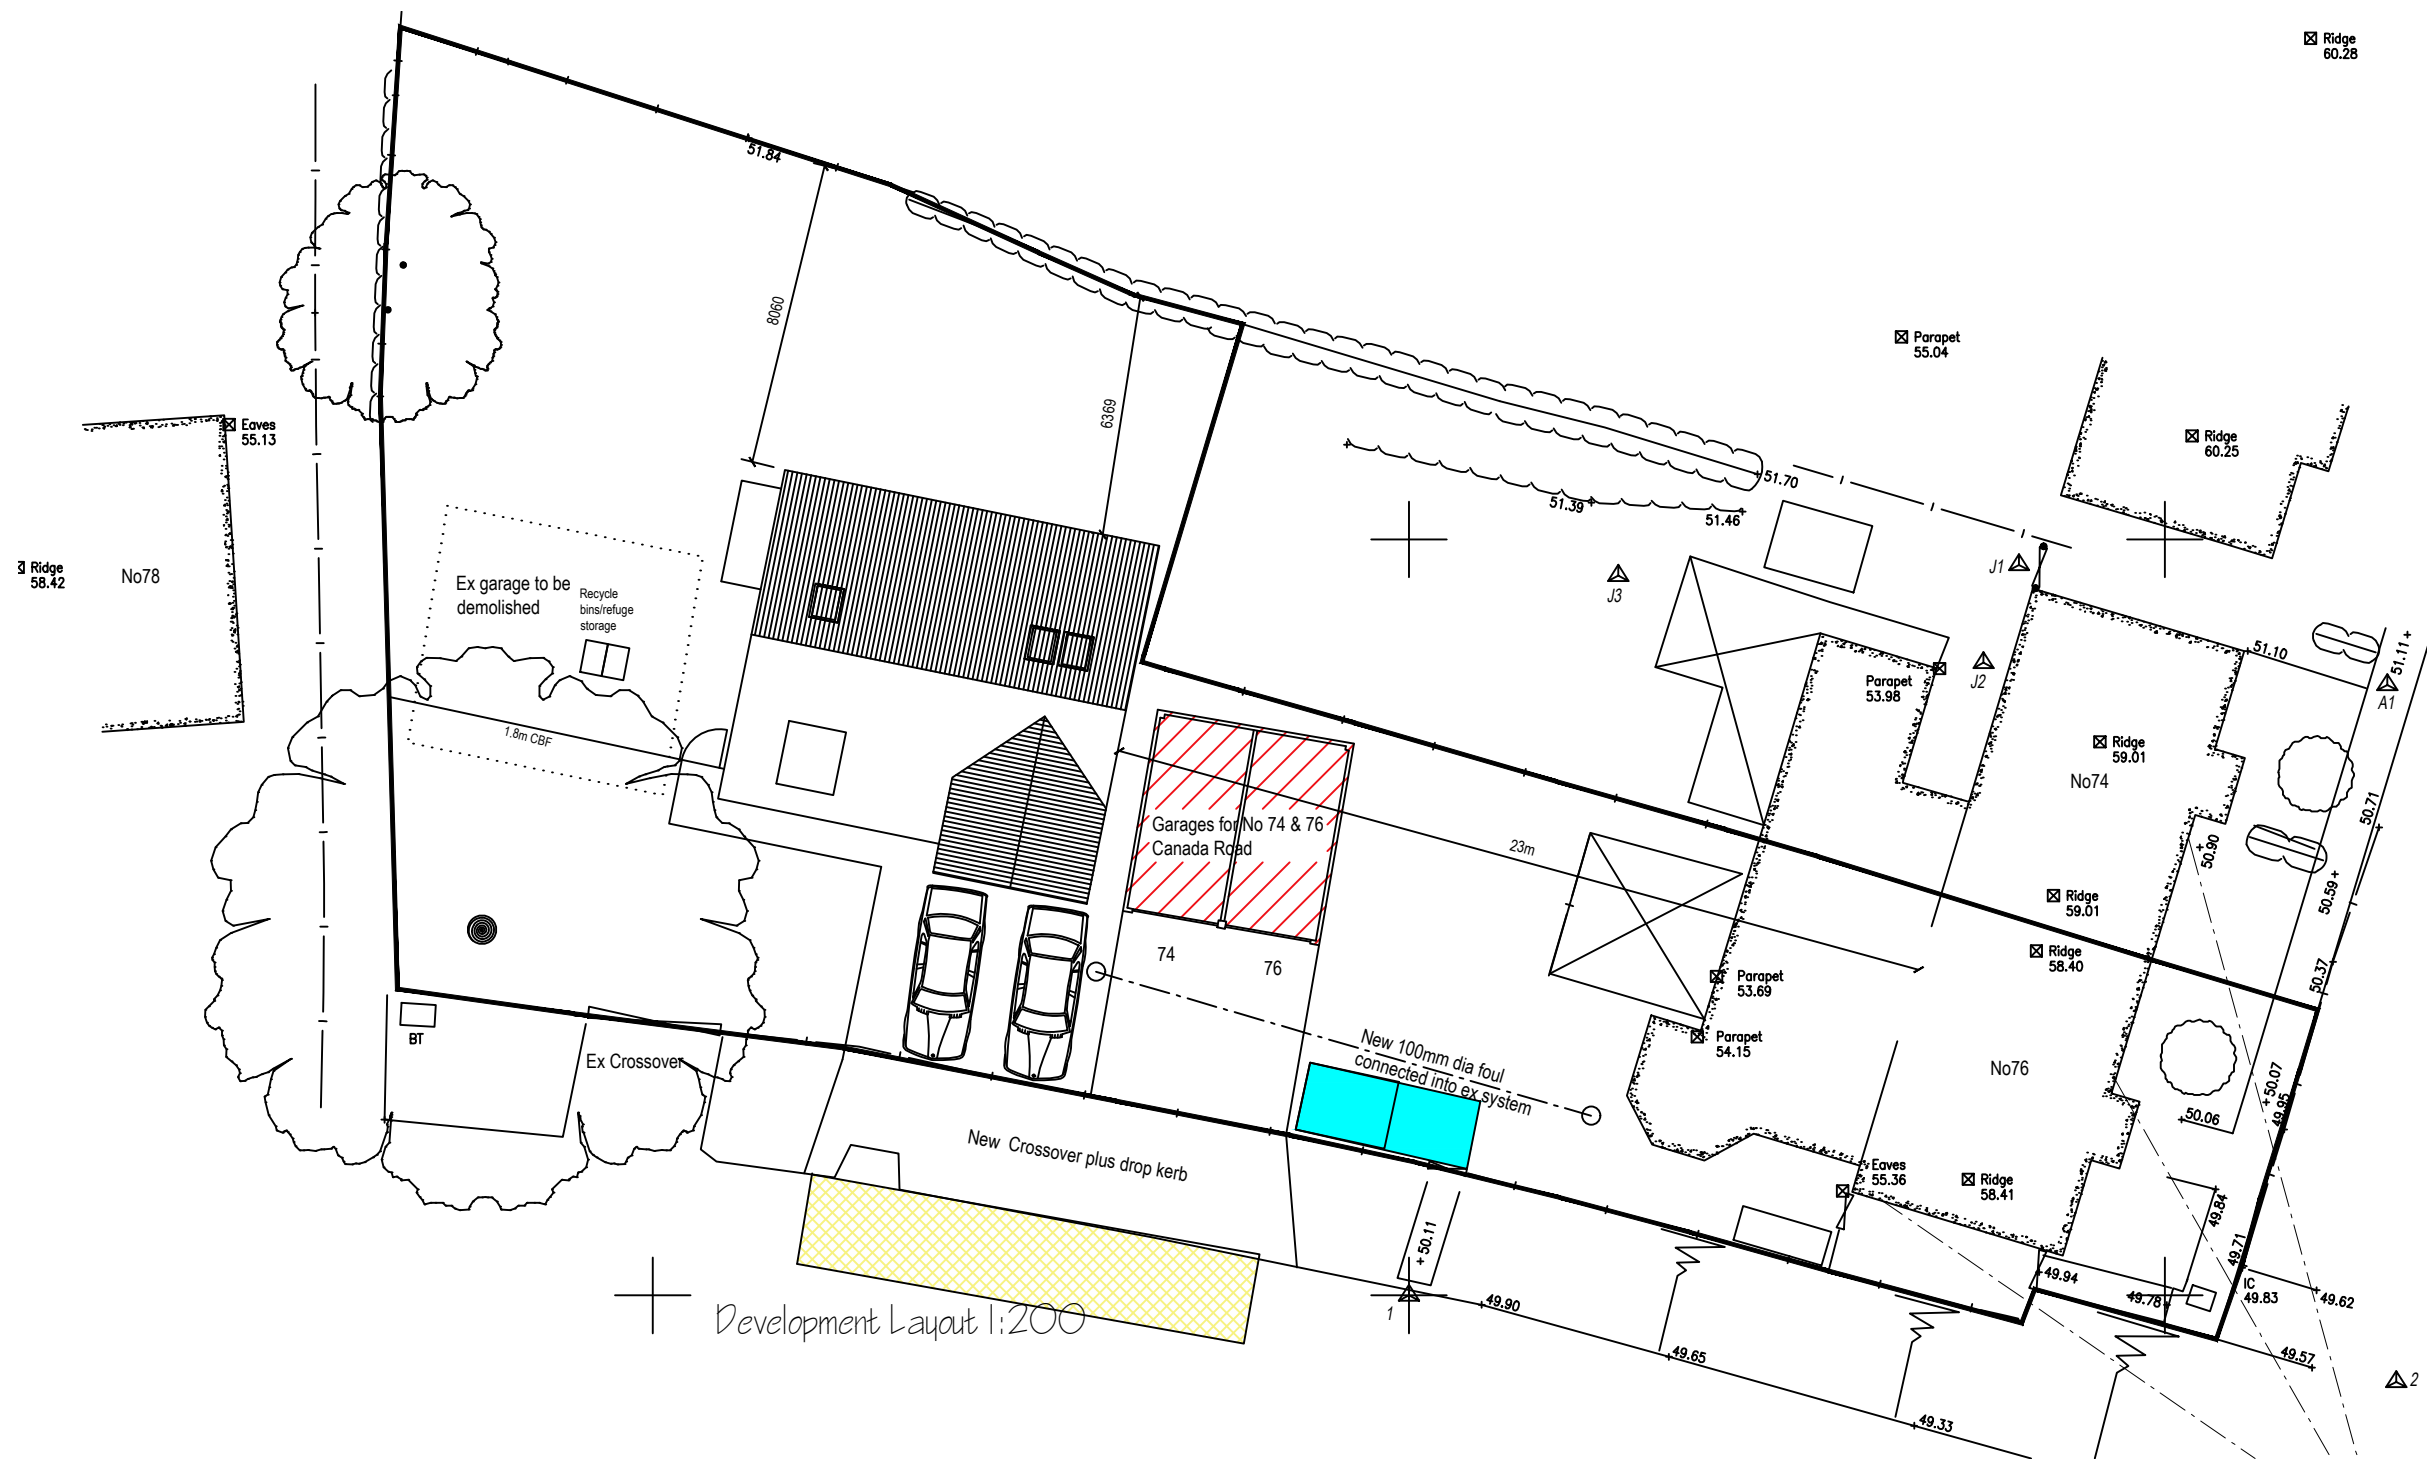



Development Layout 1:200

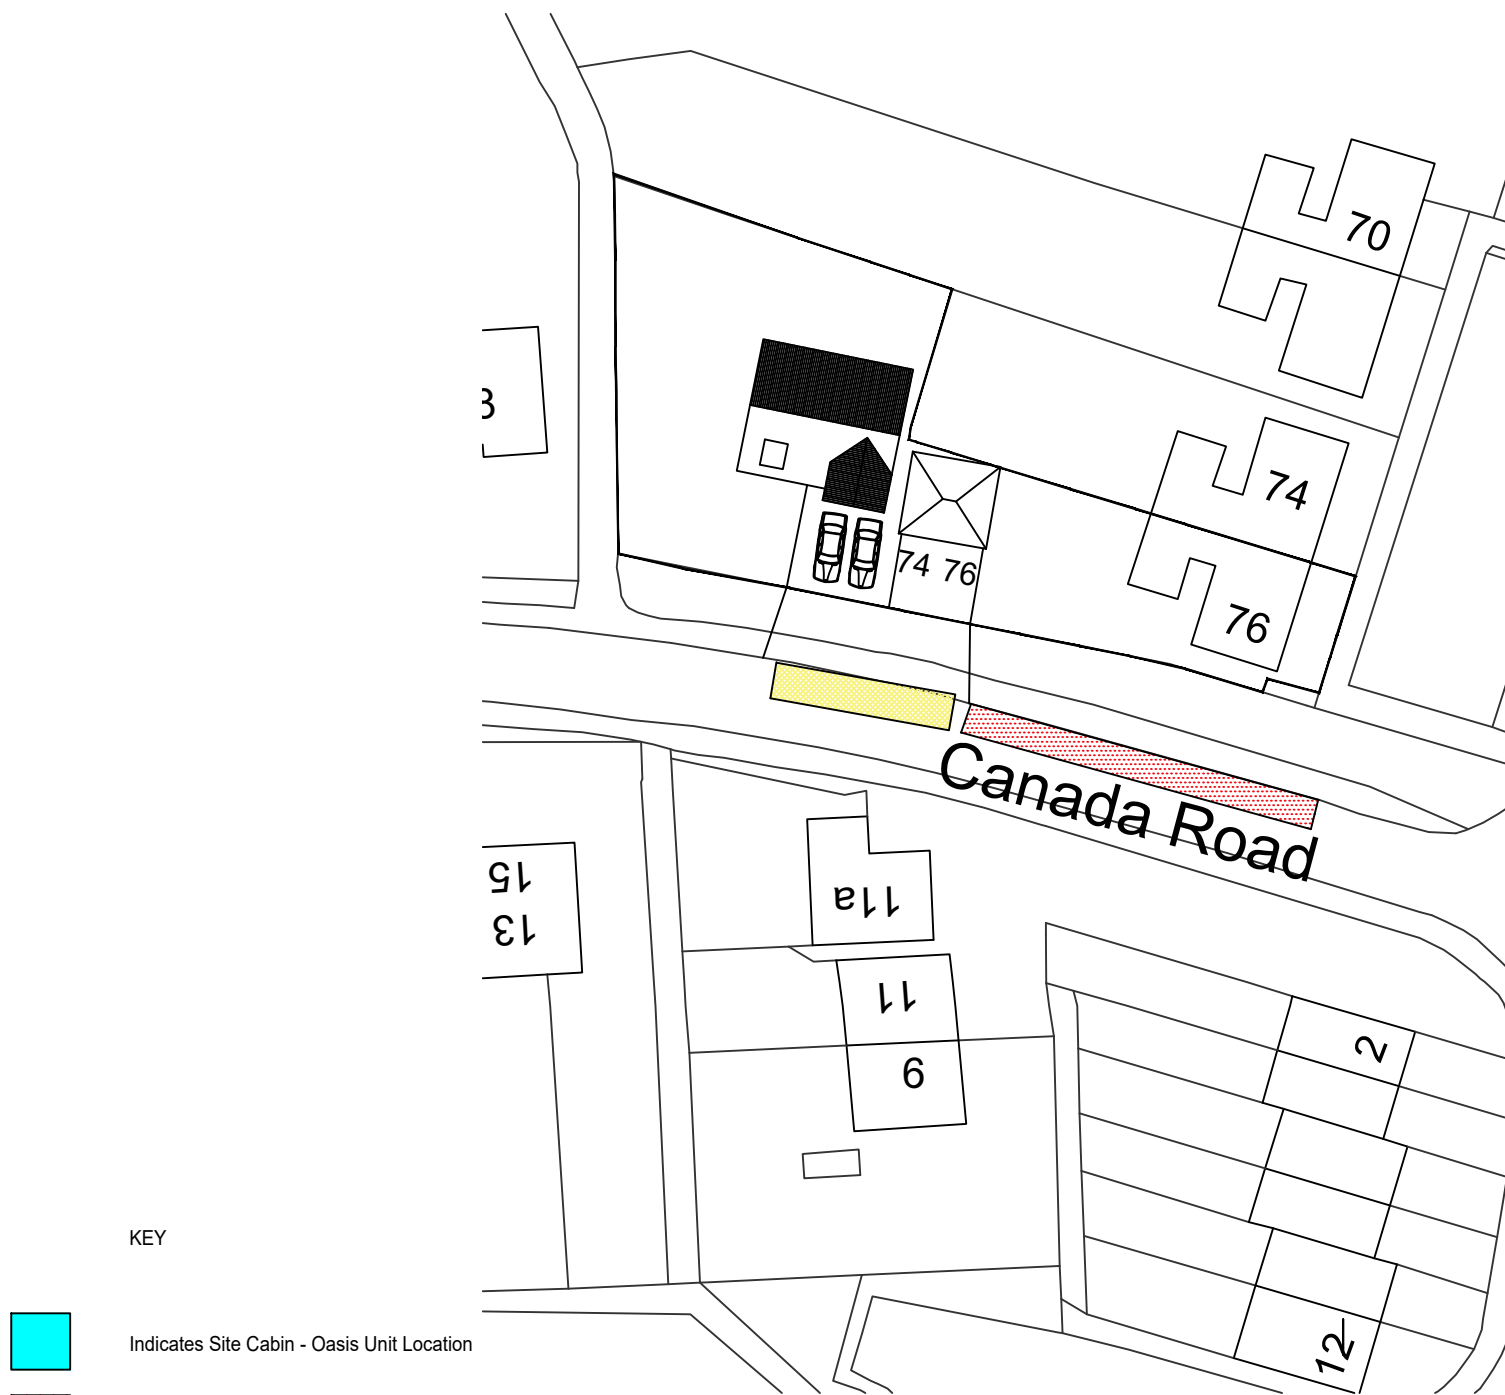

Block Plan 1:500

KEY

- Indicates Site Cabin - Oasis Unit Location
- Indicates Proposed Materials offloading Area to Storage Area/s.
- Indicates Proposed Materials Storage Area
- Indicates Proposed Contractor Parking Provision (on-street)

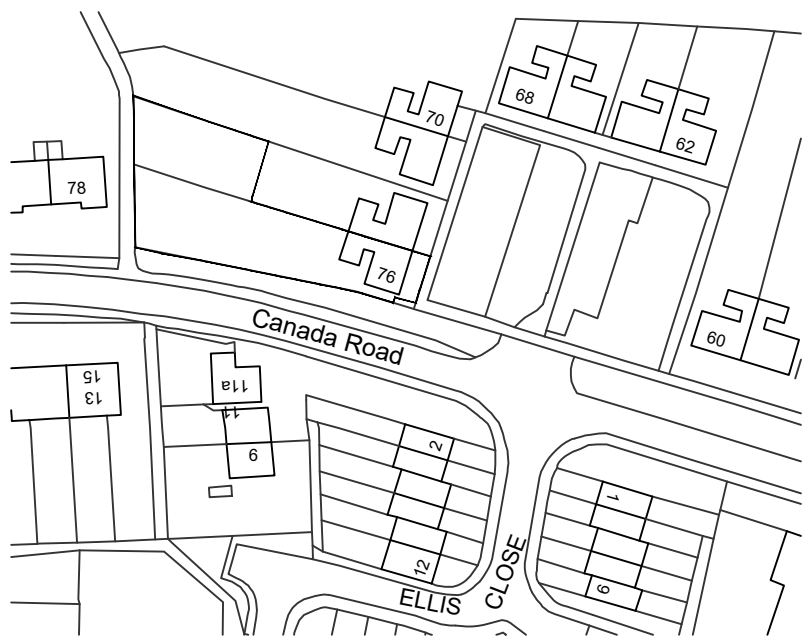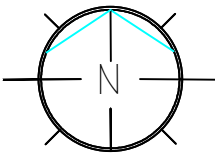

Location Plan 1:1250

Rev	Description	By	Date
Project			
Land Rear of 74-76 Canada Road Arundel BN18 9HY			
Drawing Title			
Planning Condition 4 - Proposed Site Set-up Proposals.			
Drawing No.		Revision	
GP/SET-UP/01			
Scale	As Shown @A2	Date	July 2020
Drawing Status		Planning	
Drawn By		Checked By	
A.P.		A.P.	
Client			
Miss L St Quinton			