




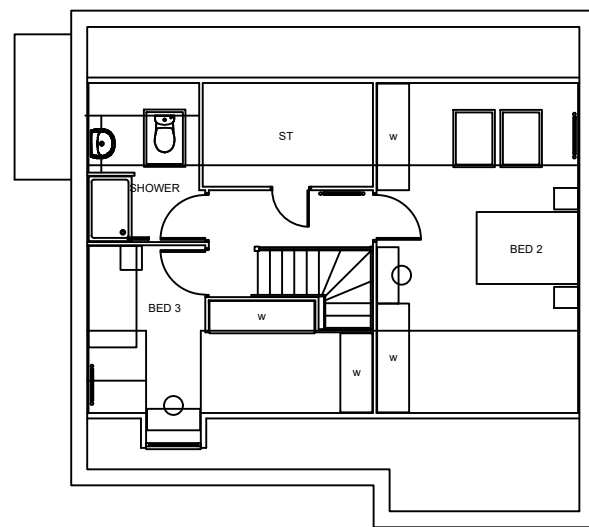


First Floor Plan 1:100

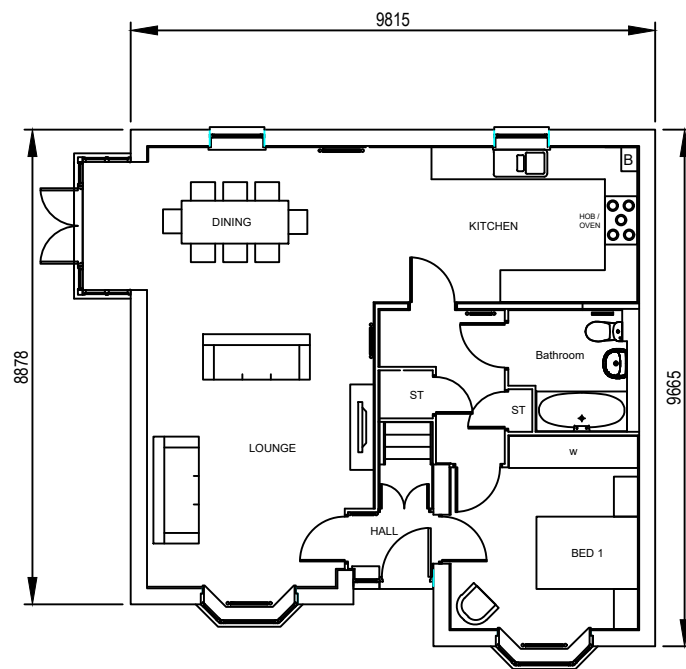

Ground Floor Plan 1:100

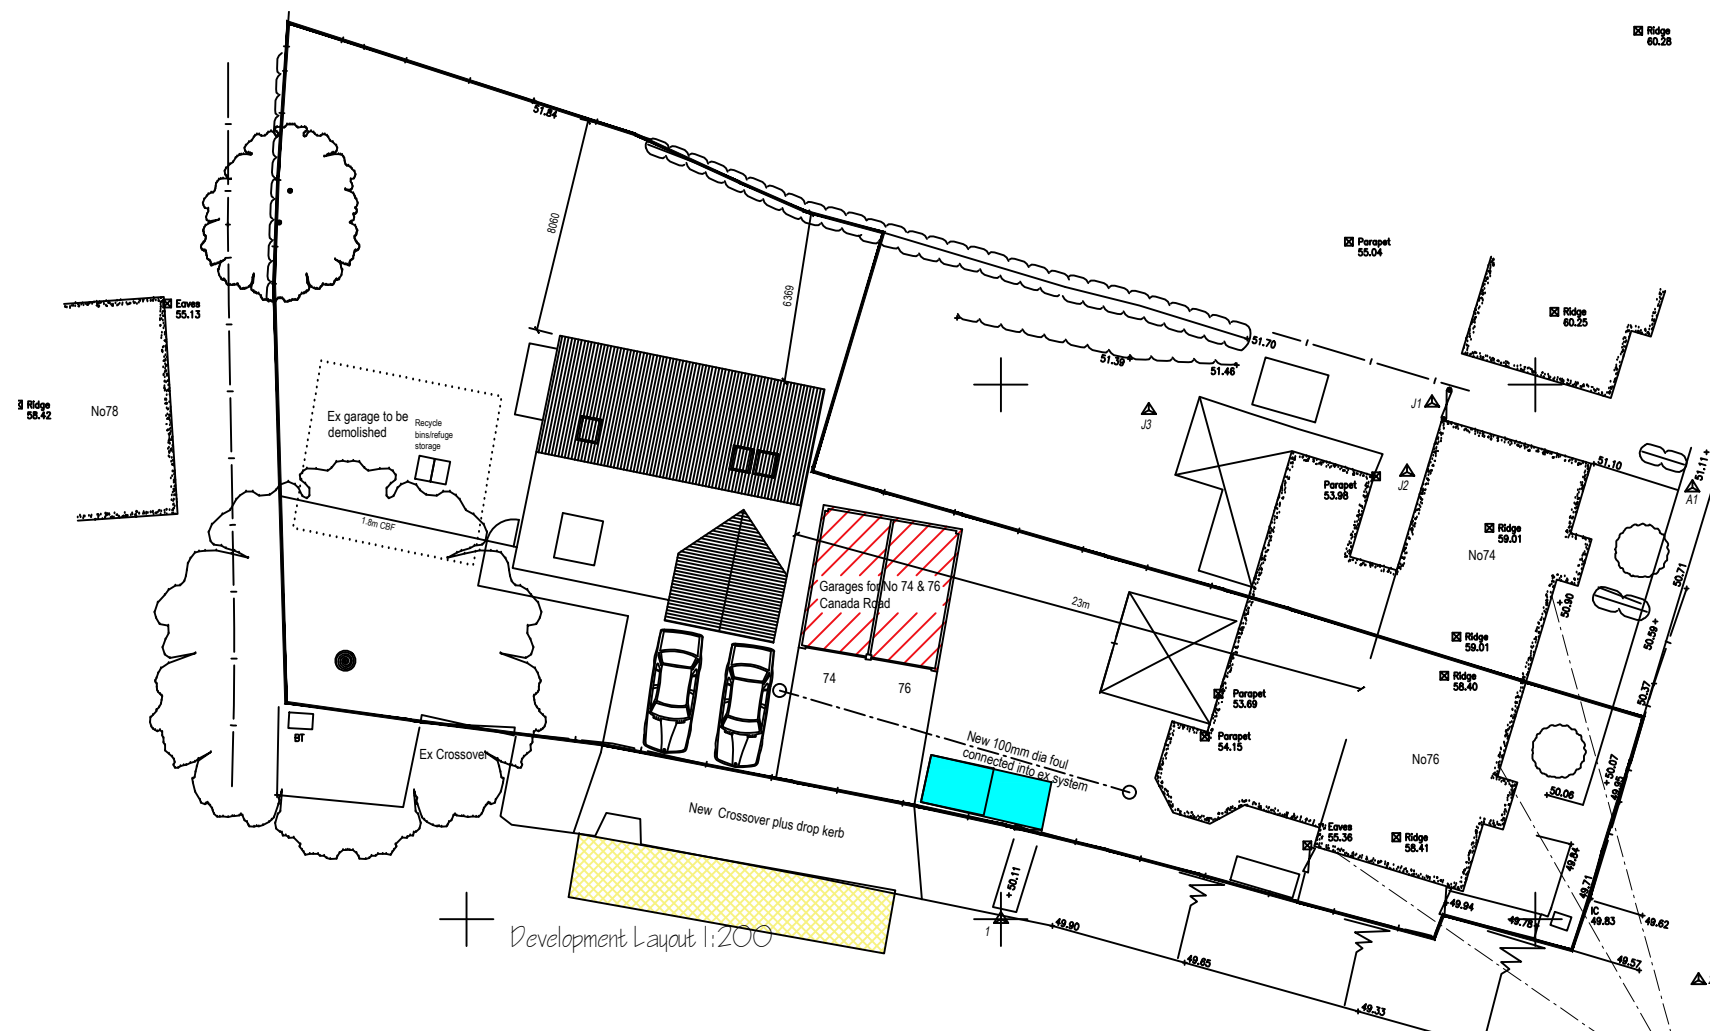

Development Layout 1:200

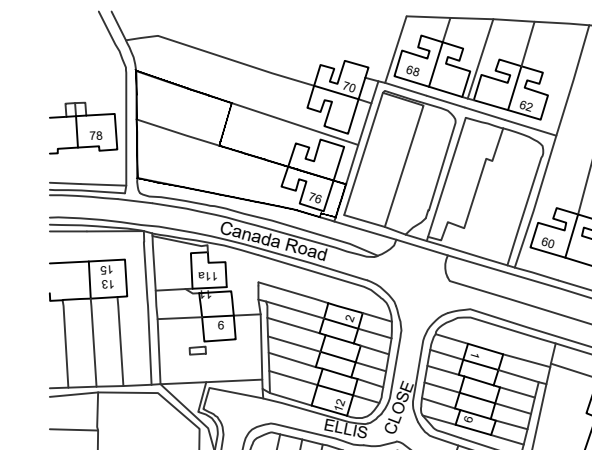

Location Plan 1:1250


KEY

Indicates Site Cabin - Oasis Unit Location

Indicates Proposed On-site Materials Storage Area

Indicates Proposed Area for Vehicles to Laydown & offload Materials to Storage Areas

NB. Due to the constraints of the site contractors will be required to park on street in a safe and considerate location. Any such parking must take into consideration any existing traffic regulation orders.

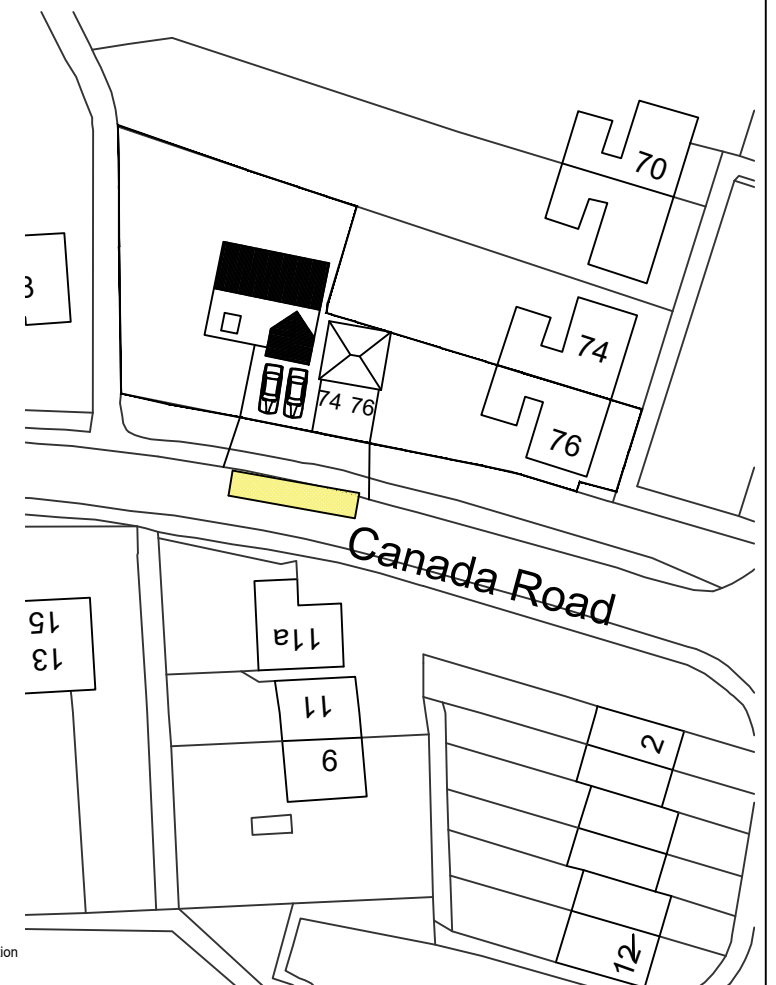

Block Plan 1:500

A Updated to Highways Comments GP 16/09/20
Rev Description By Date

Project
Land Rear of
74-76 Canada Road
Arundel
BN18 9HY

Drawing Title
Planning Condition 4 -
Proposed Site Set-up
Proposals.

Drawing No. Revision
GP/SET-UP/01 A

Scale As Shown @A2 Date July 2020

Drawing Status Planning

Drawn By G.F.P. Checked By G.F.P.

Client
Miss L St Quinton