


Notes

- 1. Do not scale from this drawing, except for planning purposes. Use 1:200 scale.
- 2. Dimensions must be checked on site prior to commencement of work.
- 3. Where applicable this drawing is to be read in conjunction with other consultants drawings.
- 4. O.S. Licence LC 0327.
- 5. This drawing is the copyright of Martin Cratchell Architects.

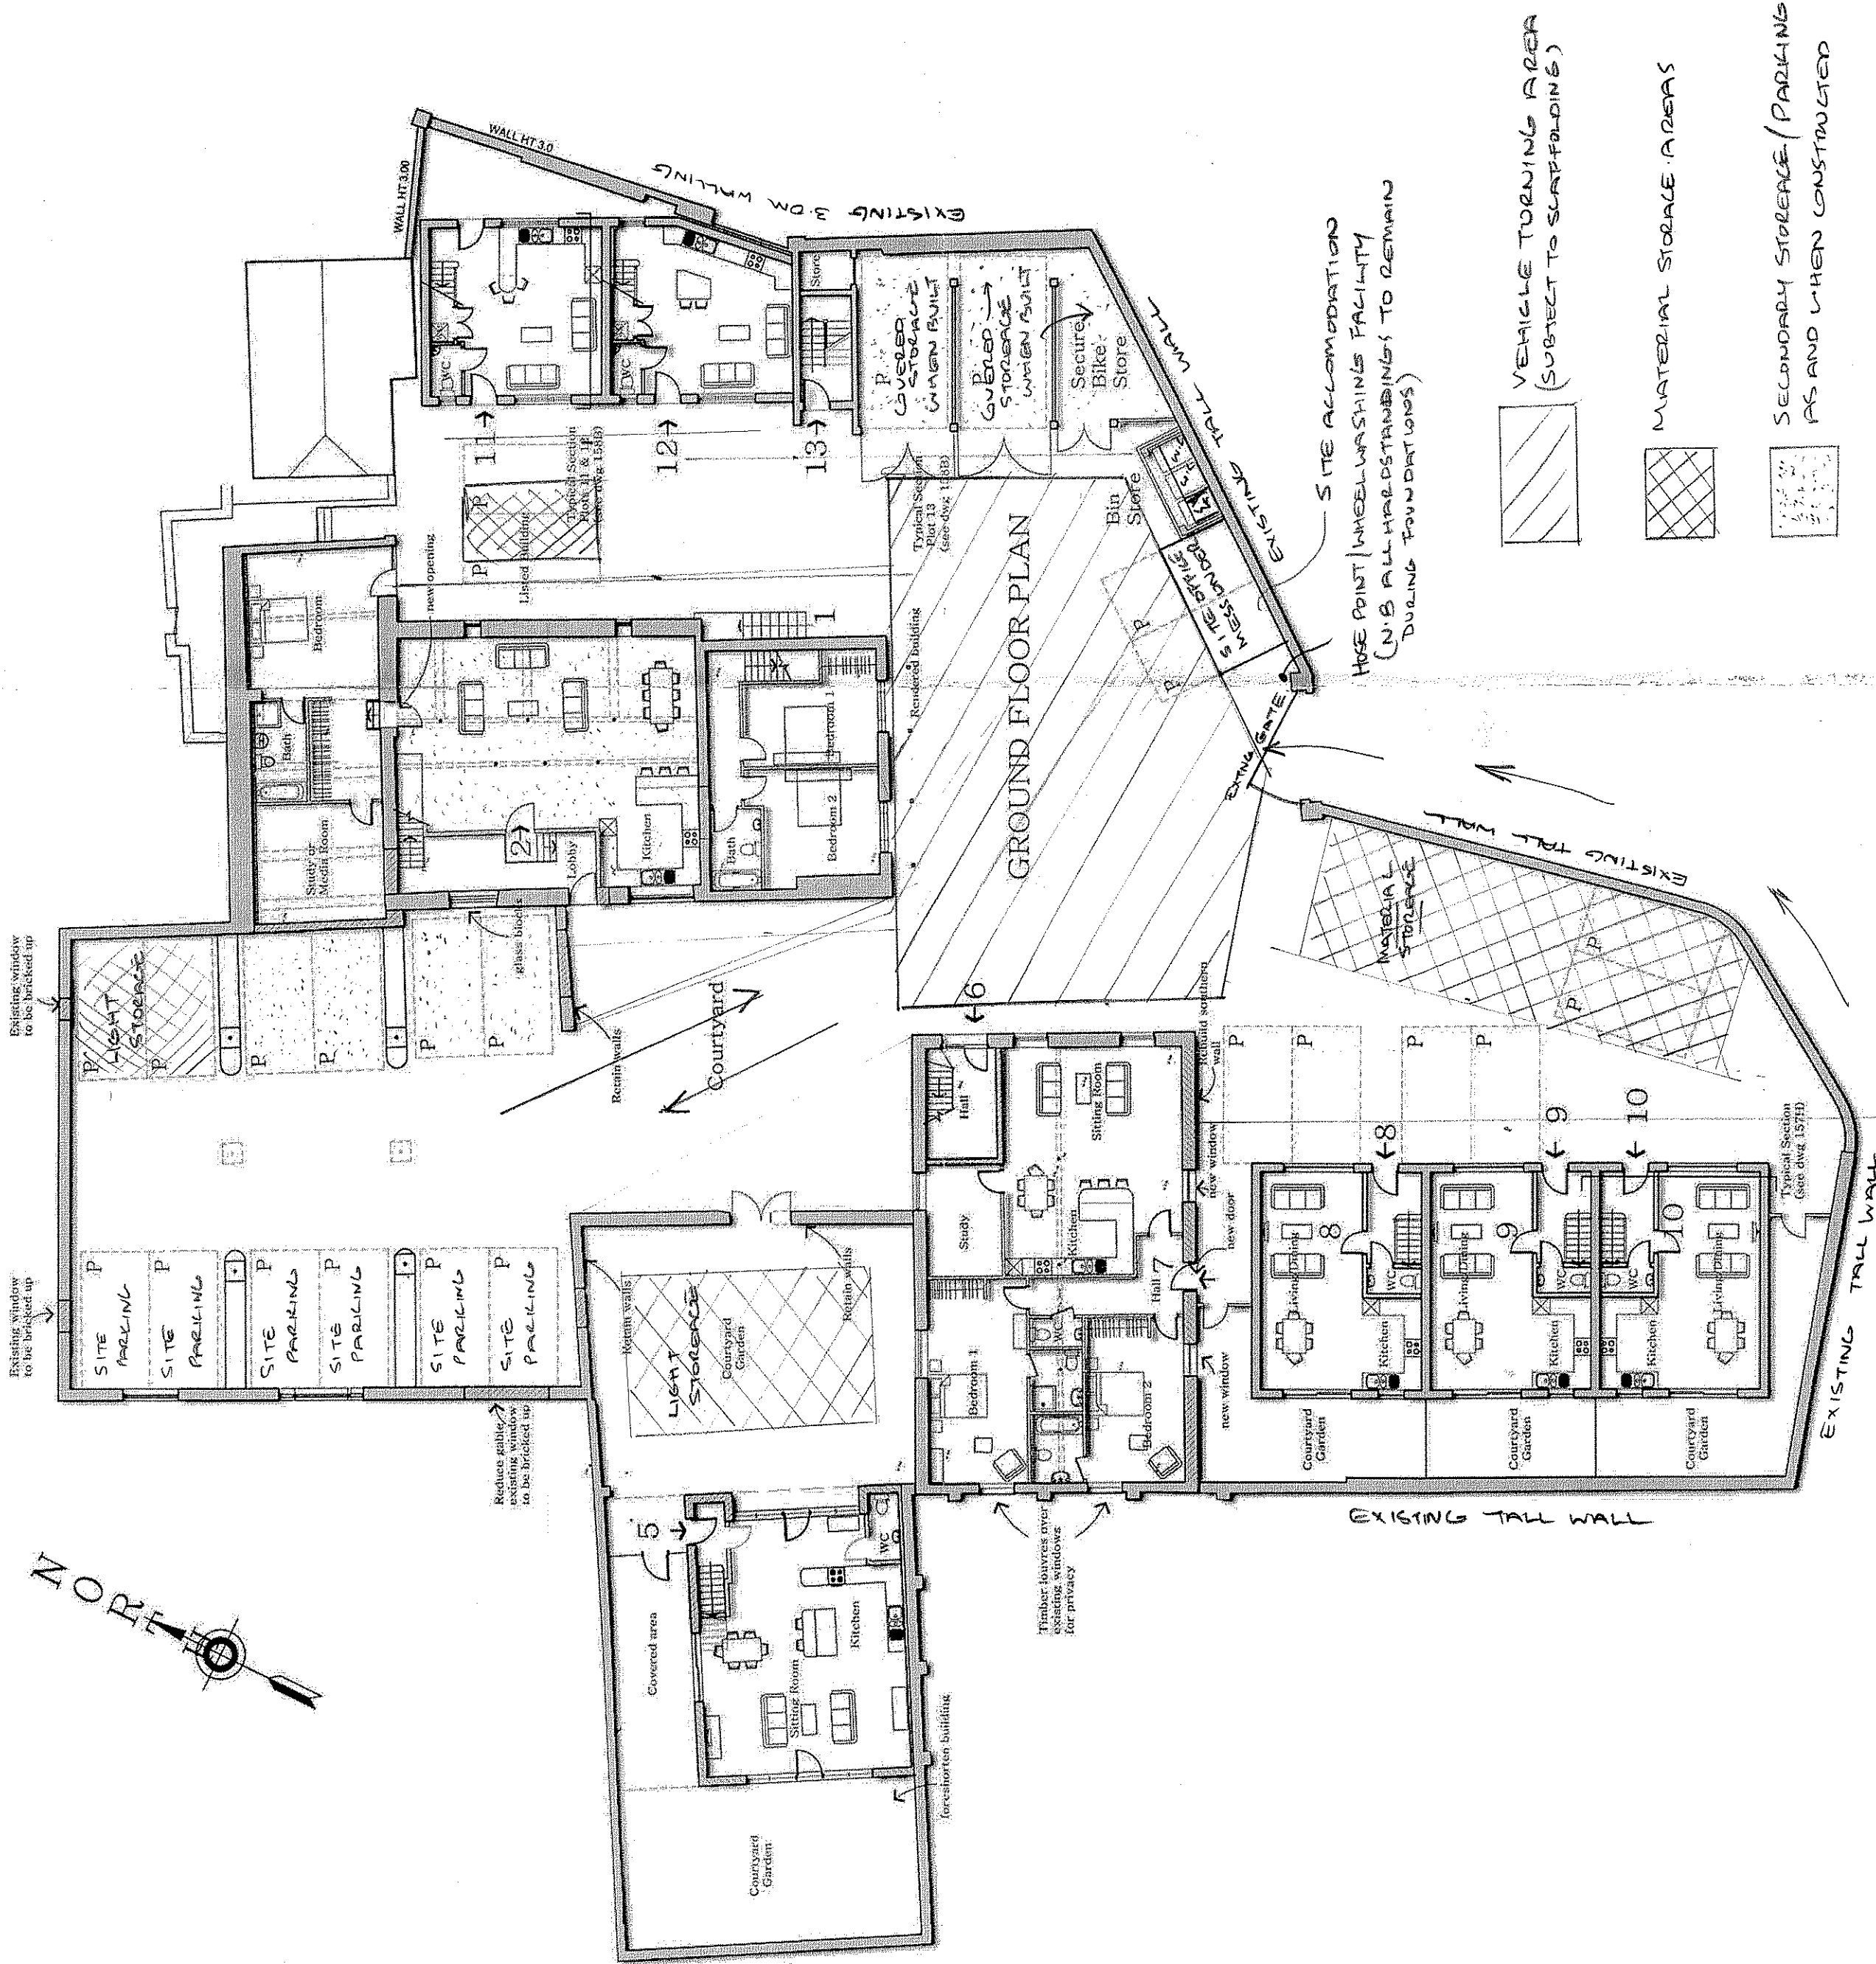

Rev.	Date	Amendment	Check
K	27.06.14	Bin store repositioned.	
J	06.06.14	Parking & bin store, Plot 13 amended.	
H	30.04.14	Client amendments.	
G	23.04.14	Client amendments.	
F	21.03.14	Plots 1-4, 6 & 7, 8-10 updated.	
D	22.07.13	Notes updated.	
C	22.07.13	Notes updated.	
B	12.03.13	House 10/12 amended.	
A	Feb 2013	One town house omitted.	

M A R T I N C R I T C H E L L A R C H I T E C T

Severals House • Severals Road • Midhurst • West Sussex • GU28 1HJ
Tel: 01703 819391 Email: martin@martincritchell.co.uk

For **T. Holister (Chertsey) Ltd**

Project: **Bevin, Bevin & Co. Ltd.
Brewery Hill
Arundel
West Sussex**

Drawing: **Ground Floor Plan**
Scale: **1:200**

Date	Drawn	Checked
11.04.2	151	K

- VEHICLE TURNING AREA (SUBJECT TO SURFOLDING)
- MATERIAL STORAGE AREAS
- SECONDARY STORAGE / PARKING AS AND WHEN CONSTRUCTED

SITE ACCOMMODATION
HOSE POINT / WHEELWASHING FACILITY
(N.B. ALL HARDSTANDINGS TO REMAIN DURING FOUNDATIONS)