



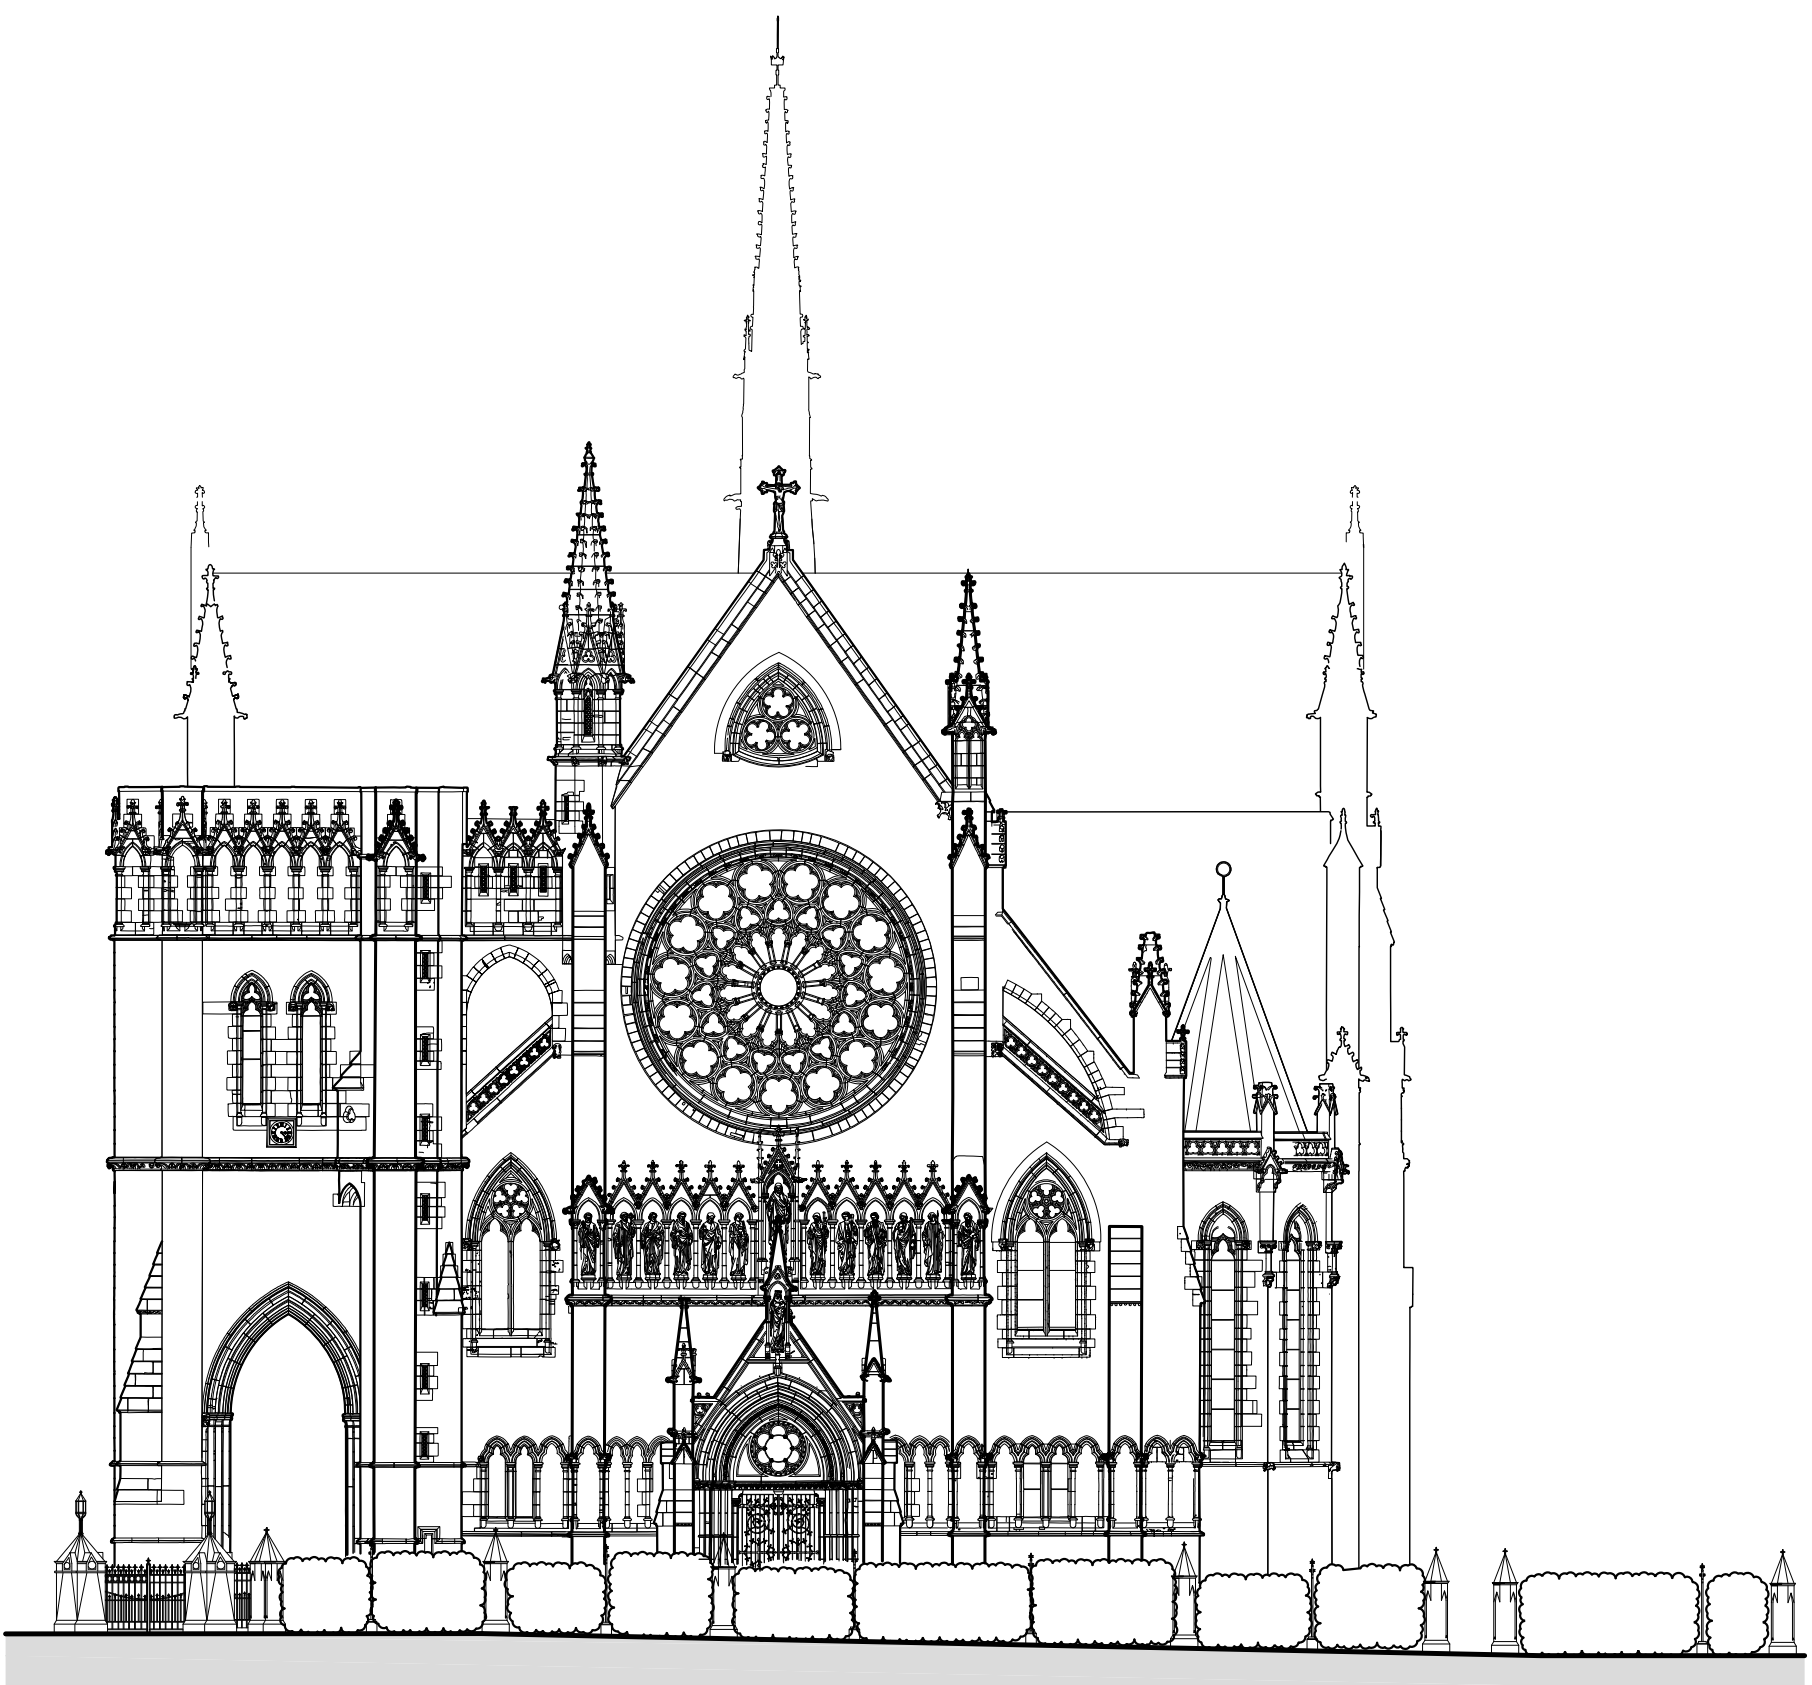

Scale 1:200

 

GENERAL NOTES

Use Marked dimensions where shown in preference to scaling
No accuracy can be guaranteed due to printing variations
Site measurements should be taken to ensure accuracy
Check Dimensions prior to construction or offsite fabrication
New work or any existing work affected is shown hatched on drawings
This drawing to be read in conjunction with Structural Engineer's Calculations
Please inform Architect or Drawing Originator of any discrepancy immediately

Revisions:

Arundel Cathedral

Proposed new
lighting columns

West Elevation
As Existing

Dwg no.

766-33b-304

Rev.

ST ANN'S GATE
ARCHITECTS

The Close, Salisbury, SP1 2EB
Tel: 01722 555200
Fax: 01722 555201
e: admin@stannsgate.com
w: www.stannsgate.com



Scale:

1:200 @ A3

Date:

August 2018

Drawn:

AFK/CL

© This drawing may not be reproduced without the prior knowledge and consent of St Anns Gate Architects LLP