



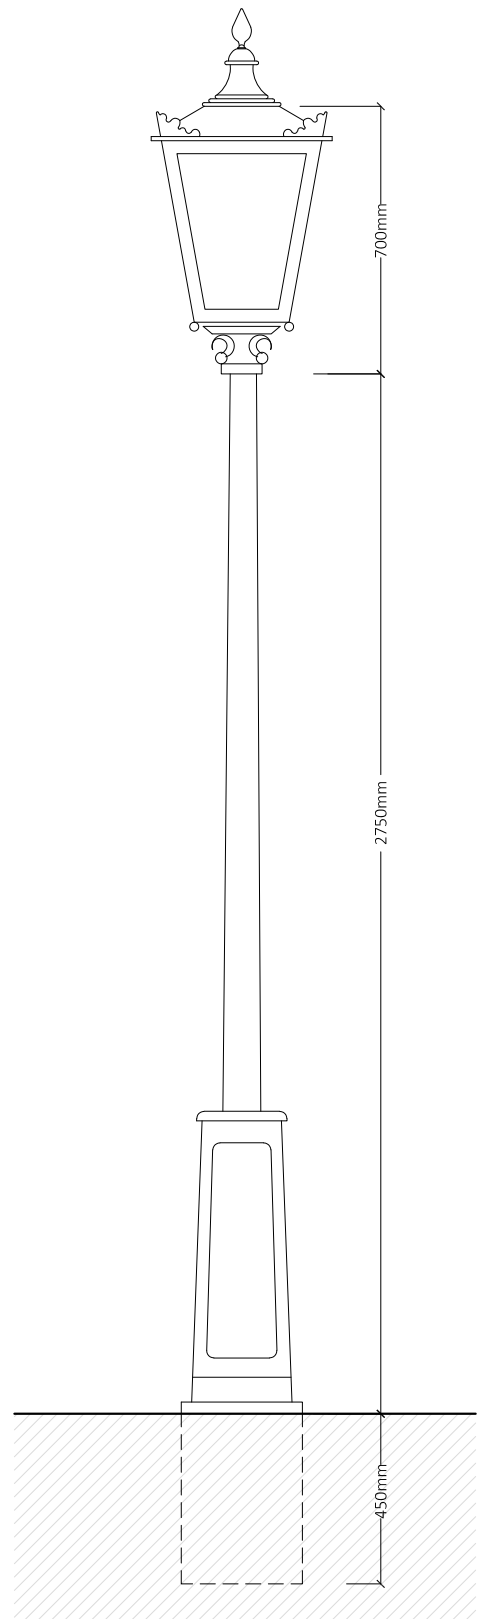


PROPOSED LIGHTING

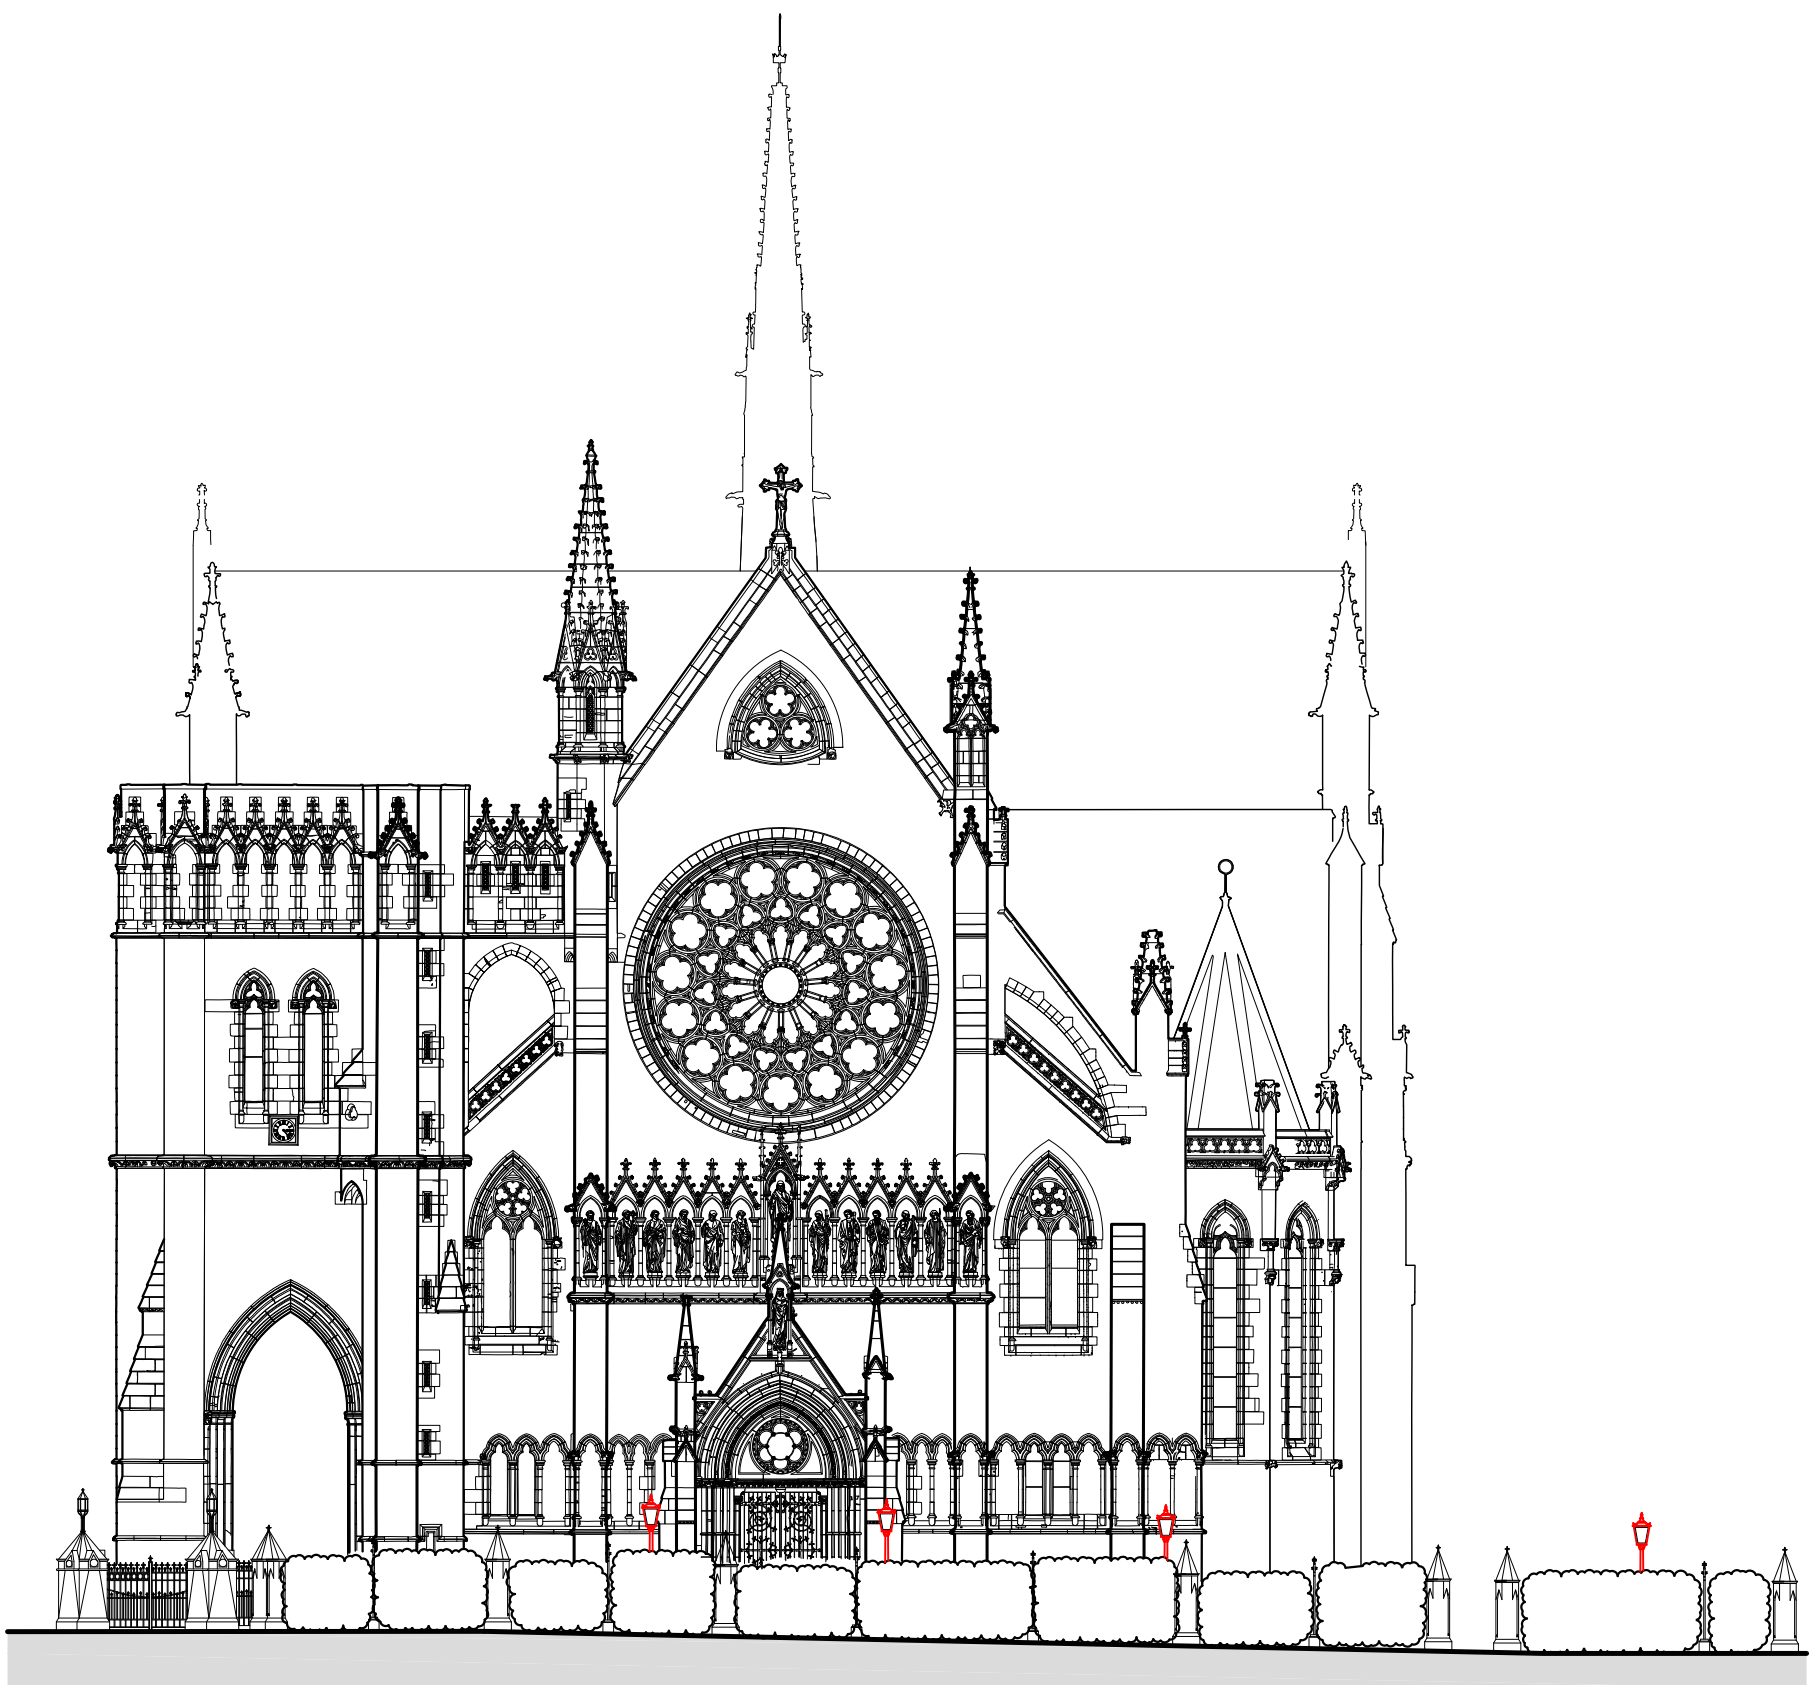

Proposed new lighting columns shown in red

PROPOSED WEST ELEVATION: With hedges

 

GENERAL NOTES

Use Marked dimensions where shown in preference to scaling
No accuracy can be guaranteed due to printing variations
Site measurements should be taken to ensure accuracy
Check Dimensions prior to construction or offsite fabrication
New work or any existing work affected is shown hatched on drawings
This drawing to be read in conjunction with Structural Engineer's Calculations
Please inform Architect or Drawing Originator of any discrepancy immediately

Revisions:

Arundel Cathedral	
Proposed new lighting columns	
West Elevation as Proposed & lighting detail	

Dwg no.	Rev.
766-33b-312	

ST ANN'S GATE ARCHITECTS

the Close, Salisbury, SP1 2EB

Tel: 01722 555200

Fax: 01722 555201

e: admin@stannsgate.com

w: www.stannsgate.com

Scale: 1:200 & 1:20 @ A3

Date: August 2018	Drawn: AFK/CL
-------------------	---------------