



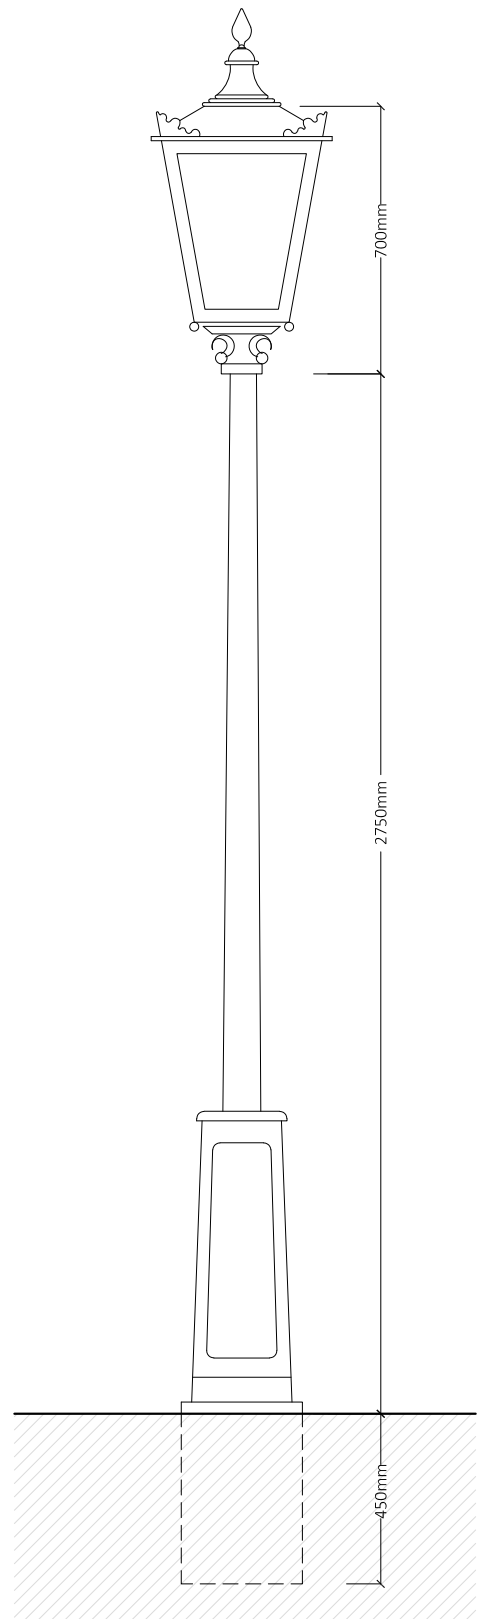

PROPOSED LIGHTING

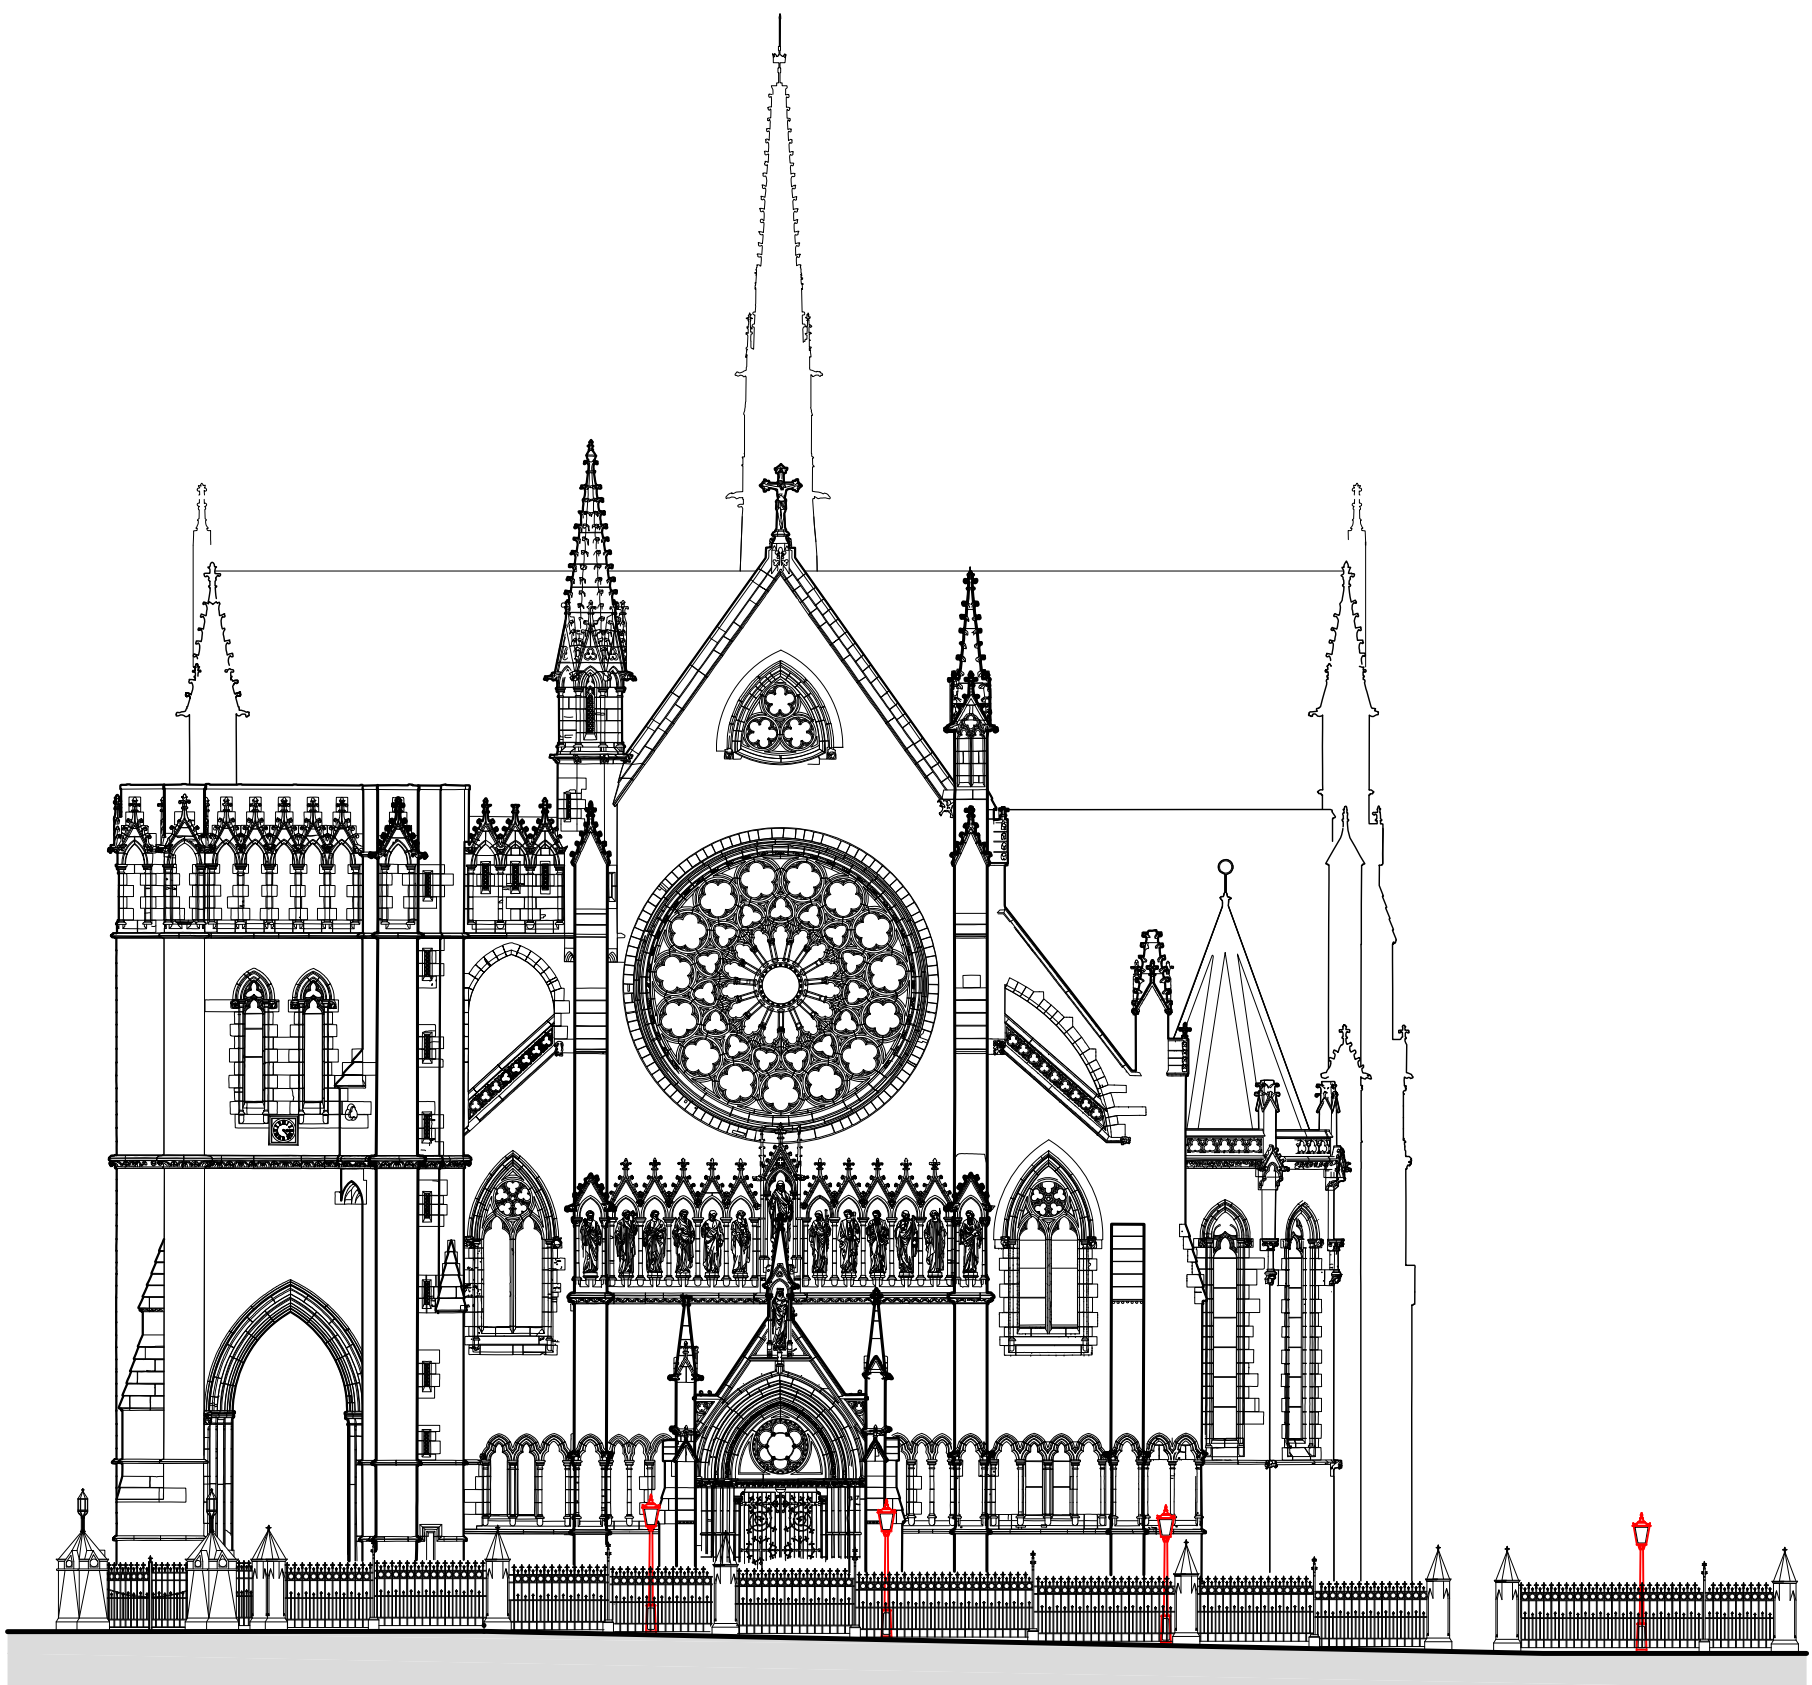

Proposed new lighting columns shown in red in conjunction with proposed new railings to boundary. Railings approved 15.12.14 ref: AB/120/14/PL

PROPOSED WEST ELEVATION: With railings

GENERAL NOTES
Use Marked dimensions where shown in preference to scaling
No accuracy can be guaranteed due to printing variations
Site measurements should be taken to ensure accuracy
Check Dimensions prior to construction or offsite fabrication
New work or any existing work affected is shown hatched on drawings
This drawing to be read in conjunction with Structural Engineer's Calculations
Please inform Architect or Drawing Originator of any discrepancy immediately

Revisions:

Arundel Cathedral	
Proposed new lighting columns	
West Elevation as Proposed & lighting detail	

Dwg no.	Rev.
766-33b-313	

ST ANN'S GATE ARCHITECTS
The Close, Salisbury, SP1 2EB
Tel: 01722 555200
Fax: 01722 555201
e: admin@stannsgate.com
w: www.stannsgate.com

Scale:
1:200 & 1:20 @ A3

Date: August 2018	Drawn: AFK/CL
----------------------	------------------