


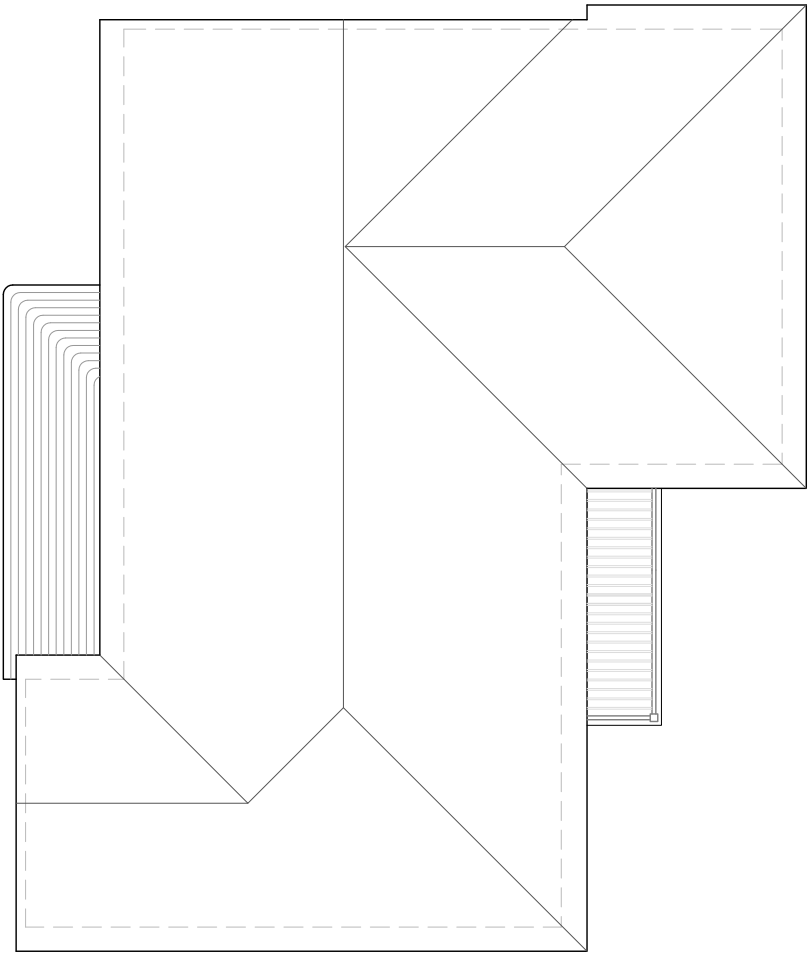


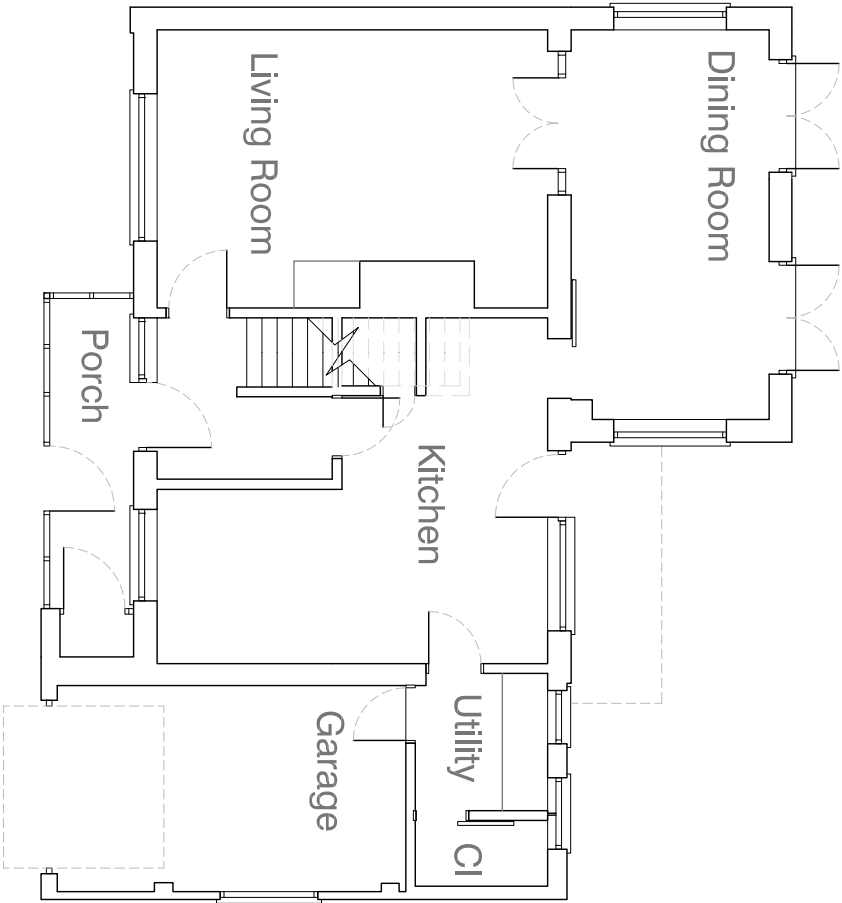

Roof Floor Plan: Scale 1:100

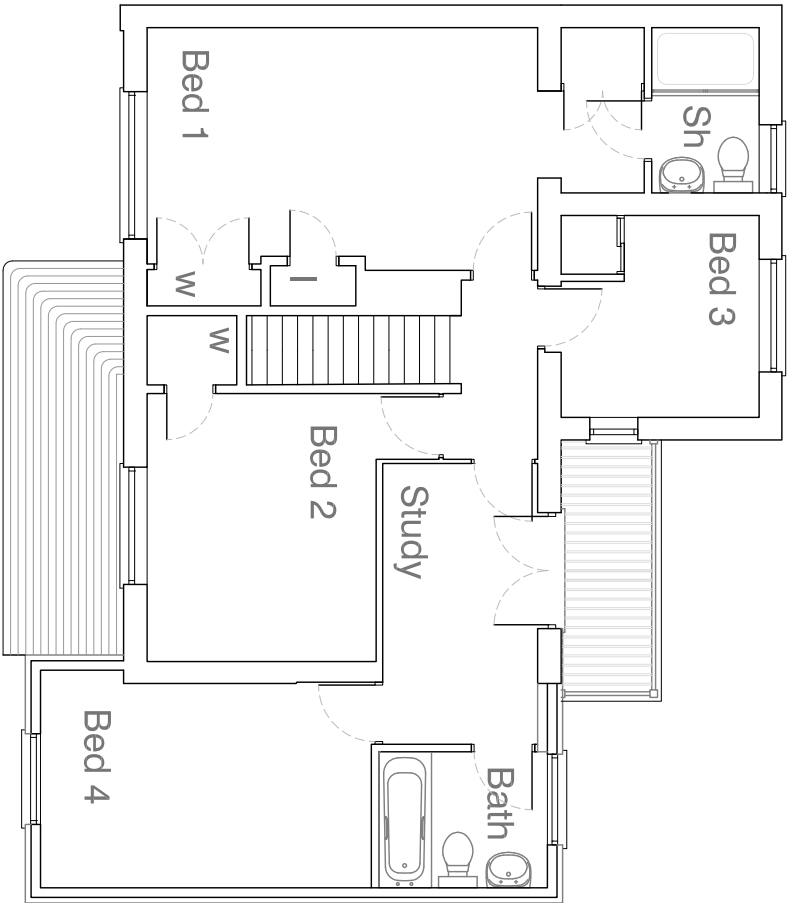

Ground Floor Plan: Scale 1:100

 

First Floor Plan: Scale 1:100

notes

Permission is granted to scale from this drawing for the purpose of Local Authority Planning Approval only. In all other cases DO NOT scale from this drawing. Please contact this office for any additional information required.

Contractors, Sub-Contractors and Suppliers are to check all relevant dimensions, levels and details of the site and any existing buildings before commencing any shop drawings or building work. Any discrepancies should be reported to this office.

This drawing must be read in conjunction with all related drawings and documents relevant to this project, including those prepared by appointed consultants, specialists and sub-contractors etc.

This drawing is the copyright of RDV a Design

revisions	
A minor revisions	03/05/2018

RDV a Design

9 Oak End | Arundel | West Sussex
Tel: 01903 884013

project	16 Dalloway Road
	Arundel
	West Sussex

drawing	Ground and First Floor Plans
	And Roof Plan
	As Existing

scale	date	
1:100 @ A3	February 2018	
job no	drawing no	rev
18119	00.02	A