


Permission is granted to scale from this drawing for the purpose of Local Authority Planning Approval only. In all other cases DO NOT scale from this drawing. Please contact this office for any additional information required.

Contractors, Sub-Contractors and Suppliers are to check all relevant dimensions, levels and details of the site and any existing buildings before commencing any shop drawings or building work. Any discrepancies should be reported to this office.


This drawing must be read in conjunction with all related drawings and documents relevant to this project, including those prepared by appointed consultants, specialists and sub-contractors etc.

This drawing is the copyright of RDV a Design


revisions		03/05/2018
A	minor revisions	

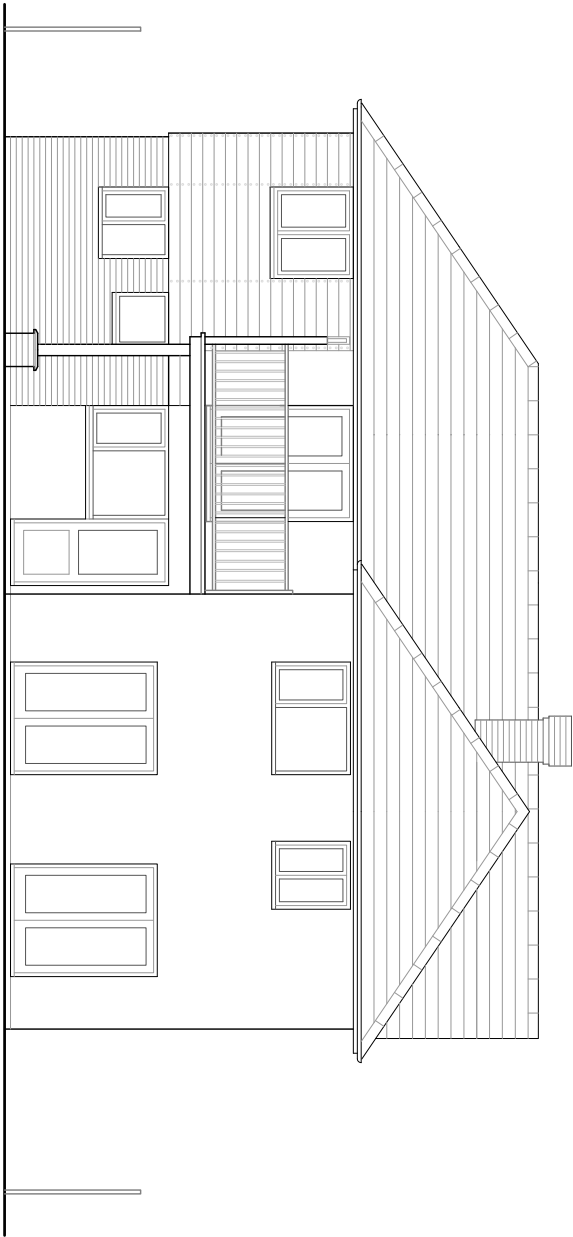


North Elevation: Scale 1:100

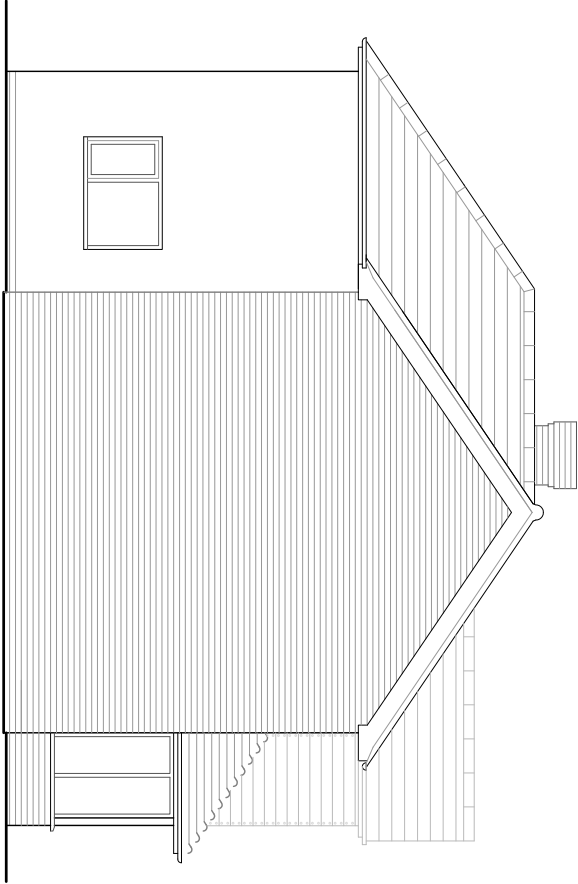


West Elevation: Scale 1:100

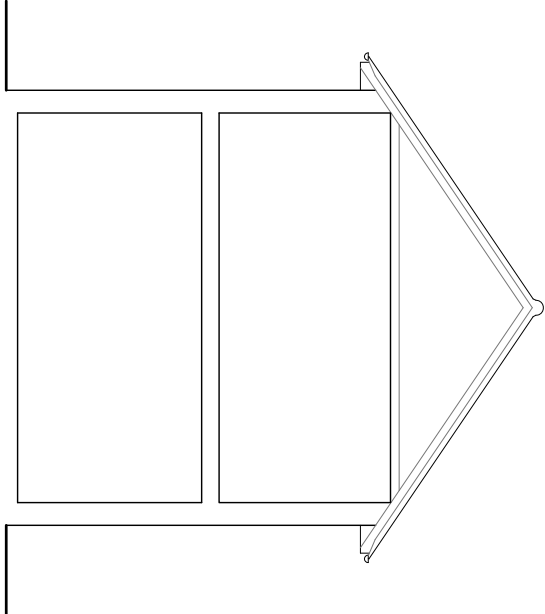

Typical Cross Section: Scale 1:100

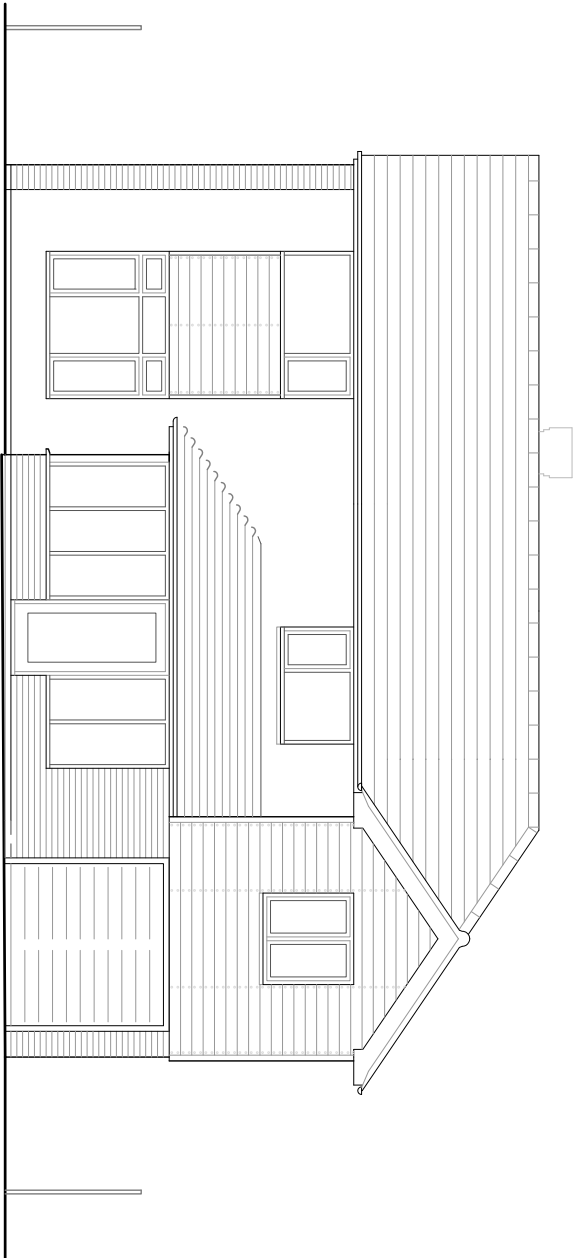

South Elevation: Scale 1:100

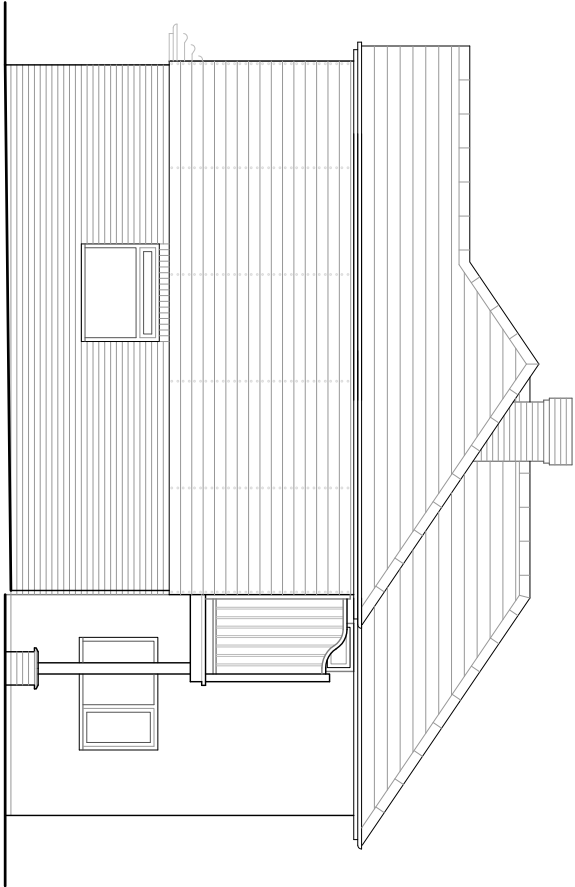

East Elevation: Scale 1:100

RDV a Design

9 Oak End | Arundel | West Sussex
Tel: 01903 884013

project	16 Dalloway Road		
	Arundel		
	West Sussex		

drawing	Typical Cross Section		
	And Elevation		
	As Existing		

scale	date	
1:100	@ A3 February 2018	
job no	drawing no	rev
18119	00.03	A