



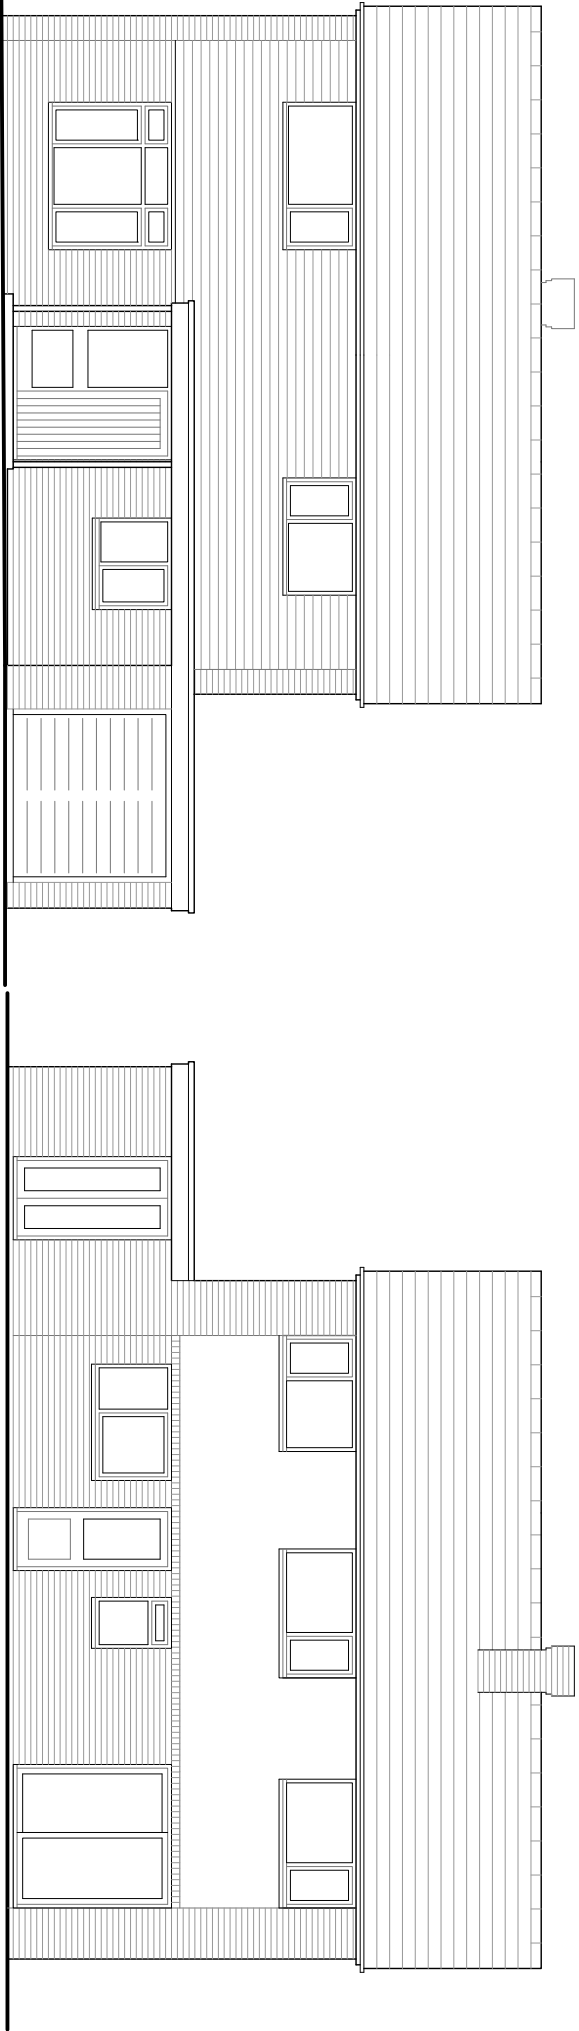

South Elevation 1:100


North Elevation 1:100

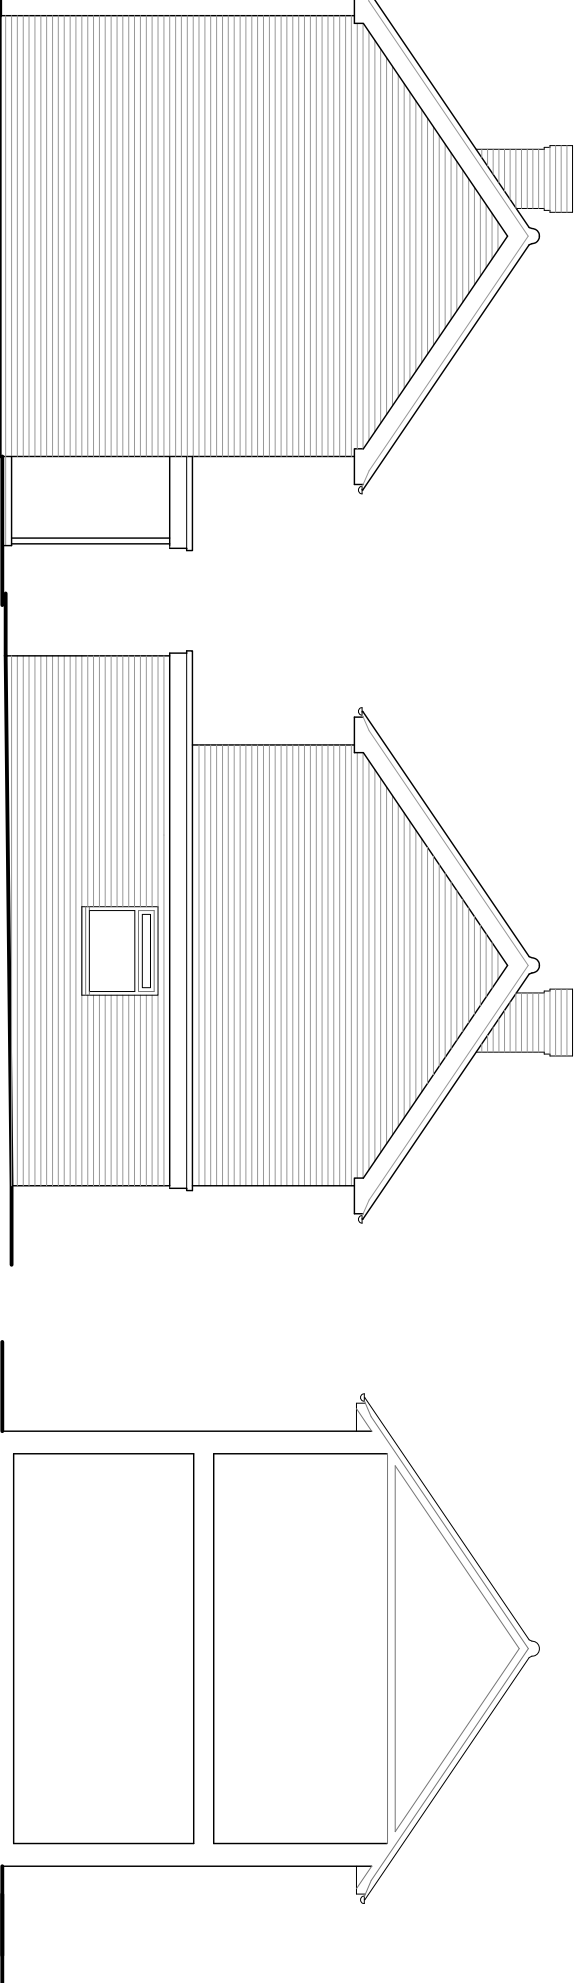


West Elevation 1:100

East Elevation 1:100

Typical Cross Section 1:100

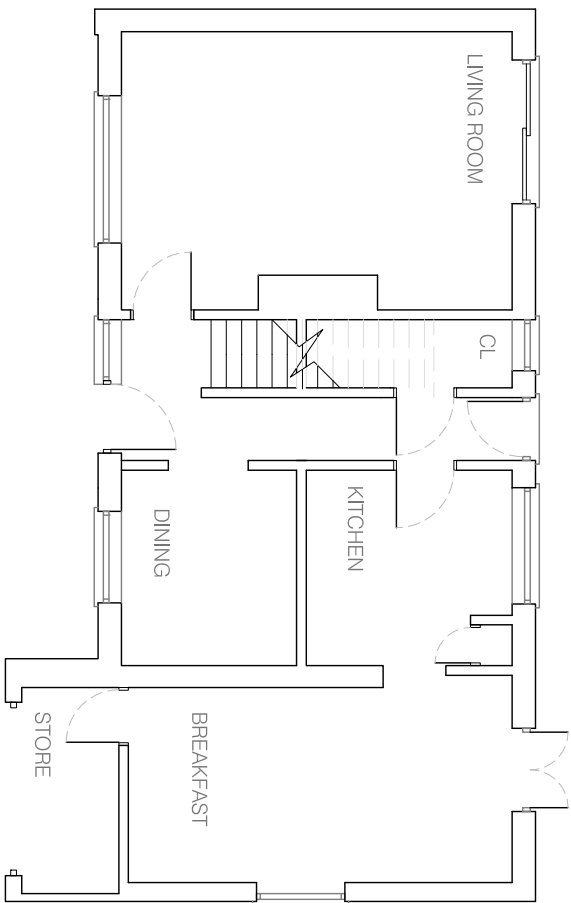


Ground Floor Plan 1:100

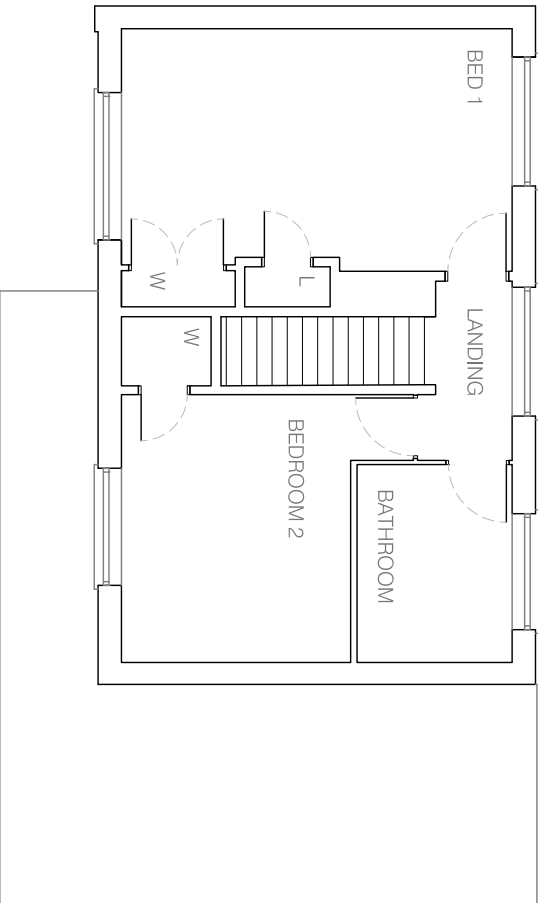

First Floor Plan 1:100

This drawing is partially based upon information provided by others
Information within this drawing has been prepared for the limited purpose of this project only and
should not be transferred or used on other projects without reference to the author.

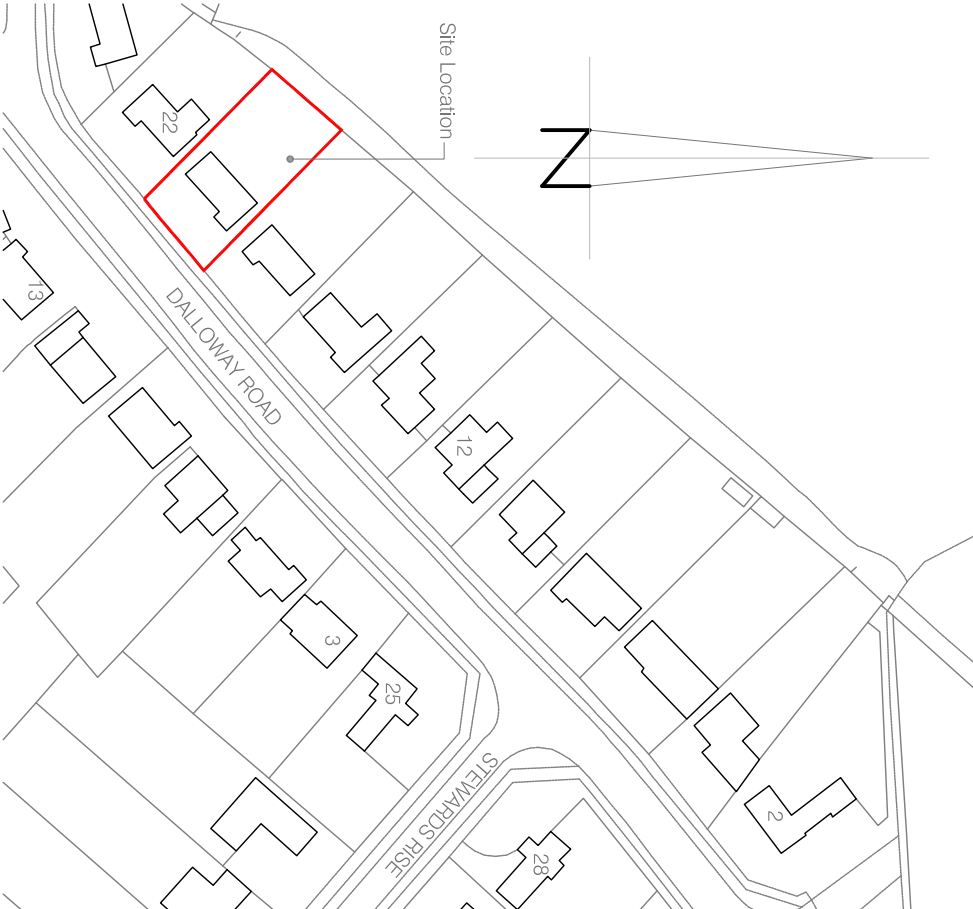

© Crown Copyright 2006. All rights reserved. Licence number 100020449

Location Plan 1:1250



notes

Permission is granted to scale from this drawing for the purpose of local Authority Planning Approval only. In all other cases DO NOT scale from this drawing. Please contact this office for any additional information required.

Contractors, Sub-Contractors and Suppliers are to check all relevant dimensions, levels and details of the site and any existing buildings before commencing any site drawings or building work. Any discrepancies should be reported to this office.

This drawing must be read in conjunction with all related drawings and documents relevant to this project, including those prepared by appointed consultants, specialists and sub-consultants etc.

This drawing is the copyright of RDV a Design

revisions

1

RDV a Design

9 Oak End | Arundel | West Sussex

Tel: 01903 884013

project	20 Dalloway Road
Arundel	West Sussex

drawing	Floor Plans, Elevations, Section
And Location Plan	As Existing

AS EXISTING

scale	1:100	1:1250	@ A3	date	May 2015
job no	15050	drawing no	00.01	rev	