



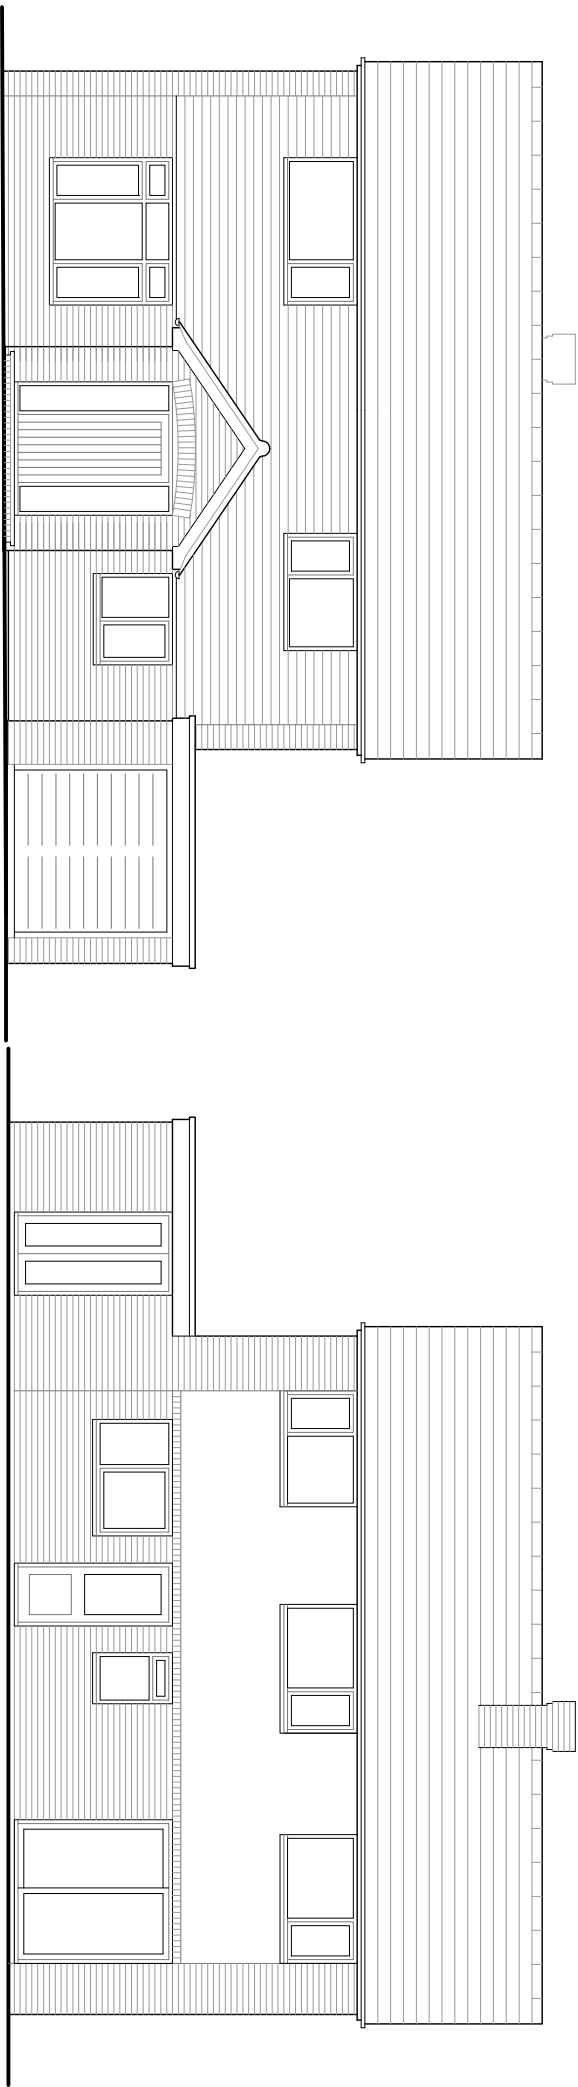


South Elevation 1:100

North Elevation 1:100

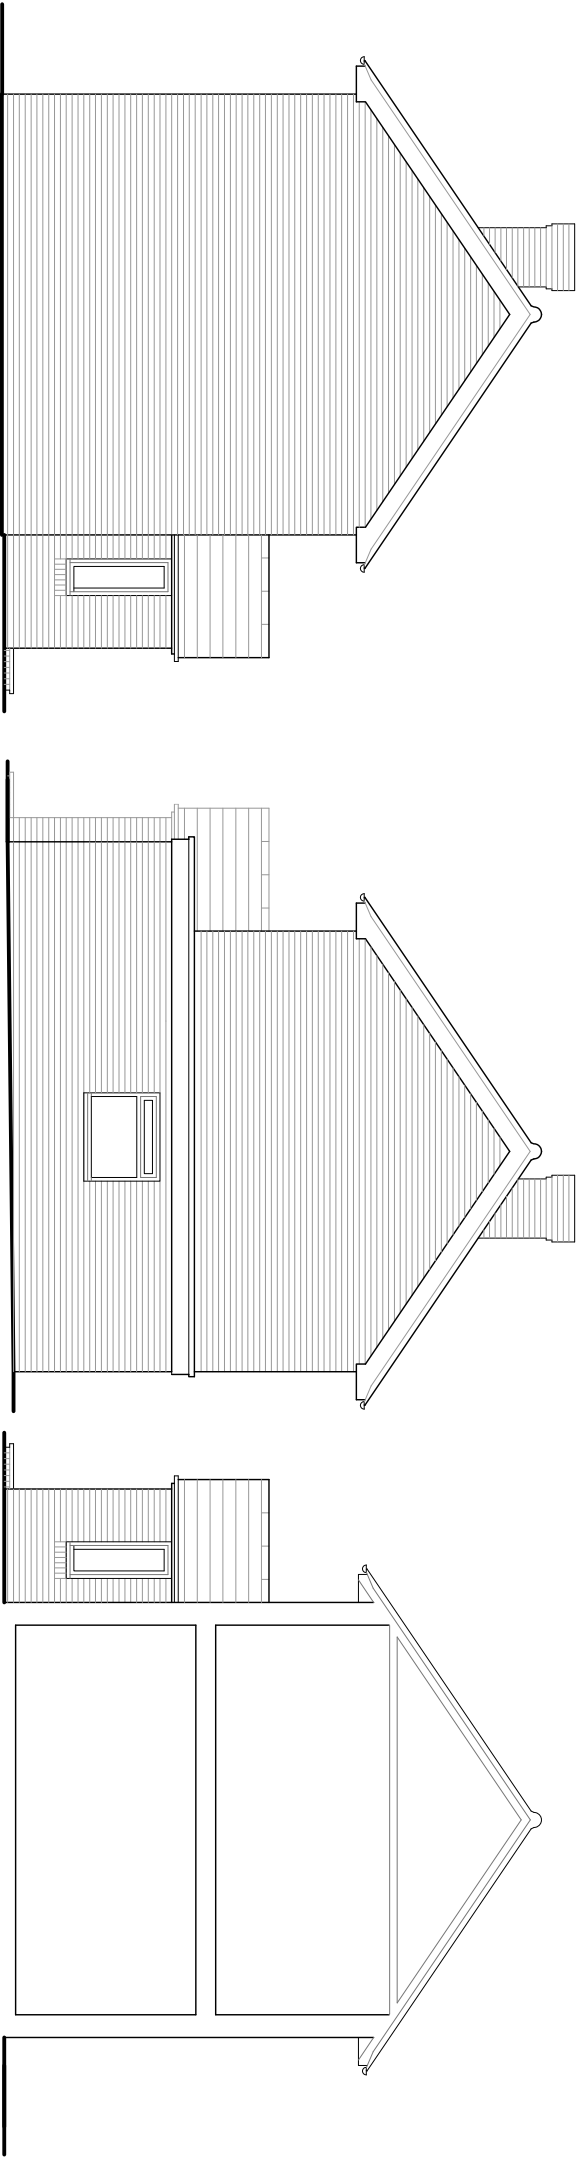


West Elevation 1:100

East Elevation 1:100

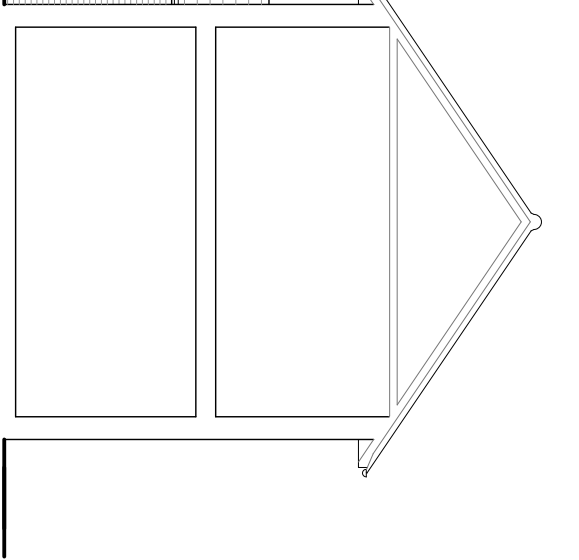


Typical Cross Section 1:100

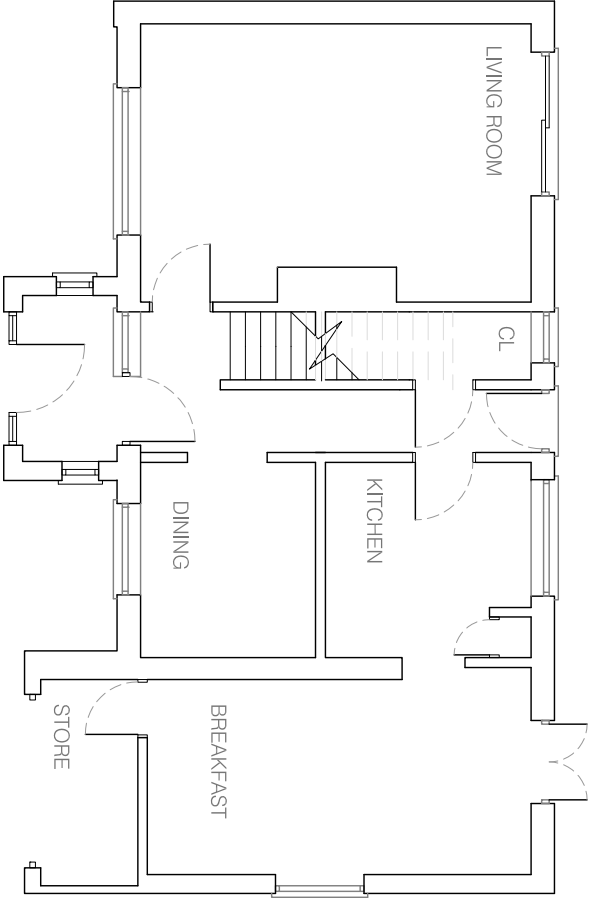

Ground Floor Plan 1:100

0m 5.0m

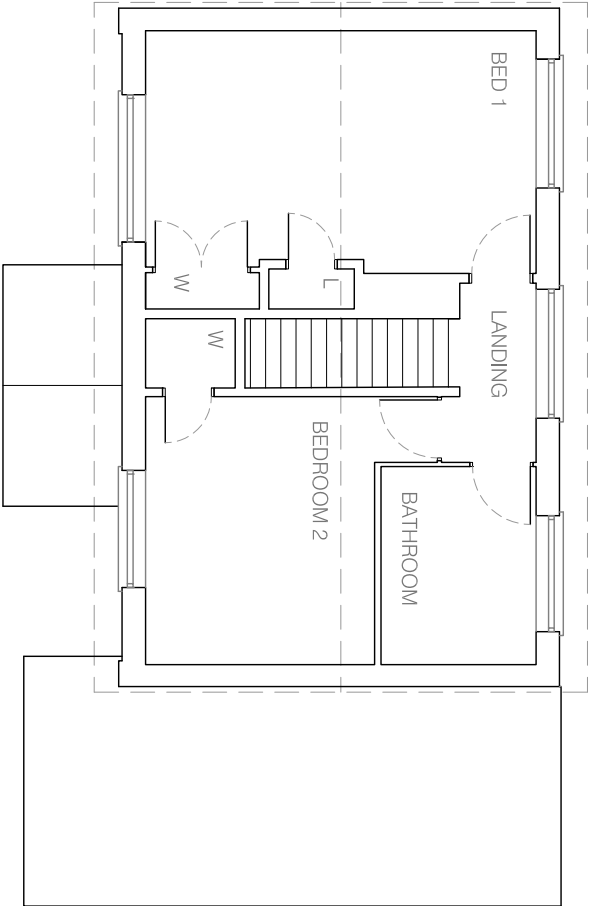

First Floor Plan 1:100

Roof Plan (overlay)



Site/Block Plan Scale 1:500

0m 5.0m

notes

Permission is granted to scale from this drawing for the purpose of Local Authority Planning Approval only. In all other cases DO NOT scale from this drawing. Please contact this office for any additional information required.

Contractors, Sub-Contractors and Suppliers are to check all relevant dimensions, levels and details of the site and any existing buildings before commencing any site drawings or building work. Any discrepancies should be reported to this office.

This drawing must be read in conjunction with all related drawings and documents relevant to this project, including those prepared by appointed consultants, specialists and sub-consultants etc.

This drawing is the copyright of RDV a Design

revisions

1				
---	--	--	--	--

RDV a Design

9 Oak End | Arundel | West Sussex
Tel: 01903 884013

project	20 Dalloway Road
Arundel	West Sussex

drawing	Floor Plans, Elevations, Section
Roof Plan and Site Plan	As Proposed

PLANNING

scale	1:100 1:500	@ A3	date	May 2015
job no	15050	drawing no	02.01	rev