




EXISTING [SOUTH] FRONT ELEVATION




EXISTING WEST [SIDE] ELEVATION




EXISTING SECTION B-B

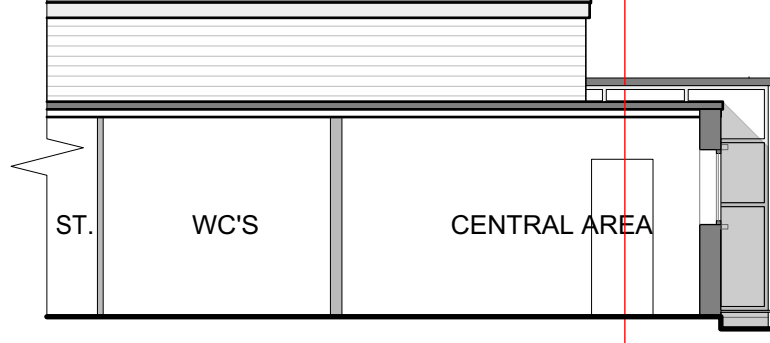

EXISTING SECTION A-A

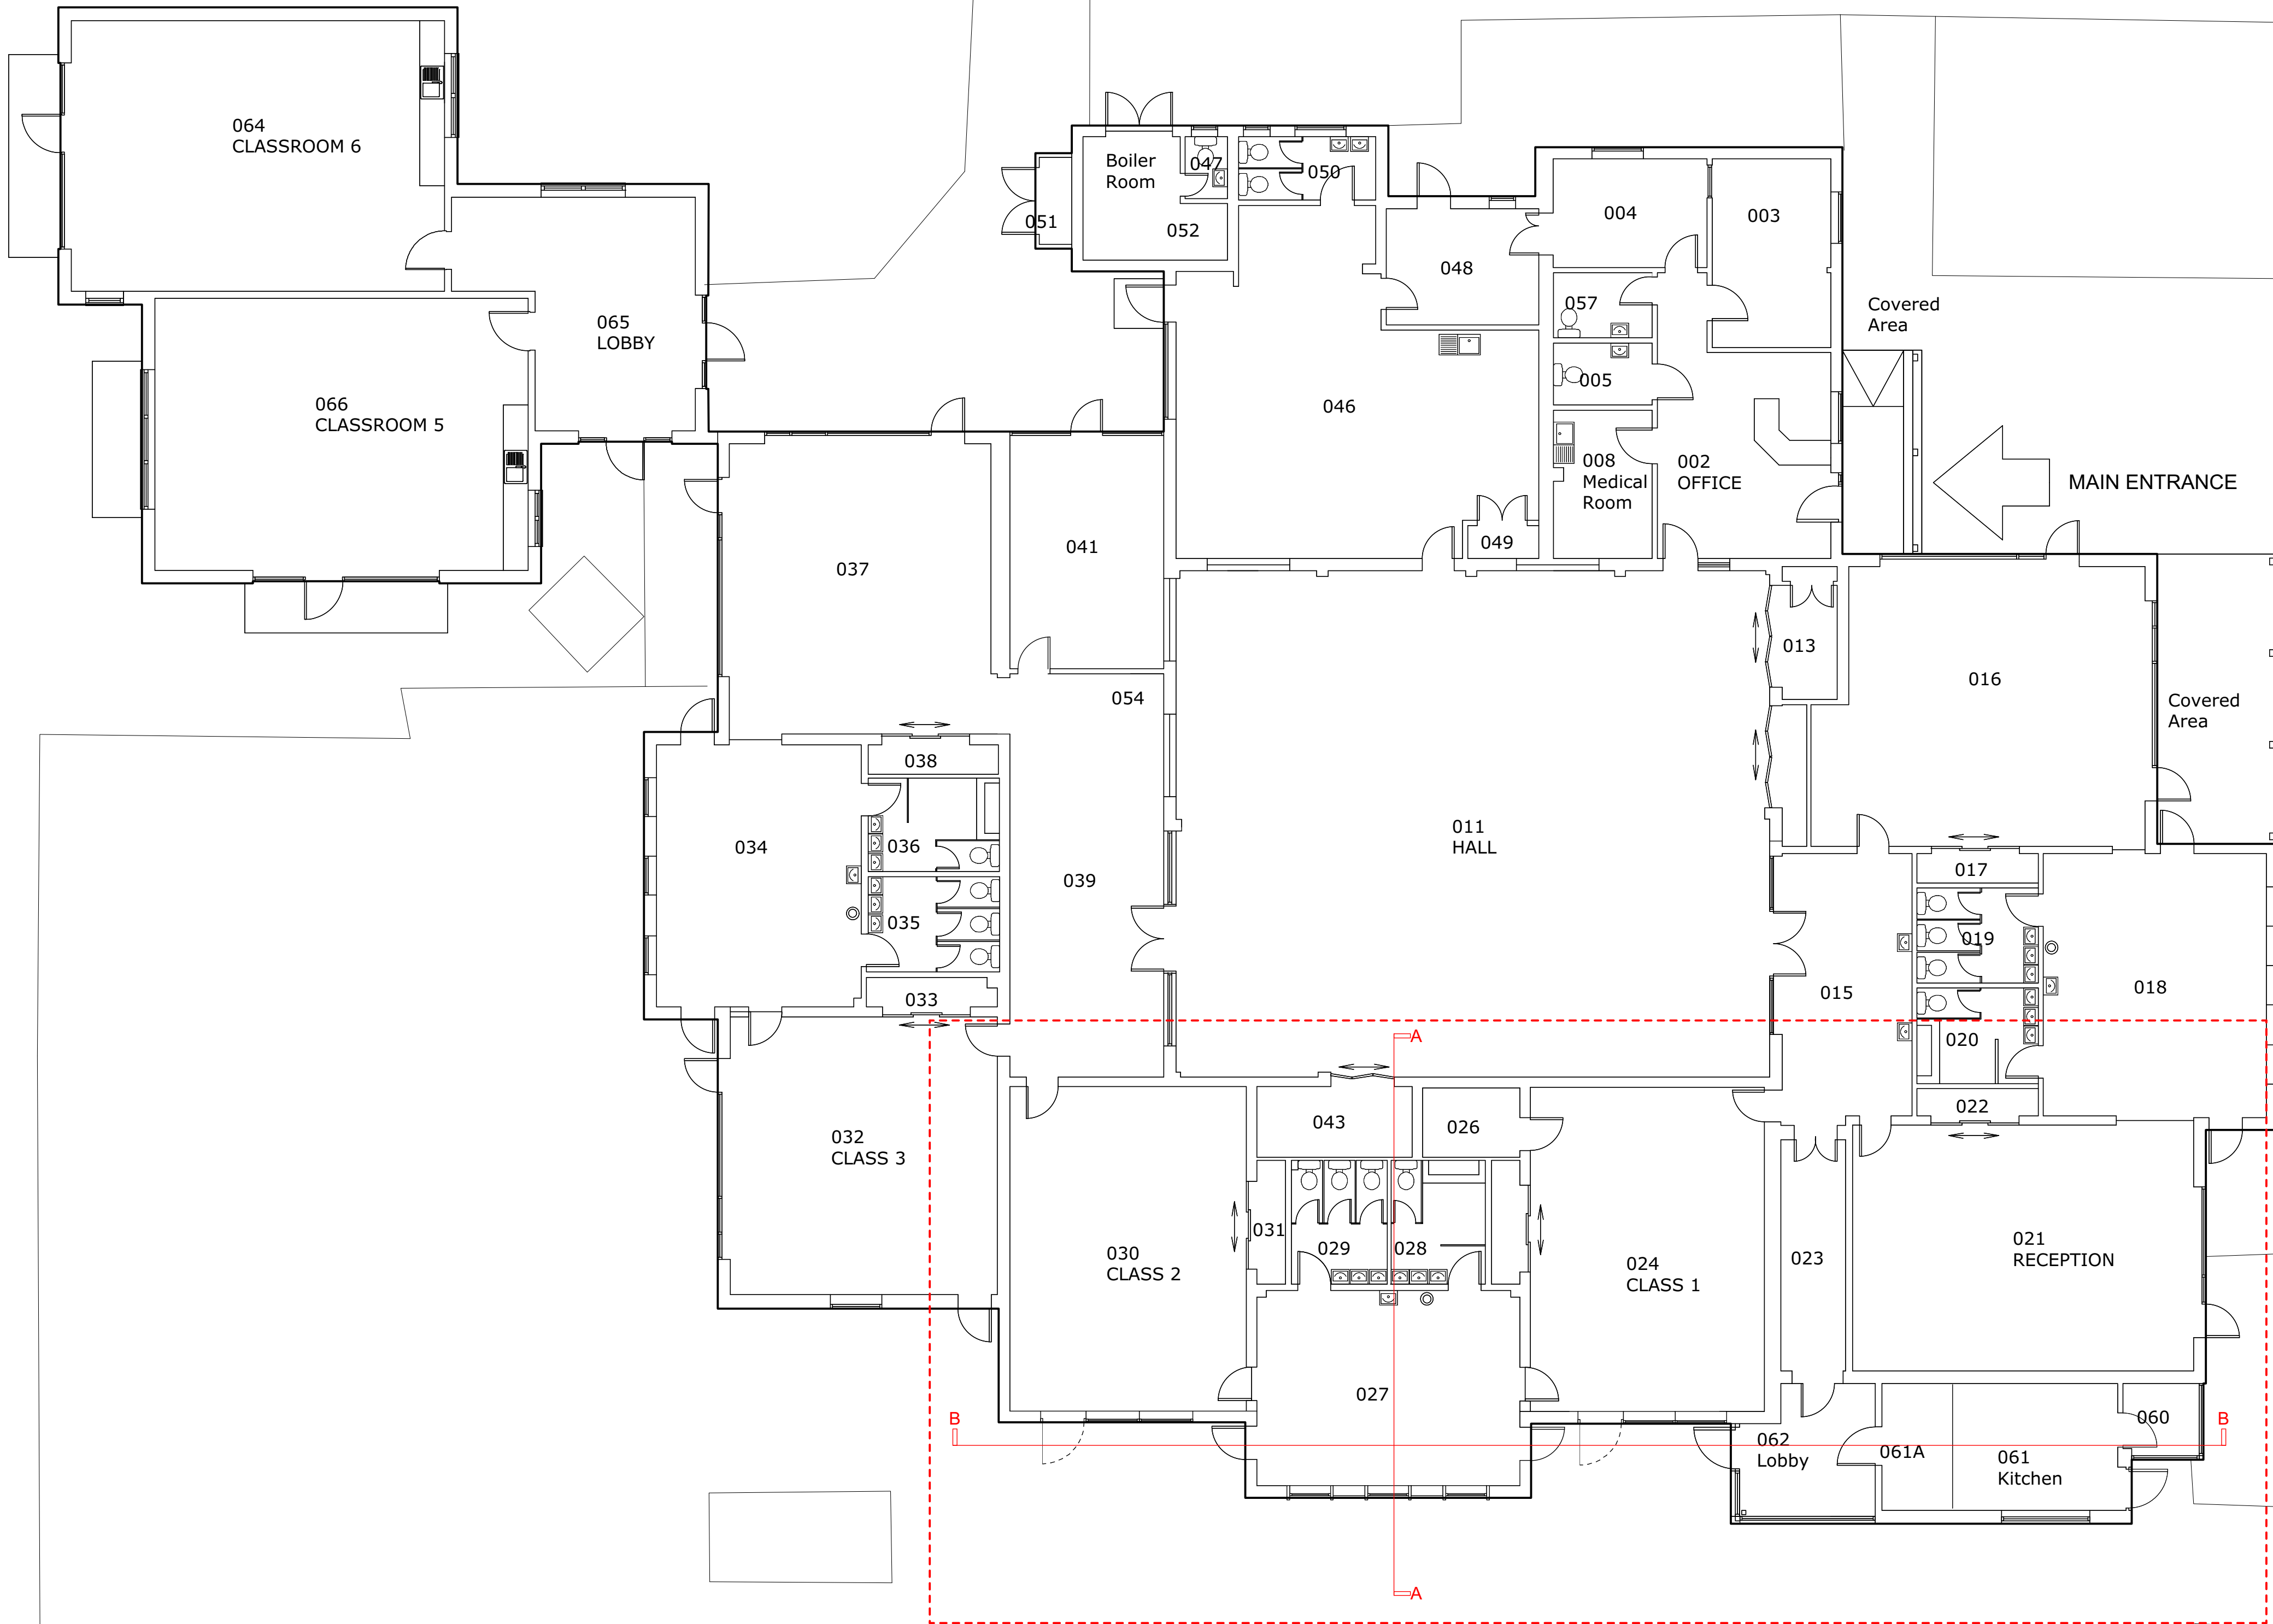

notes:

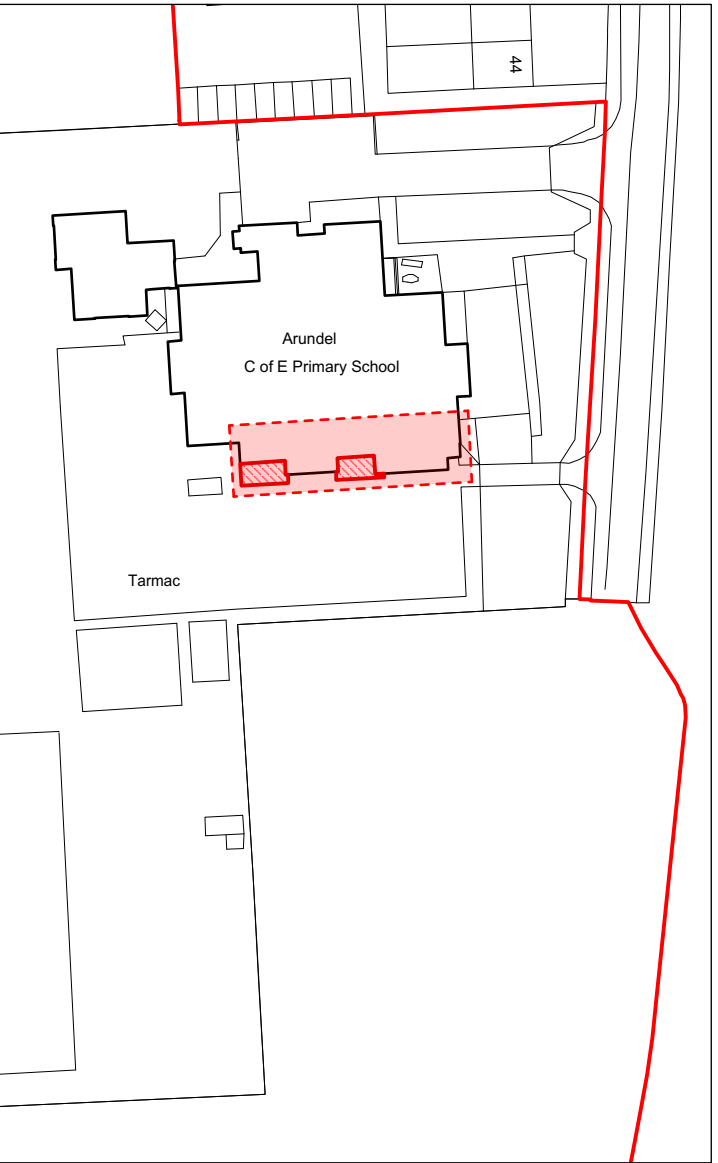

KEY PLAN [SCALE 1:1000]

amendments:

X
xx.xx.xxxx

x

Felce & Guy Partnership LLP
Architects

Studio 5 | English Close | Hove | BN3 7ET
T: 01273 736217 E: info@felceandguy.co.uk

project: ARUNDEL C.E. PRIMARY SCHOOL

location: ARUNDEL

client: THE SCHOOL GOVERNORS


drawing: EXISTING FLOOR PLAN, SECTIONS
& ELEVATIONS

scale: 1:100 page: A1

drawn by: JJ checked by: AW

date: NOV 2021 drawing number: 2128.26/02 revision: -

© Felce & Guy Partnership LLP

 

SCALE 1:100

AREA TO BE EXTENDED / ALTERED