




PROPOSED ALTERATIONS TO
61 MALTRAVERS STREET, ARUNDEL
FOR
MR & MRS G. JONES

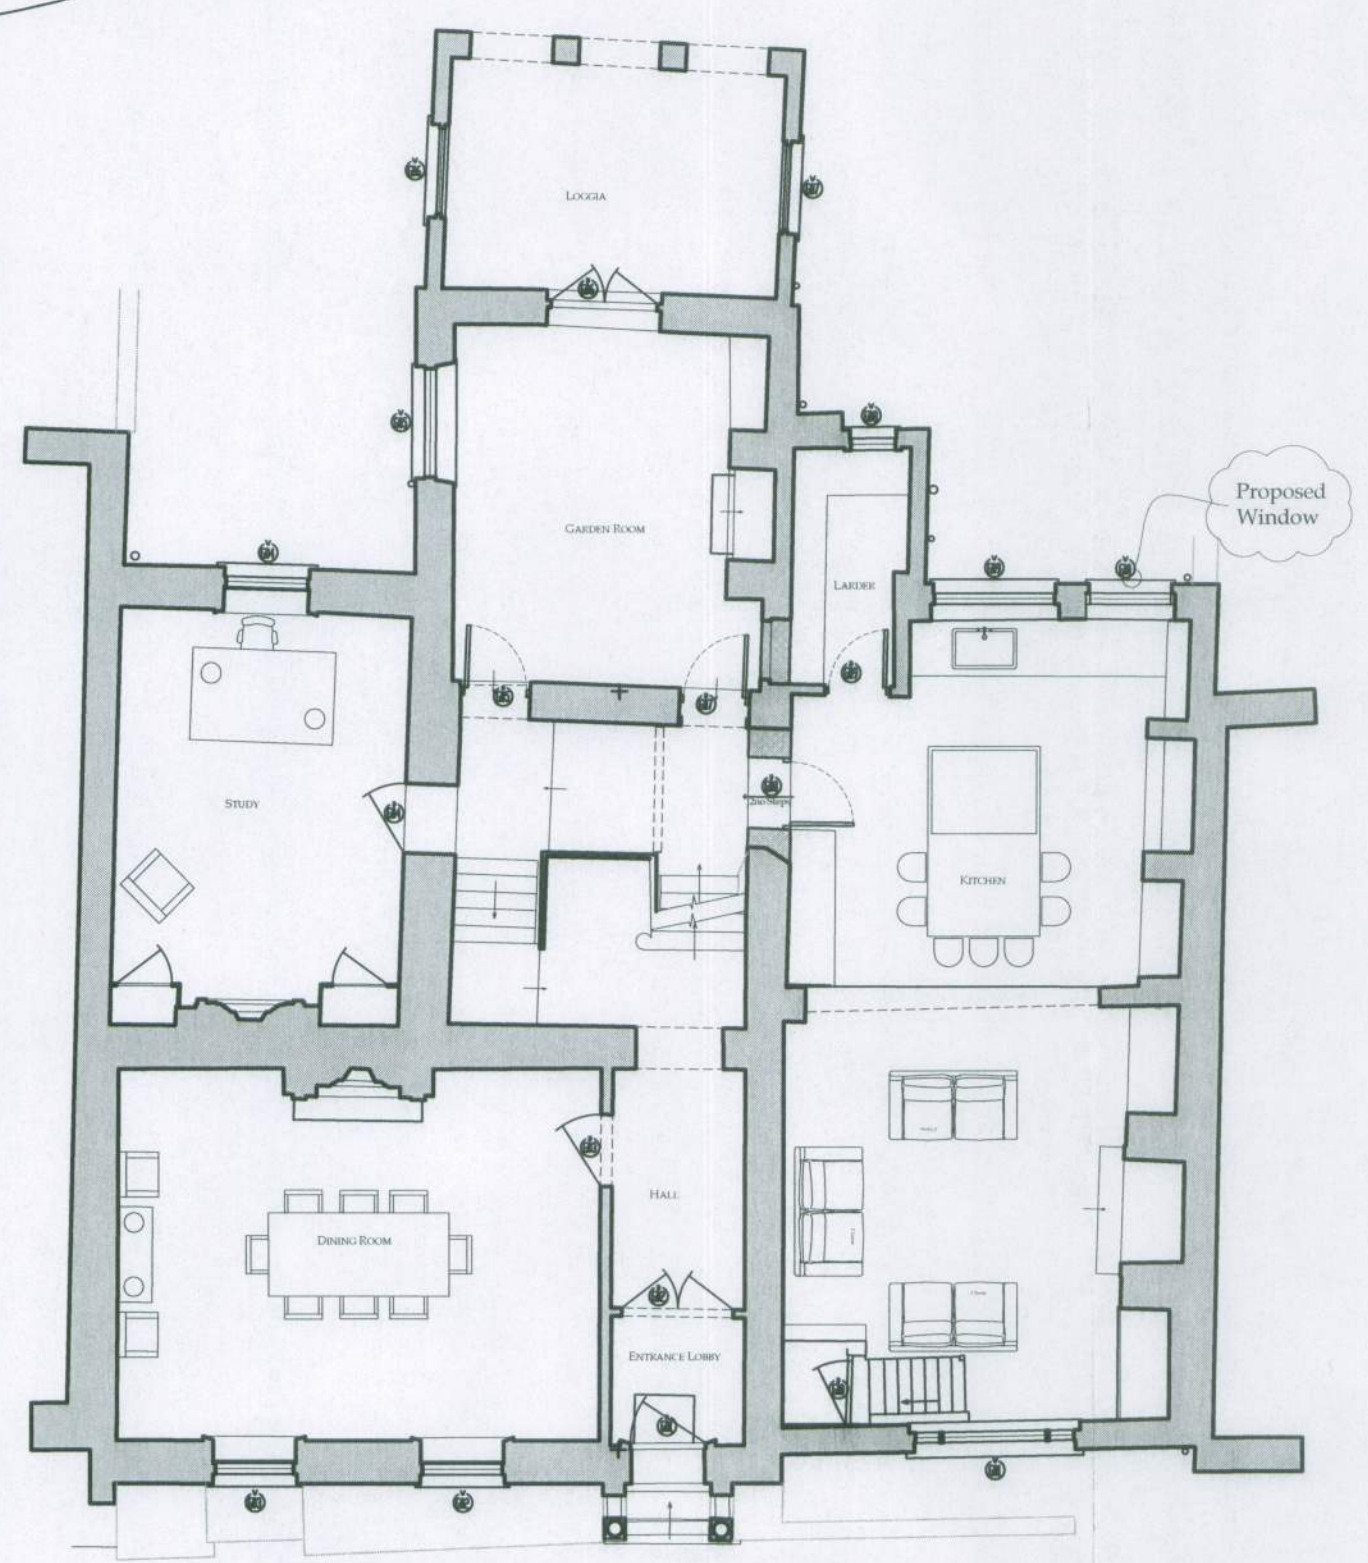


PROPOSED GROUND FLOOR PLAN
(SCALE 1:100)

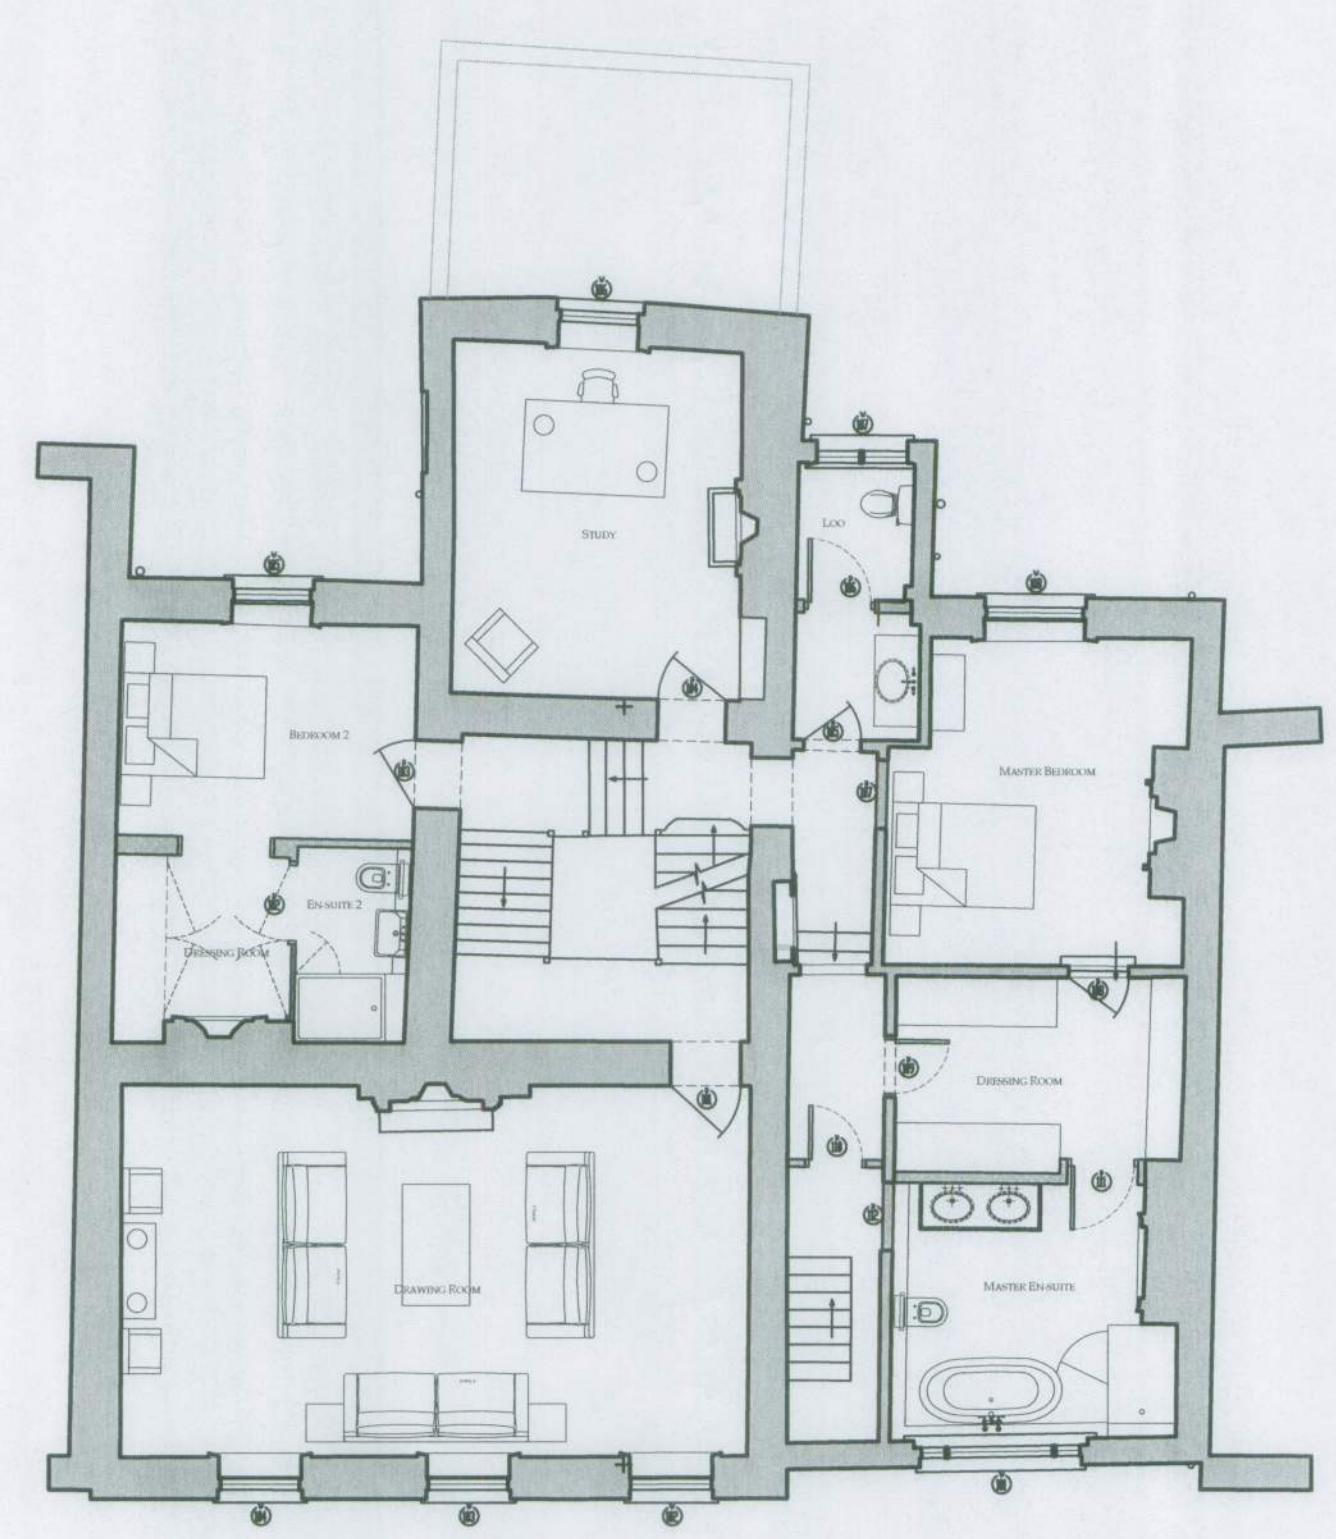


PROPOSED 1ST FLOOR PLAN
(SCALE 1:100)

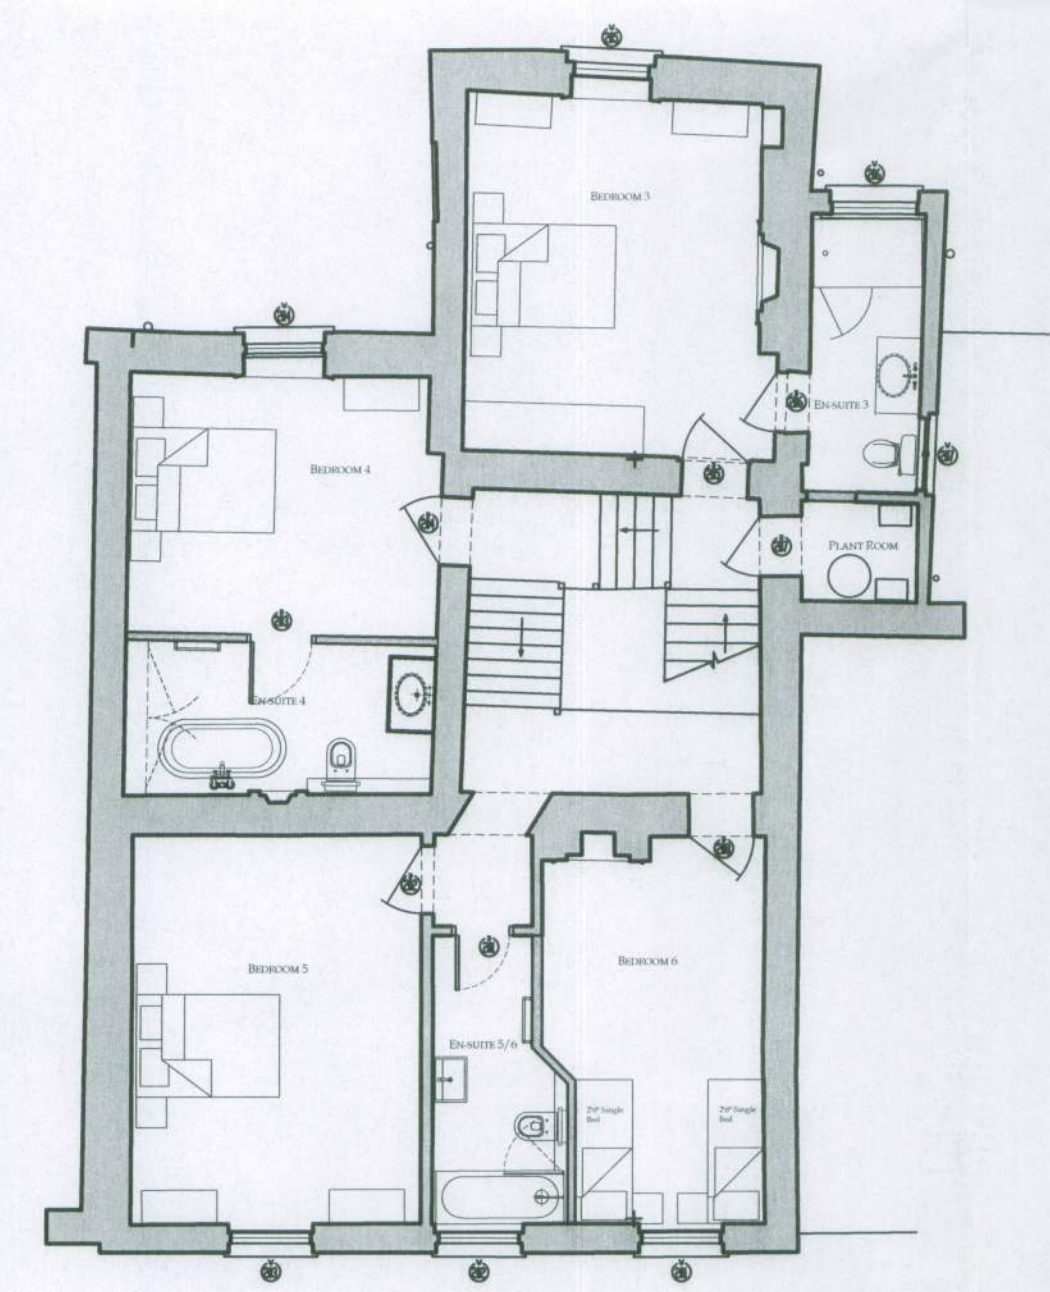

PROPOSED 2ND FLOOR PLAN
(SCALE 1:100)

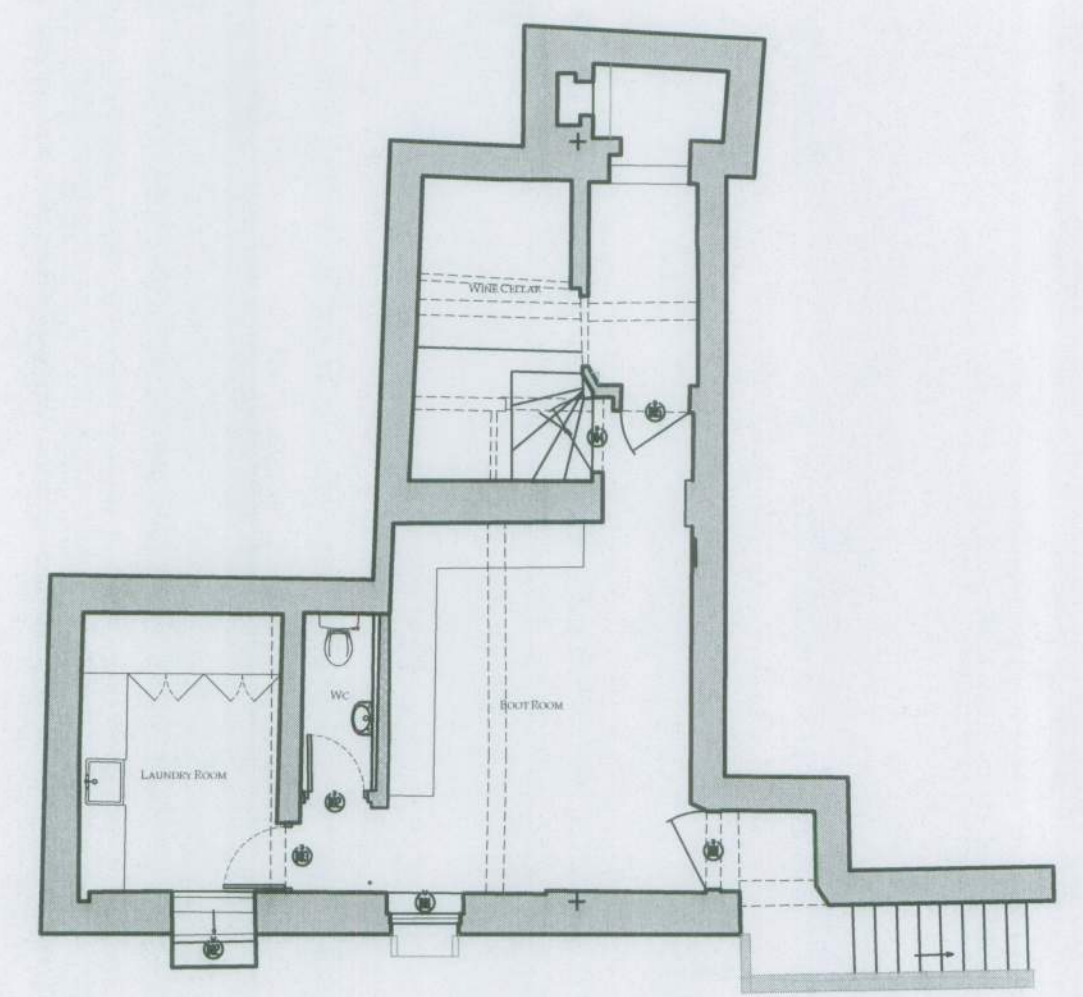

PROPOSED BASEMENT PLAN
(SCALE 1:100)

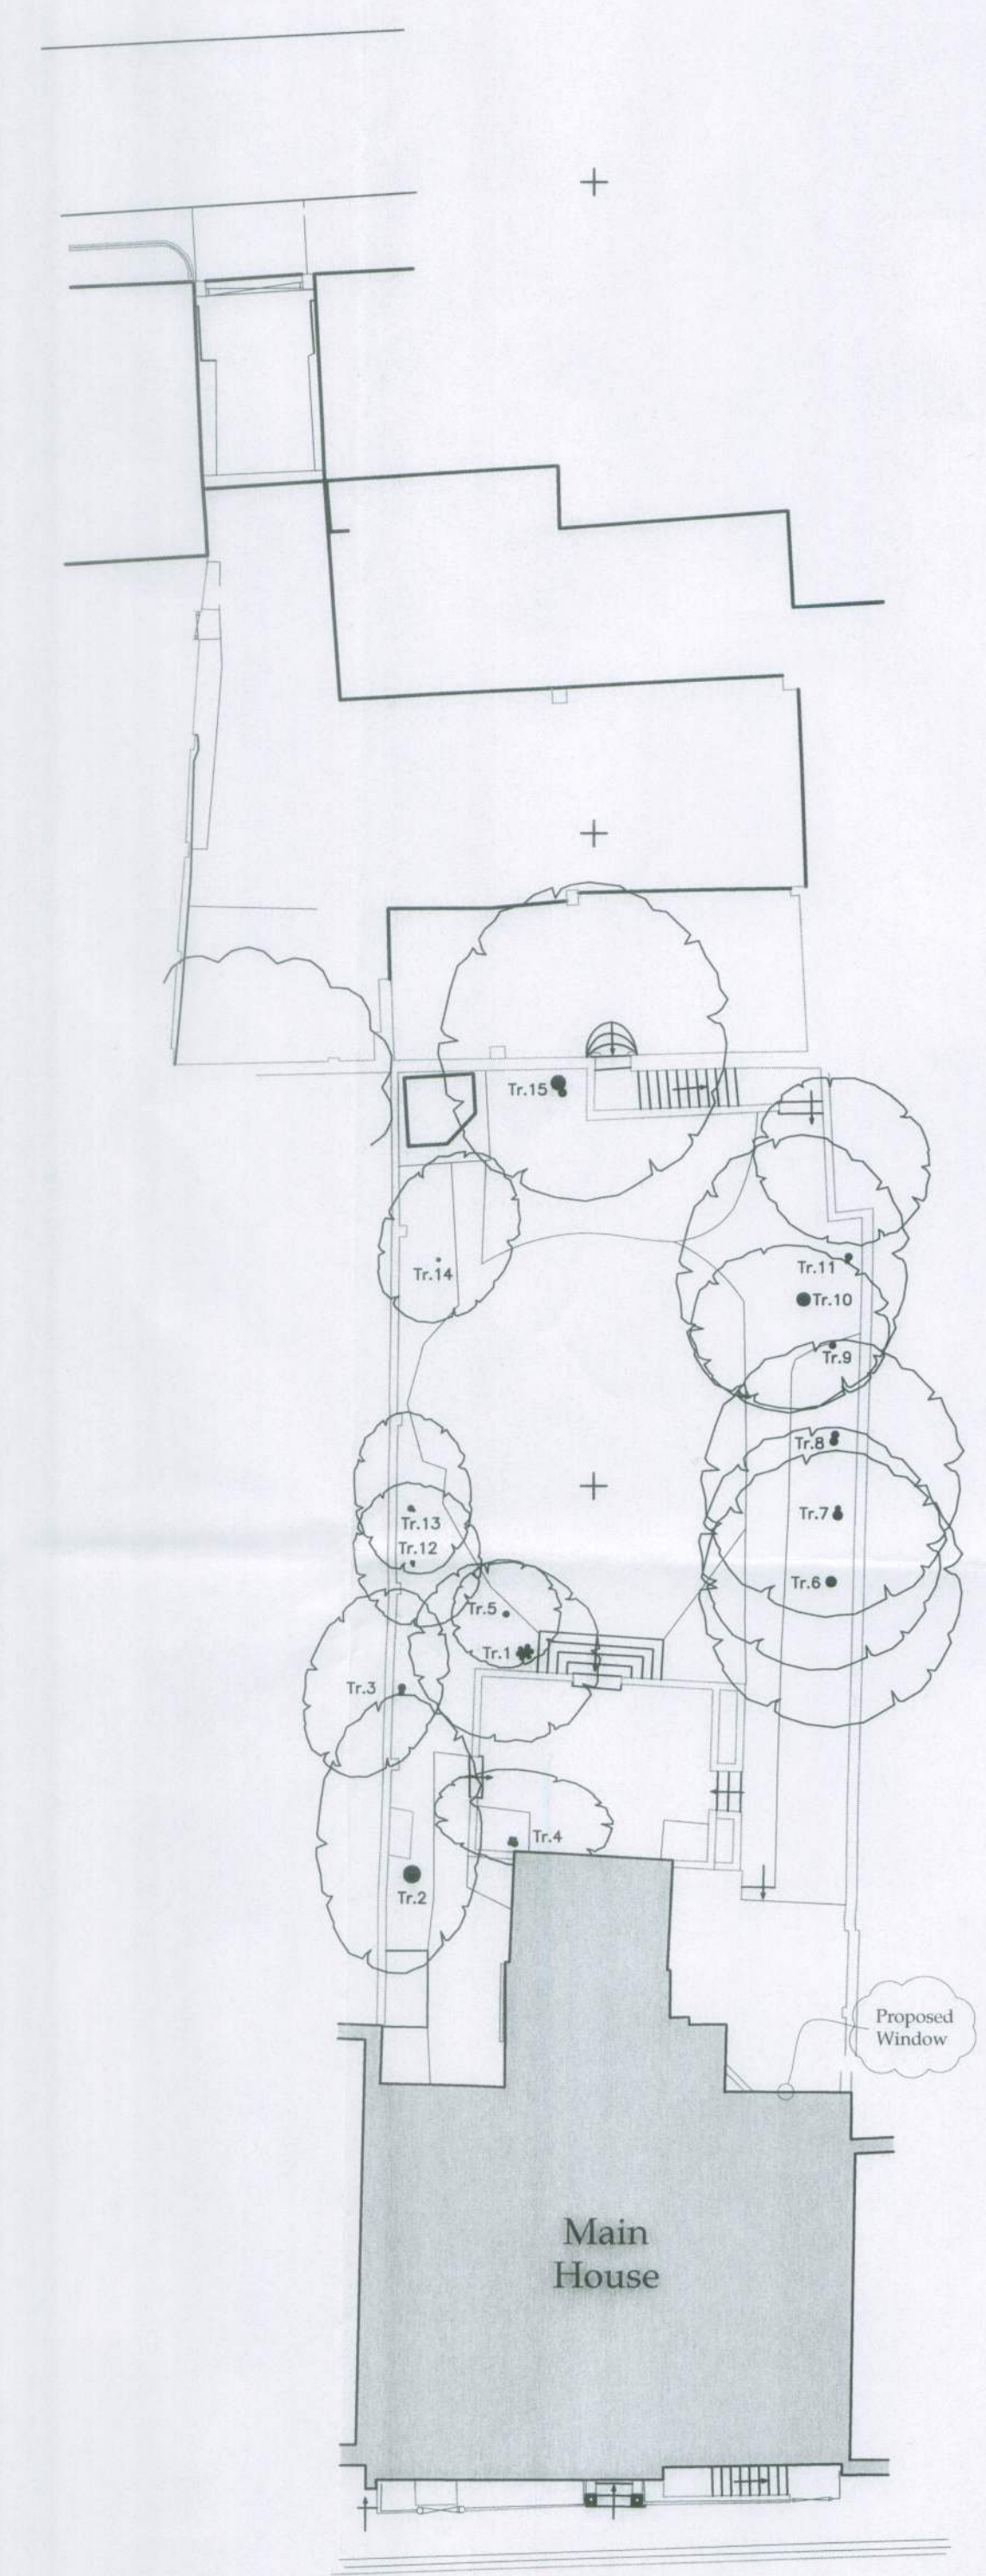

PROPOSED BLOCK PLAN
(SCALE 1:200)


COPYRIGHT
This drawing may not be copied in part or in its entirety without the authors consent.

DIMENSIONS
Figured dimensions only are to be taken from this drawing.
All dimensions are to be checked on site before any work is carried out, if in doubt ask.
This drawing should only be scaled for planning applications and building regulations.

ISSUE OF DRAWINGS
This drawing is to be read strictly in conjunction with other drawings & specifications issued by the author and other consultants, and it will be the users responsibility to ensure that drawings bearing the date information are being referred to and that out-of-date issues are destroyed.
Where this drawing has been prepared solely for the purpose of gaining planning consent and/or building regulation approval, other details beyond the scope of such requirements must be agreed between architect and contractor prior to commencement of building work.

FINE TOWN & COUNTRY HOUSE COMMISSIONS LIMITED
from
IAN ADAM-SMITH
CHARTERED ARCHITECTS
LORDS WOOD BARN, LODSWORTH, WEST SUSSEX, GU28 9DS
TEL: 01798 861 588 FAX: 01798 998 694
www.ianadam-smith.co.uk

P3	15.05.15	Planning Issue - Door and Window ref added
P2	20.02.15	Local Authority Issue
P1	09.02.15	Local Authority Issue
REV	DATE	DETAILS

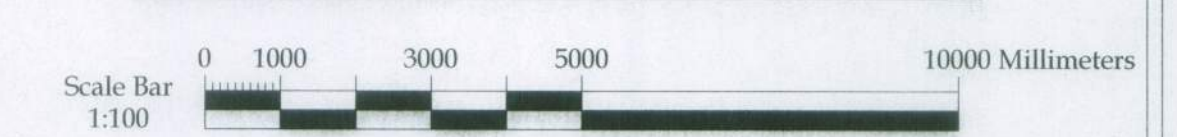

PROPOSED FLOOR PLANS
DRAWING NO. AS535/08 P3
NOVEMBER 2014
SCALE 1:100 & 1:200