





NORTH ELEVATION

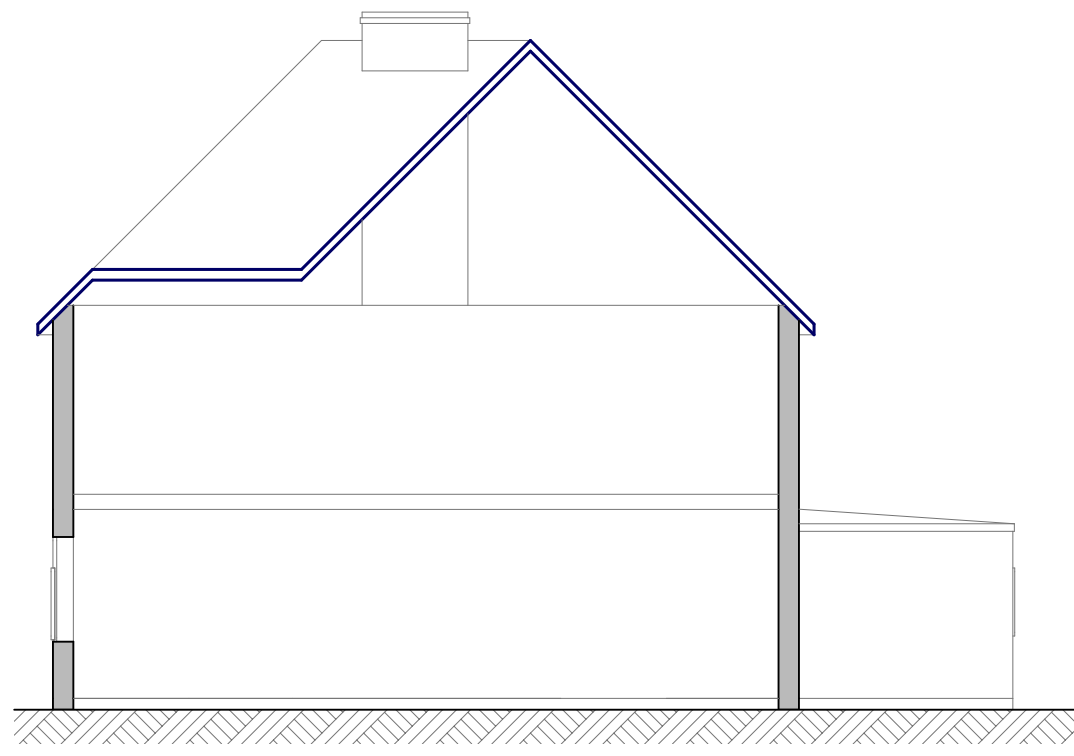


EAST ELEVATION
(Sectional)

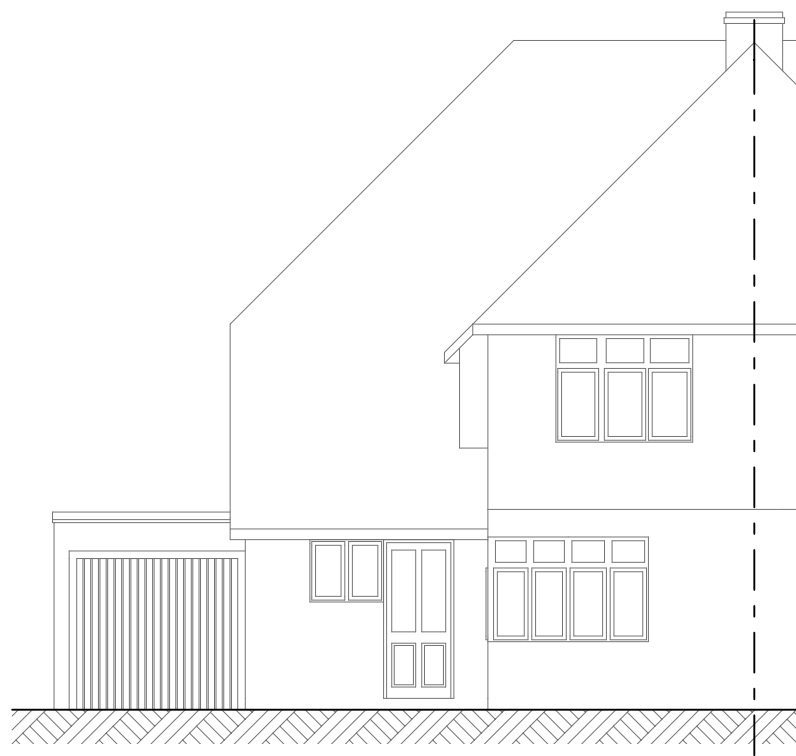


SOUTH ELEVATION




WEST ELEVATION

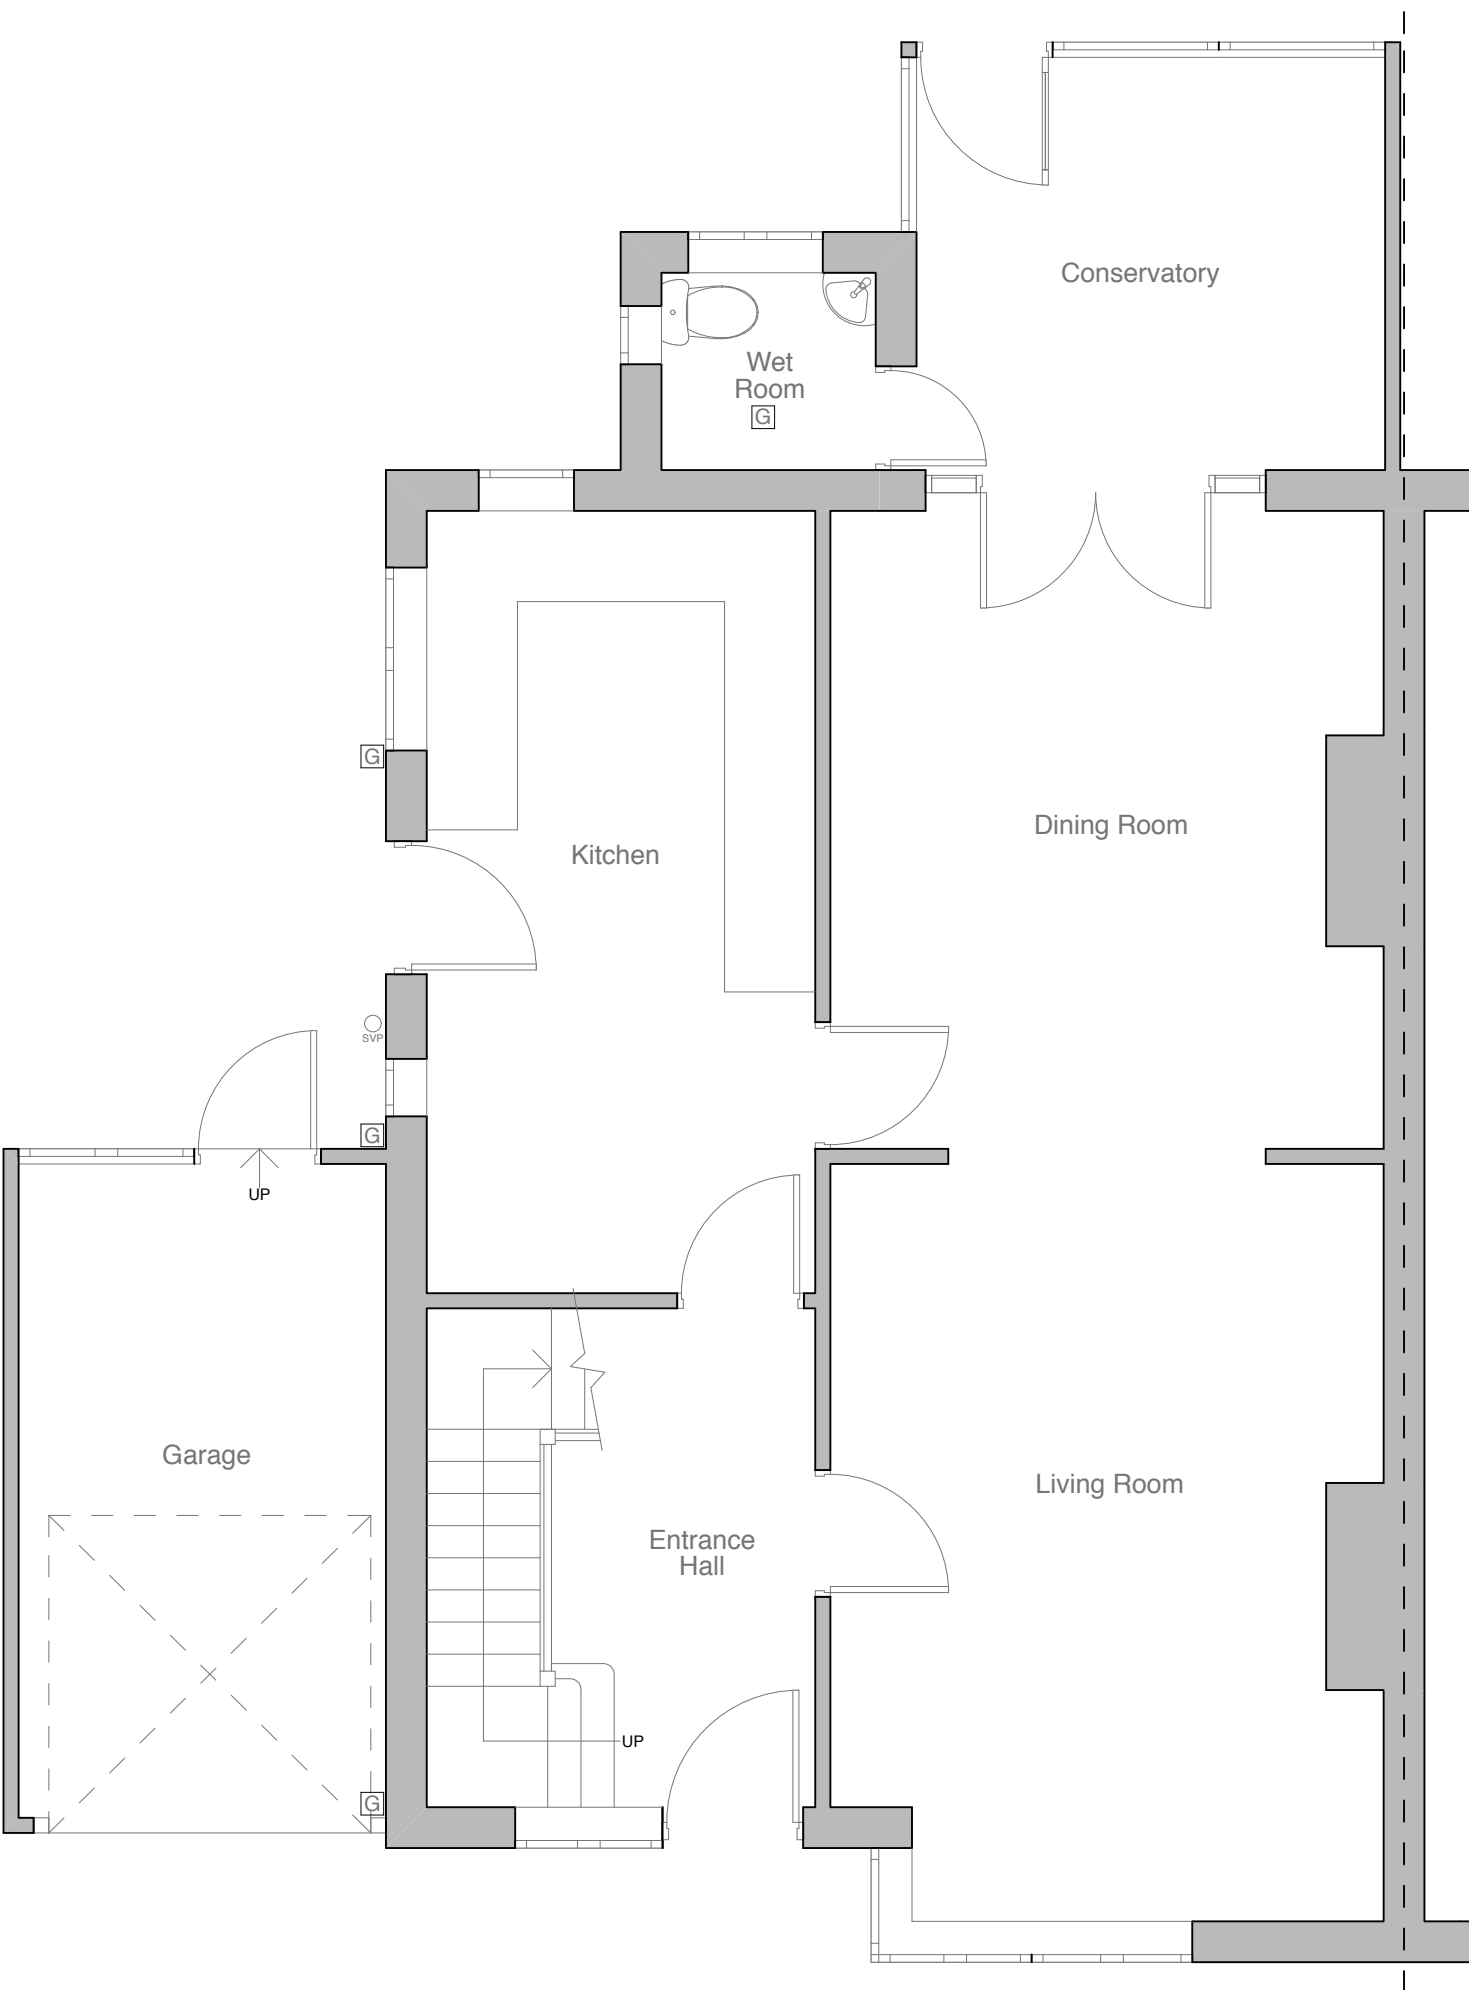


GROUND FLOOR PLAN

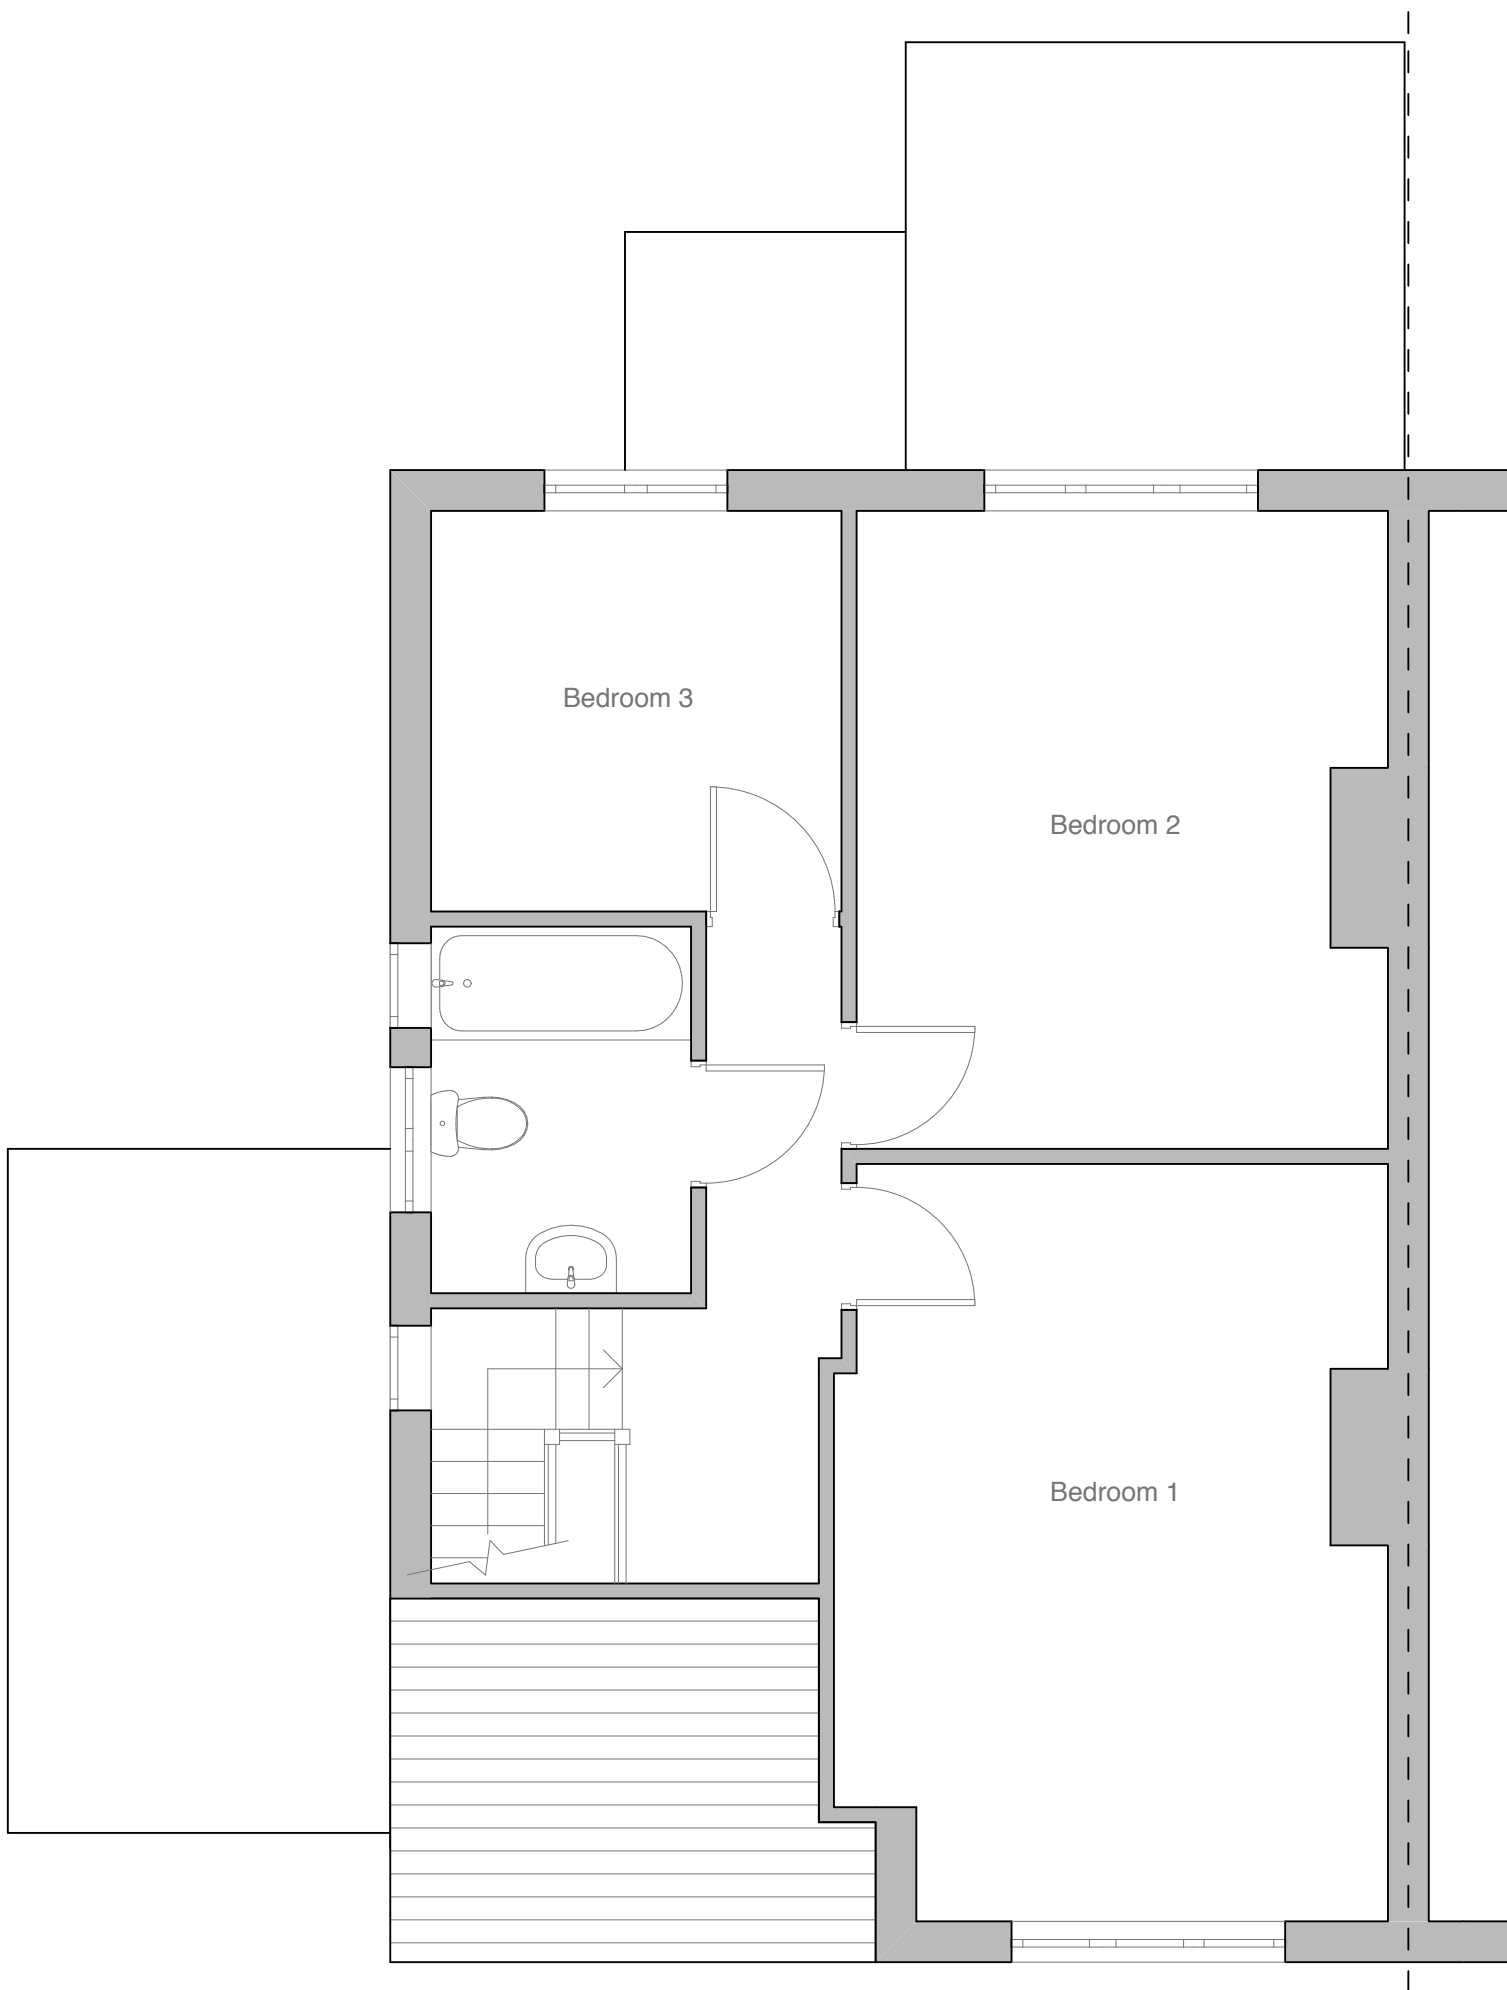

FIRST FLOOR PLAN

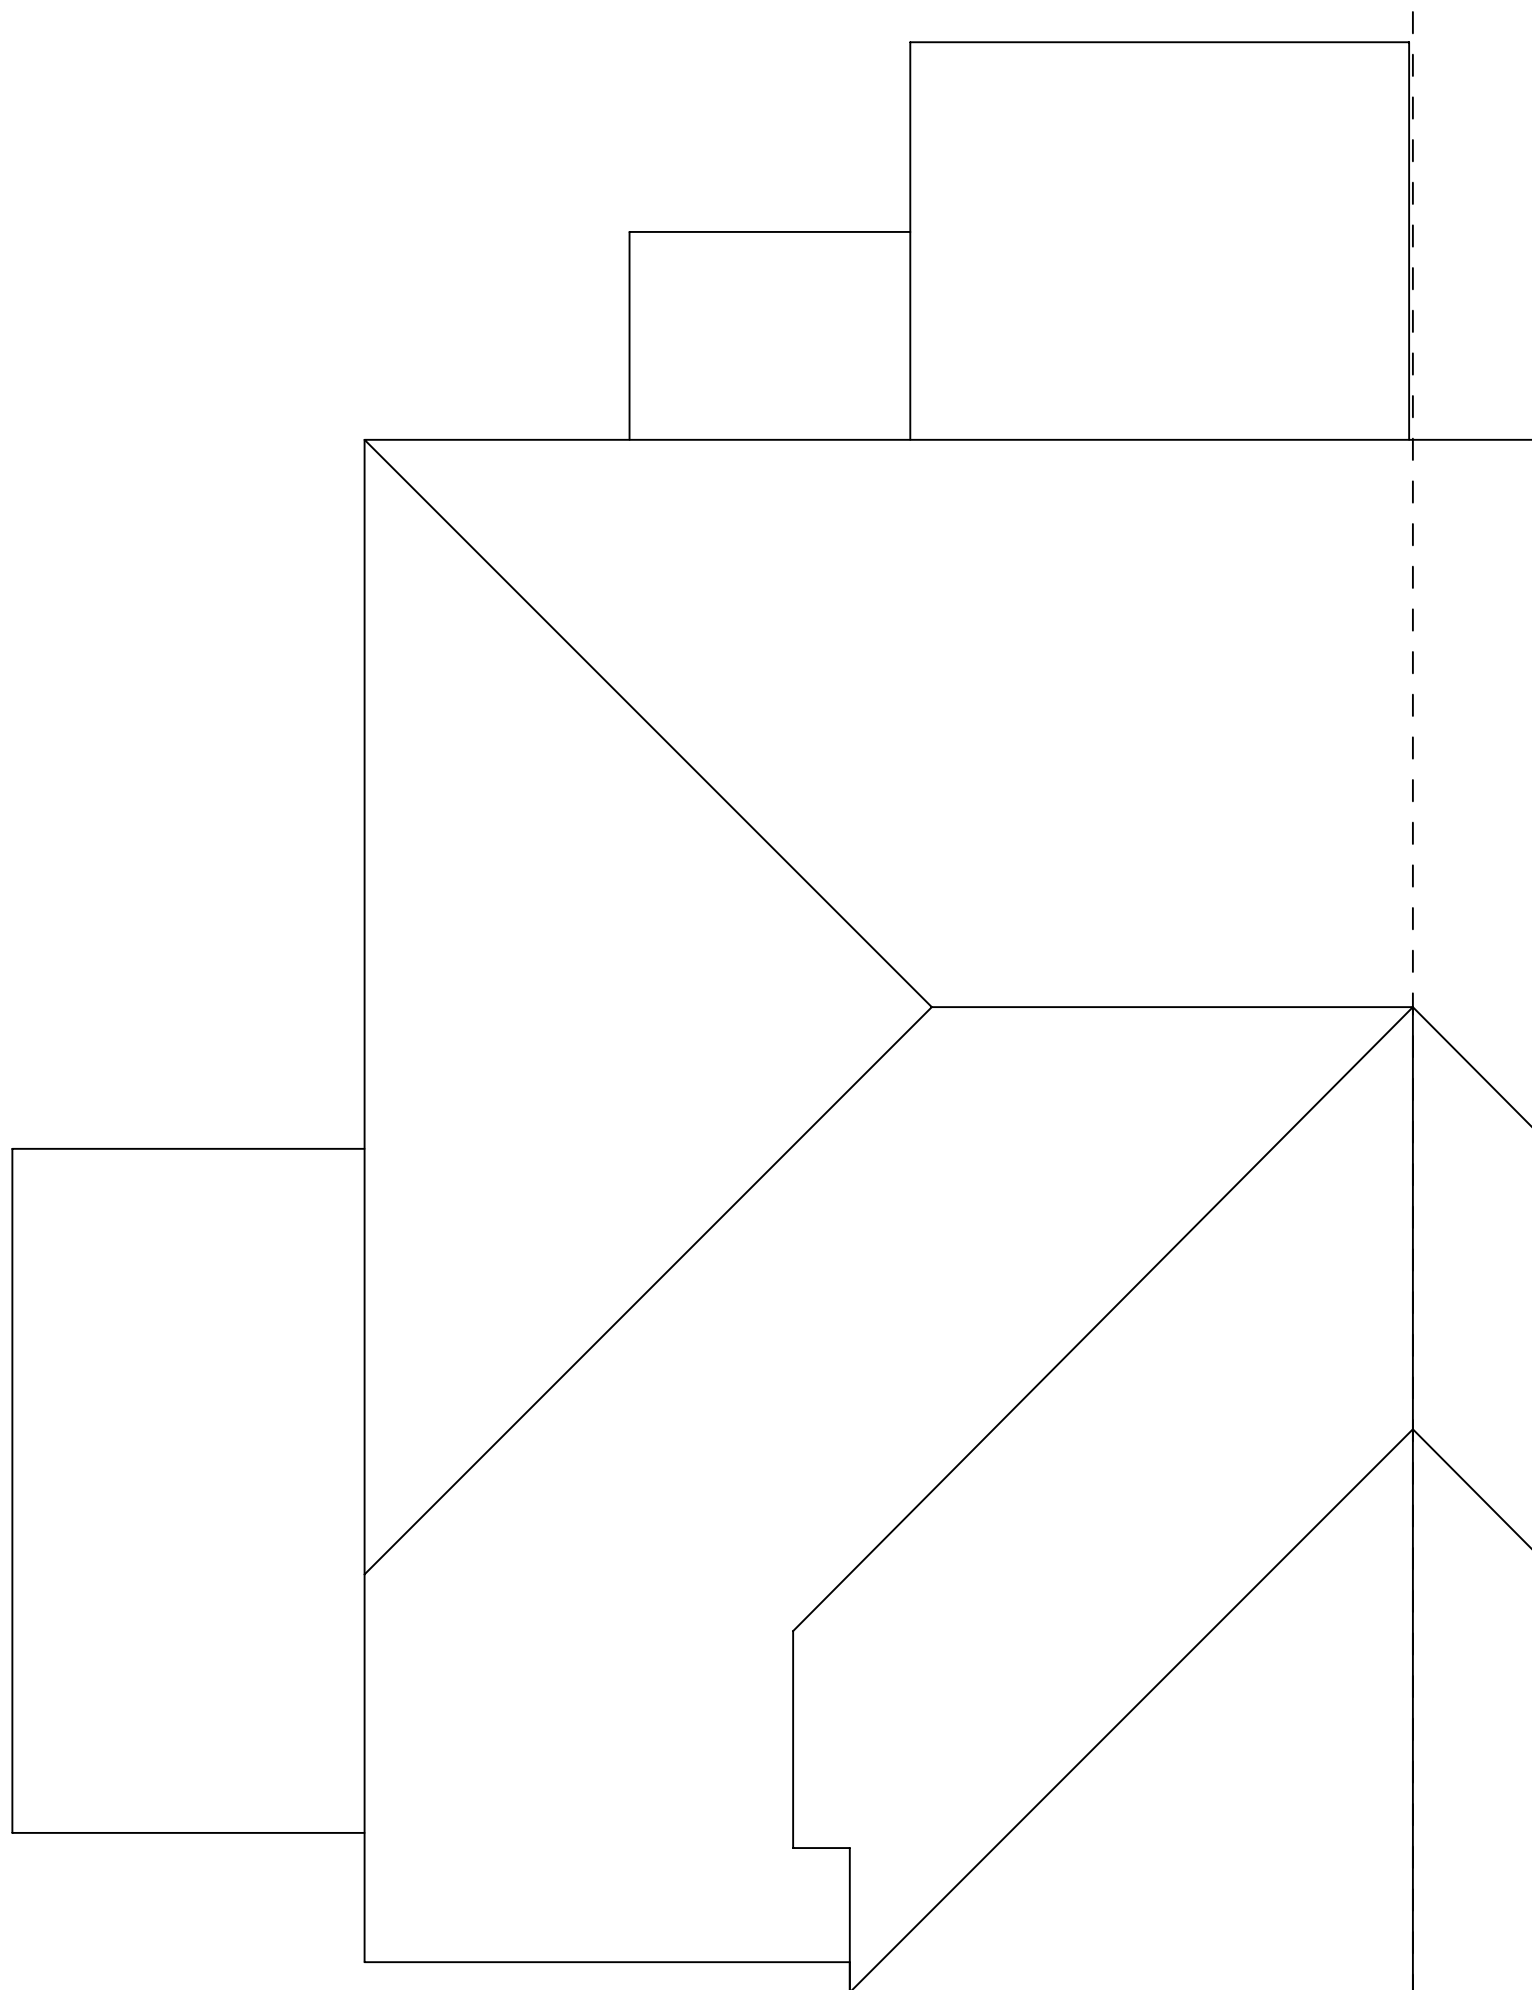

ROOF PLAN

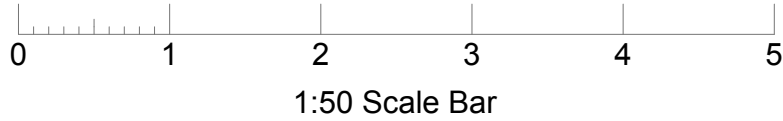

Notes:

Revisions:

This drawing is the property of Andrew Fuller Associates and is not to be copied, reproduced, retained or disclosed to any unauthorised person either wholly or in part without prior consent. Do not scale from this drawing except for Planning purposes. Use all figured dimensions only. All figured dimensions to be checked on site prior to construction. All discrepancies, errors and omissions to be reported to Andrew Fuller Associates prior to construction. Layout and dimensions of existing building to be checked on site.



Norton Studio, School Lane
Arundel, West Sussex
BN18 9DR
tel: 01903 885444
email: info@andrewfuller.co.uk
www.andrewfuller.co.uk

Job Title
20 Howard Road, Arundel

Client
Mr & Mrs Riordan

Drawing Name
Existing Plans & Elevations

Drawing Status
Planning

Drawn by DF Date April 17
Checked by Date

Drawing Scale
1:50 at A1

Drawing No Status Revision
171082/01