






NORTH ELEVATION

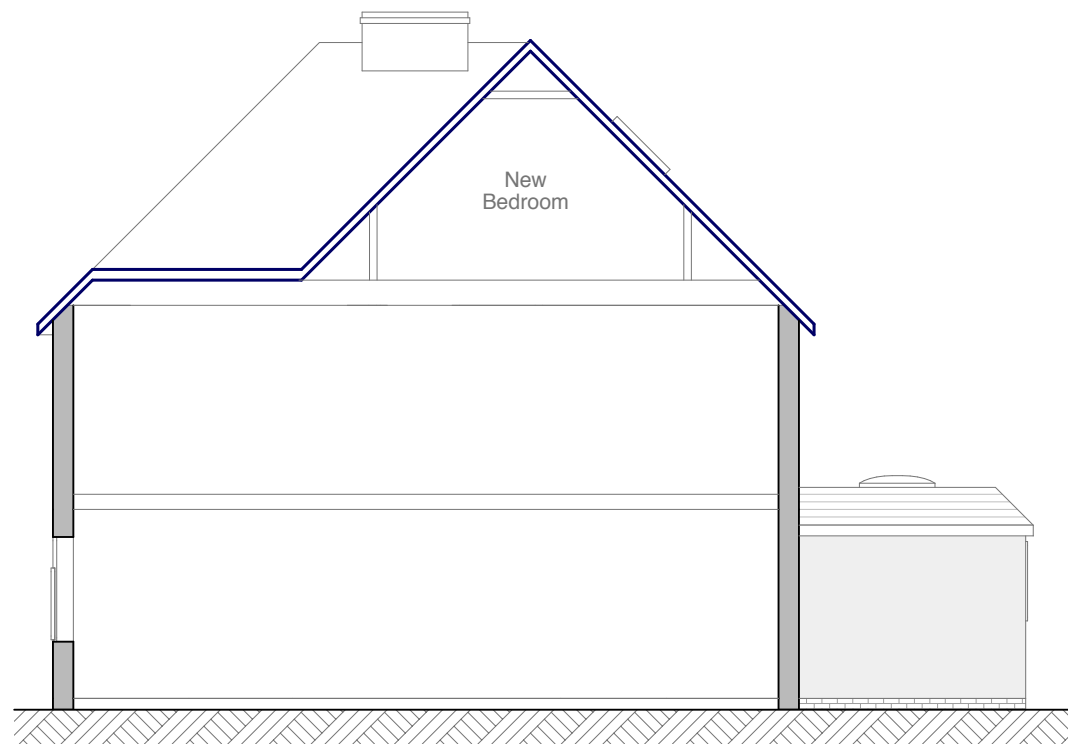


EAST ELEVATION
(Sectional)

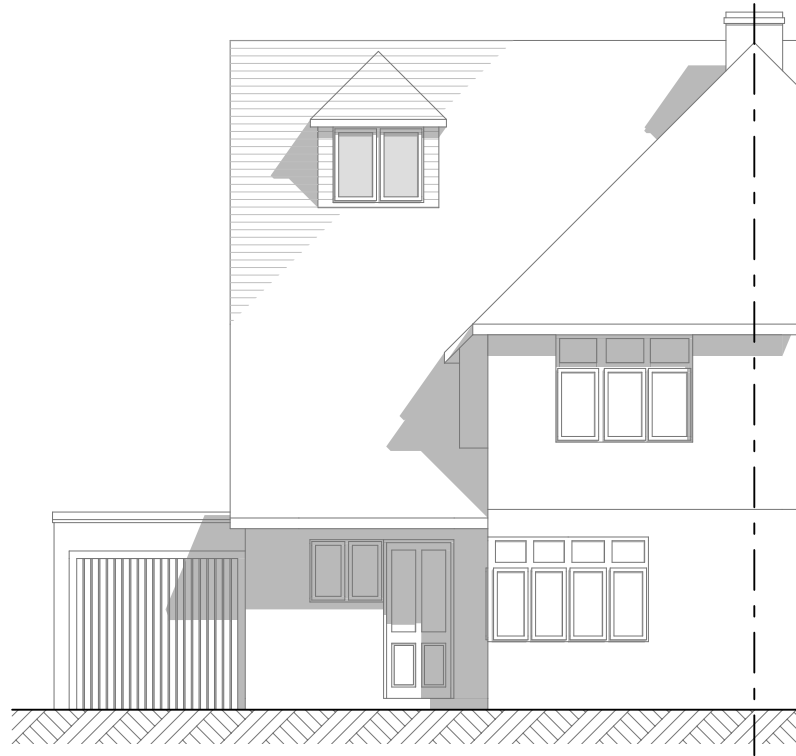


SOUTH ELEVATION

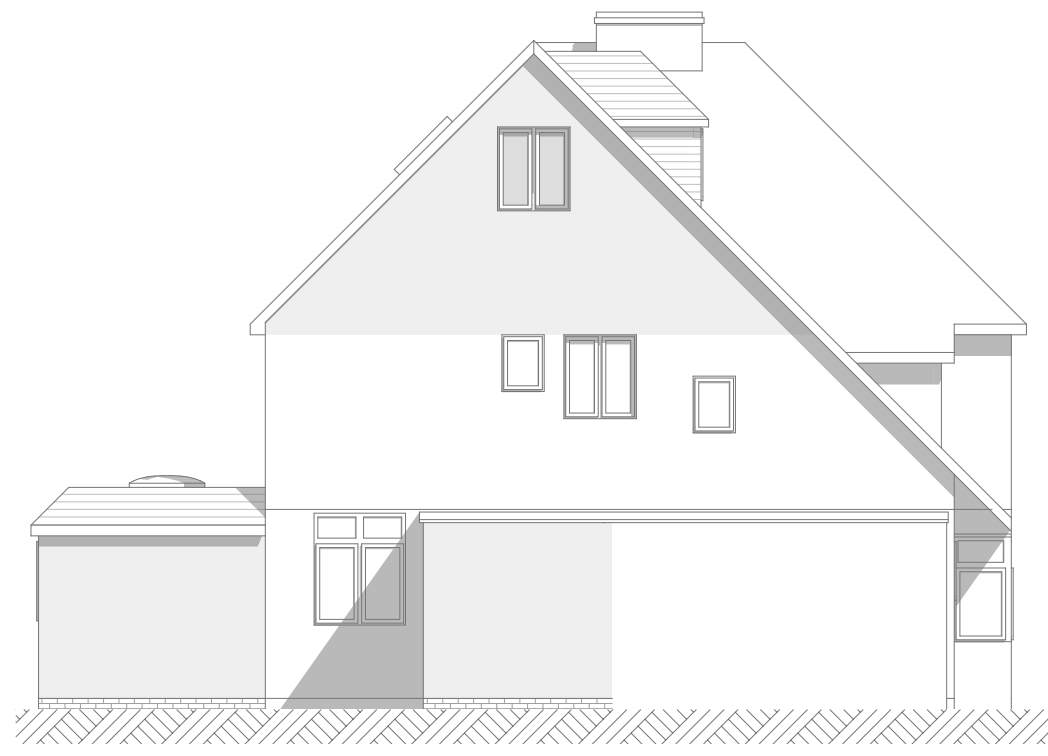


WEST ELEVATION

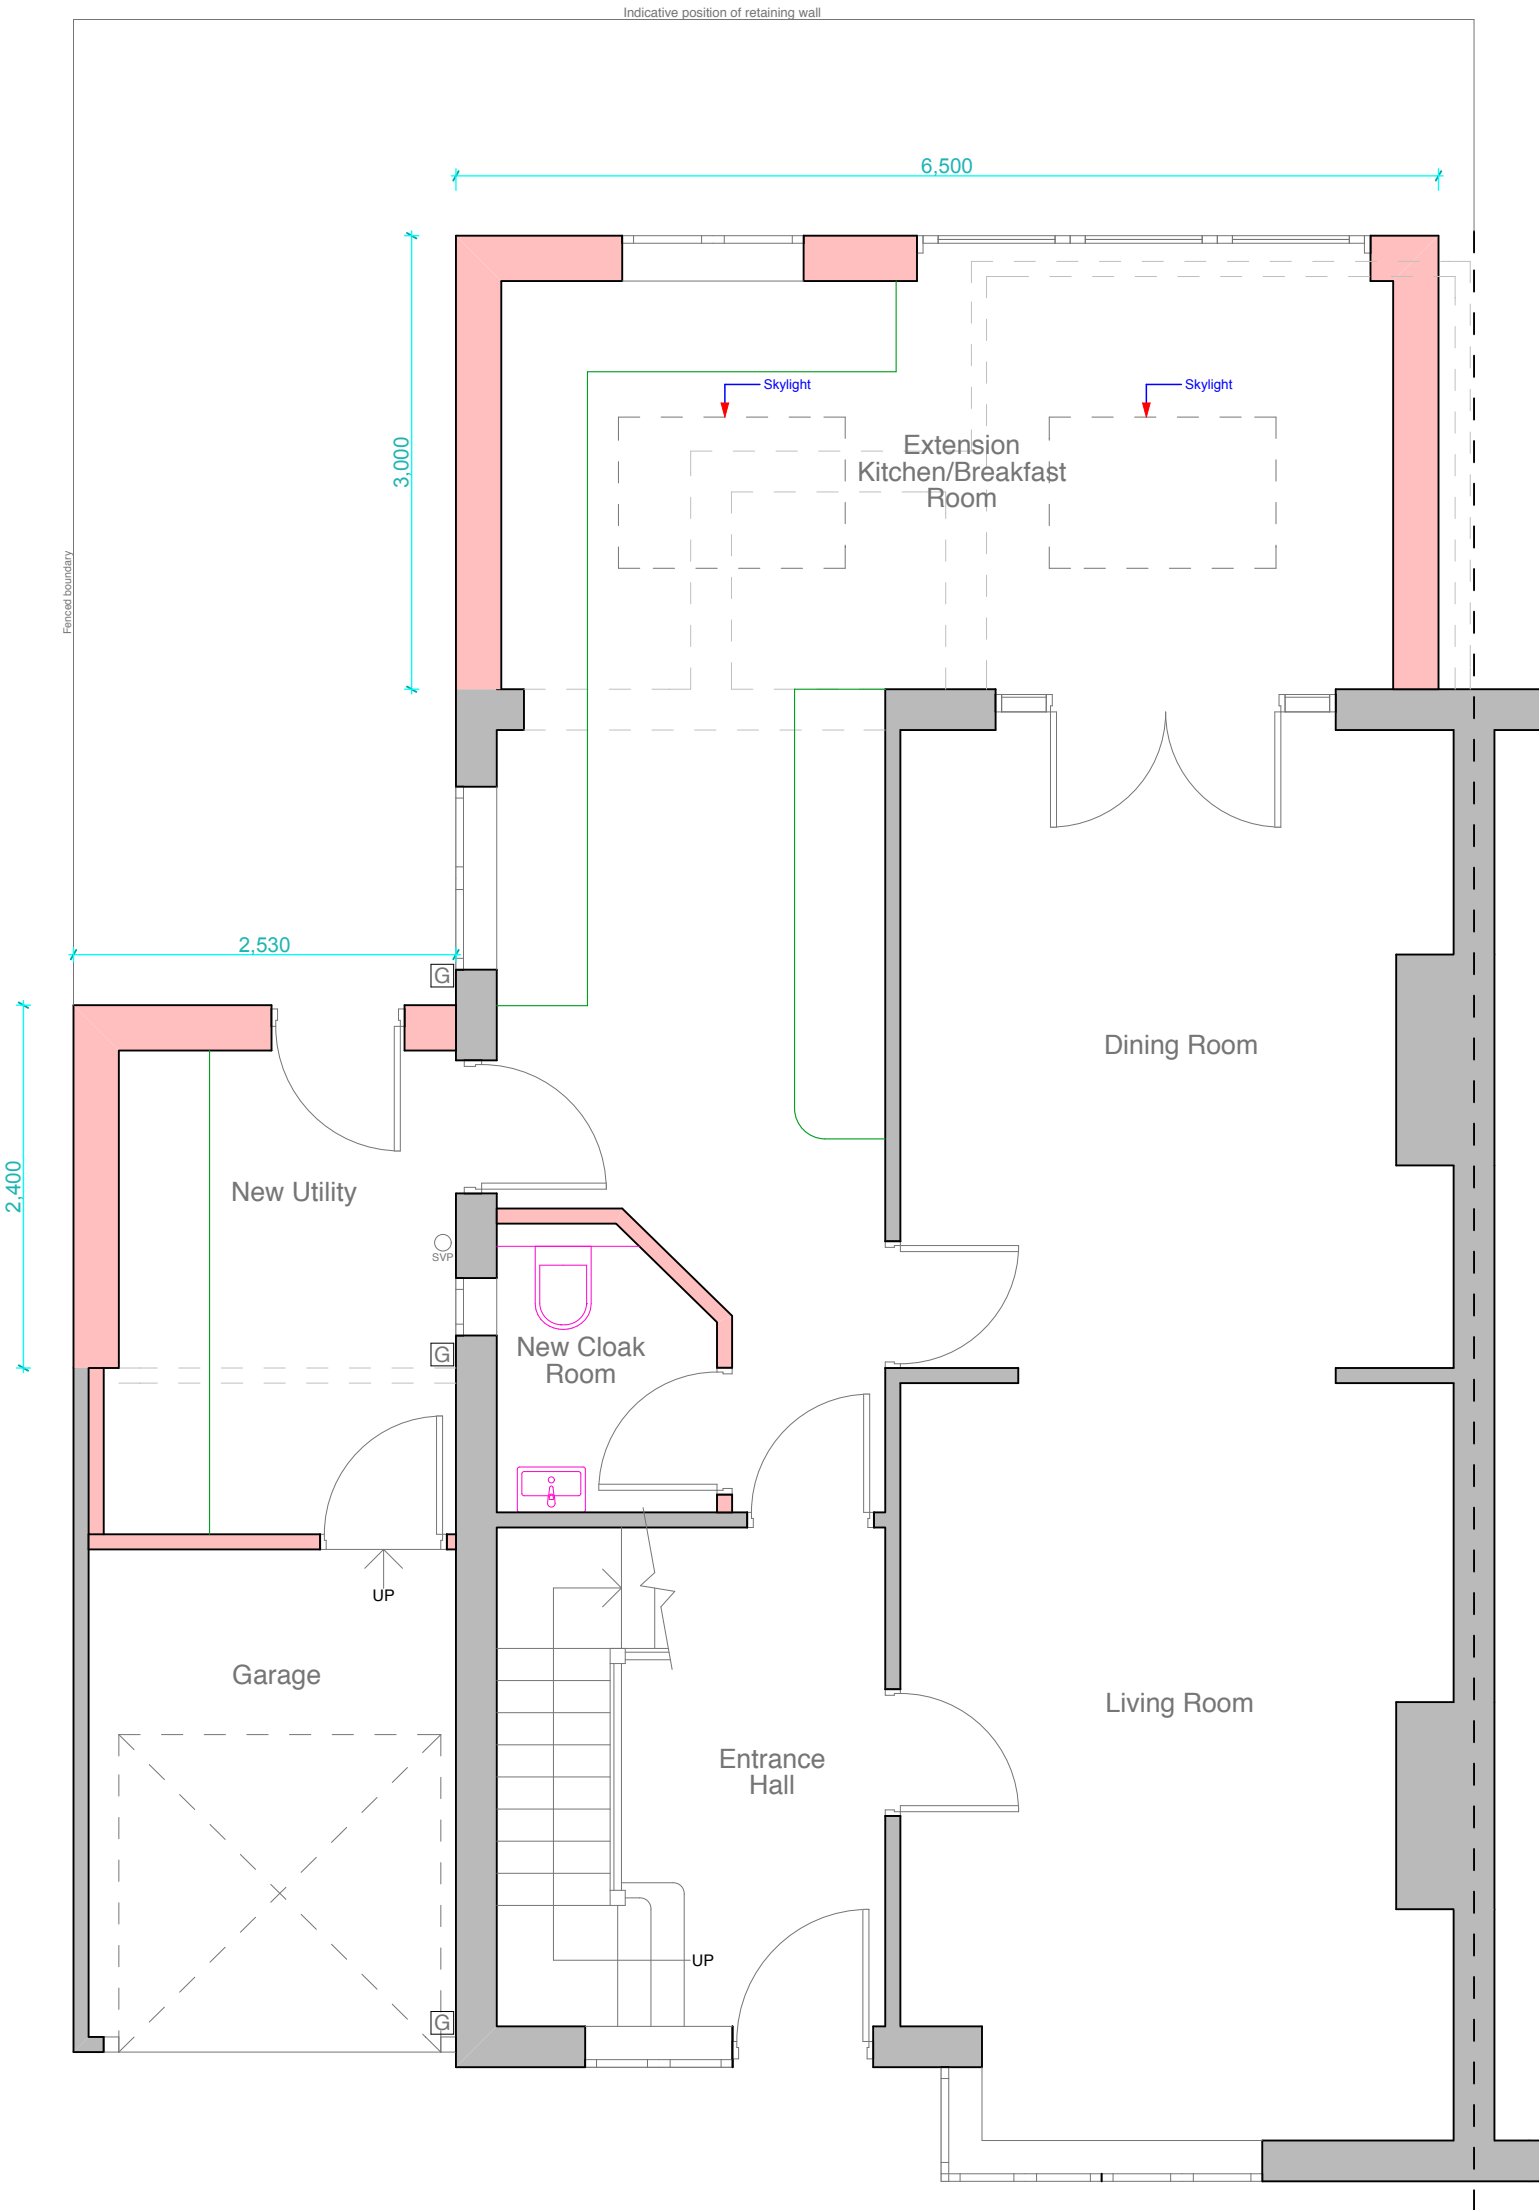

GROUND FLOOR PLAN

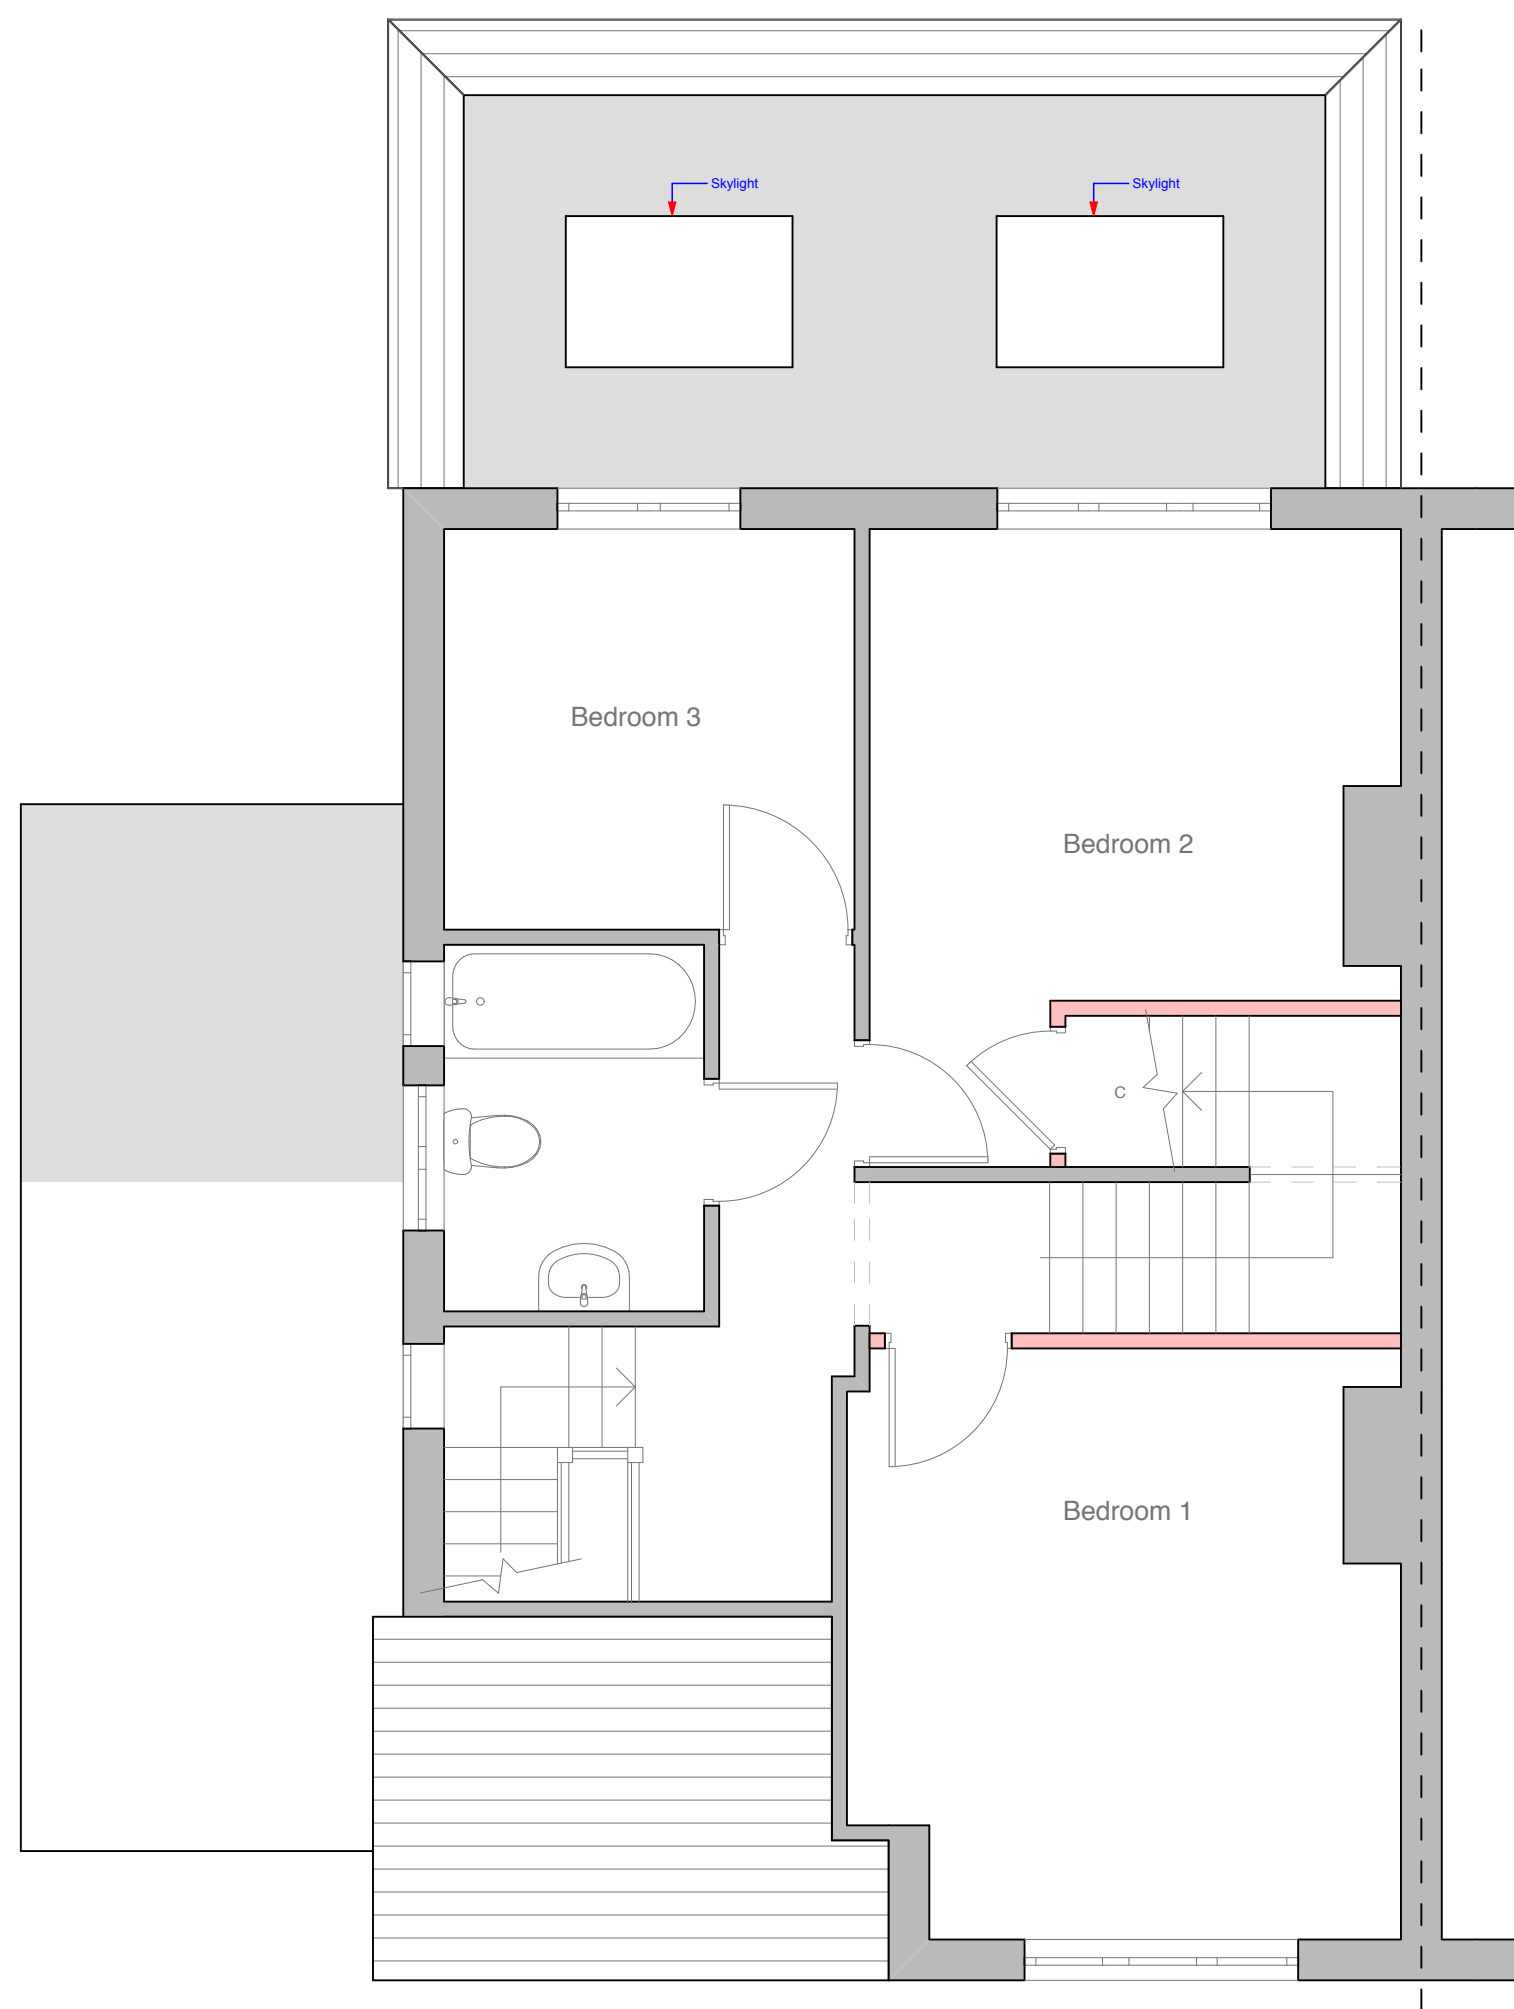

FIRST FLOOR PLAN

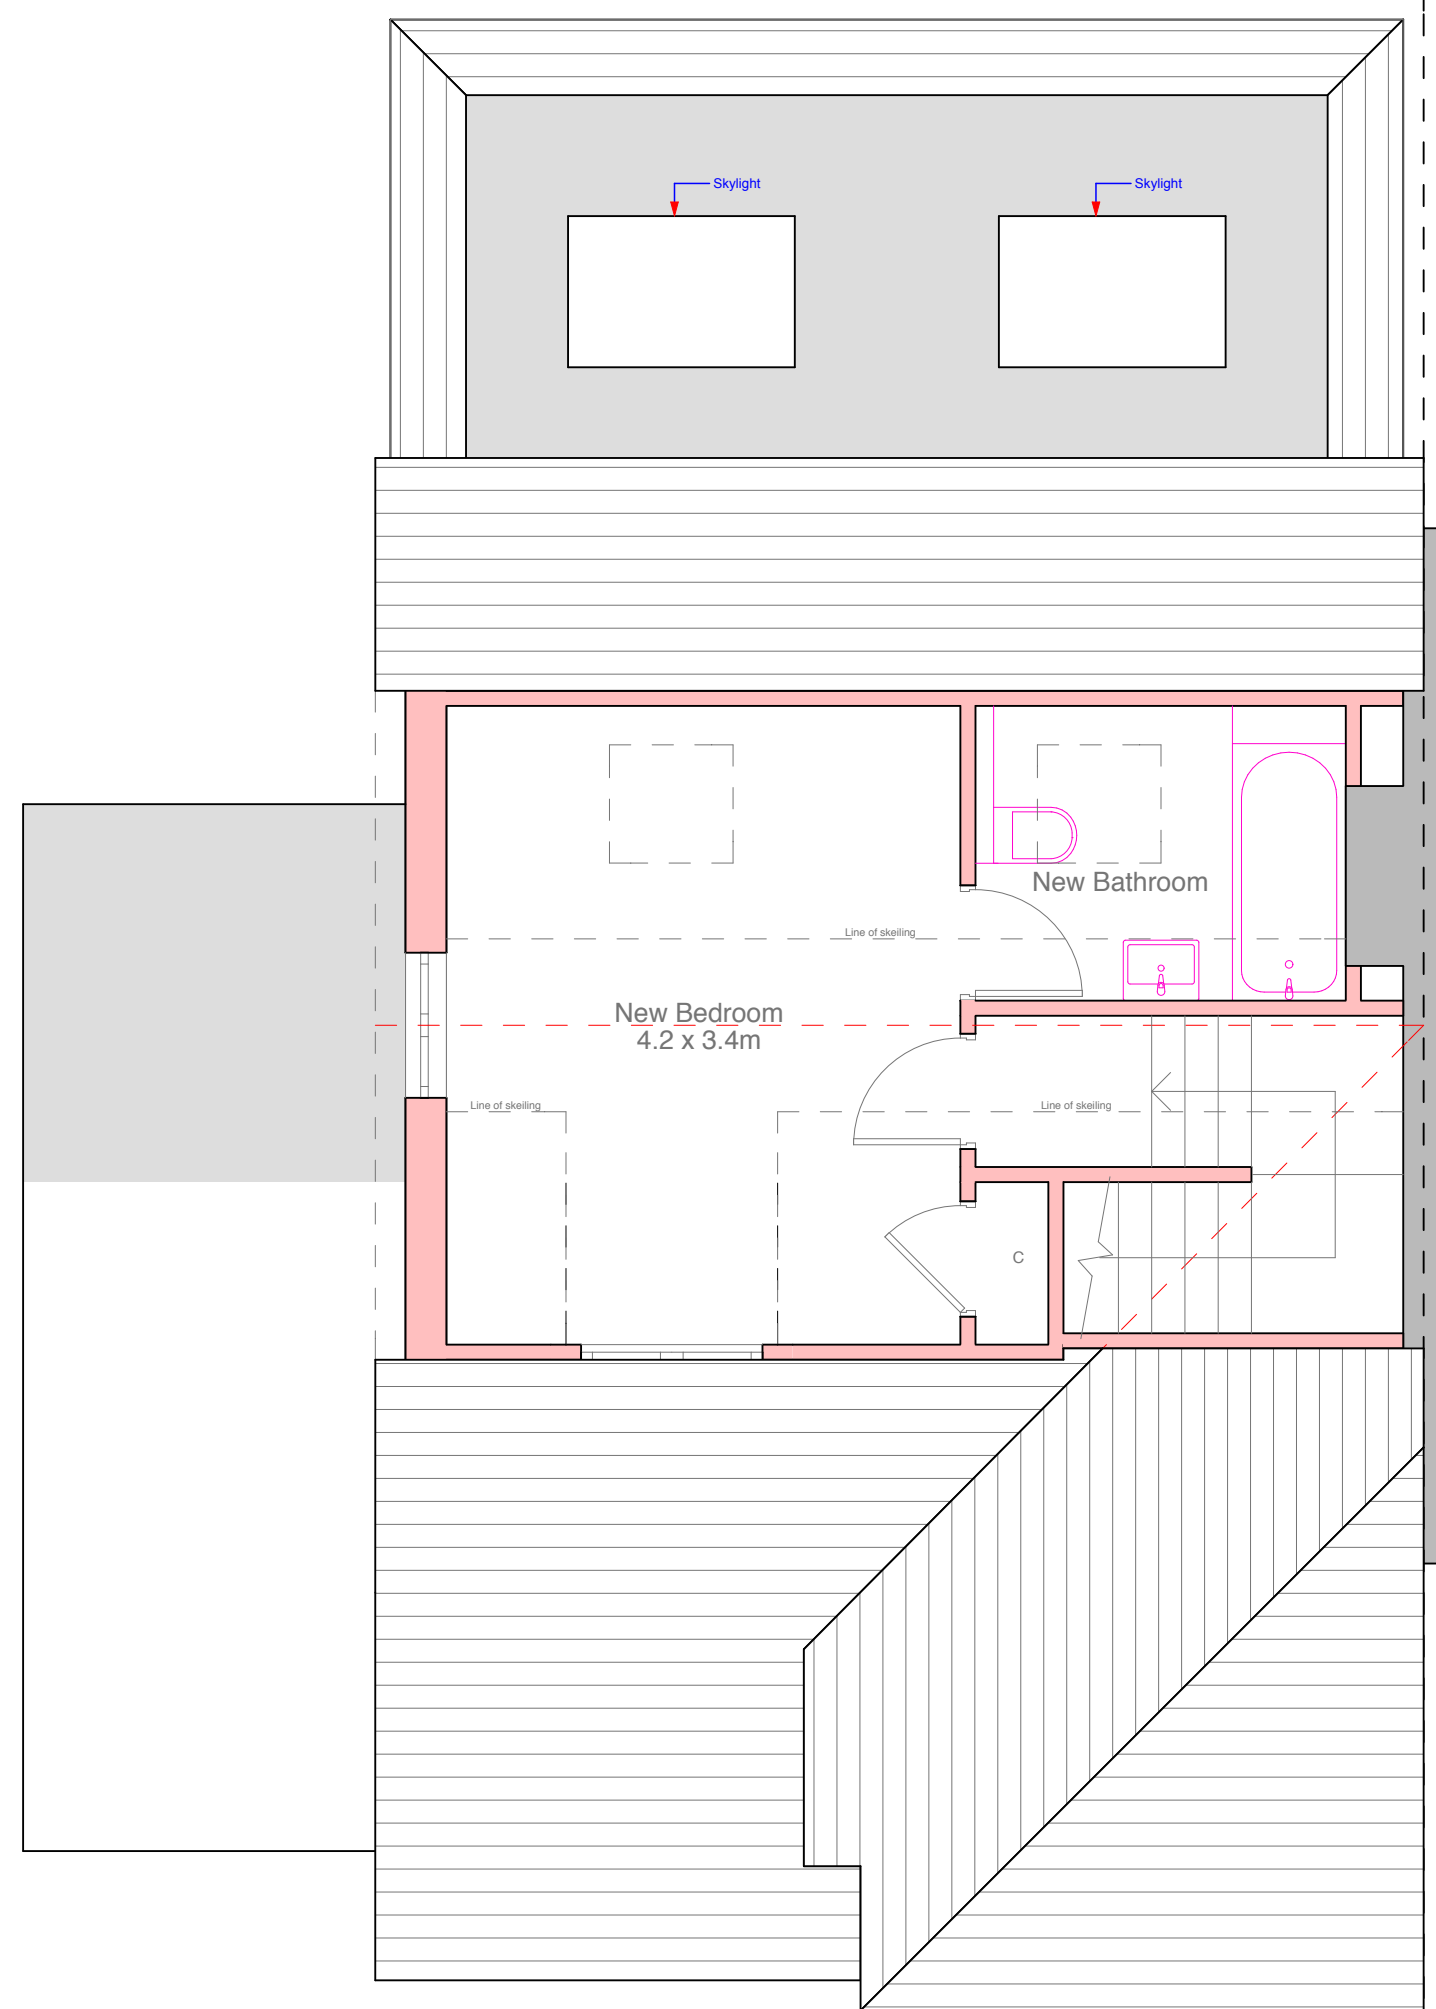

SECOND FLOOR PLAN



Notes:

Grey Walls - existing

Pink Walls - proposed

Dotted lines (light grey) - indicate demolished walls

Dotted lines (red) - indicate line of roof above

Dotted lines (dark grey) - indicates skylights/start of skieiling

Hatching to elevations depict extensions

Schedule of materials:

New Walls to ground floor extensions
- Smooth decorated render finish on low level decorated brick plinth

New wall to second floor gable end - decorated render to match existing

New Pitched Roofs - plain tiles to match existing

New Flat Roofs - GRP

Dormer - plain tile hanging to match roof tiles

Windows - PVCu double glazed casements

New Utility Room entrance door - PVCu

Skylights - double glazed (780 x 980) Velux MK04 (or similar)

Revisions:

This drawing is the property of Andrew Fuller Associates and is not to be copied reproduced, retained or disclosed to any unauthorised person without wholly or in part without prior consent. Do not scale from this drawing except for Planning purposes. Use all figured dimensions only. All figured dimensions to be checked on site prior to construction. Layout and dimensions of existing building to be checked on site.



Chartered Surveyors

Norton Studio, School Lane
Arundel, West Sussex
BN18 9DR
tel: 01903 885444

email: info@andrewfuller.co.uk
www.andrewfuller.co.uk

Job Title

20 Howard Road, Arundel

Client

Mr & Mrs Riordan

Drawing Name

Proposed Plans & Elevations

Drawing Status

Planning

Drawn by

DF

Date

May 17

Checked by

Date

Drawing Scale

1:50 & 1:100 at A1

Drawing No

171082/ 02

Status

Revision