



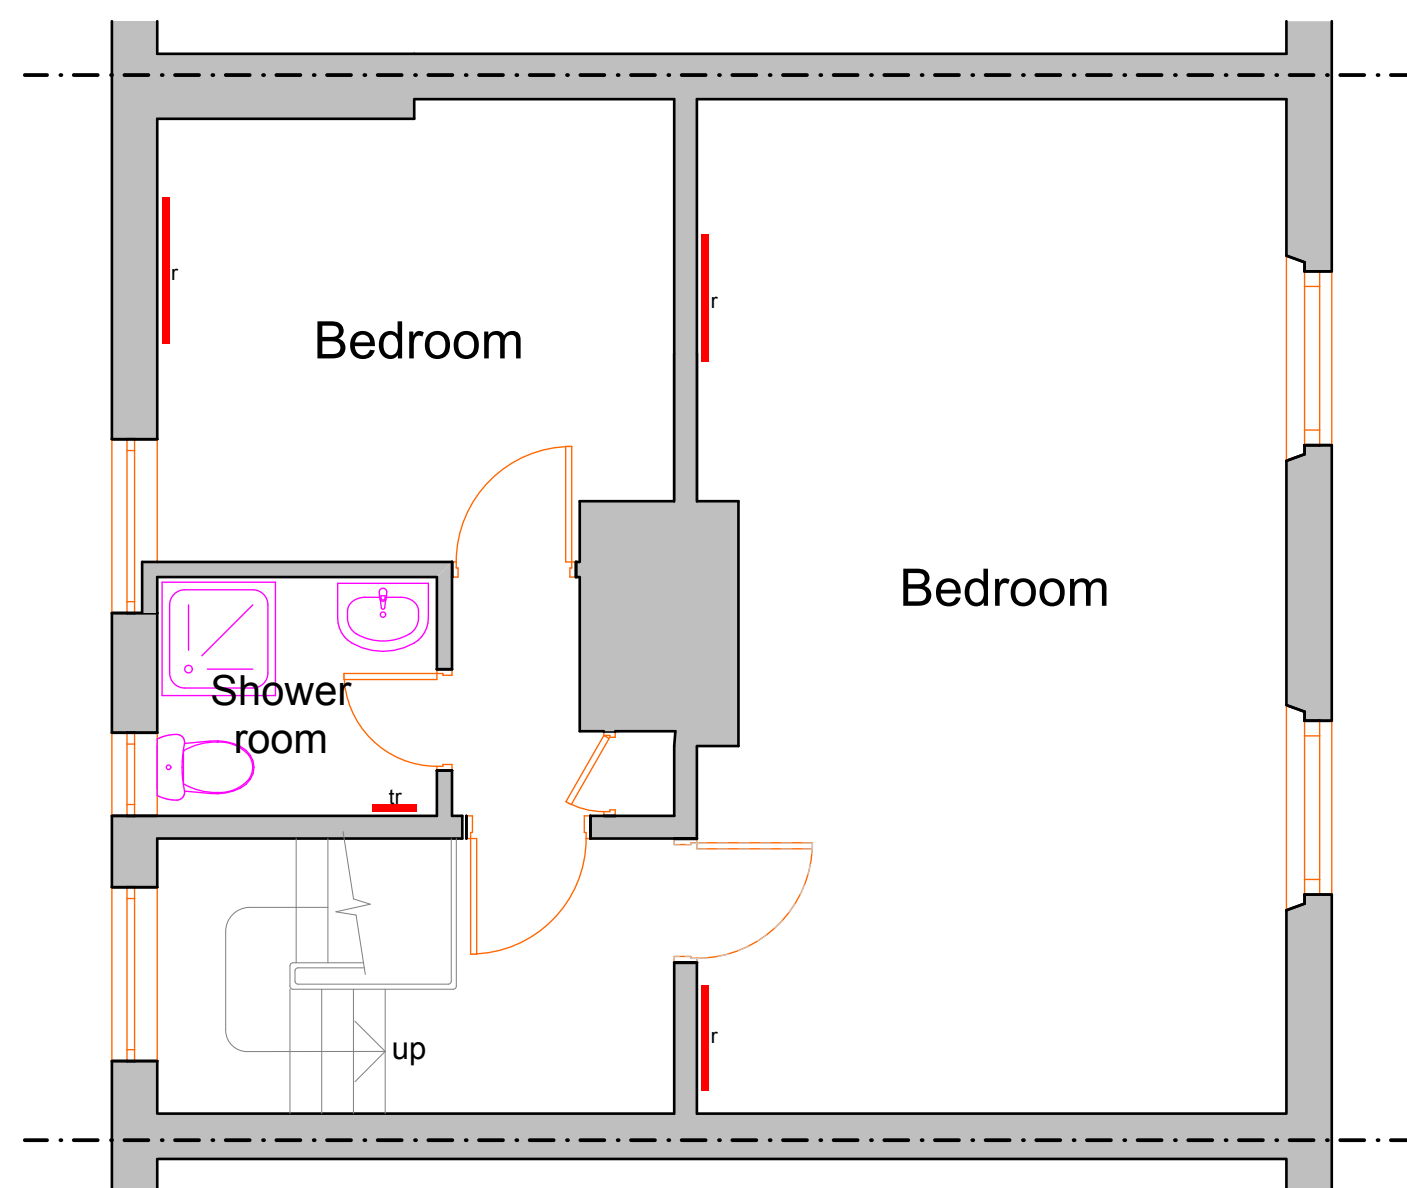


Second Floor - Existing

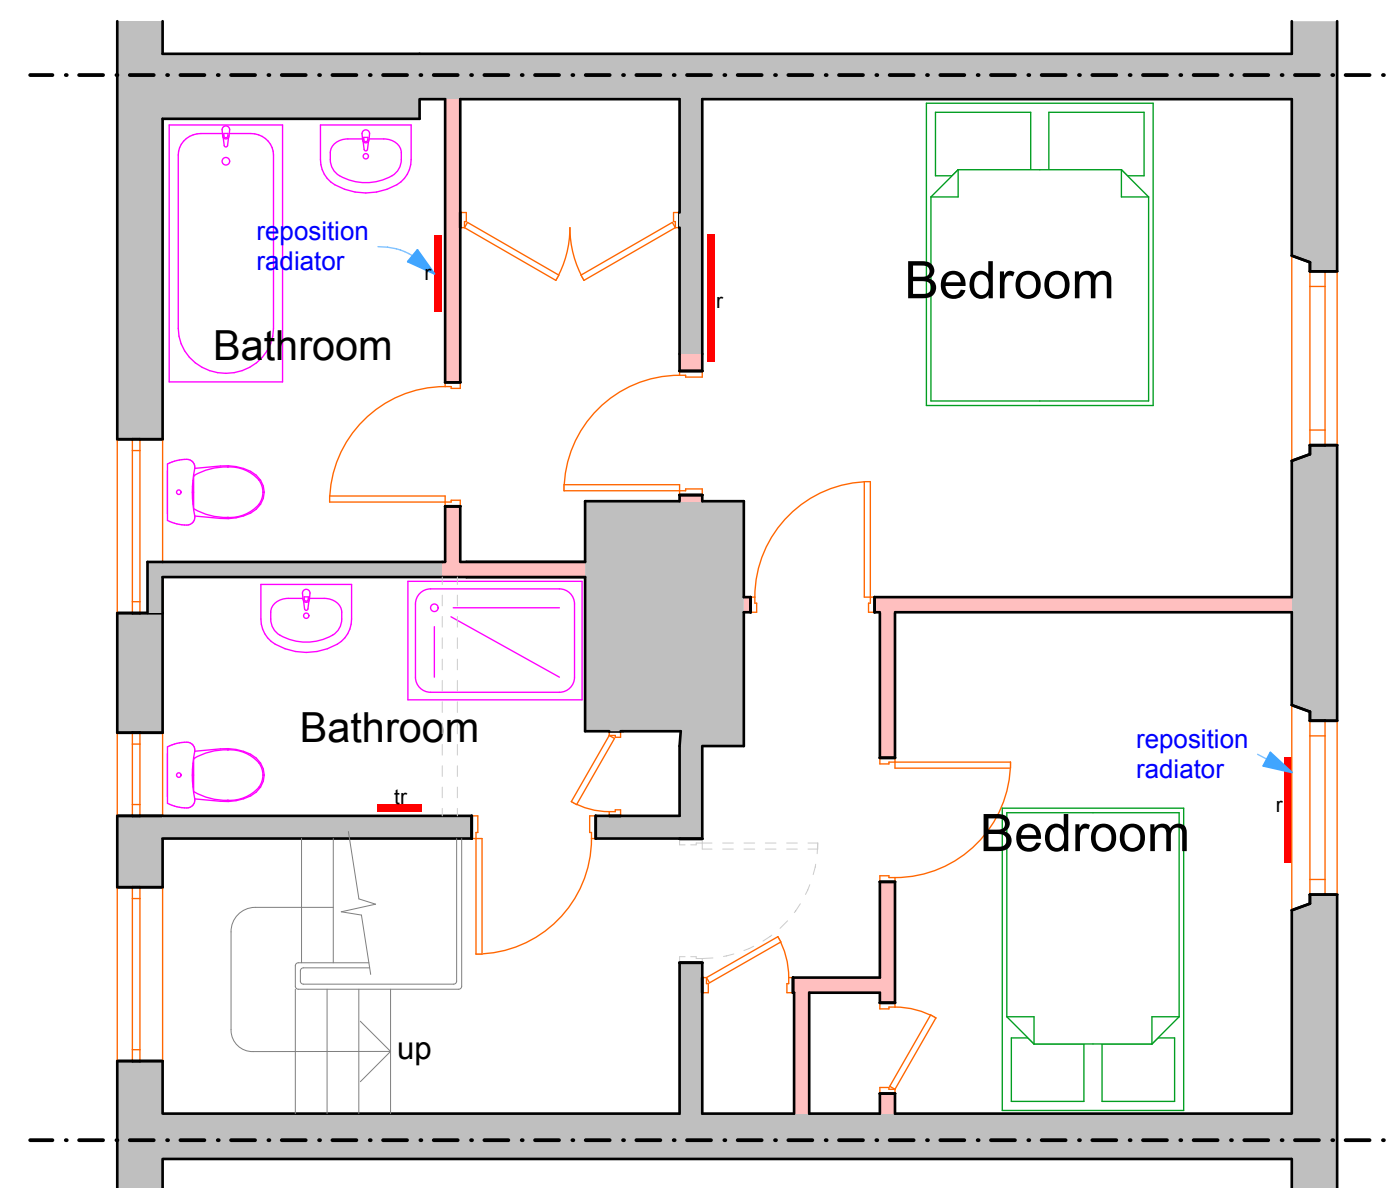

Second Floor - Proposed

- Key:
- Proposed walls
timber studwork
 - Existing walls
 - Taken down

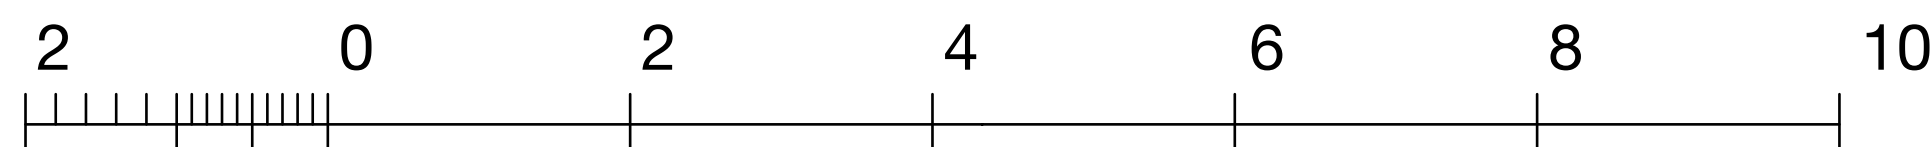

Scale Bar

Metres

Revisions
A July 2019 Scale Bar added

FULLER ASSOCIATES Chartered Surveyors • Architectural Design tel: 01903 885444 email: info@fuller-associates.co.uk www.fullerassociates.co.uk 39b Tarrant Street, Arundel, West Sussex, BN18 9DG RICS		
Job Title	52 Tarrant Street, Arundel	
Client	Mr N Herbert and Mr J Eades	
Drawing Name	Second Floor Plans Existing and Proposed	
Drawing Status	Sketch	
Drawn by	AF	Date June 19
Checked by		Date
Drawing Scale	1:50 at A2	
Drawing No	Status	Revision
191629/ 01		A

This drawing is the property of Fuller Associates and is not to be copied reproduced, retained or disclosed to any unauthorised person either wholly or in part without prior consent. Do not scale from this drawing except for Planning purposes. Use all figured dimensions only. All figured dimensions to be checked on site prior to construction. All discrepancies, errors and omissions to be reported to Fuller Associates prior to construction. Layout and dimensions of existing building to be checked on site.