


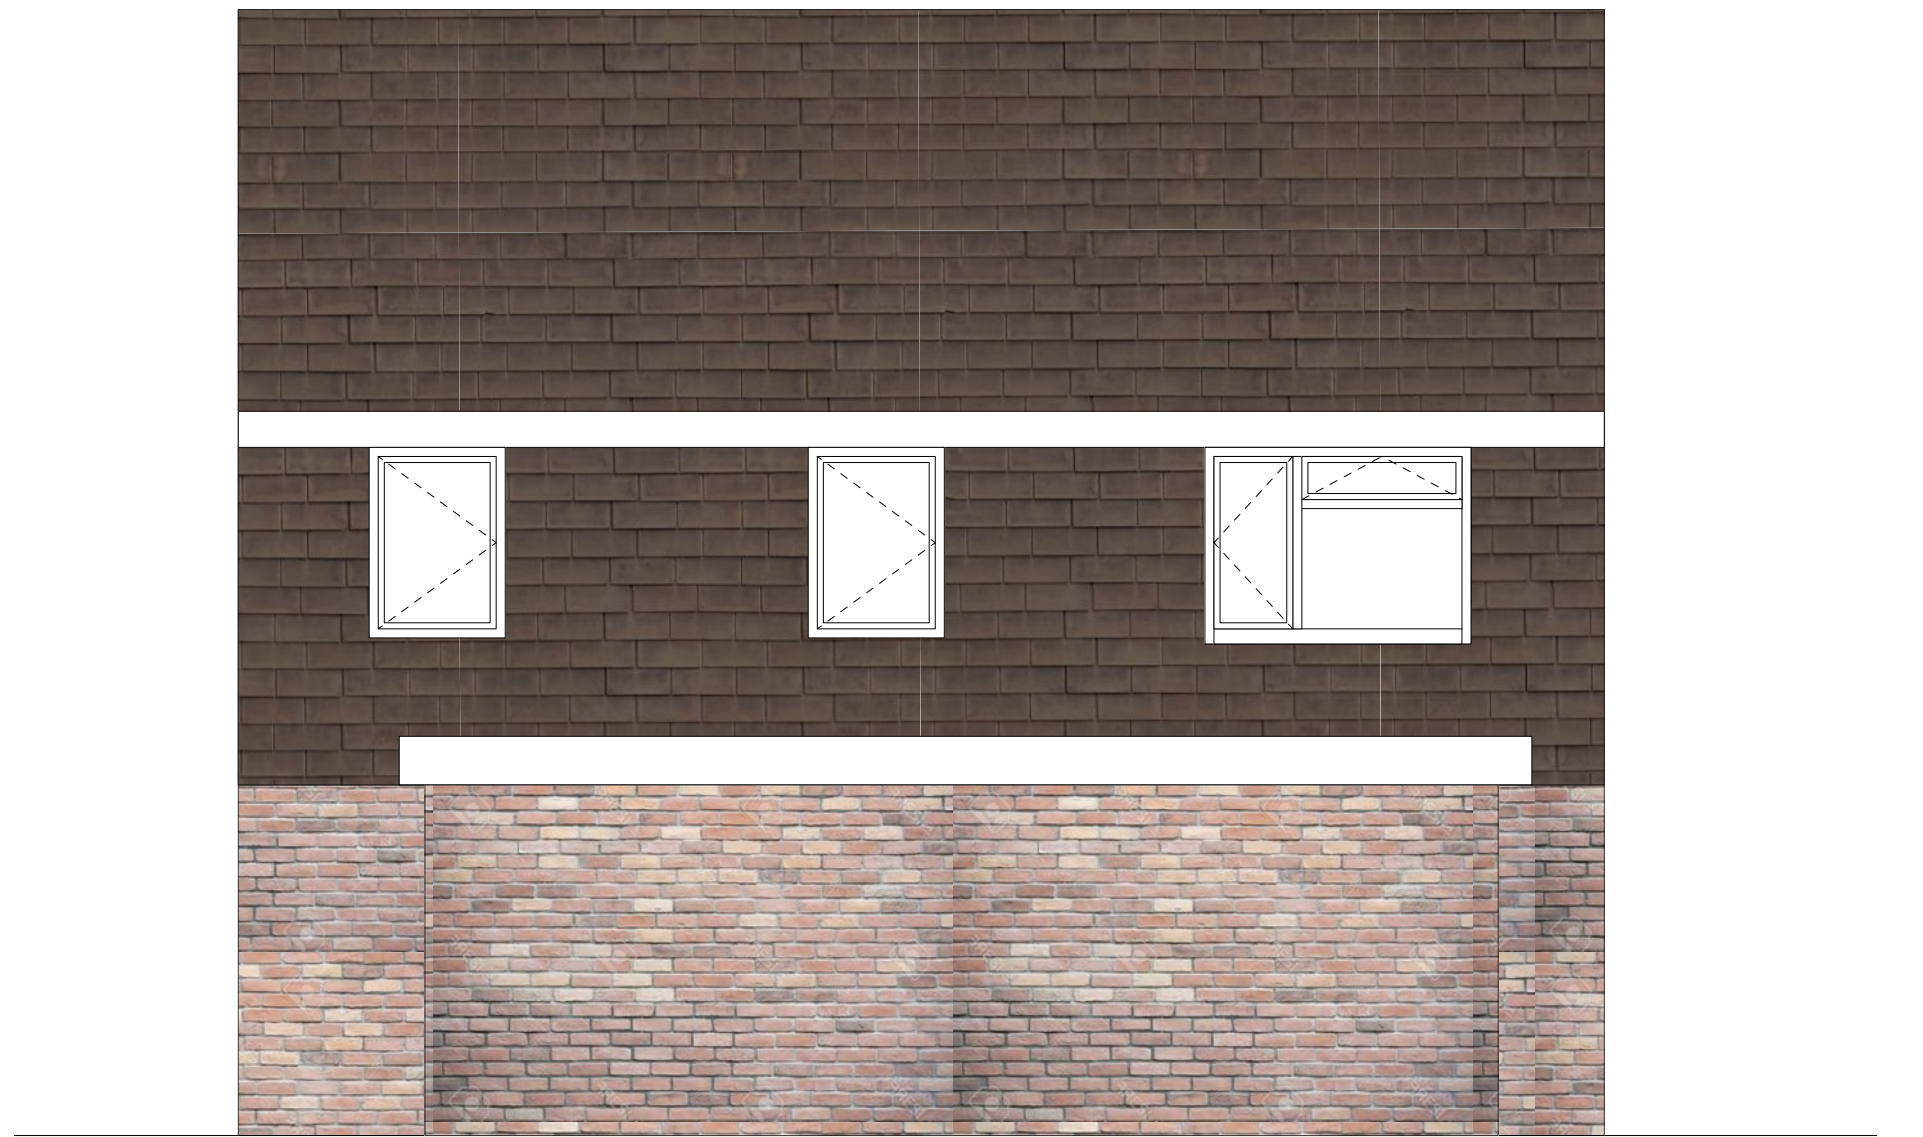

1 Existing North Elevation
Scale: 1:50



2 Existing East Elevation
Scale: 1:50




3 Existing South Elevation
Scale: 1:50



4 Existing West Elevation
Scale: 1:50

GENERAL NOTES:
Do not scale from this drawing.
Check drawing on receipt and immediately report any discrepancies to the Architect.
Verify all dimensions and levels on site prior to construction.
The contents of this drawing are Watershed Developments LTD copyright and shall not be re-used without their written permission.

FOR PLANNING

 

Revisions		
P1	26/06/2020	ISSUED FOR PLANNING

WATERSHED DEVELOPMENTS LTD.

QUEENS STUDIOS
121 SALUSBURY ROAD
LONDON, NW6 6RG

STUDIO@WATERSHEDD.COM
WWW.WATERSHEDD.COM
+44 (0) 207 659 0885



Drawing
Existing Elevations

Project
Torton Hill Road

Sheet Number
18005-005

Scale
1:50 @ A1
1:100 @ A3

Revision
P1