


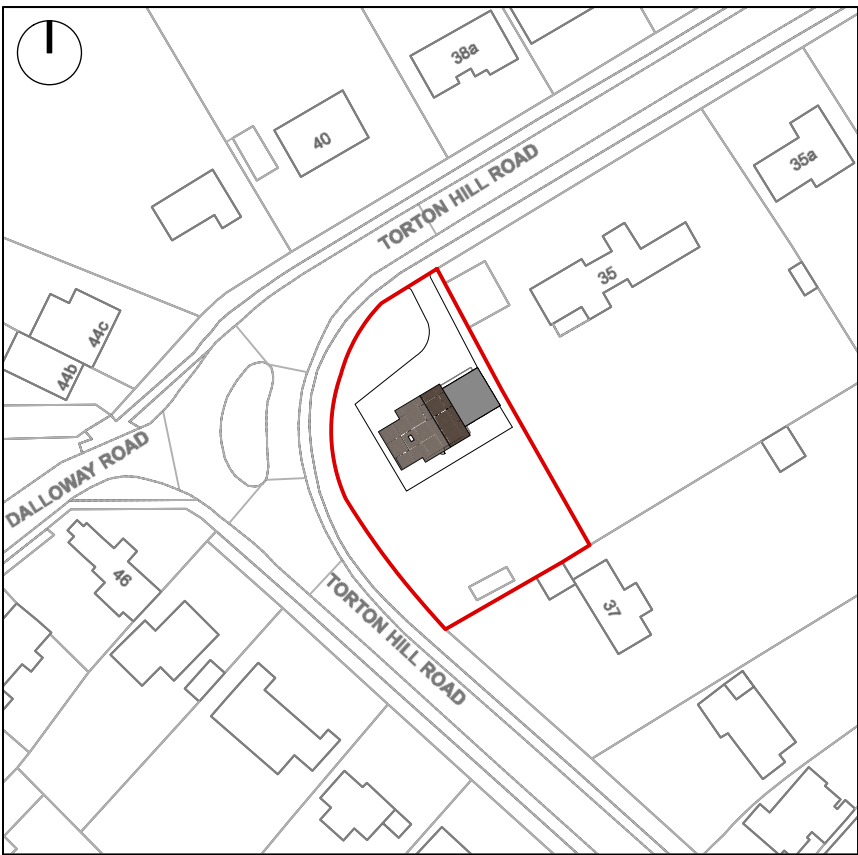


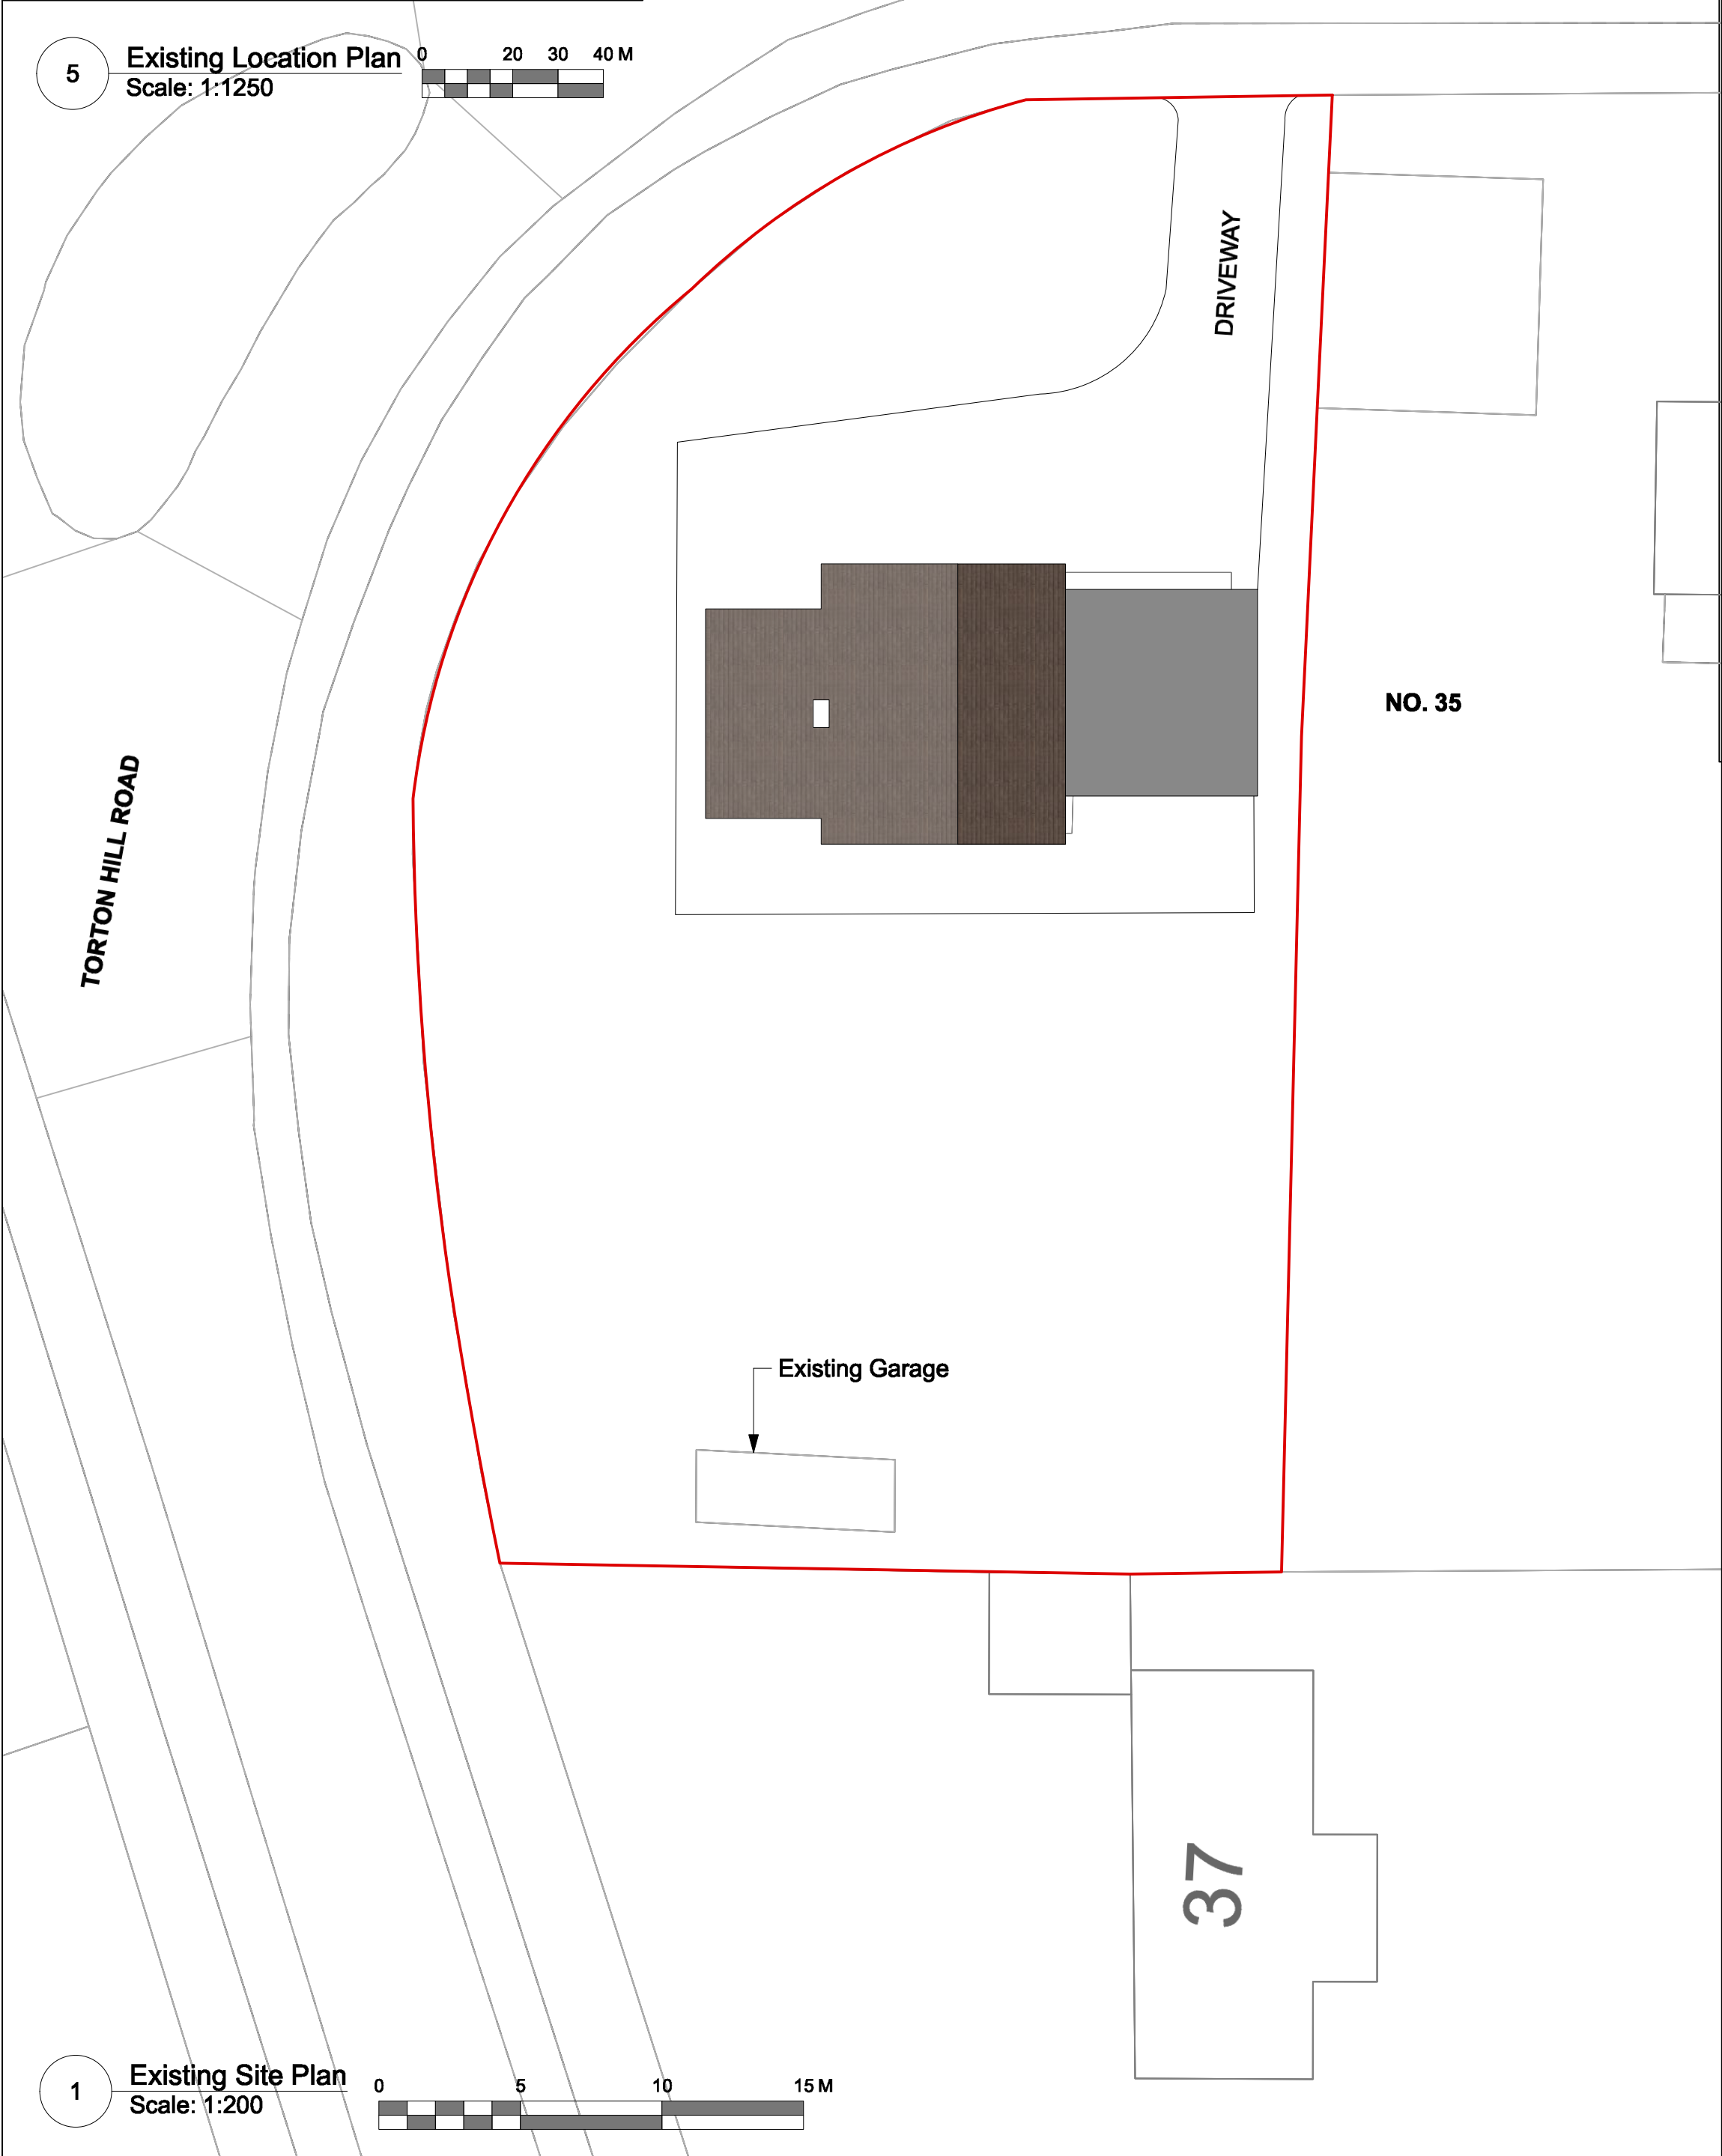


5 Existing Location Plan
Scale: 1:1250

 



1 Existing Site Plan
Scale: 1:200

 


GENERAL NOTES:
Do not scale from this drawing.
Check drawing on receipt and immediately report any discrepancies to the Architect.
Verify all dimensions and levels on site prior to construction.
The contents of this drawing are Watershed Developments LTD copyright and shall not be re-used without their written permission.

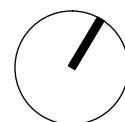

FOR PLANNING

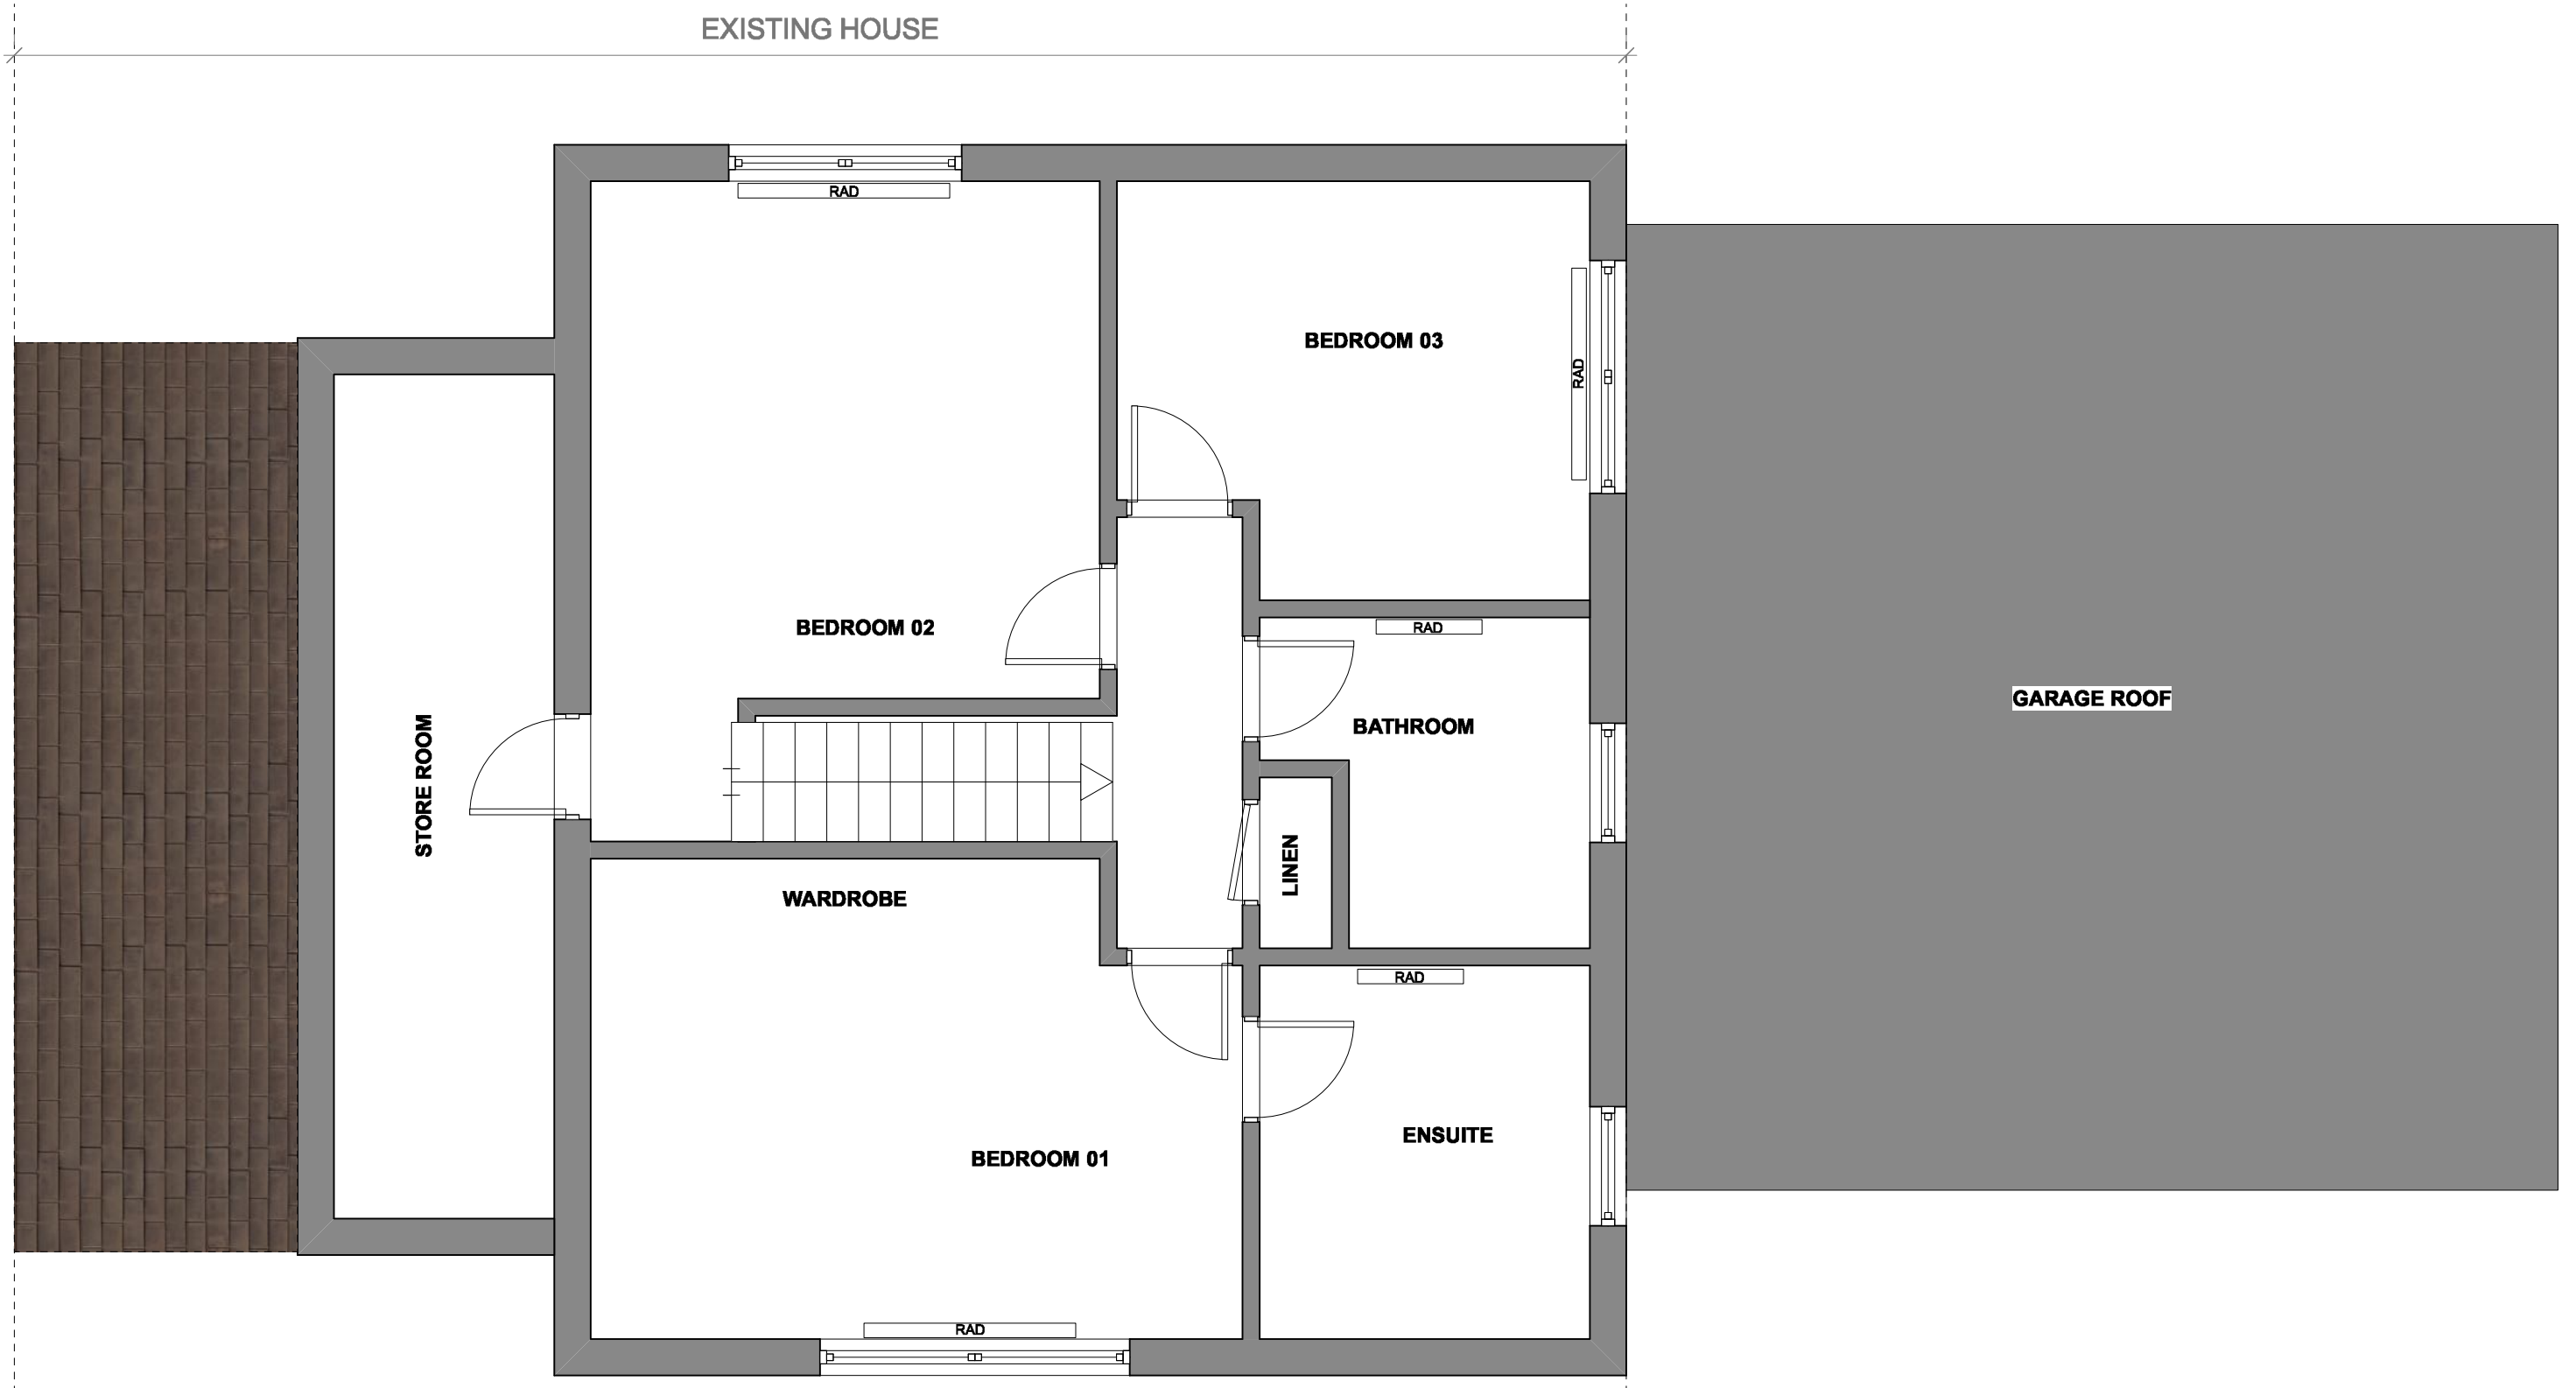 

3 Existing First Plan
Scale: 1:50

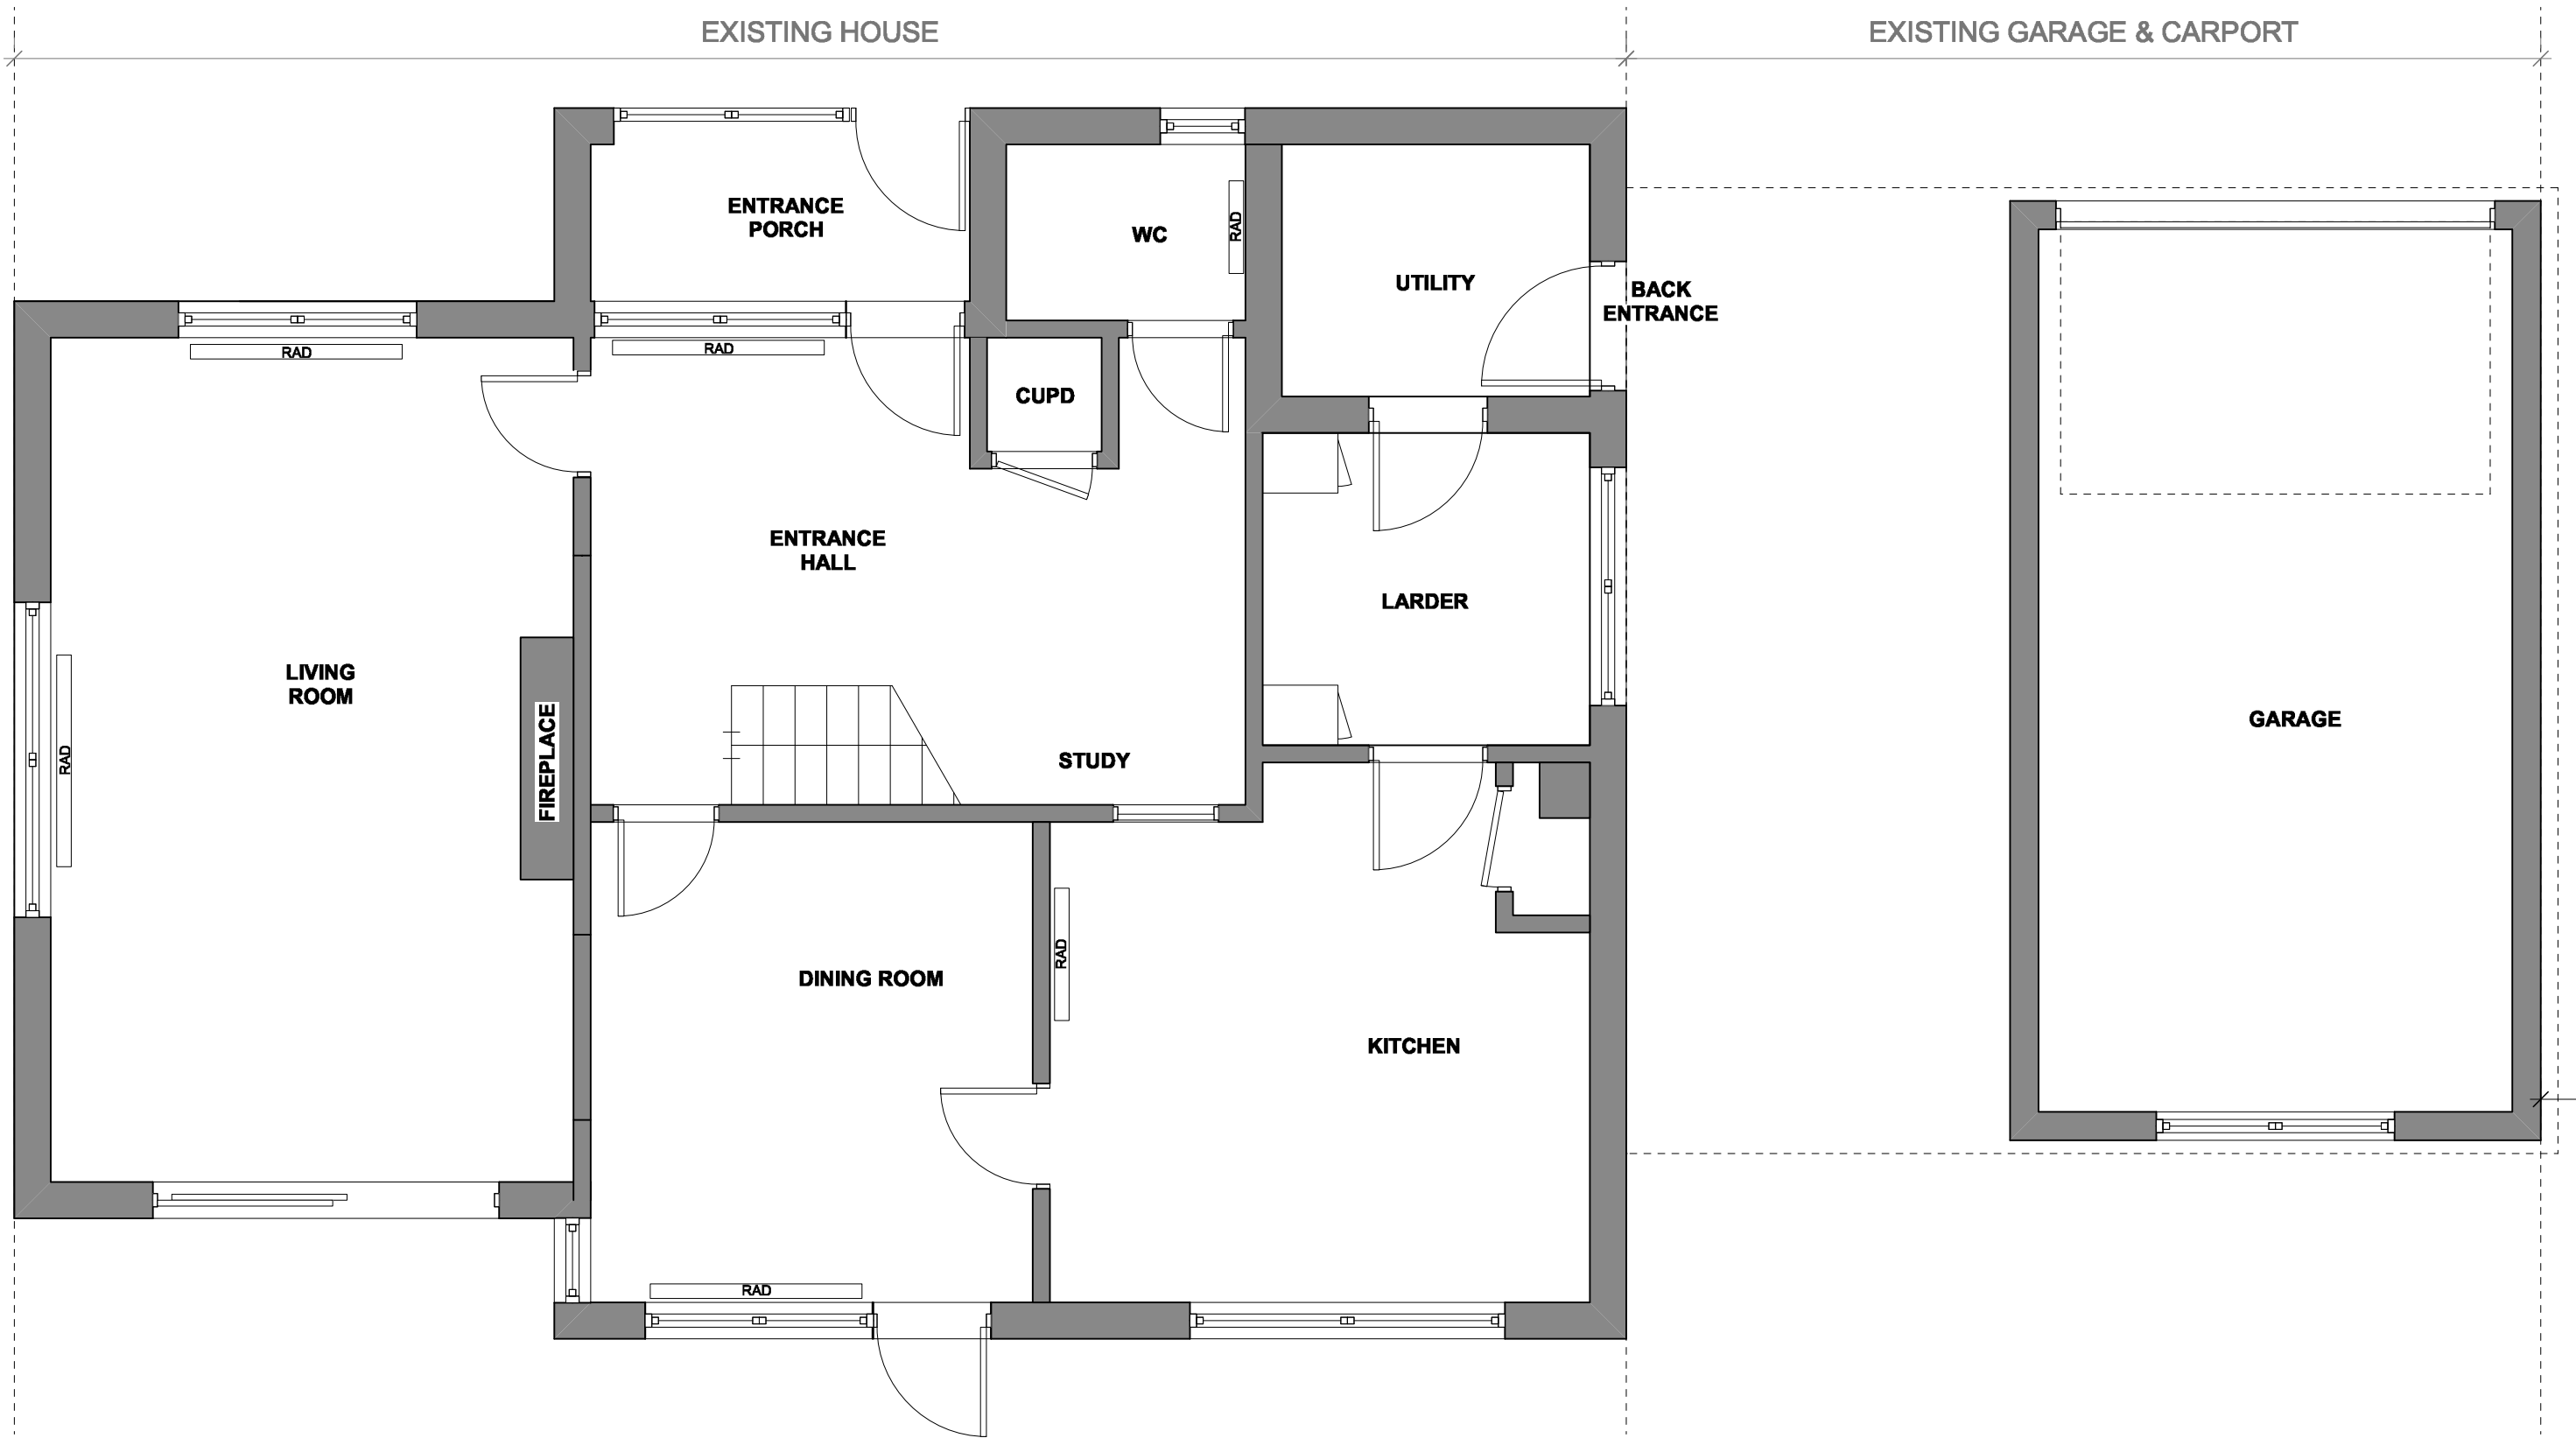

2 Existing Ground Plan
Scale: 1:50

Revisions		
P1	26/06/2020	ISSUED FOR PLANNING

WATERSHED DEVELOPMENTS LTD.

QUEENS STUDIOS
121 SALUSBURY ROAD
LONDON, NW6 6RG
STUDIO@WATERSHEDD.COM
WWW.WATERSHEDD.COM
+44 (0) 207 659 0885



Drawing
Existing Plans

Project
Torton Hill Road

Sheet Number
18005-001

Scale
1:50 @ A1
1:100 @ A3

Revision
P1