




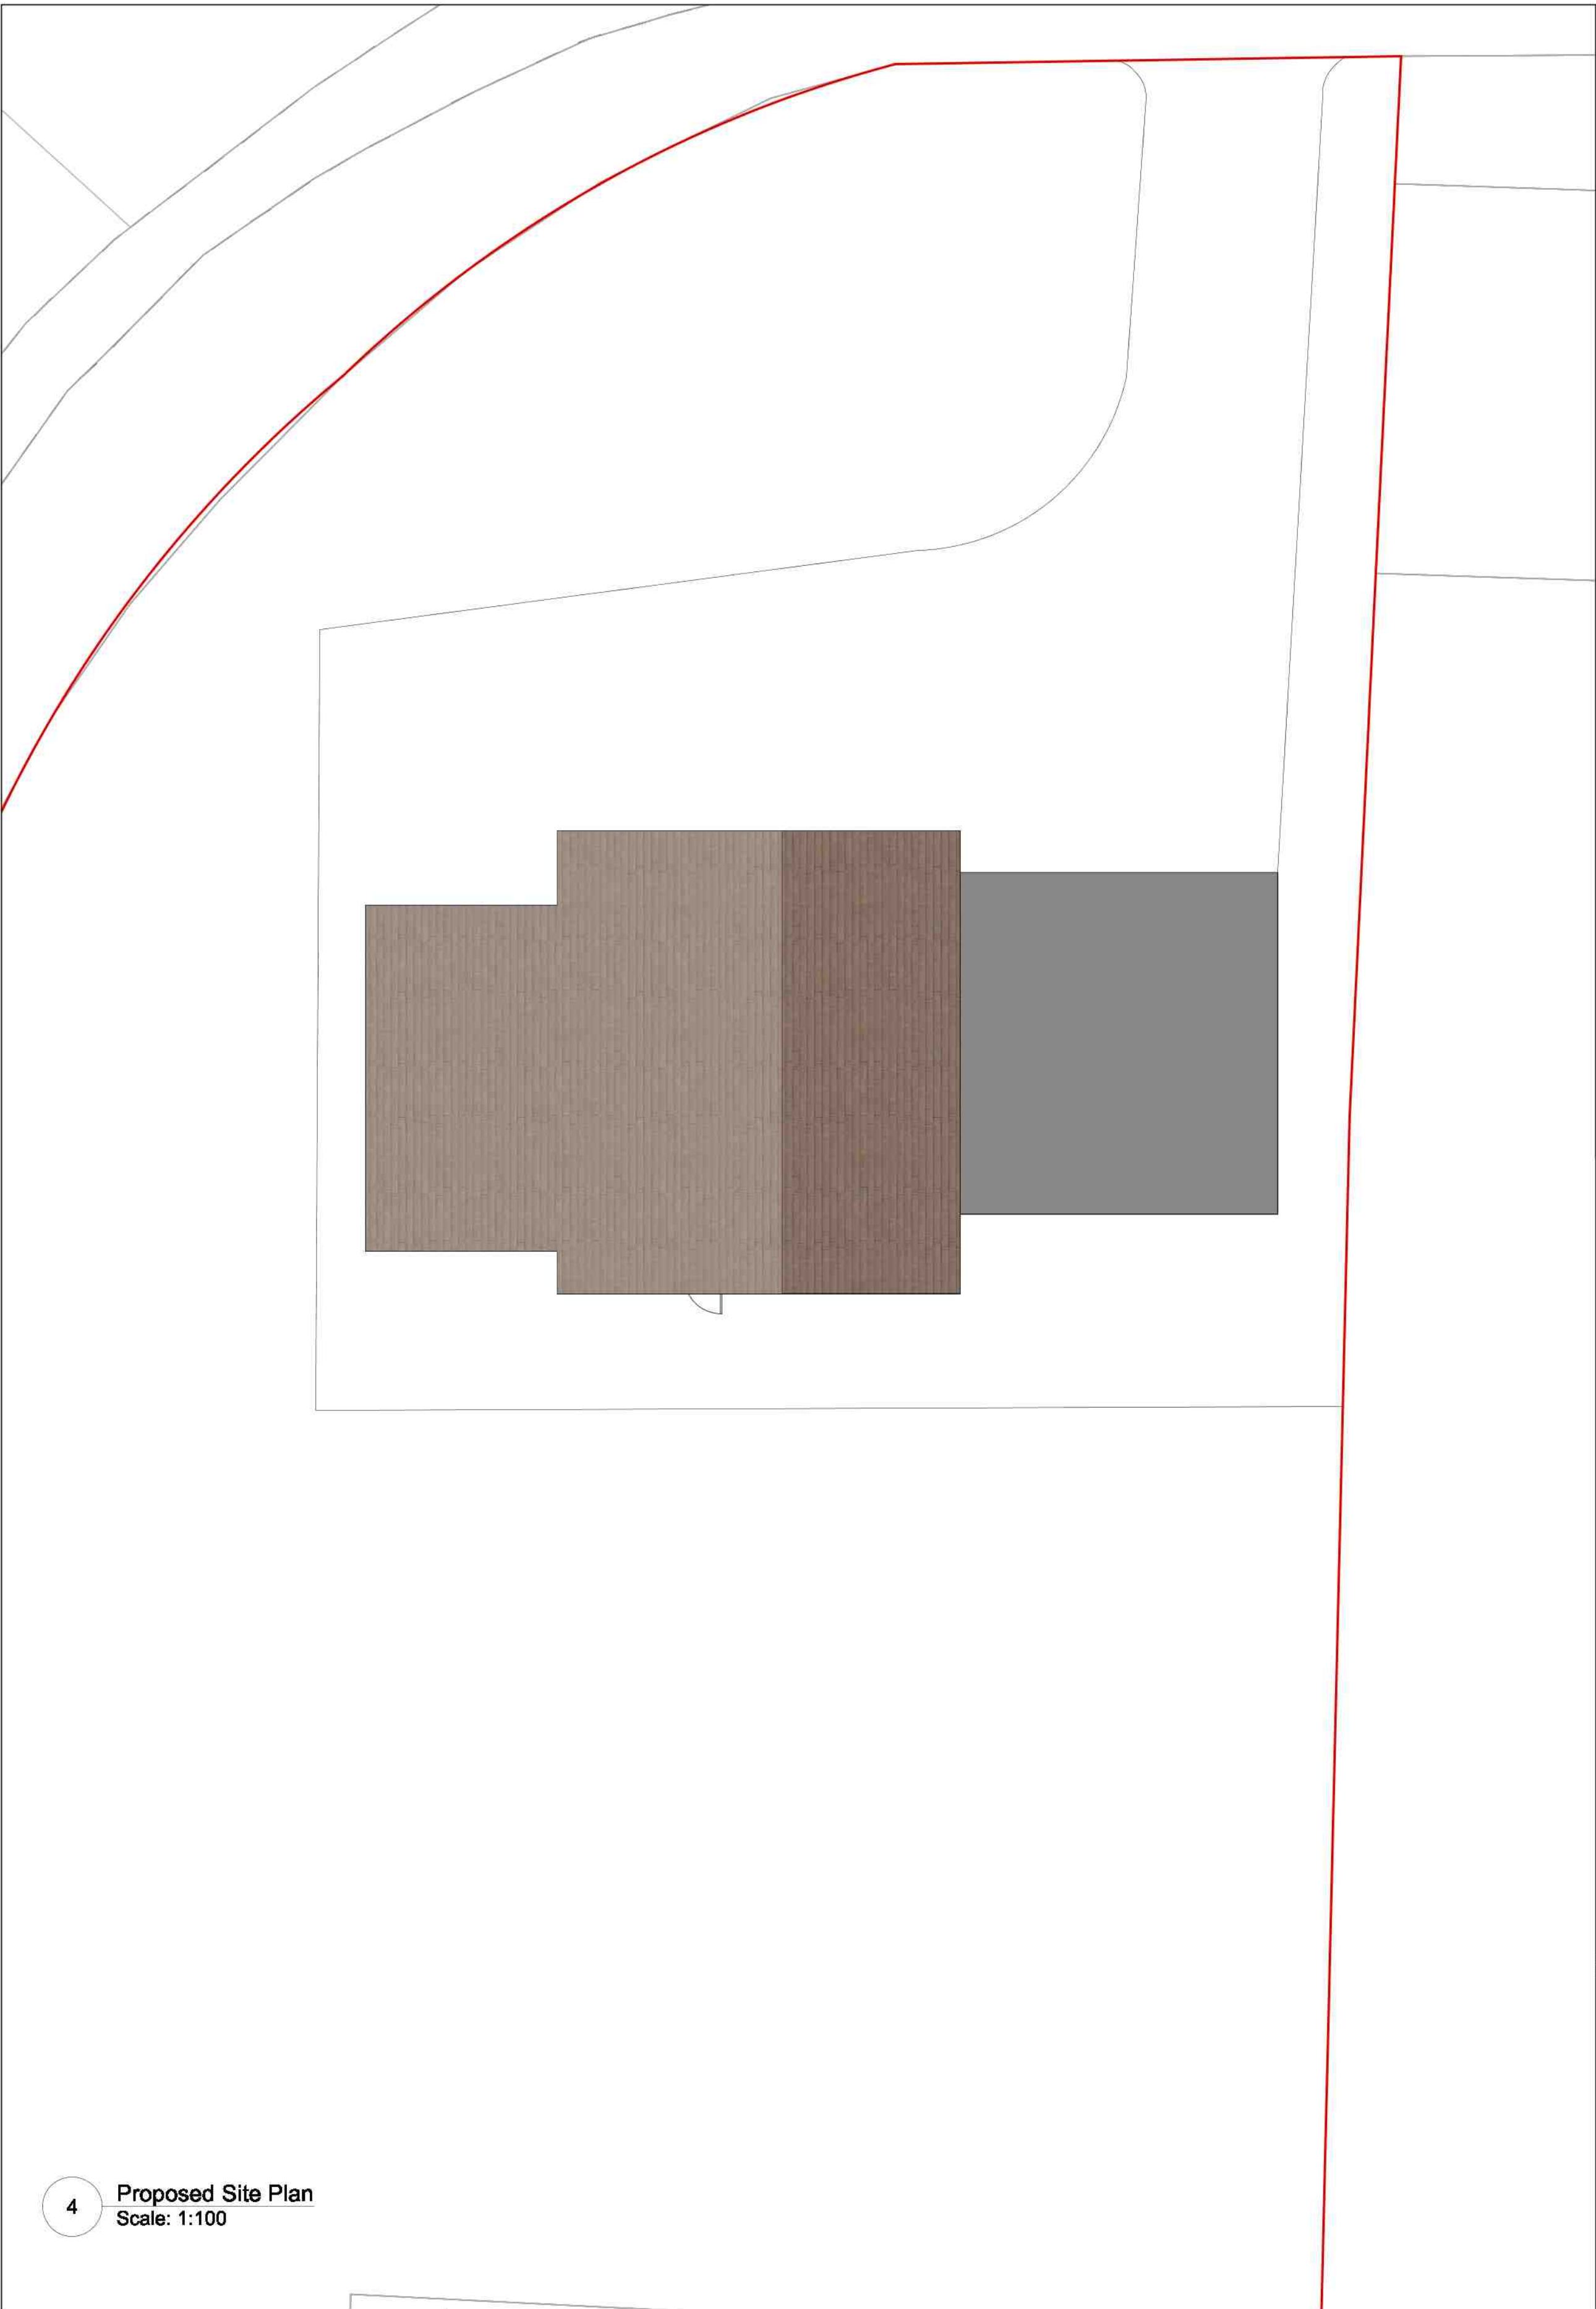

4 Proposed Site Plan  
Scale: 1:100

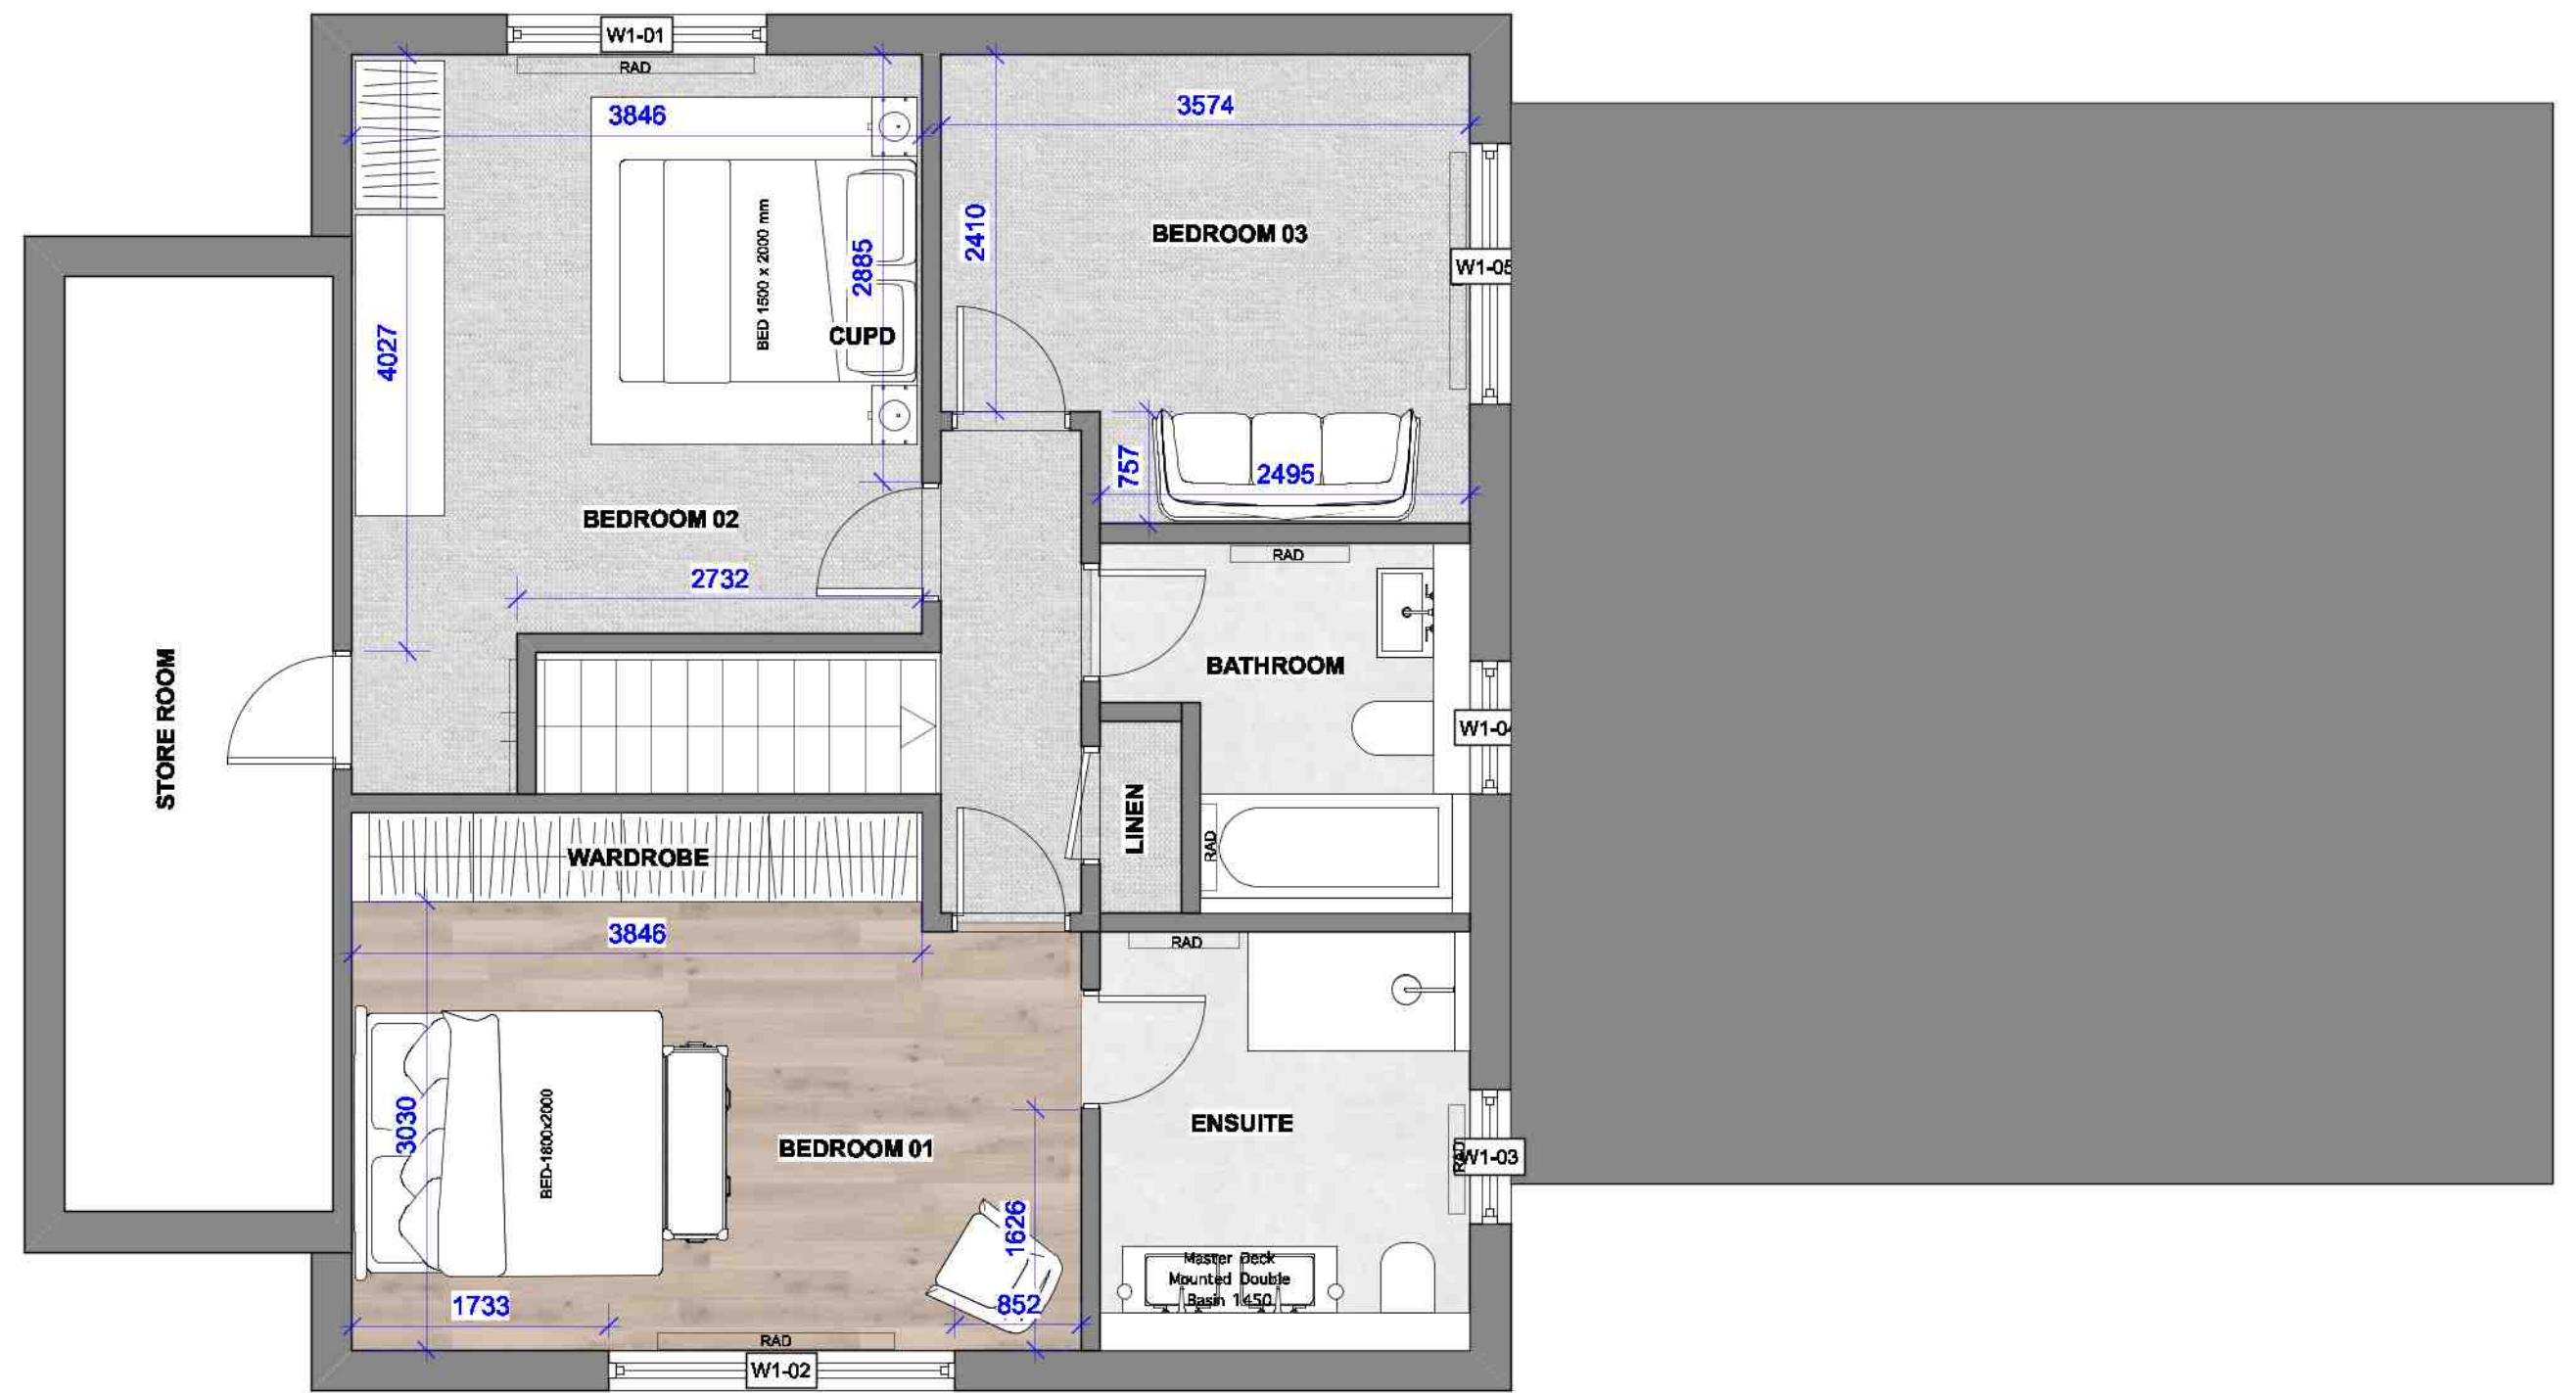


2 Proposed First Plan  
Scale: 1:50

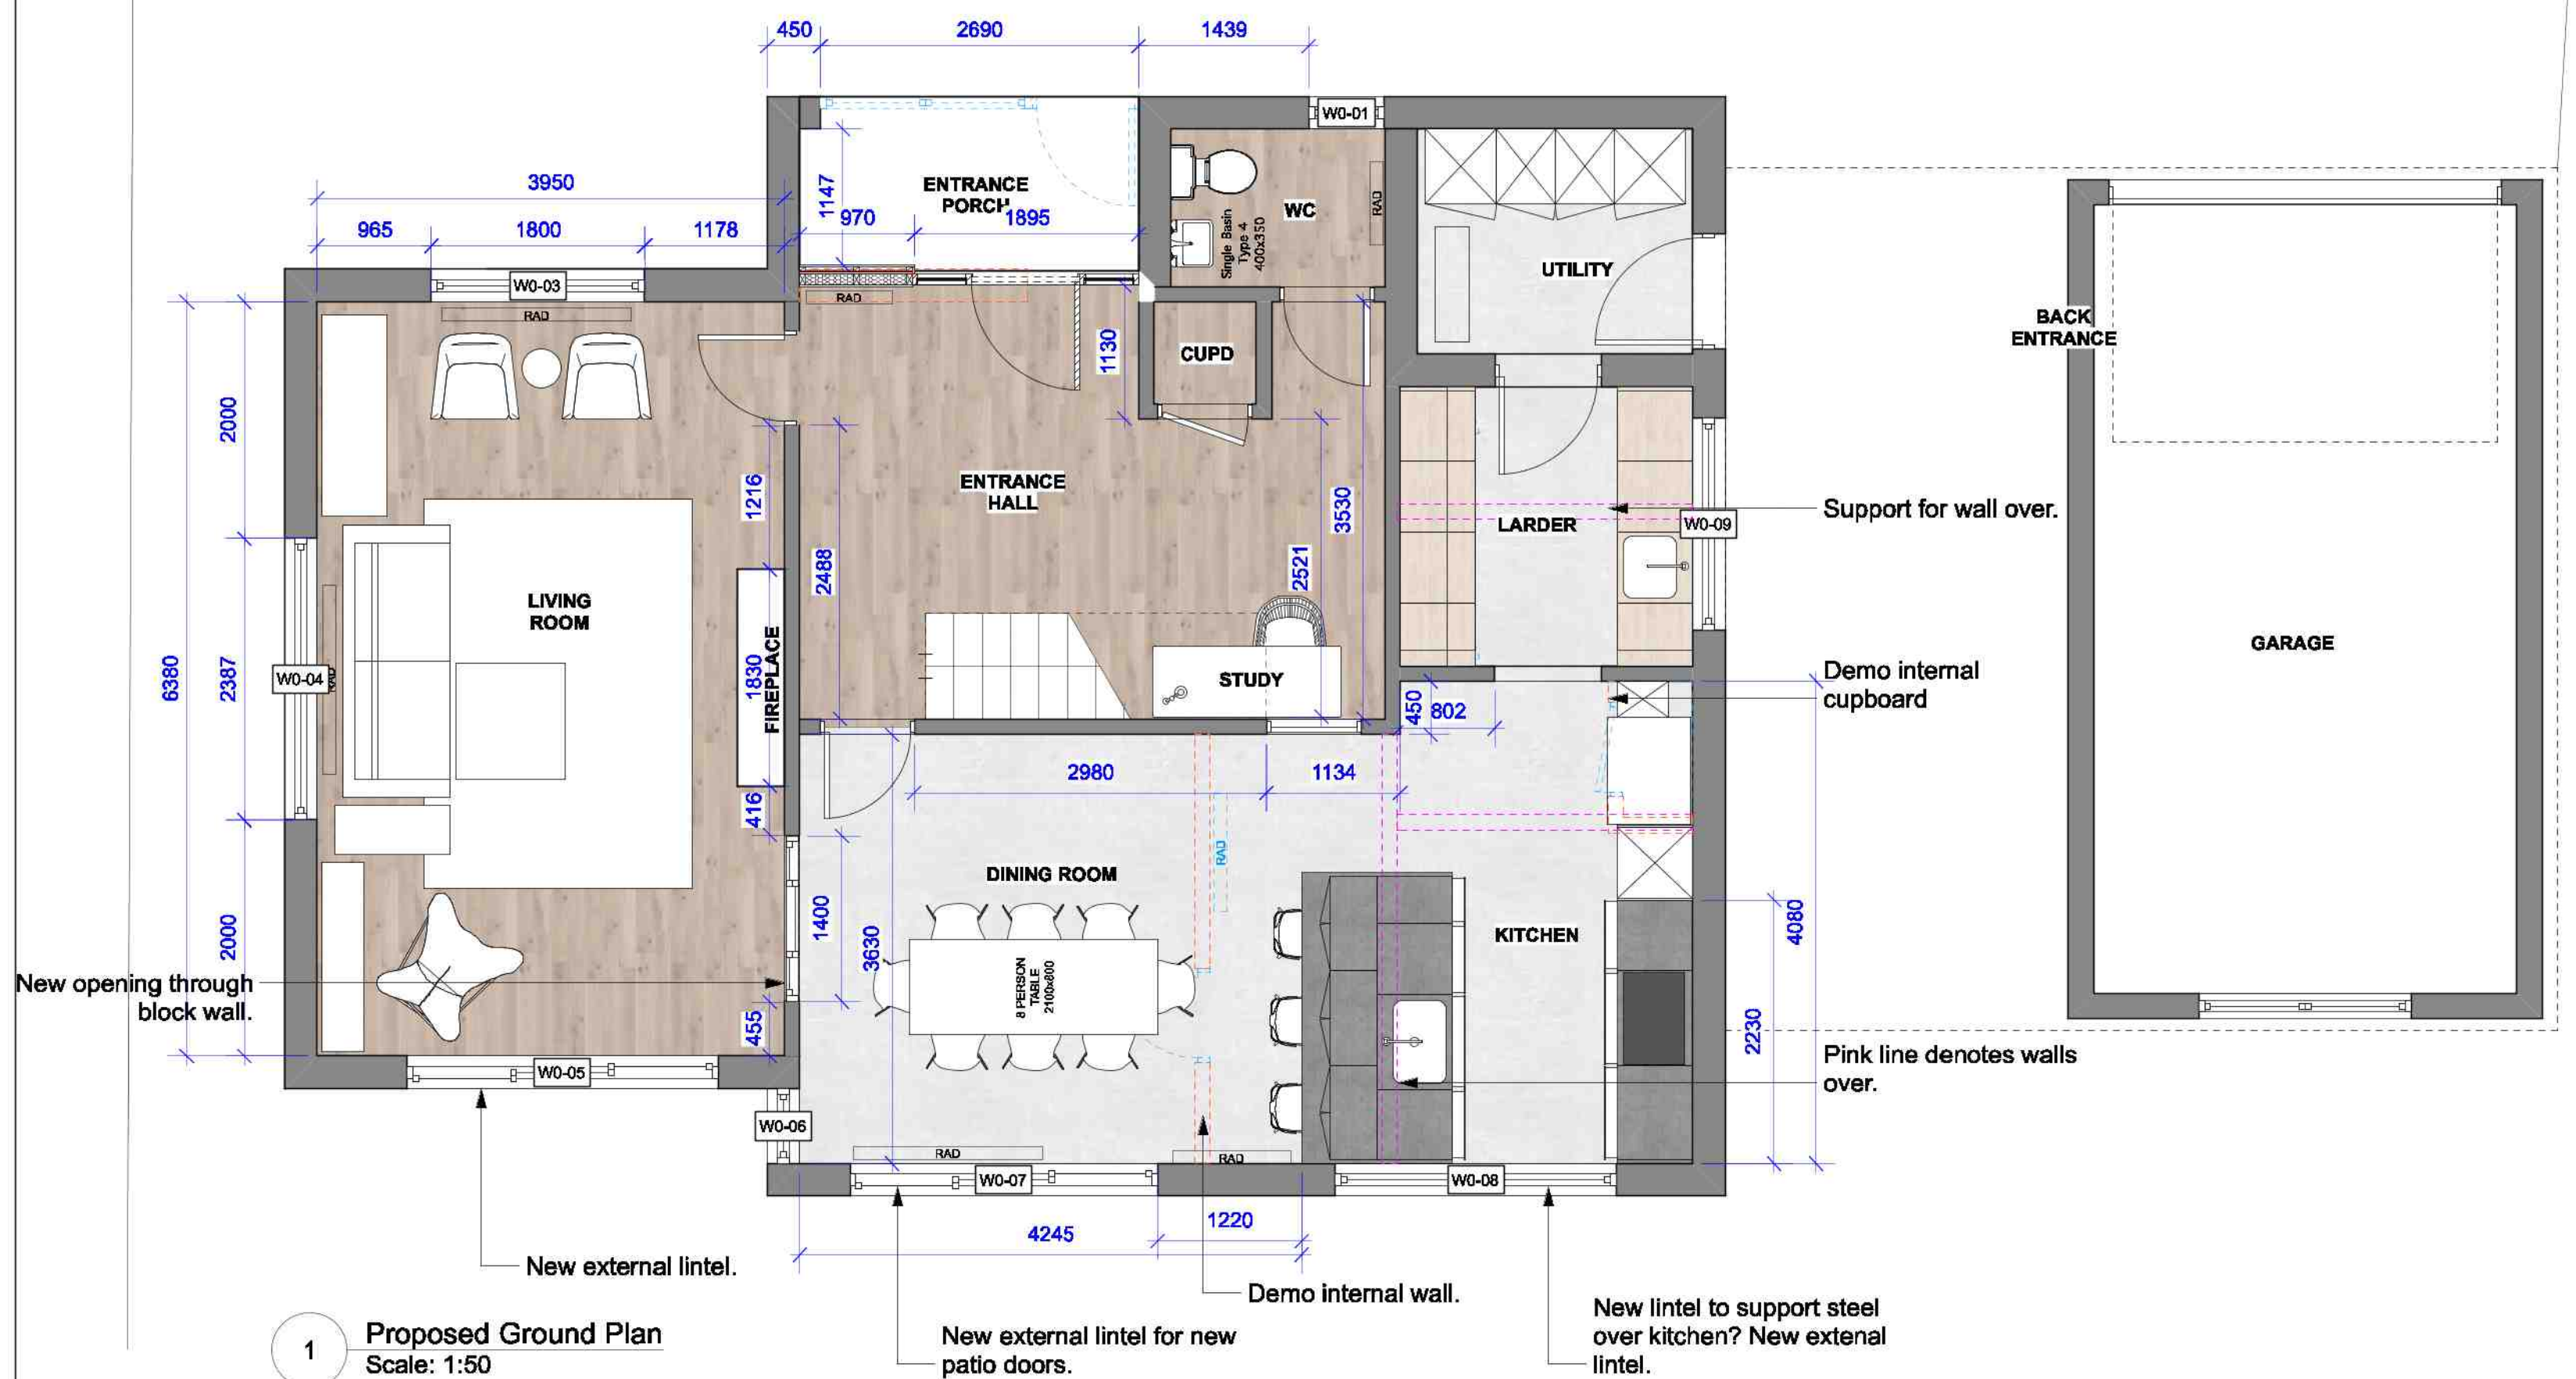

1 Proposed Ground Plan  
Scale: 1:50

GENERAL NOTES:  
Do not scale from this drawing.  
Check drawing on receipt and immediately report any discrepancies to the Architect.  
Verify all dimensions and levels on site prior to construction.  
The contents of this drawing are Watershed Developments LTD copyright and shall not be re-used without their written permission.

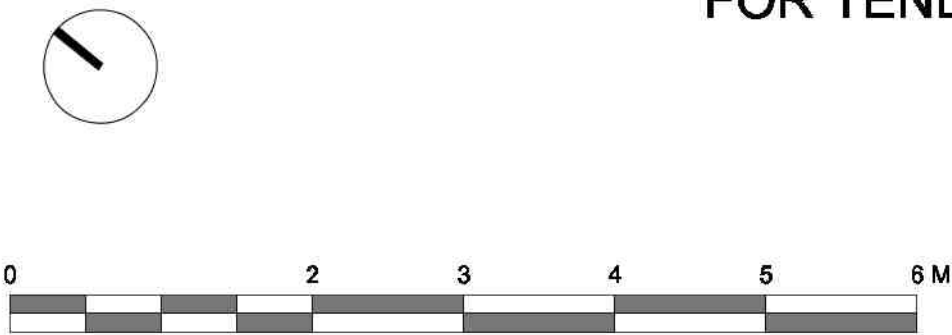

FOR TENDER

| Revisions |            |                                 |
|-----------|------------|---------------------------------|
| A         | 27/04/2020 | Annotations added.              |
| B         | 27/04/2020 | Dimensions Added                |
| C         | 11/05/2020 | Utility & Larder layout amended |

**WATERSHED DEVELOPMENTS LTD.**

QUEENS STUDIOS  
121 SALUSBURY ROAD  
LONDON, NW6 6RG  
STUDIO@WATERSHEDD.COM  
WWW.WATERSHEDD.COM  
+44 (0) 207 659 0885



Drawing  
**Proposed Plans**

Project  
**Torton Hill Road**

Sheet Number  
**18005-101**

Scale  
1:50 @ A1  
1:100 @ A3

Revision  
**C**