



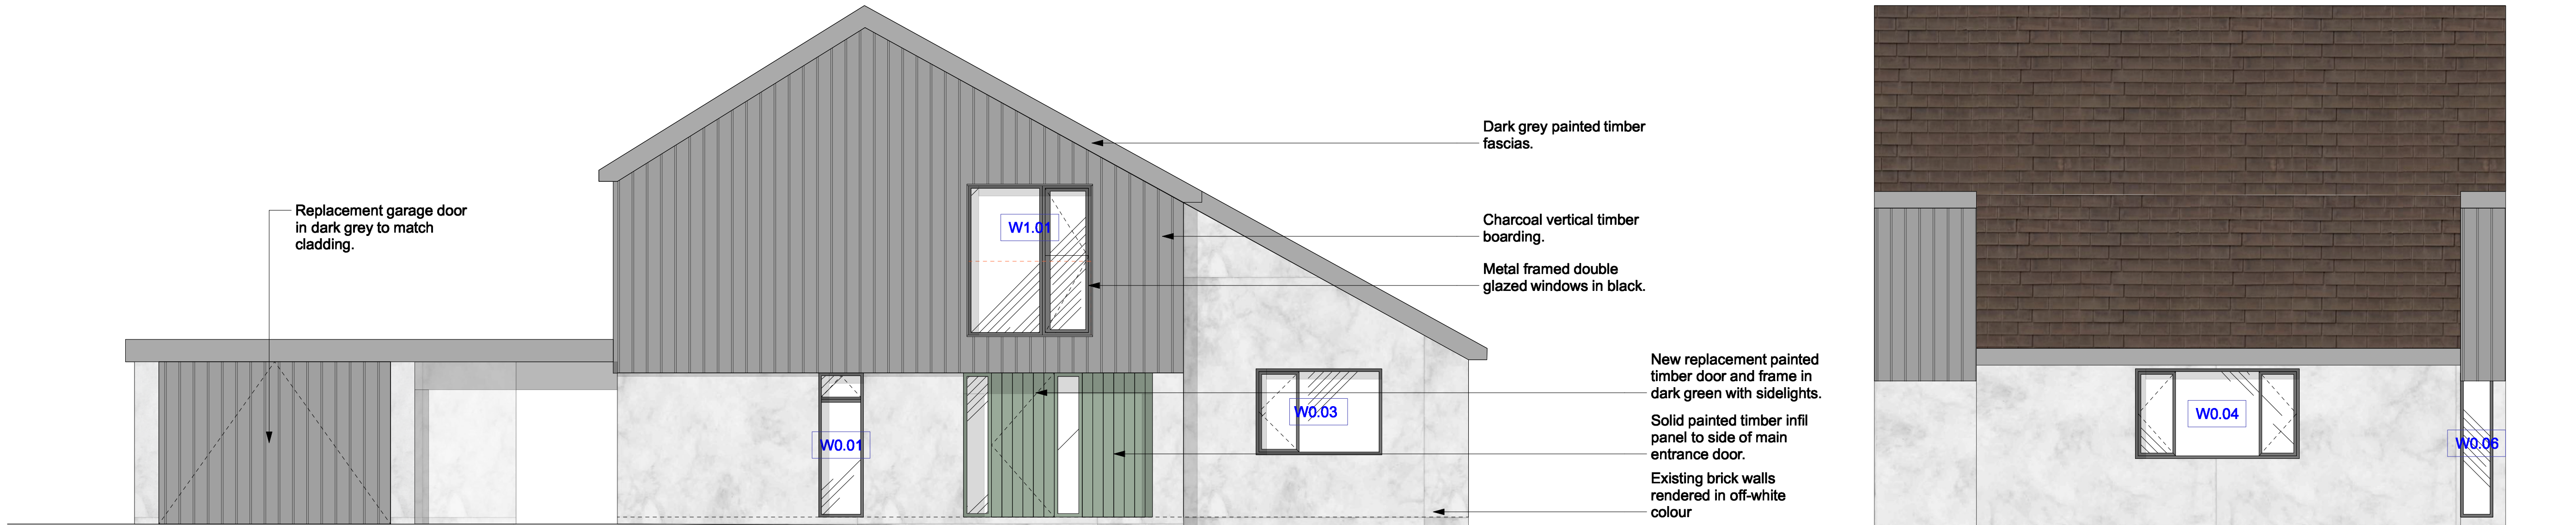

6 Proposed North Elevation
Scale: 1:50

7 Proposed West Elevation
Scale: 1:50

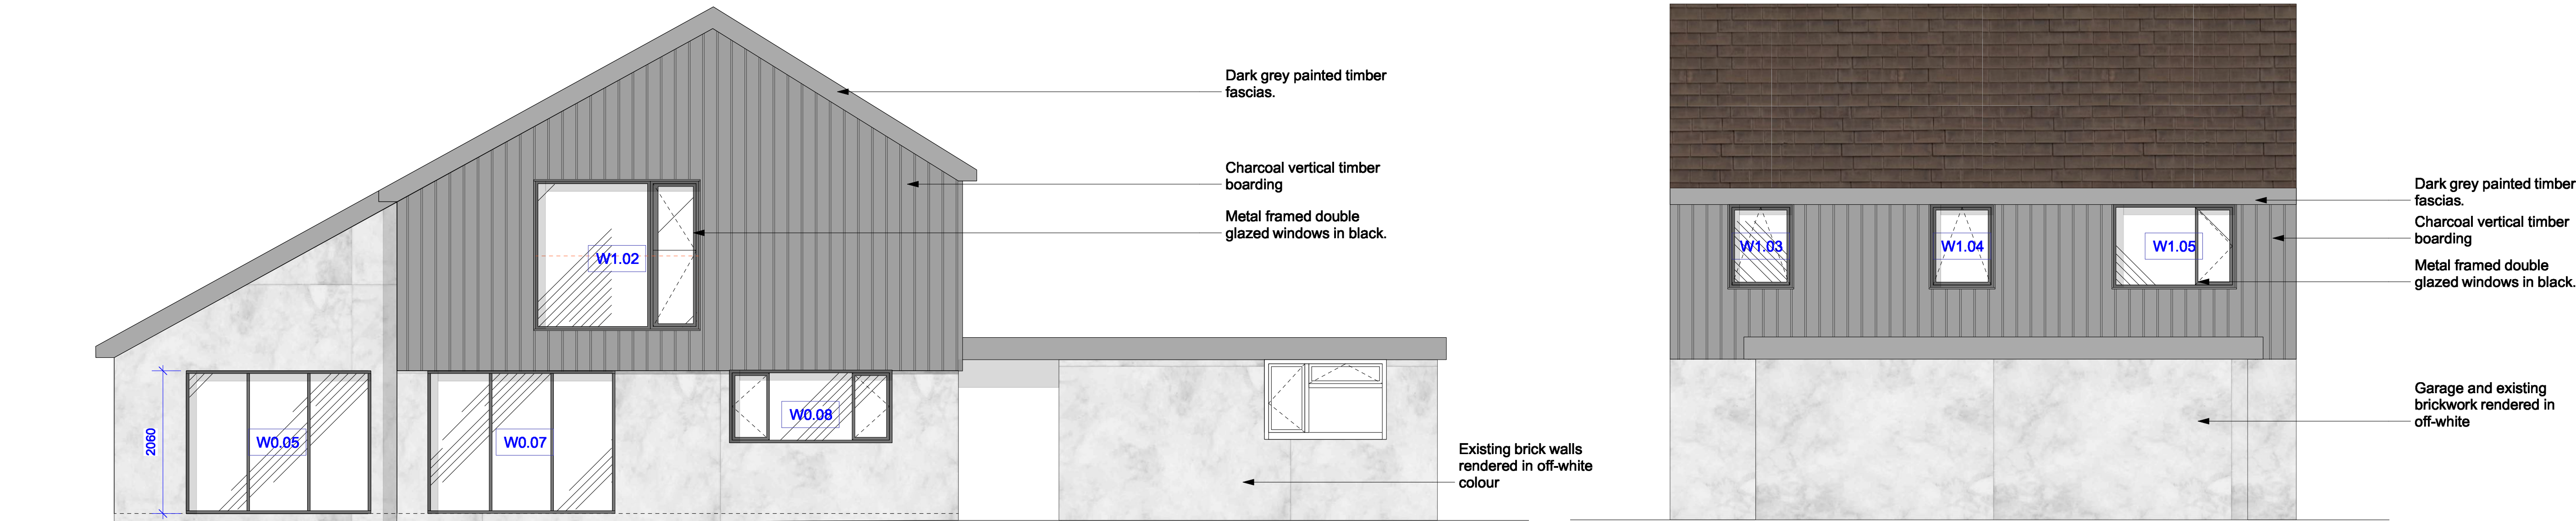


8 Proposed South Elevation
Scale: 1:50

9 Proposed East Elevation
Scale: 1:50

GENERAL NOTES:
Do not scale from this drawing .
Check drawing on receipt and immediately report any discrepancies to the Architect.
Verify all dimensions and levels on site prior to construction .
The contents of this drawing are Watershed Developments LTD copyright and shall not be re-used without their written permission .

FOR PLANNING

 

Revisions		
P1	26/06/2020	Issued for planning
P2	14/07/2020	Timber cladding spec amended.

WATERSHED DEVELOPMENTS LTD.

QUEENS STUDIOS
121 SALUSBURY ROAD
LONDON, NW6 6RG
STUDIO@WATERSHEDDCOM
WWW.WATERSHEDDCOM
+44 (0) 207 659 0885



Drawing
Proposed Elevations

Project
Torton Hill Road

Sheet Number
18005-600

Scale
1:50 @ A1
1:100 @ A3

Revision
P2