



This drawing is copyright and may not be altered, traced, photographed copied nor used for any purpose other than that for which it is issued, without the written permission of Messrs. Stride & Son.

All dimensions are to be checked on site before commencement of works. All details of dimensions relating to sub-contractors or suppliers work must be checked and agreed between the general contractor and the sub-contractor or suppliers.

All foundation details to be finalised on excavation of foundation trenches in accordance with C.P. 2004 and B.S. 8110. Depths and type to be agreed with Building Inspectors, bearing in mind the soil strata and site conditions.

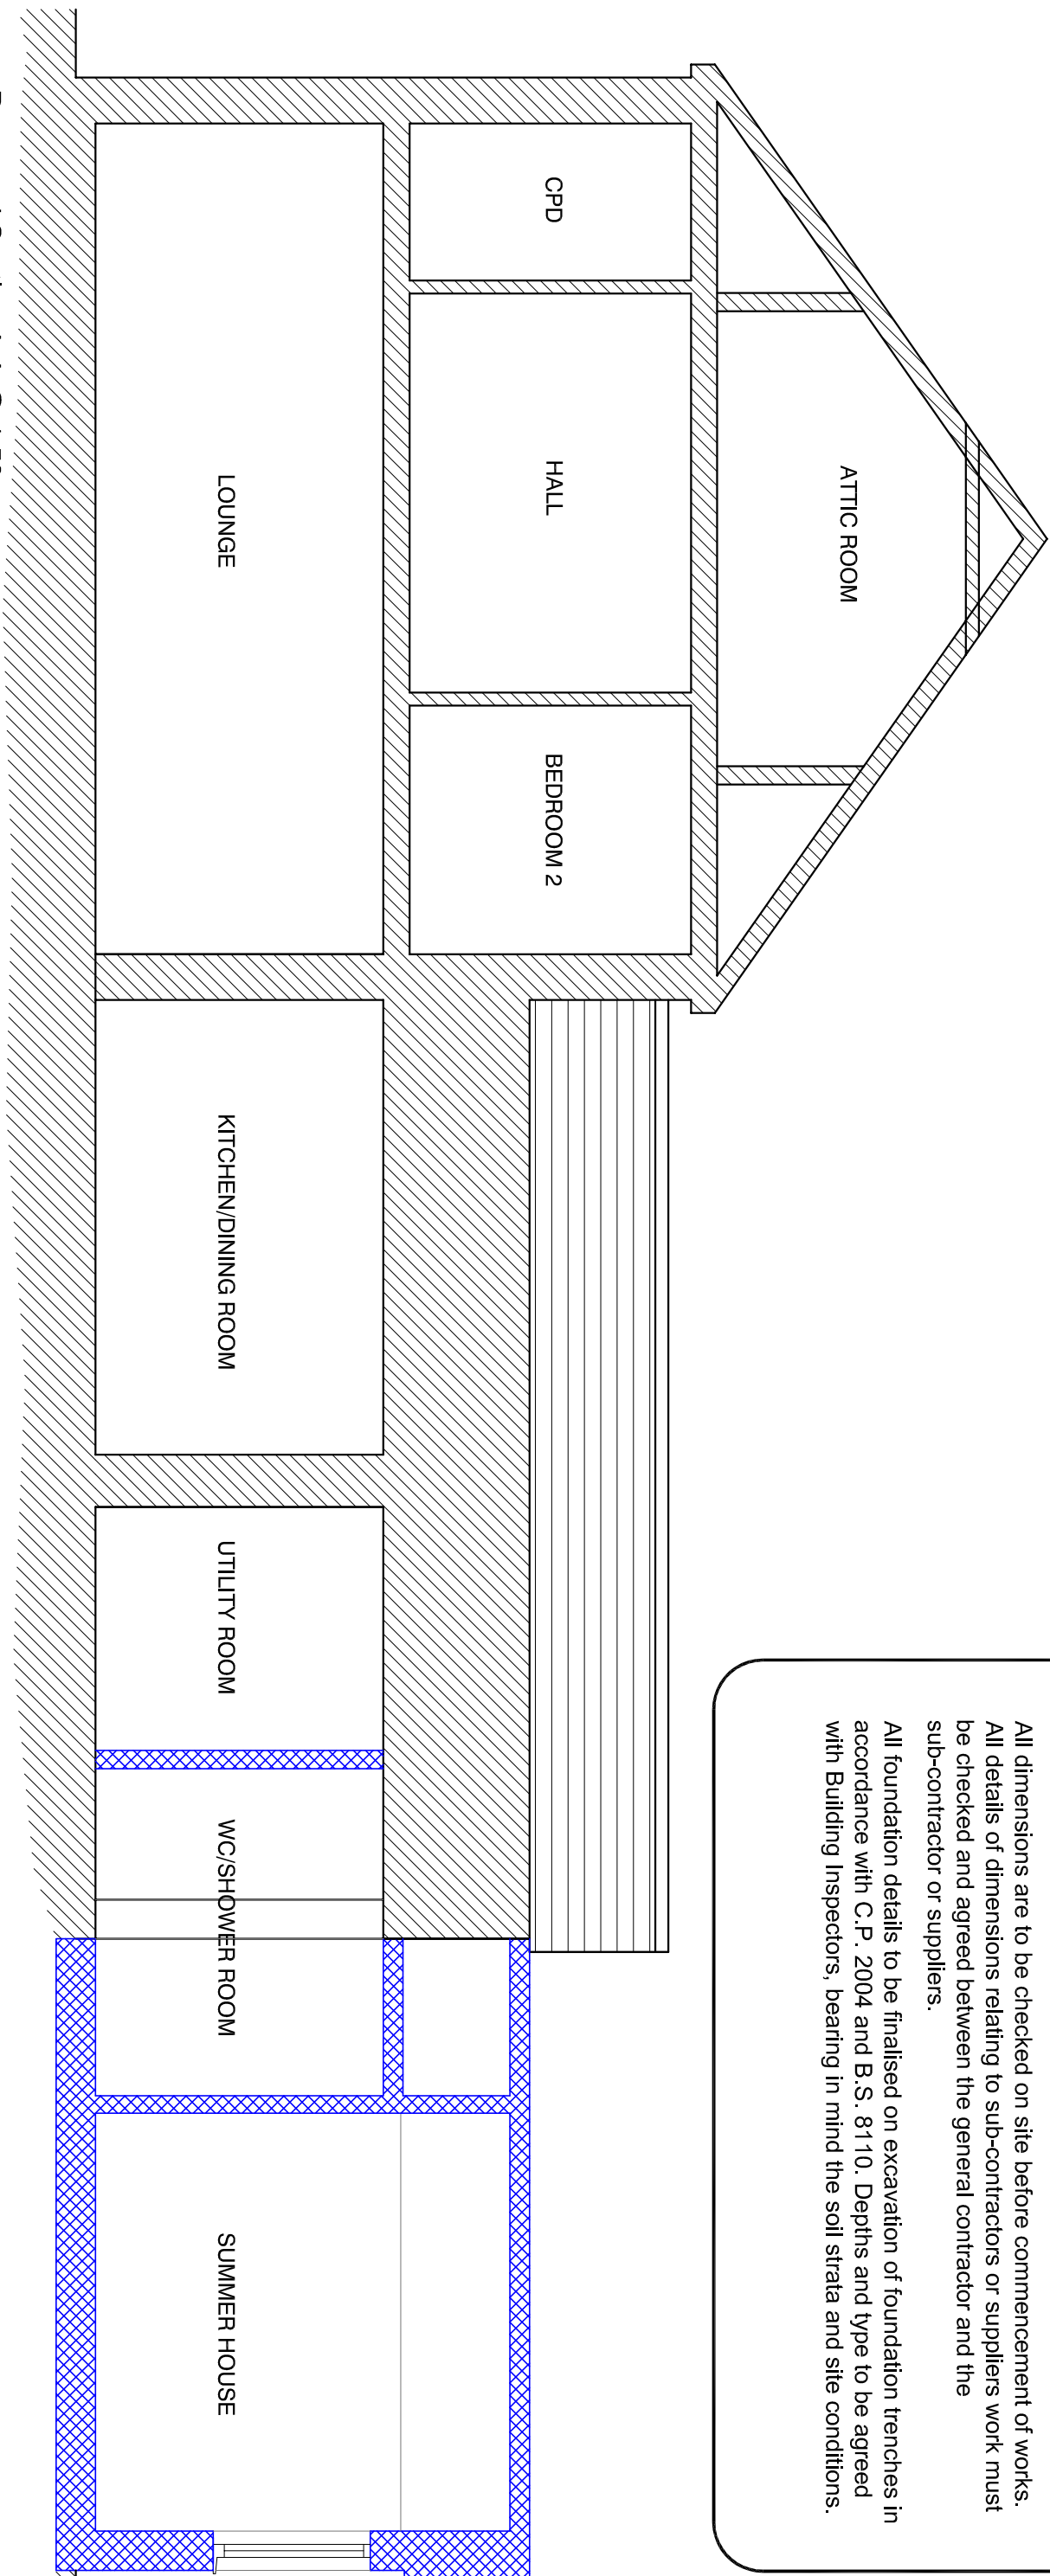

Proposed Section A-A @ 1:50

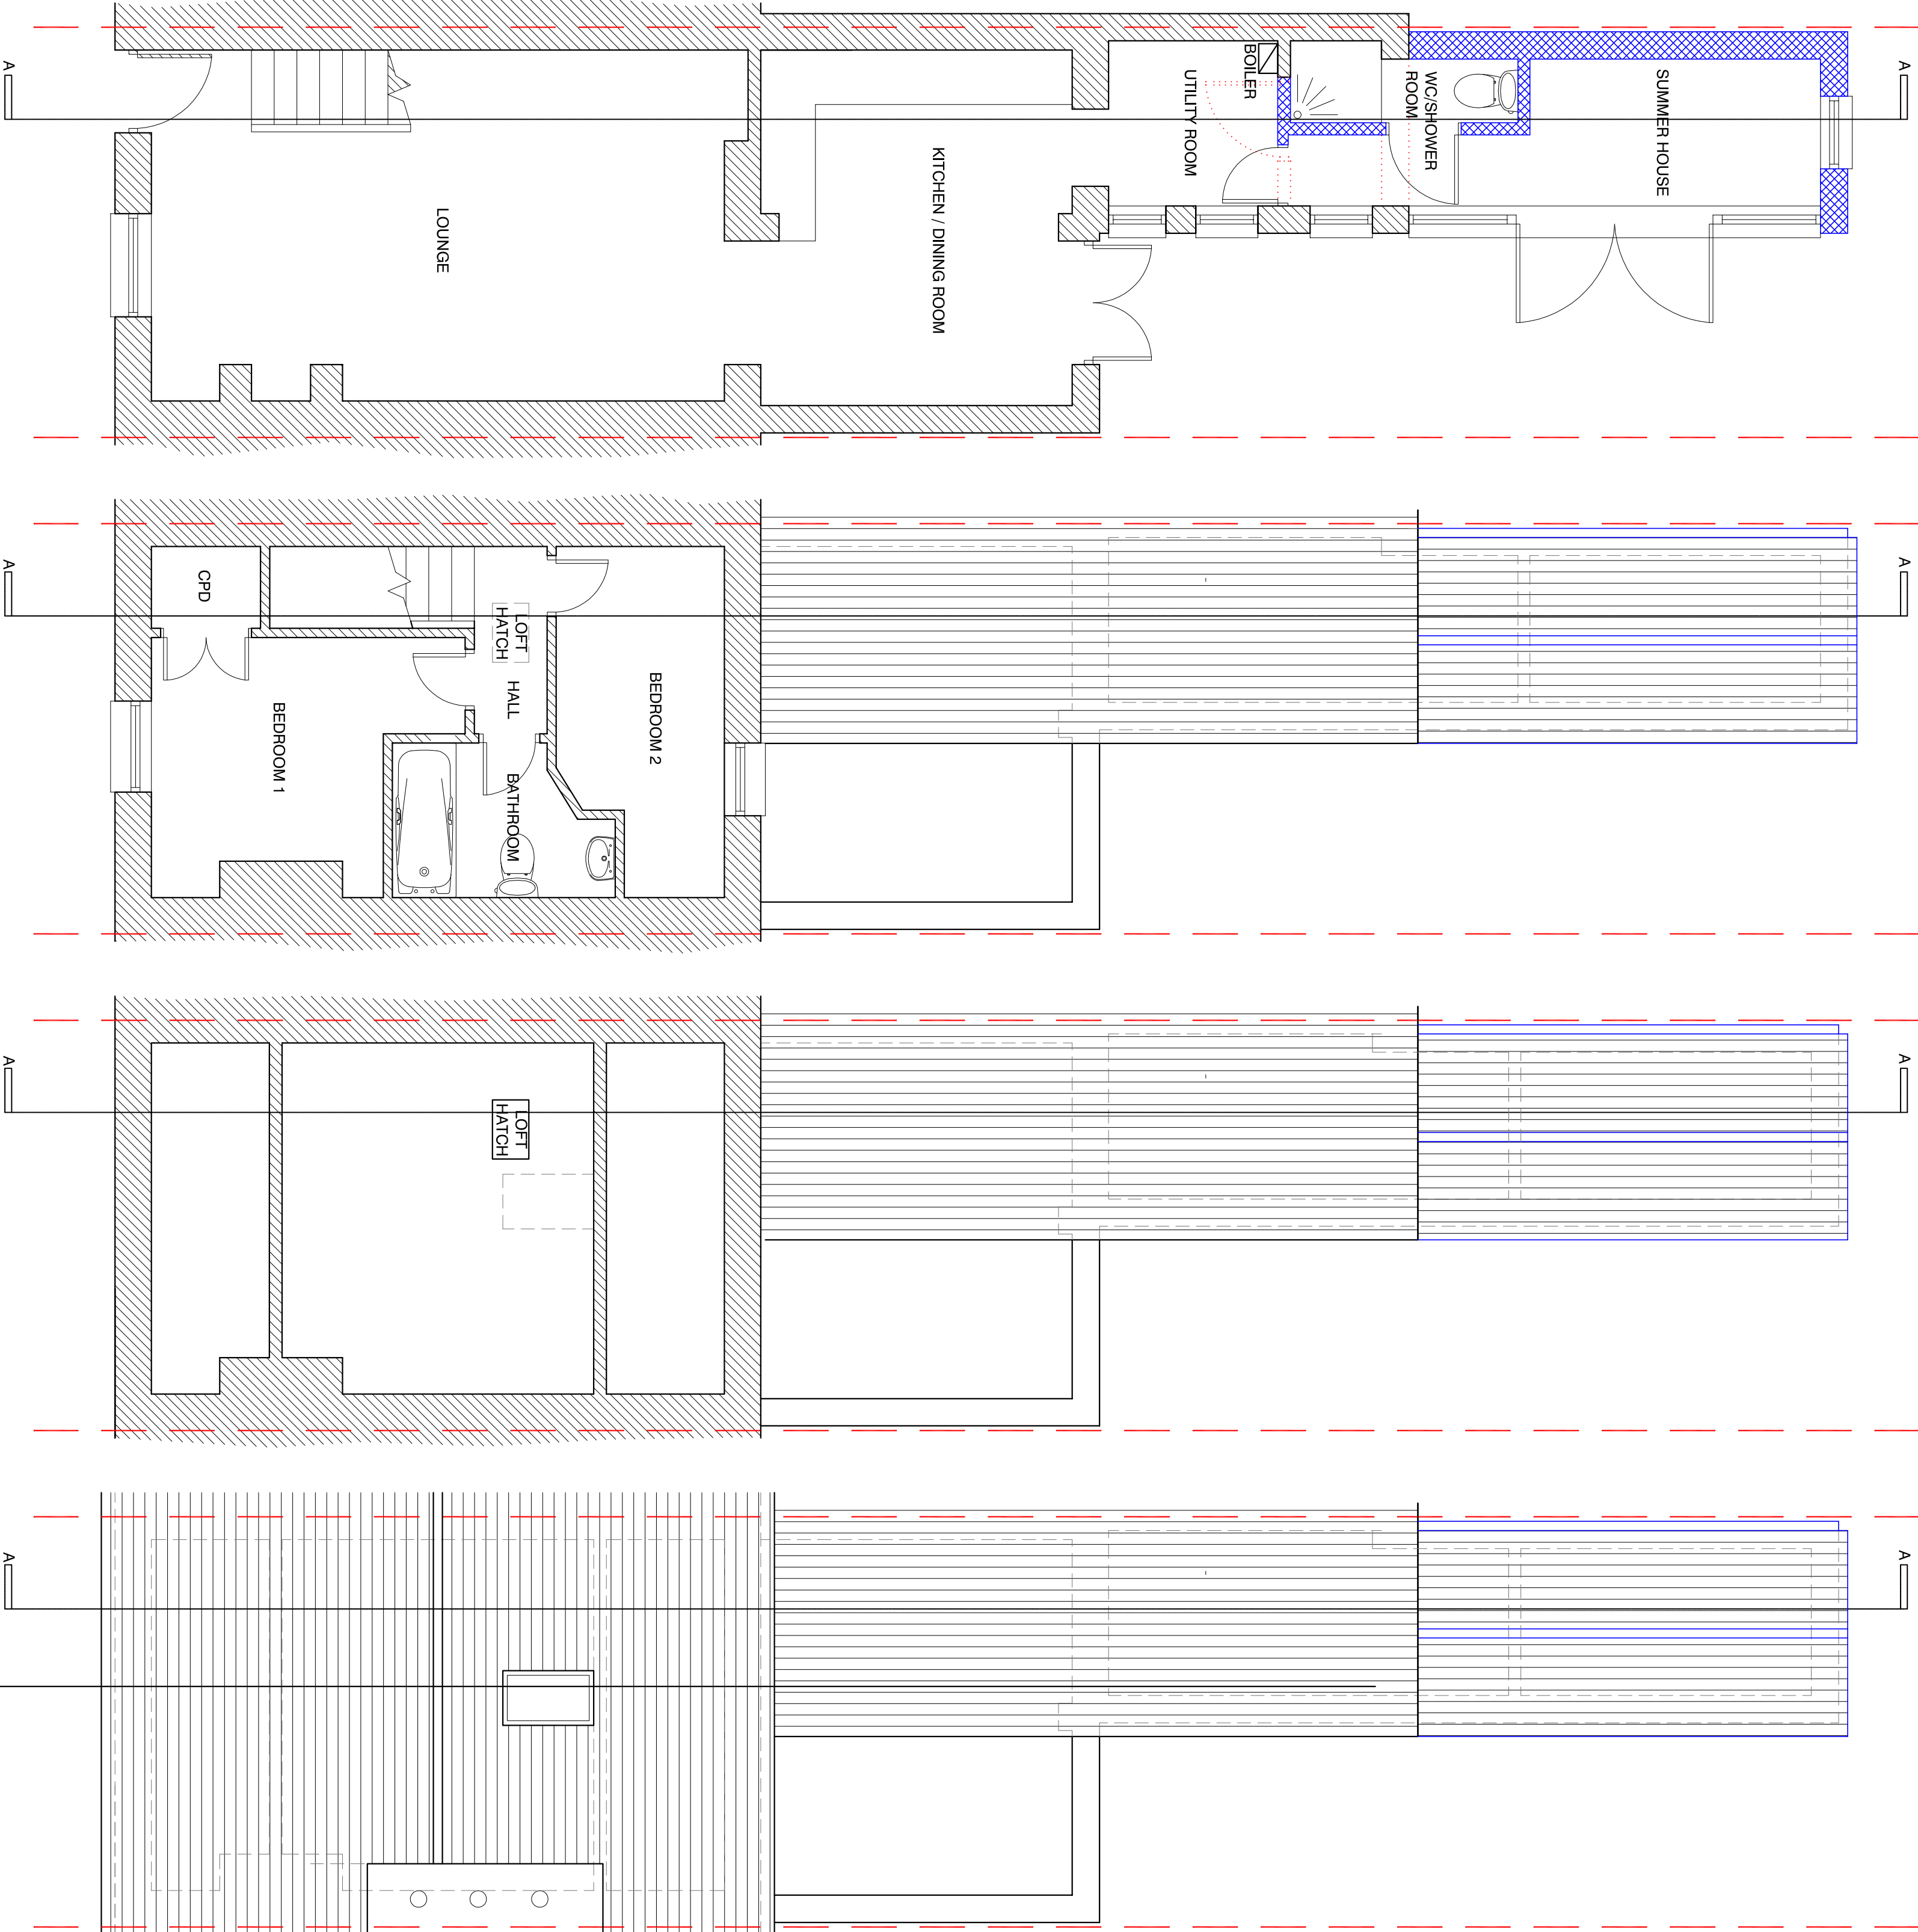

Proposed Ground Floor Plan @ 1:50


Proposed First Floor Plan @ 1:50

Proposed Attic Plan @ 1:50

Proposed Roof Plan @ 1:50

Proposed Side Elevation (North) @ 1:50


New Cedar Boarding to West and North facing walls (Utility Room & Summer House) at ground floor level.

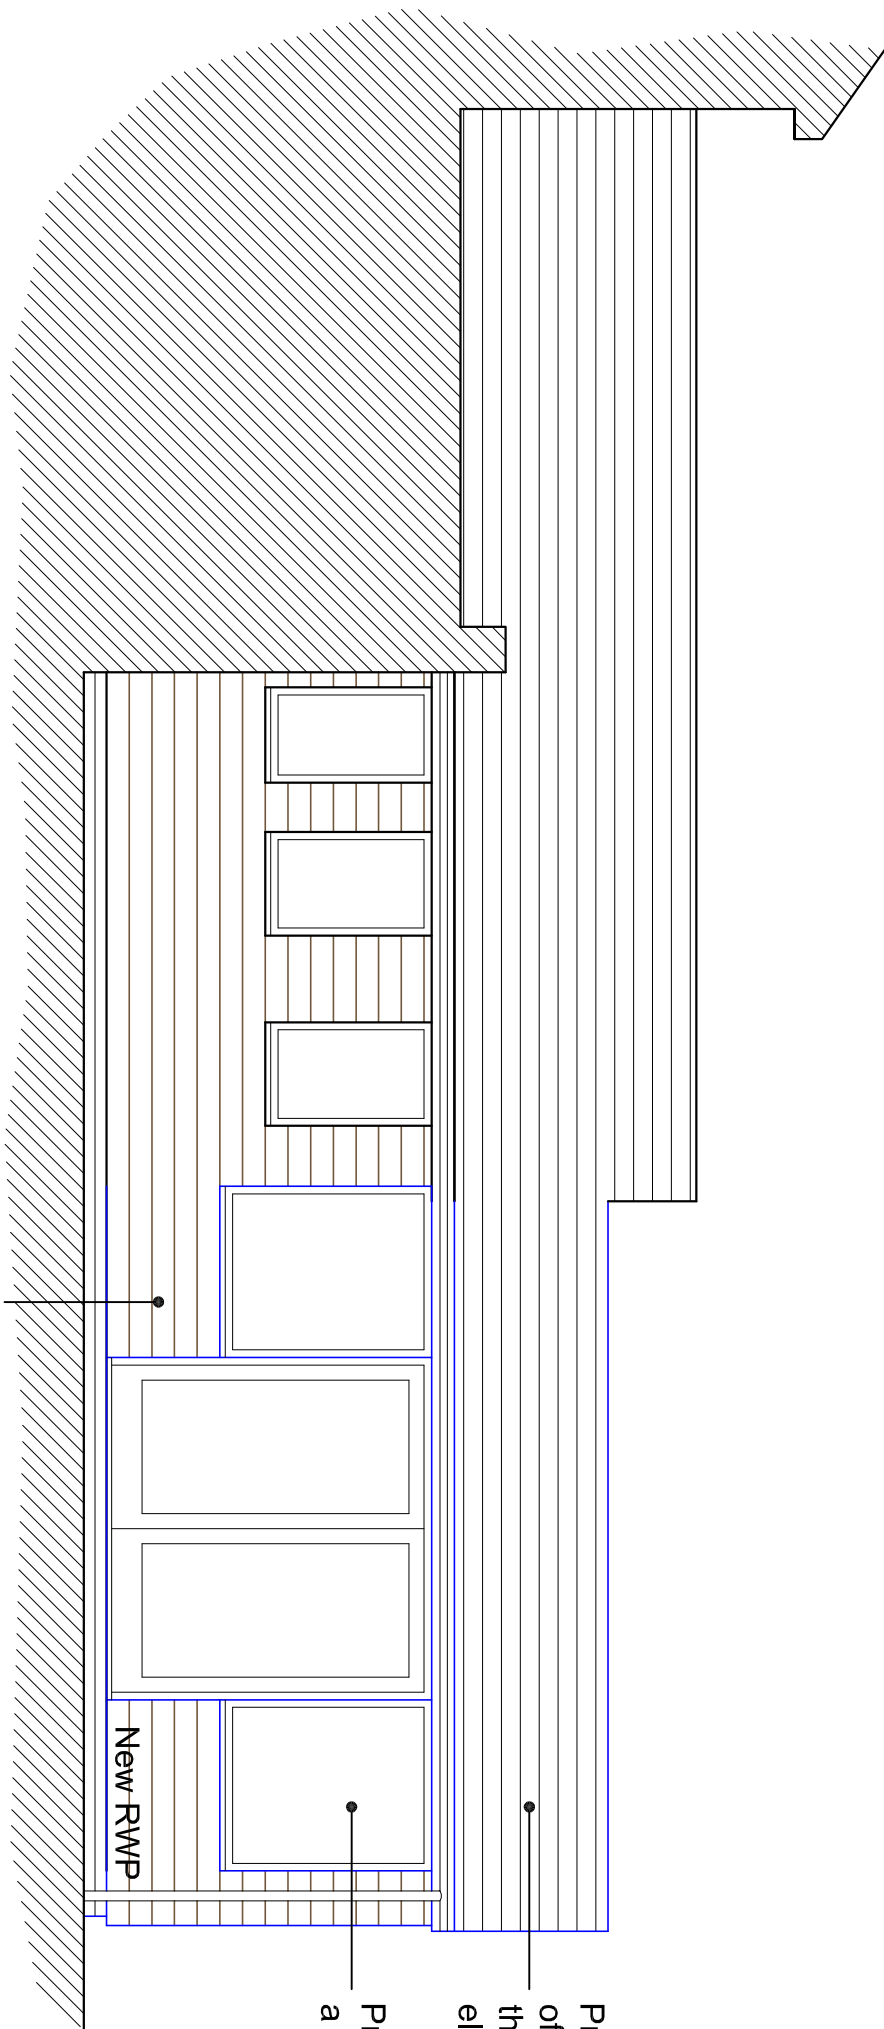

Proposed Slate pitched roof of Summer House to line through on North facing elevation with existing.

Proposed timber windows and a doors.

New Cedar Boarding to West and North facing walls (Utility Room & Summer House) at ground floor level.

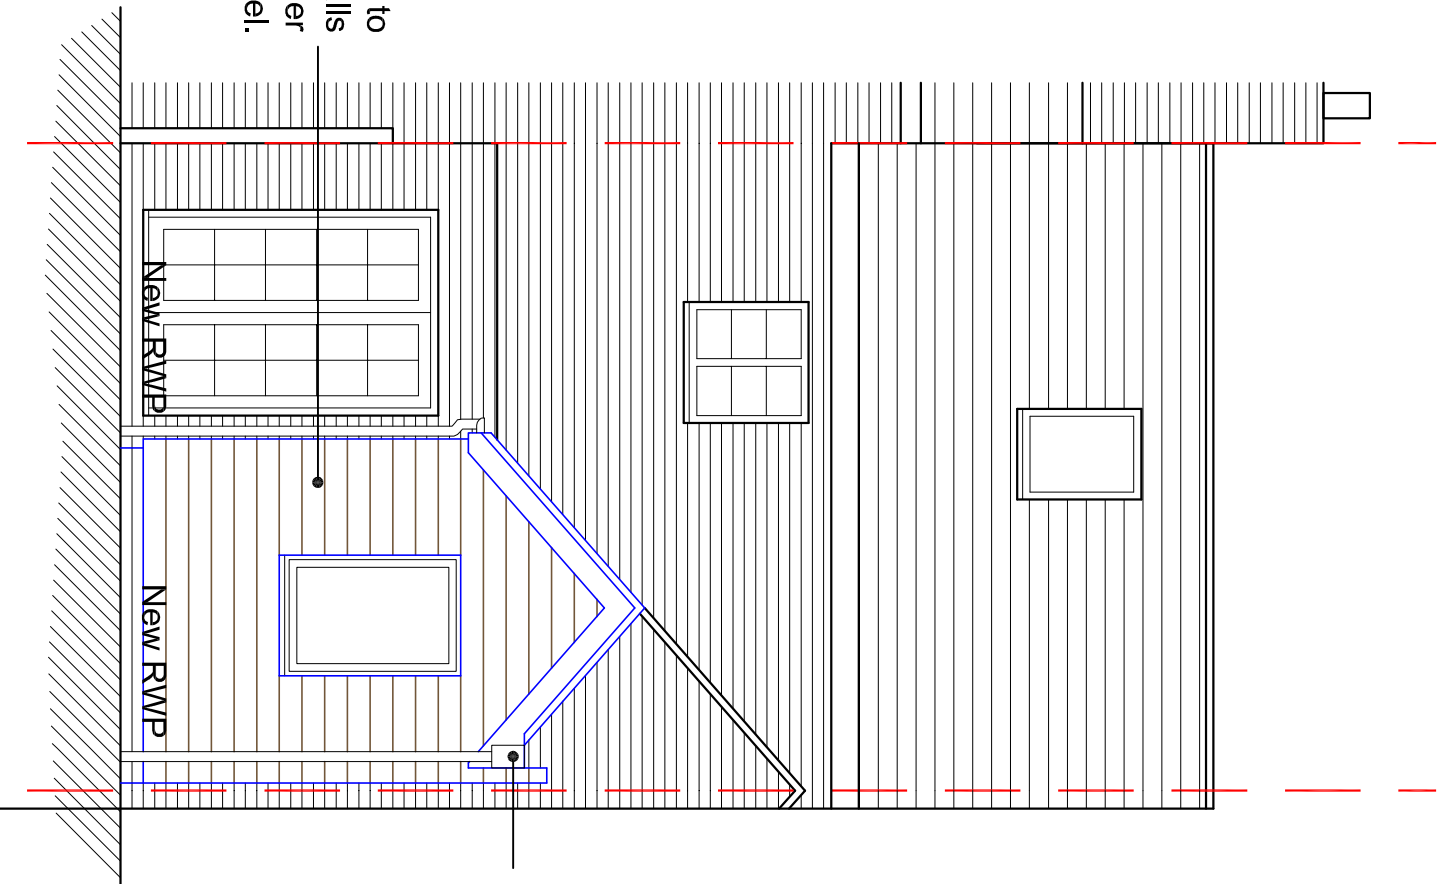

New section of Parapet wall acting as valley gutter for proposed Slate pitched roof of Summer House. Valley gutter to terminate at junction with new rainwater hopper.

Rev A Updated in accordance with Client requirements June 14

43 King Street
Arundel
Plans as Existing

DRG. No.	13151-02 A
SCALE	1:50
DATE	November 2013
DRAWN	SR
CHECKED	

STRIDE & SON

SURVEYORS, VALUERS, LAND & ESTATE AGENTS

SOUTHDOWN HOUSE

St. JOHN'S STREET

CHICHESTER

SUSSEX

PO19 1XQ

TEL: (01243) 782626

FAX: (01243) 786713