

AB/72/14/H#


This drawing is copyright and may not be altered, traced, photographed copied nor used for any purpose other than that for which it is issued, without the written permission of Messrs, Stride & Son.

All dimensions are to be checked on site before commencement of works. All details of dimensions relating to sub-contractors or suppliers work must be checked and agreed between the general contractor and the sub-contractor or suppliers.


All foundation details to be finalised on excavation of foundation trenches in accordance with C.P. 2004 and B.S. 8110. Depths and type to be agreed with Building Inspectors, bearing in mind the soil strata and site conditions.

SUBSTITUTION

22/7/14

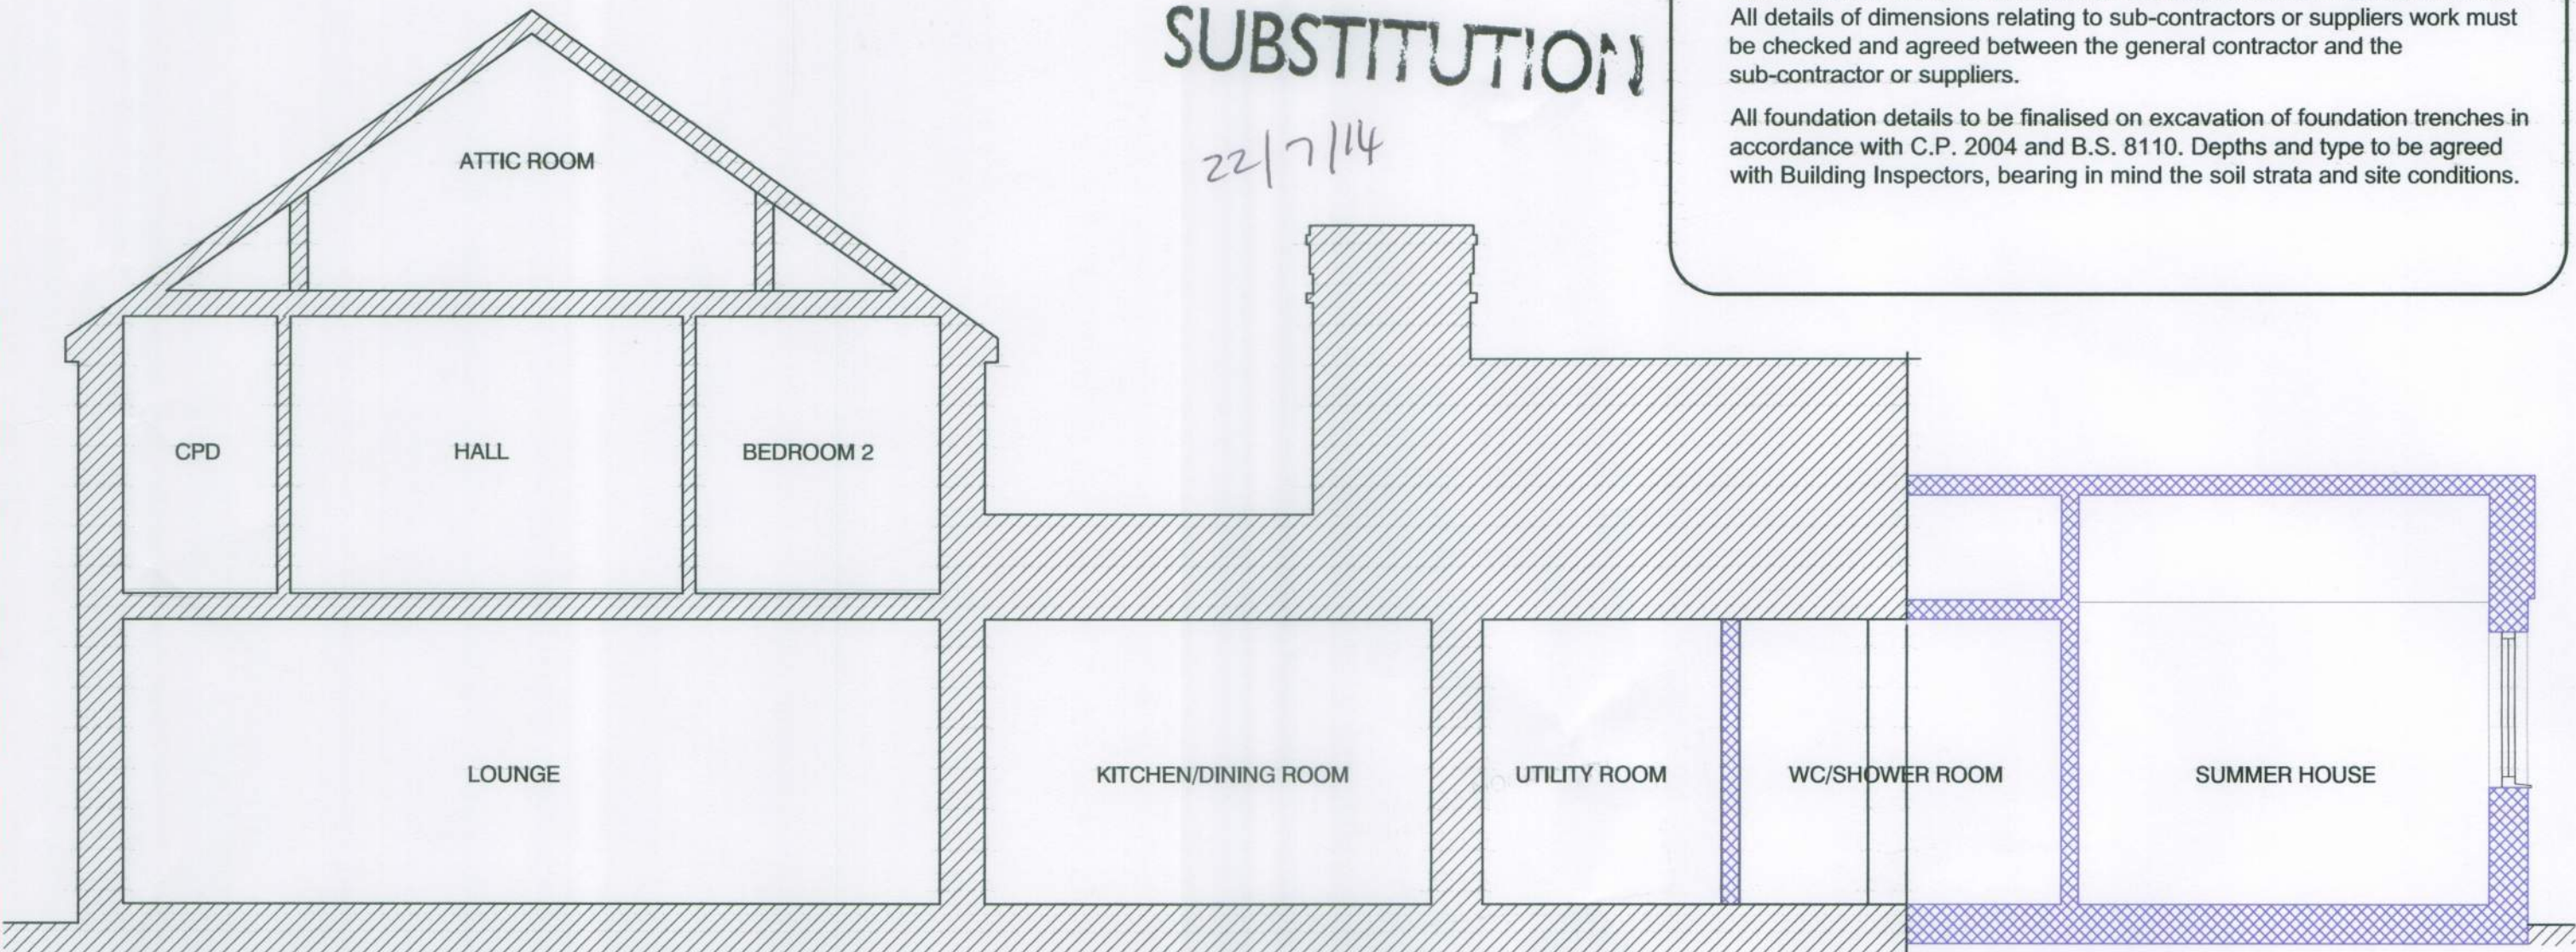

Proposed Section A-A @ 1:50

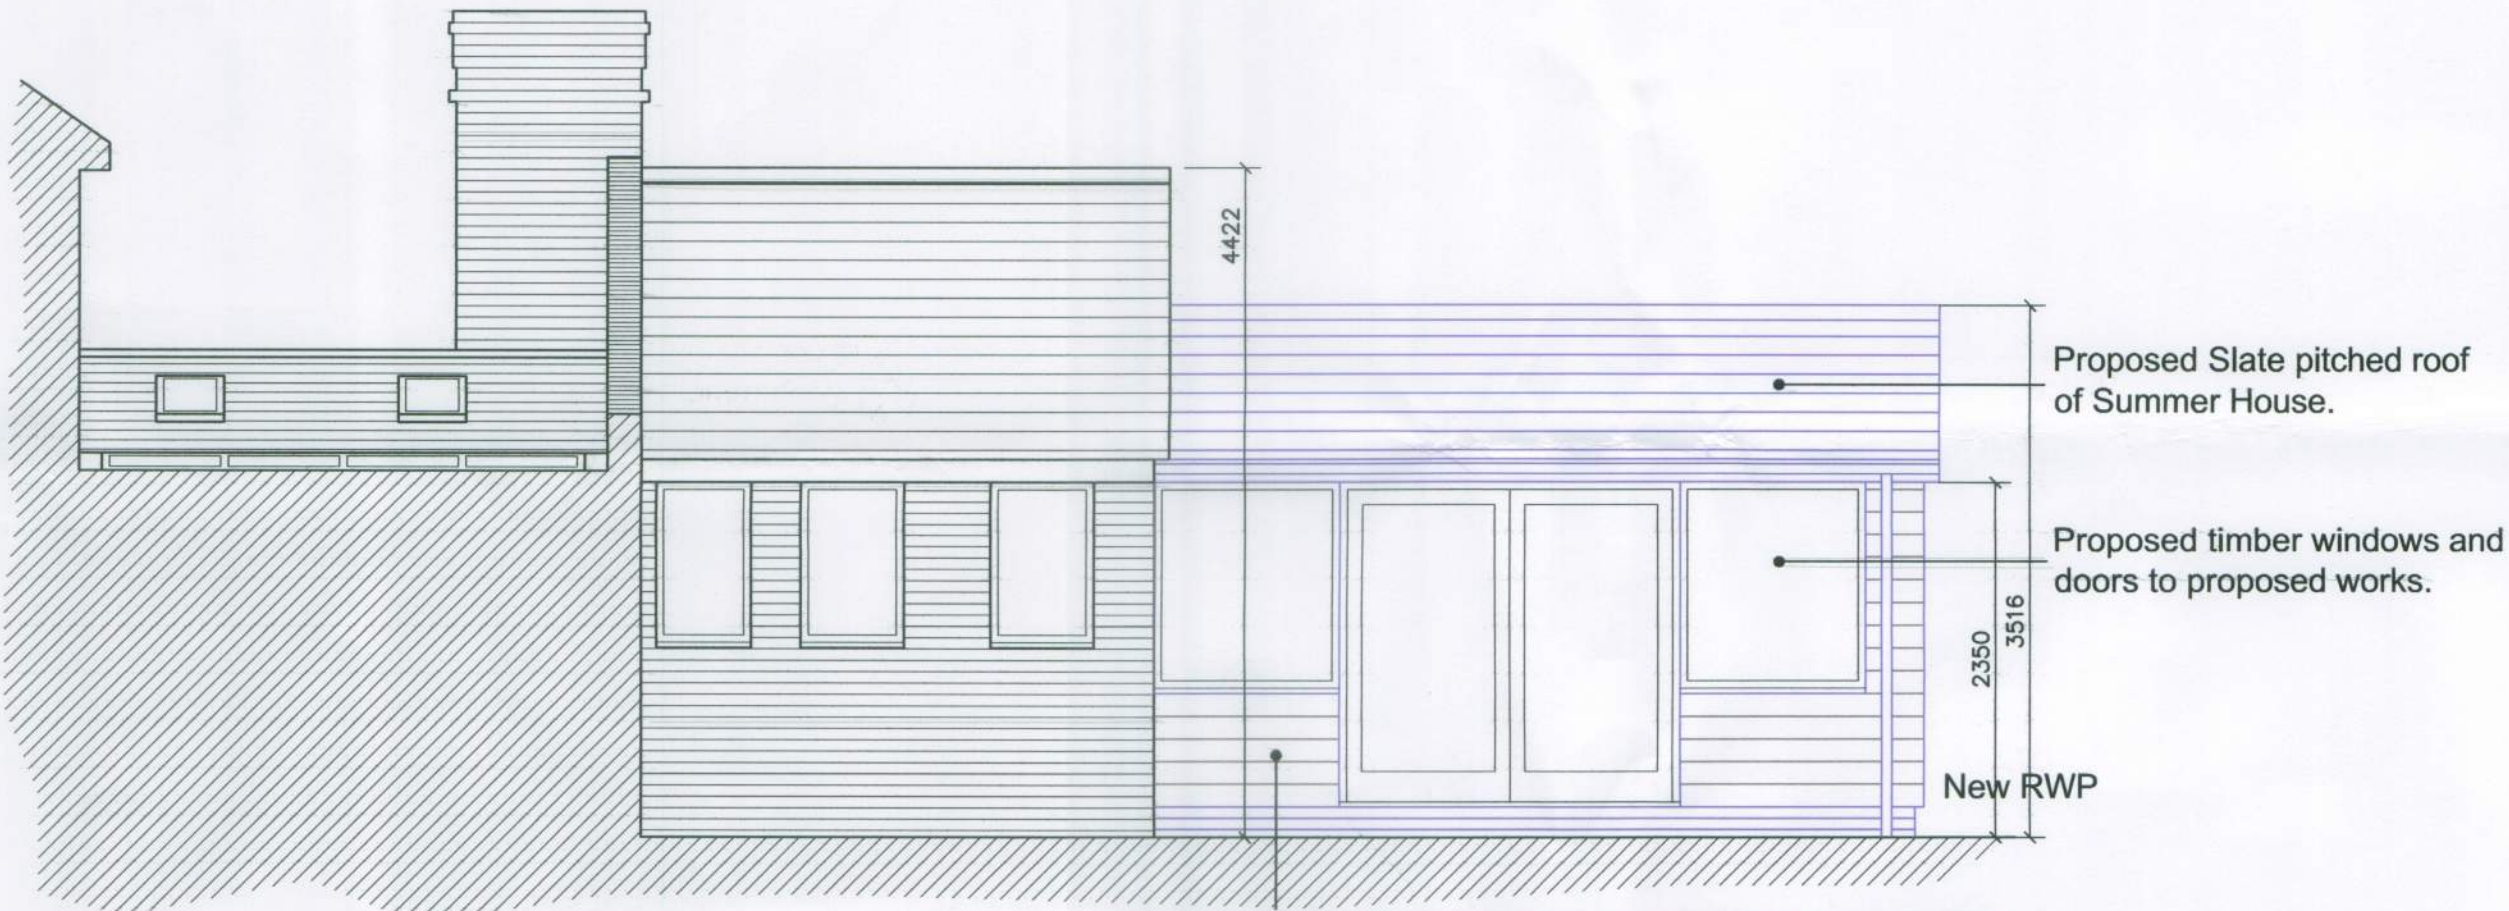

Proposed Side Elevation (North) @ 1:50

New Cedar Boarding to West and North facing walls (Utility Room & Summer House) at ground floor level.



Proposed Rear Elevation (West) @ 1:50

Rev B Updated following feedback from Council July 14
Rev A Updated in accordance with Client requirements June 14

43 King Street
Arundel
Plans as Existing


DRG. No.	13151-02 B
SCALE	1:50
DATE	November 2013
DRAWN	SR
CHECKED	

STRIDE & SON


SURVEYORS, VALUERS, LAND & ESTATE AGENTS

SOUTHDOWN HOUSE
St. JOHN'S STREET
CHICHESTER
SUSSEX
PO19 1XQ


TEL: (01243) 782626
FAX: (01243) 786713

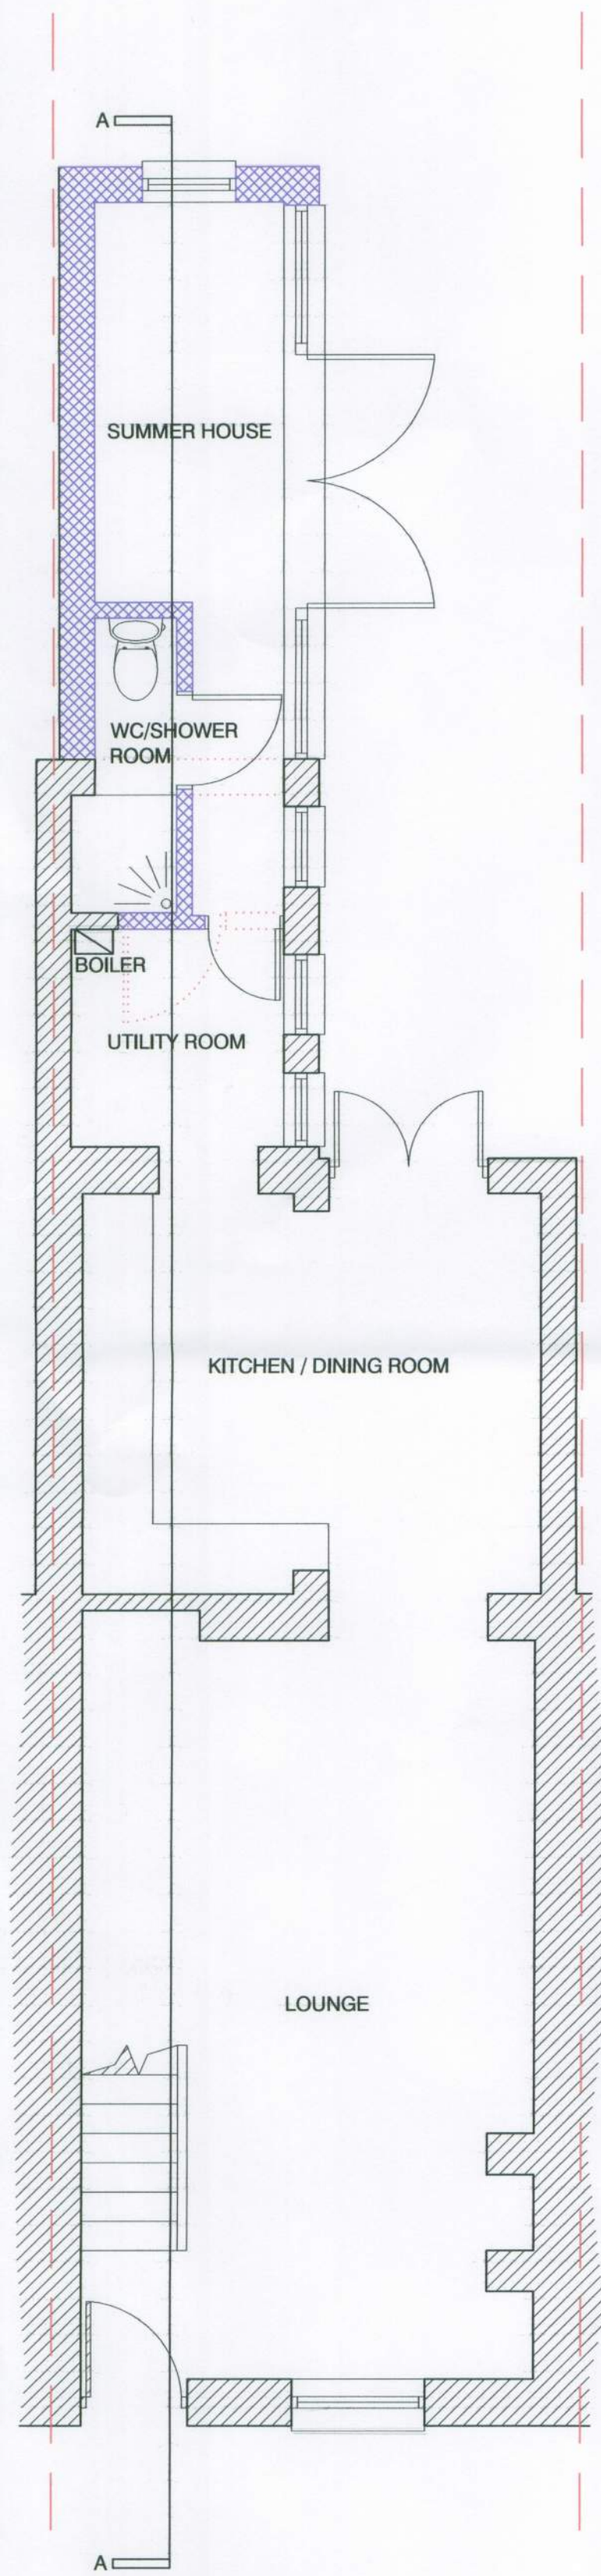


Proposed Ground Floor Plan @ 1:50

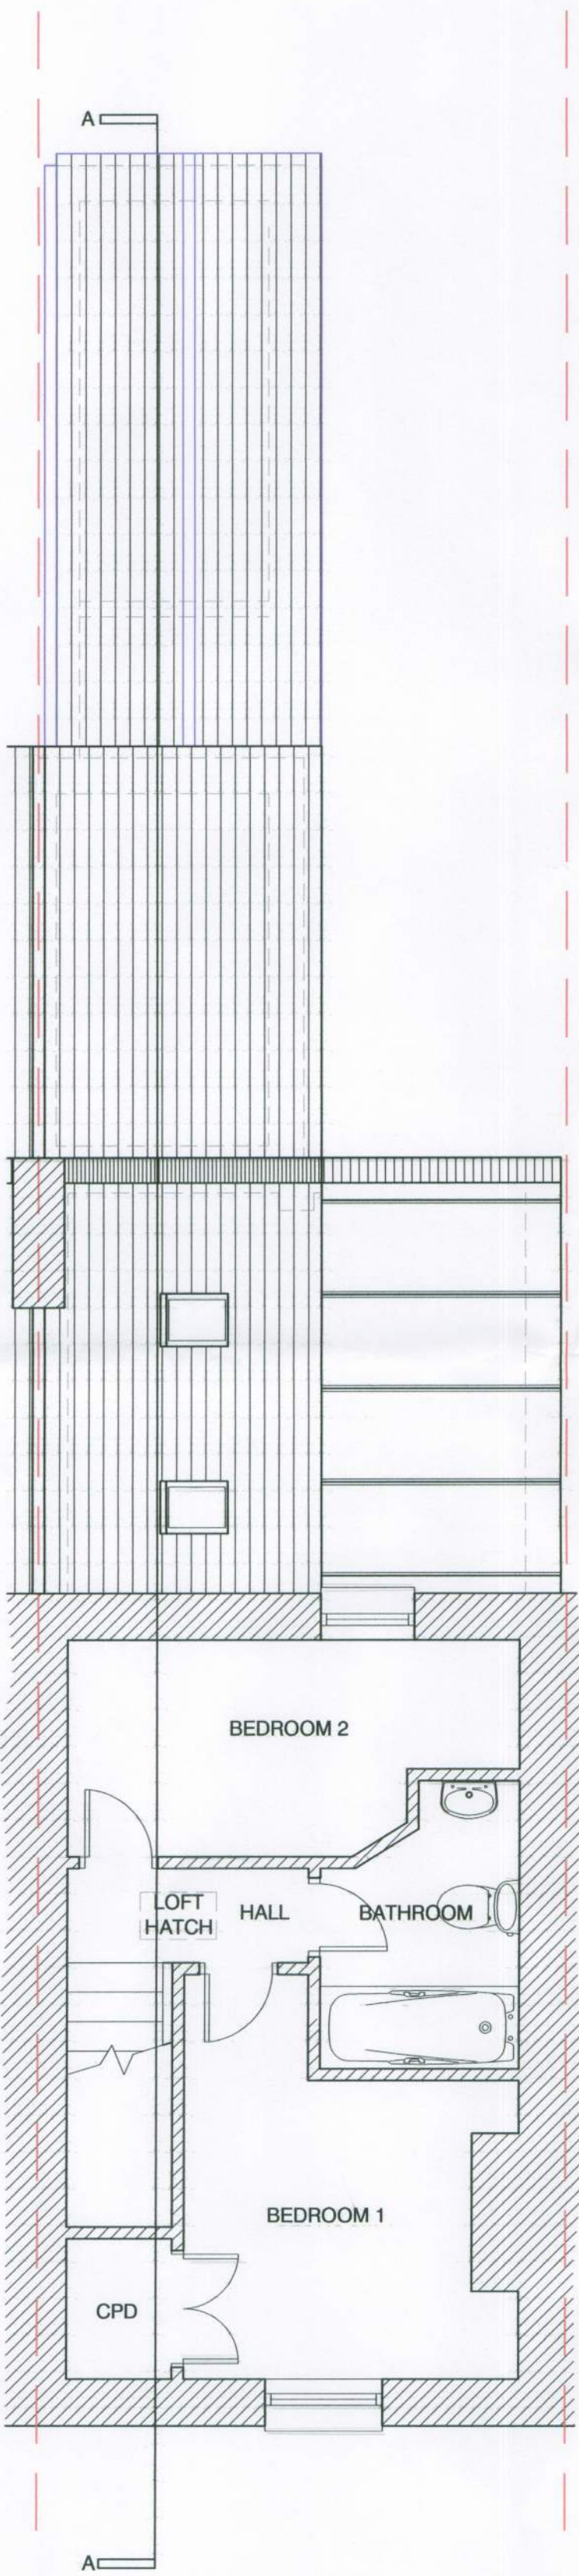

Proposed First Floor Plan @ 1:50

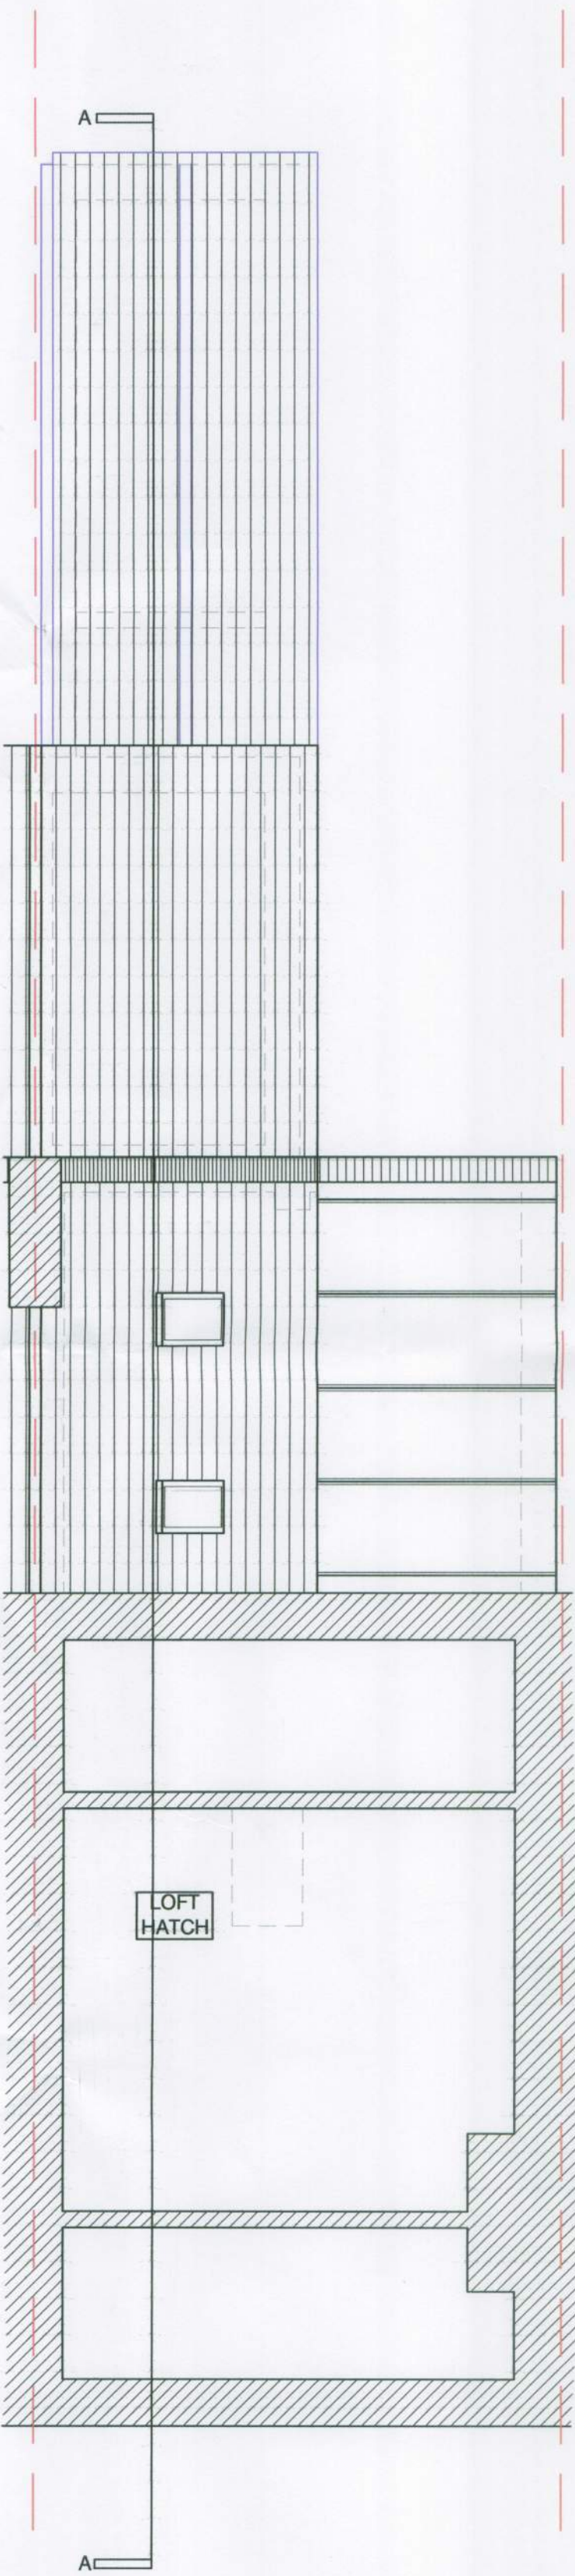

Proposed Attic Plan @ 1:50

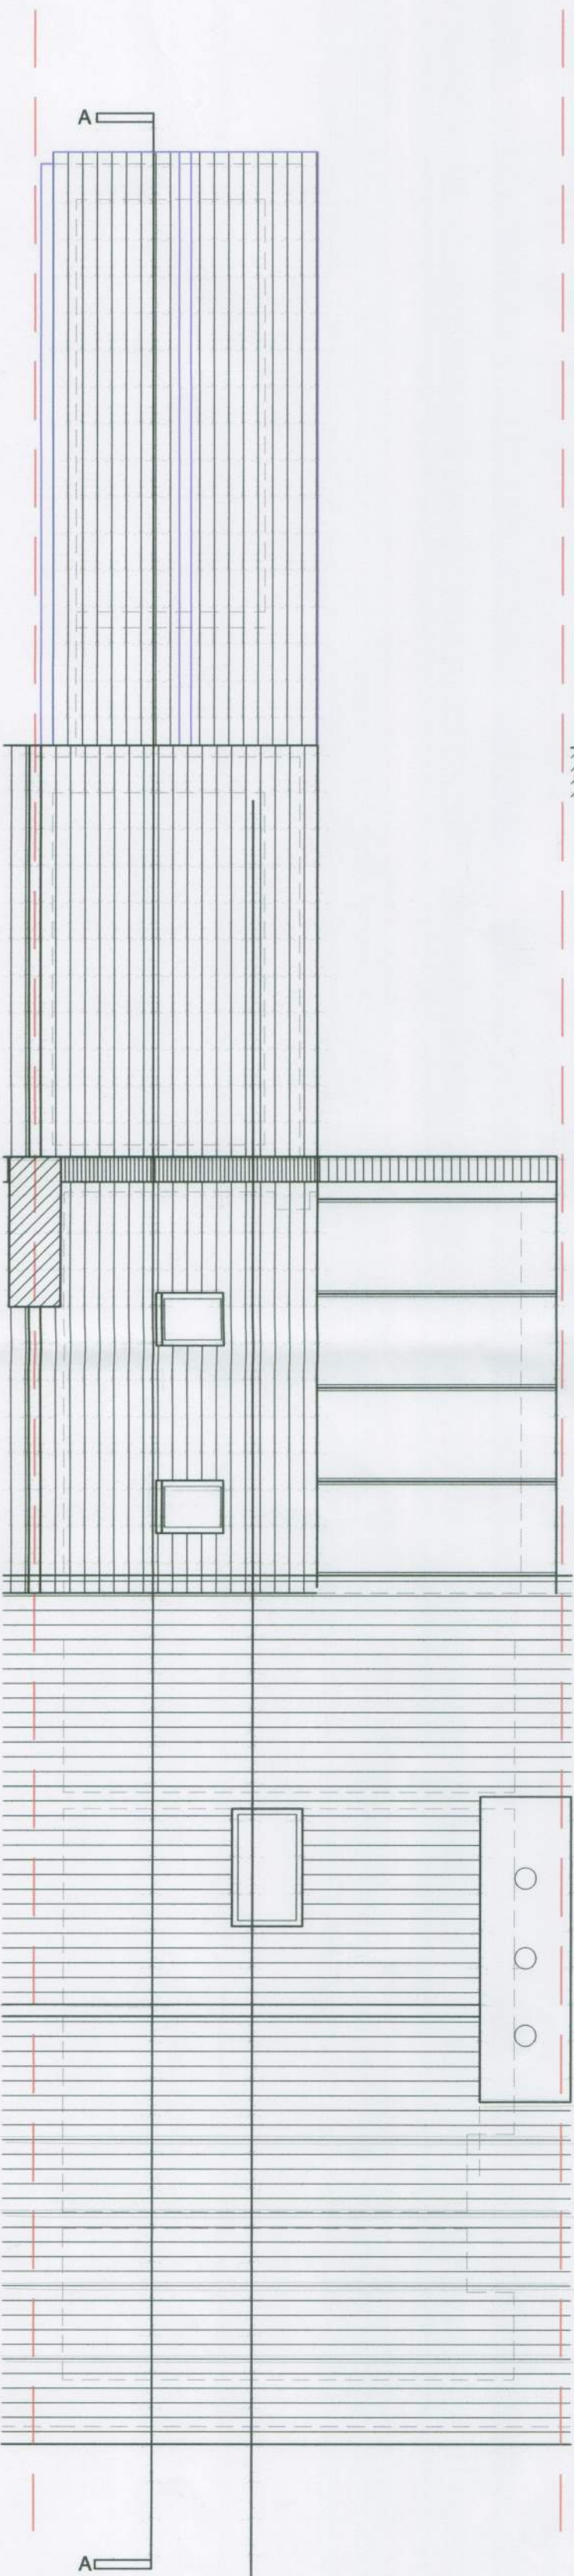

Proposed Roof Plan @ 1:50