


Permission is granted to scale from this drawing for the purpose of local Authority Planning Approval only. In all other cases DO NOT scale from this drawing. Please contact this office for any additional information required.

Contractors, Sub-Contractors and Suppliers are to check all relevant dimensions, levels and details of the site and any existing buildings before commencing any shop drawings or building work. Any discrepancies should be reported to the office.


This drawing must be read in conjunction with all related drawings and documents relevant to this project, including those prepared by appointed consultants, specialists and sub-contractors etc.

This drawing is the copyright of RDV a Design


revisions	
A minor alterations	08/05/2019
B roof outline added	09/07/2019

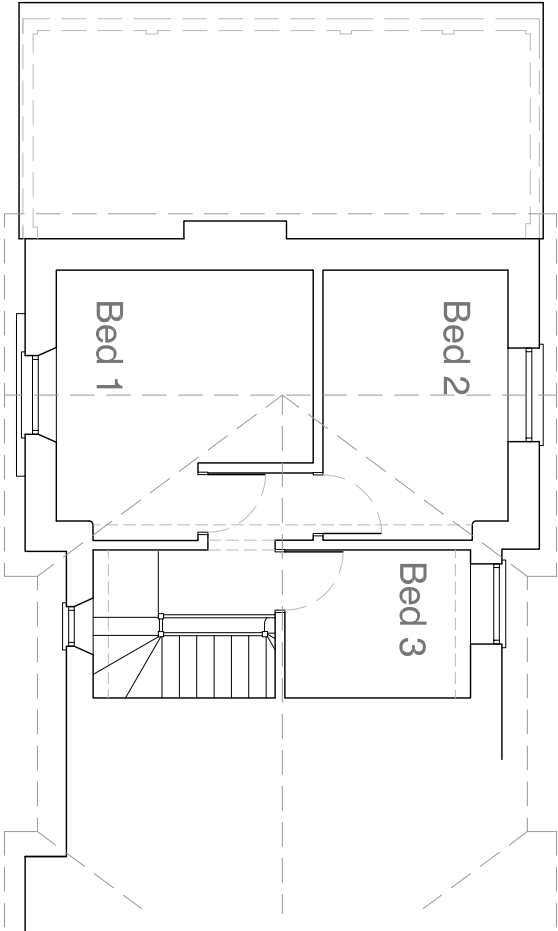


First Floor Plan: Scale 1:100

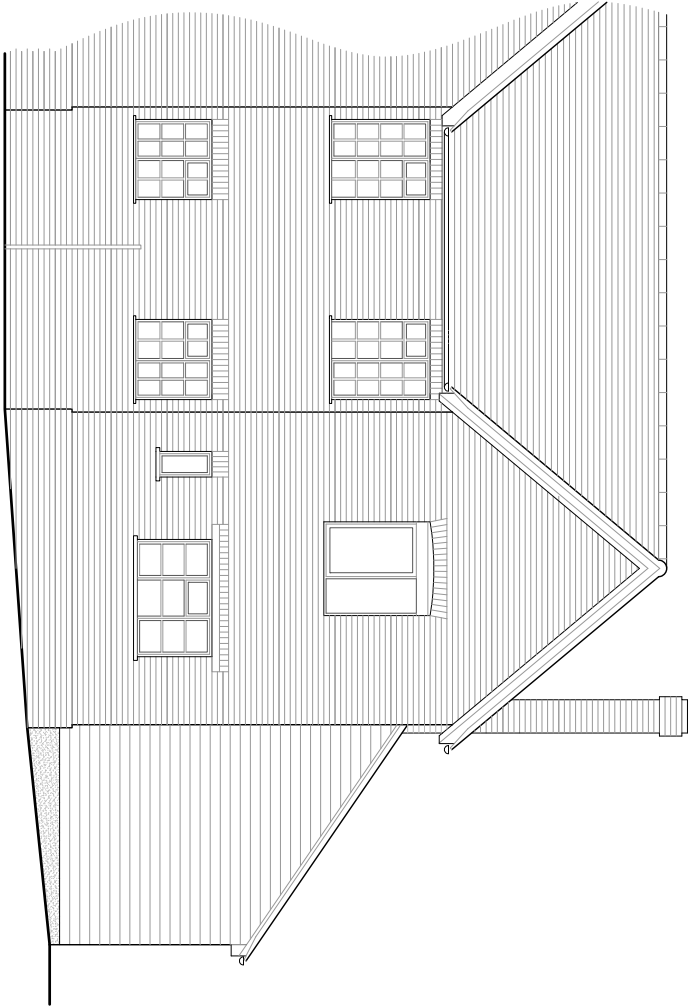

East Elevation: Scale 1:100

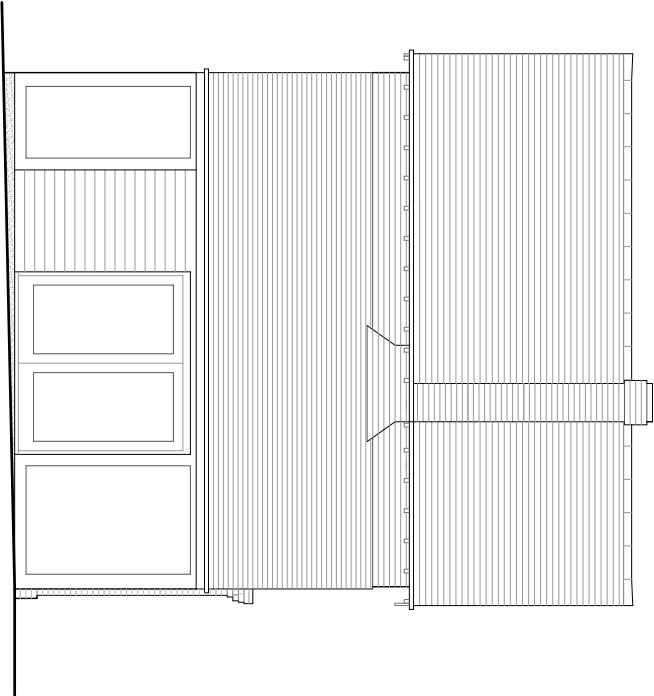

North Elevation: Scale 1:100

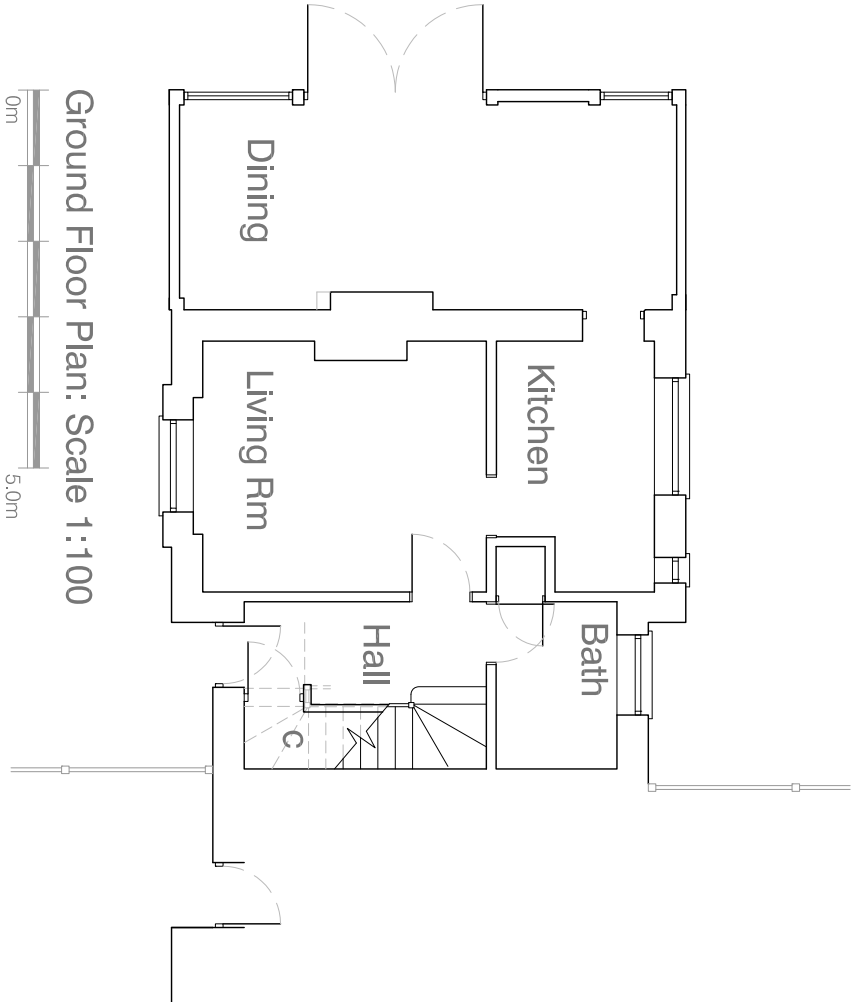

Ground Floor Plan: Scale 1:100



West Elevation: Scale 1:100

RDV a Design

9 Oak End | Arundel | West Sussex
Tel: 01903 884013

project
70 Church Cottages
Torington Arundel
West Sussex

drawing

Floor Plans and Elevations

As Existing

scale		date	
1:100	@ A3	February 2019	
job no	drawing no	rev	
19149	00.02	B	

Please Note:

There was no or limited access to some areas. This drawing was prepared from a measured survey and not a point cloud or laser survey; therefore all dimensions should be verified on site prior to commencement of fabrication and construction works. Some variations, where not critical for the works proposed in connection with this project, have been simplified.