



River Song - Arundel - Existing Arrangement




CONTEXT ELEVATION
scale 1_100

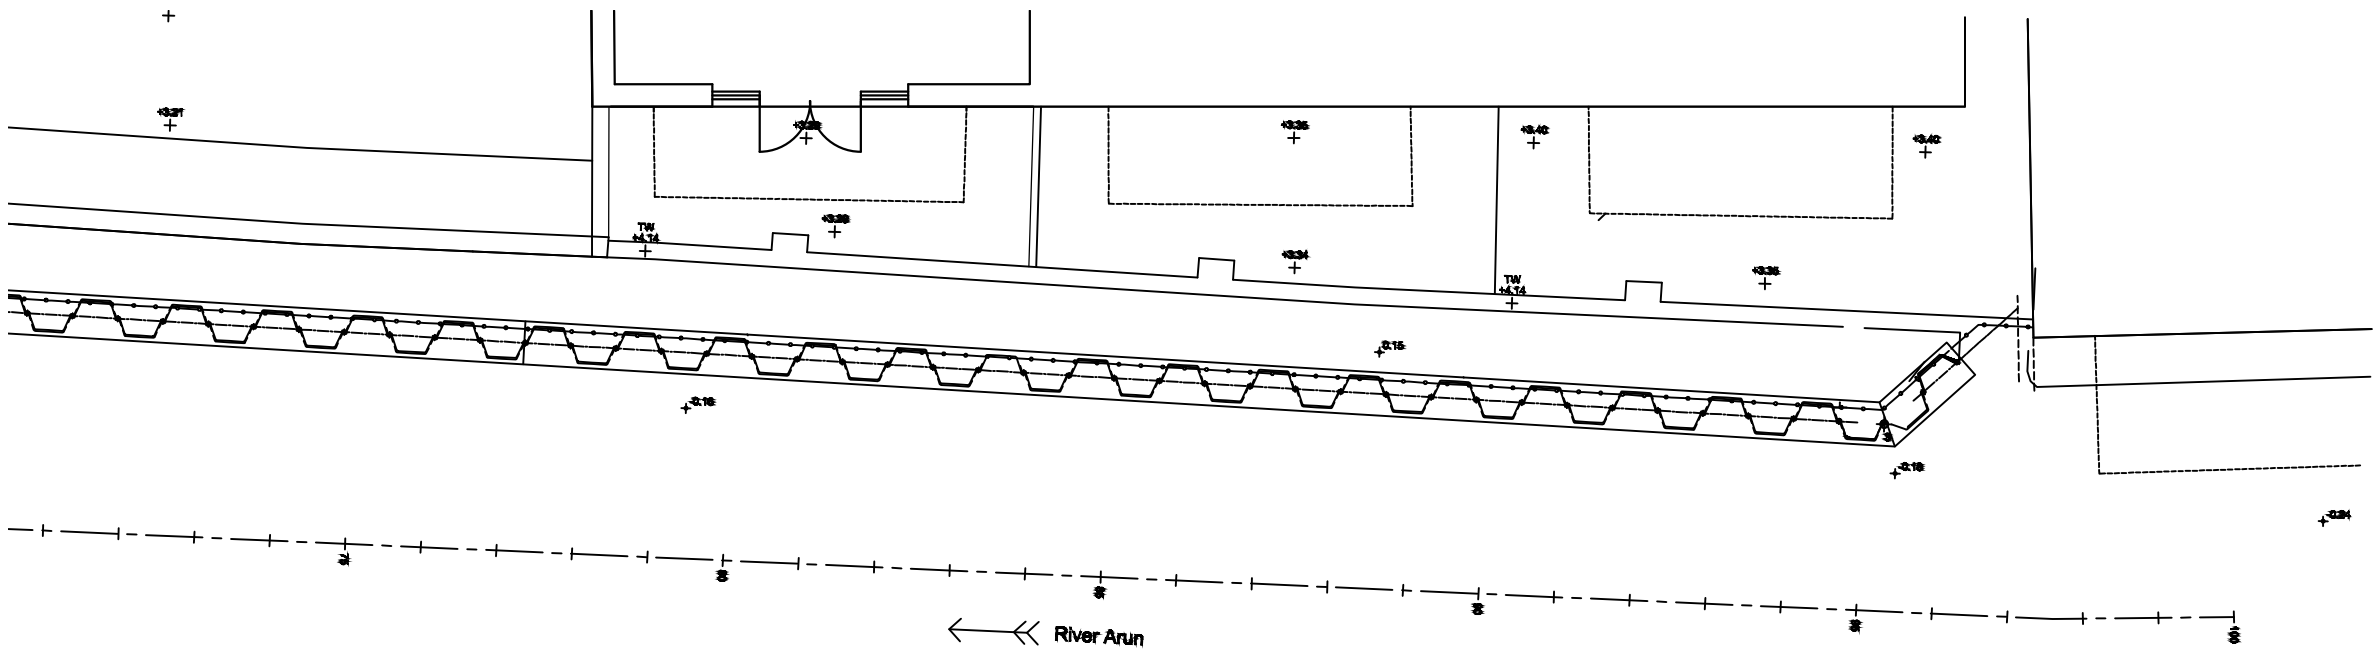


CONTEXT PLAN
scale 1_100

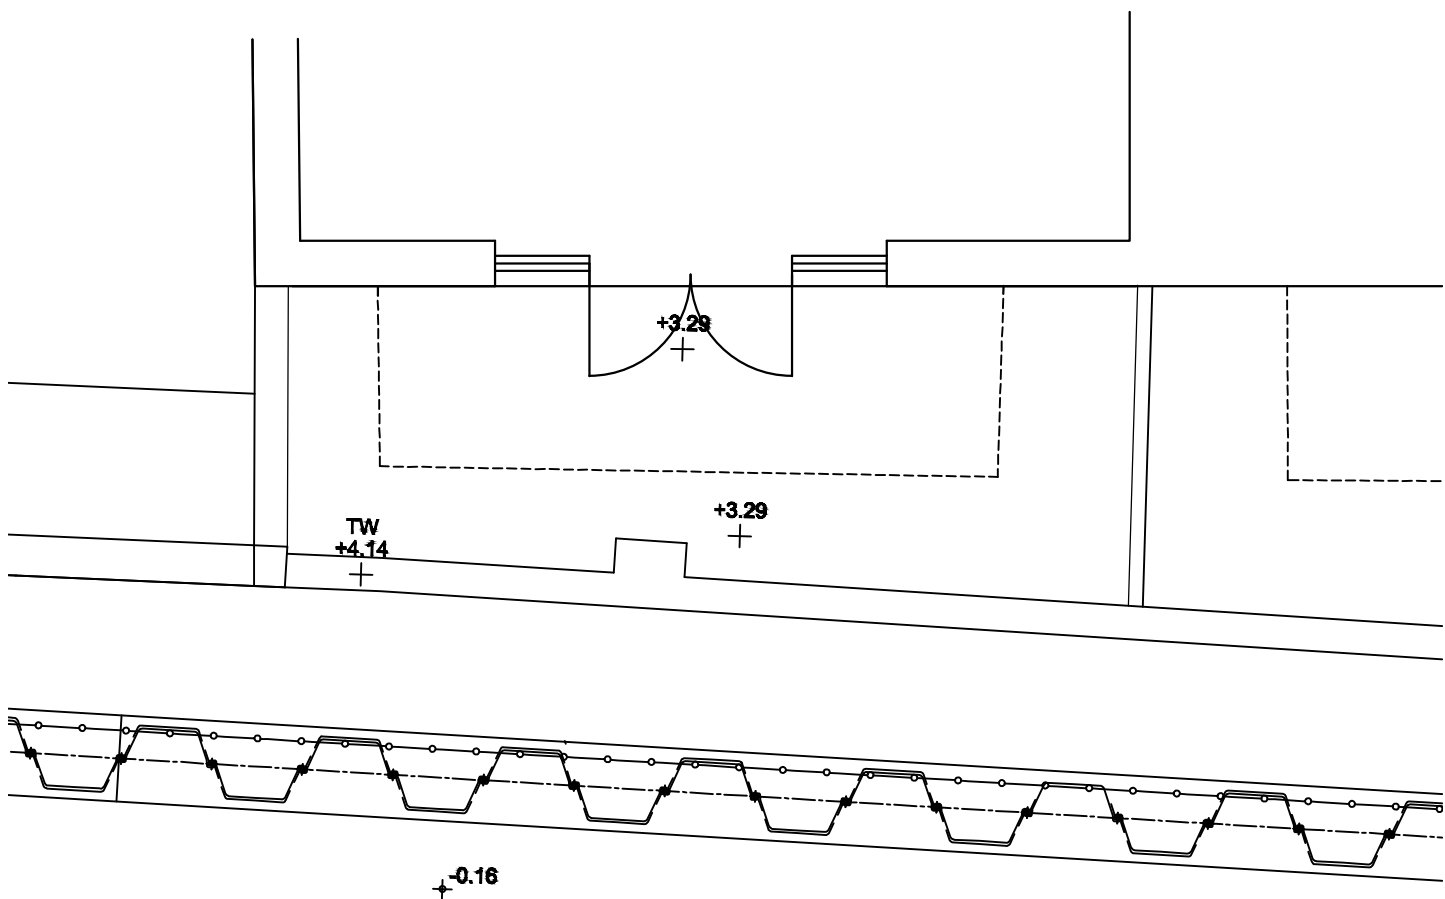


PLAN
scale 1_50

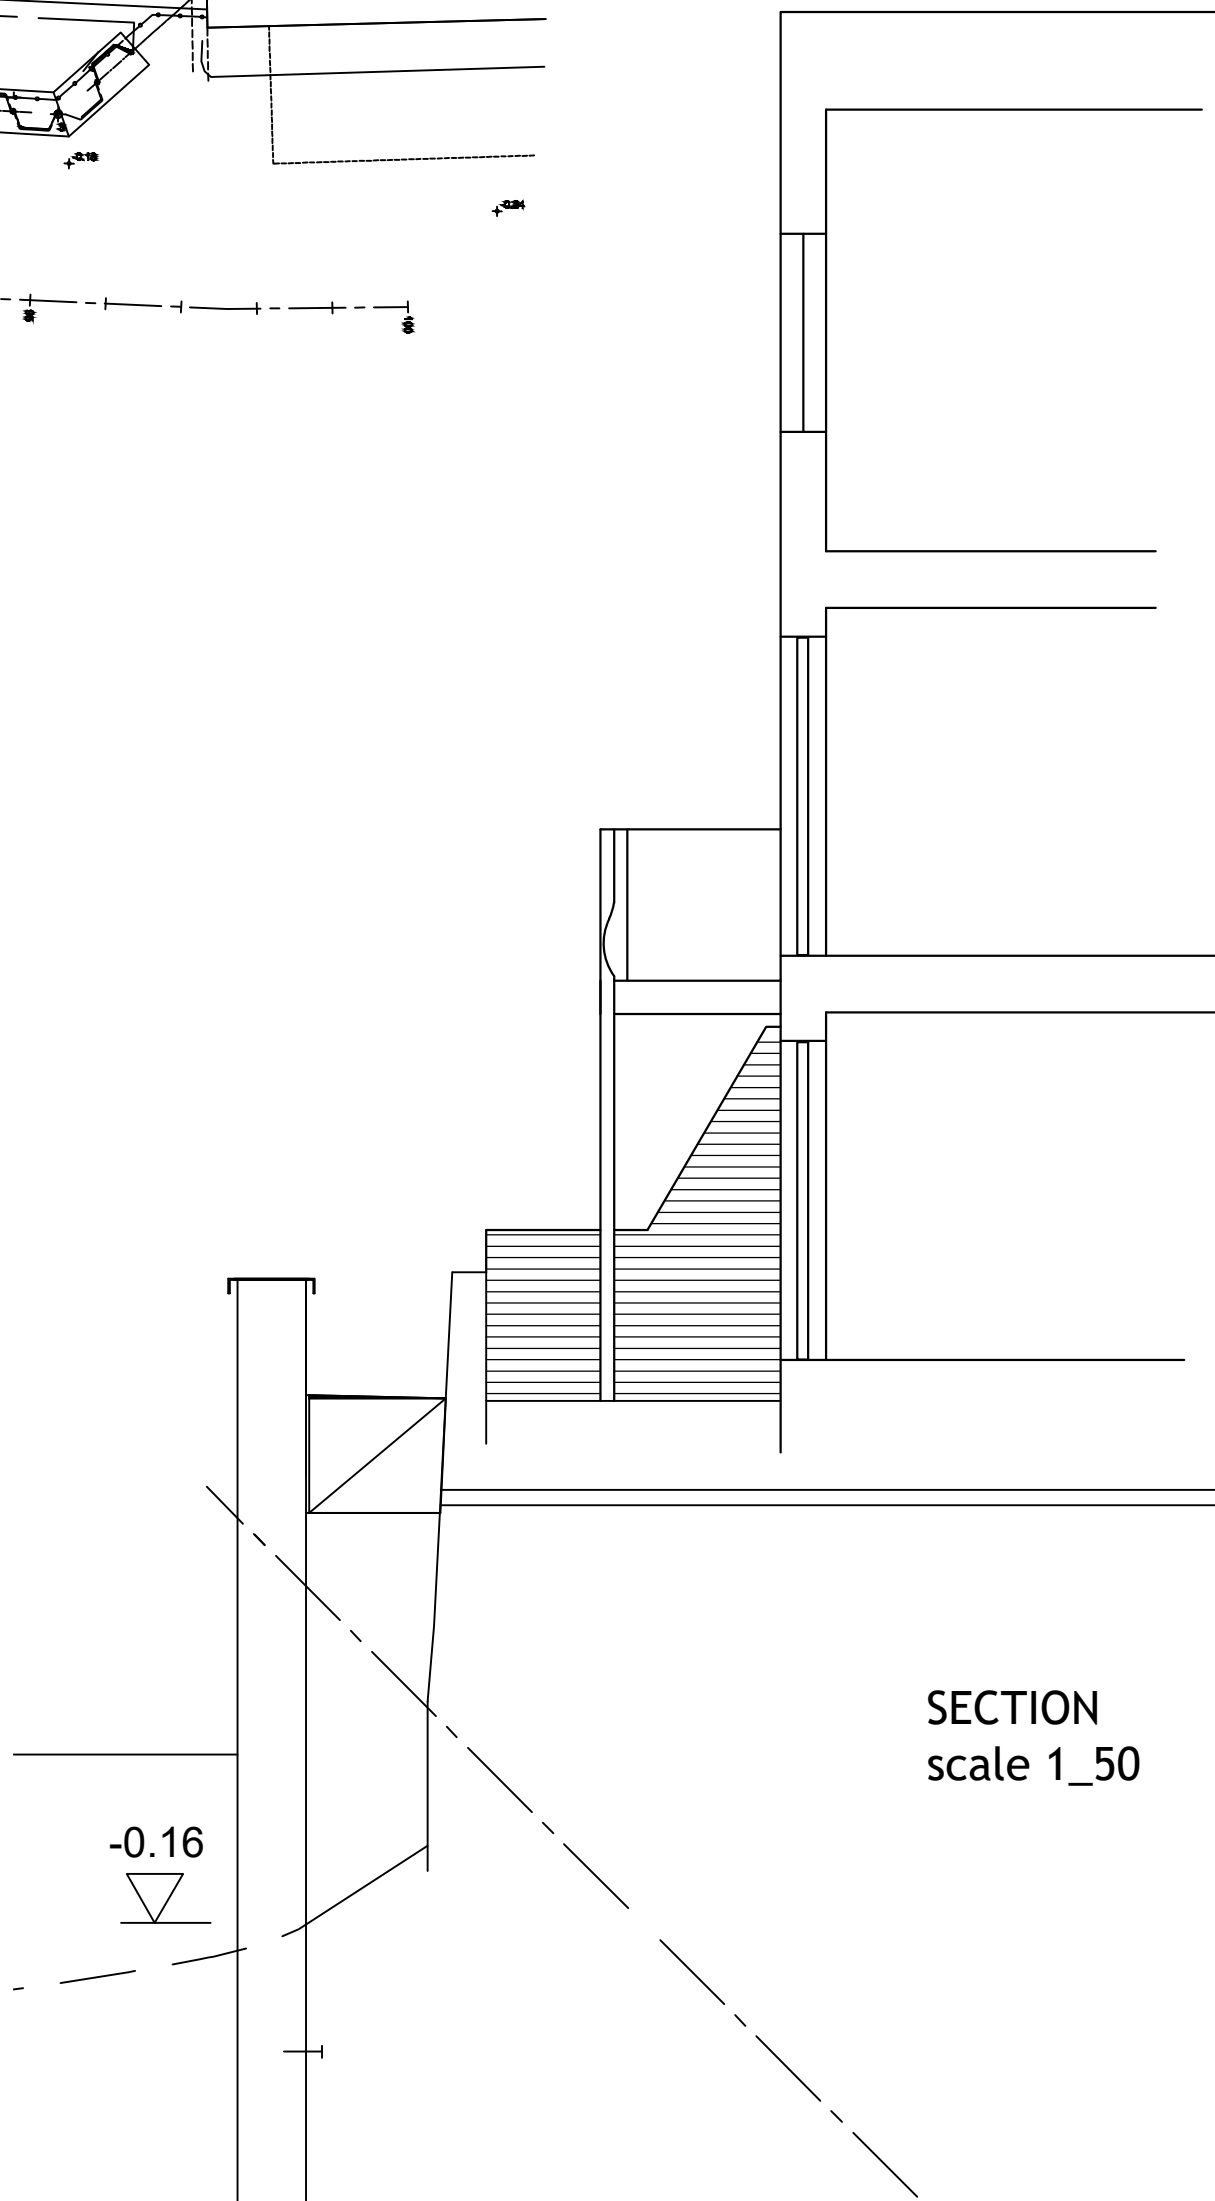


SECTION
scale 1_50

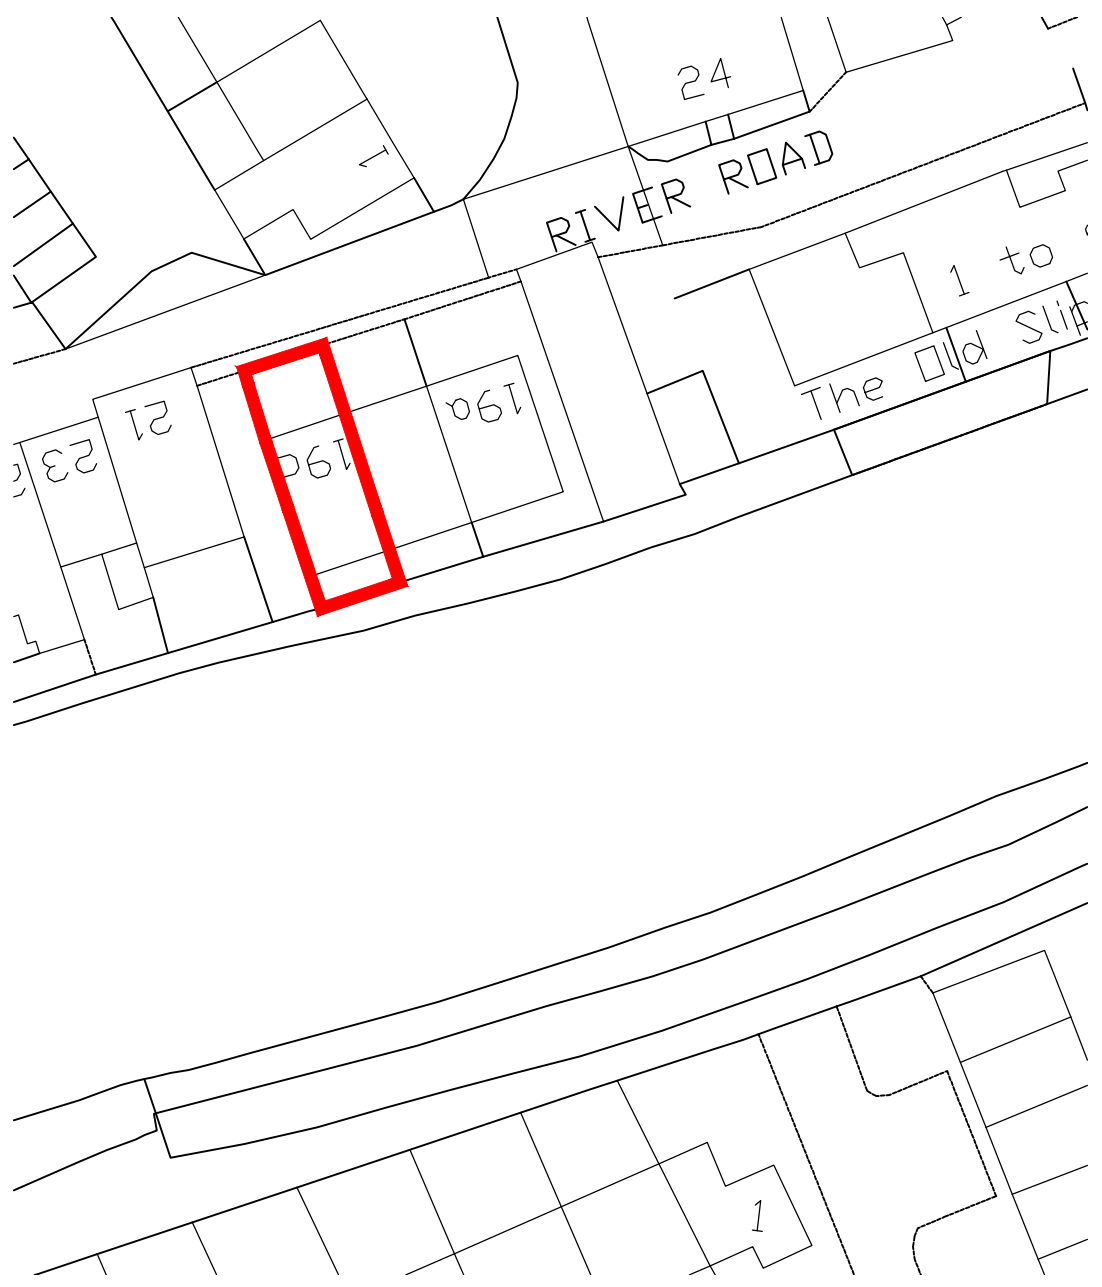

BLOCK PLAN
scale 1_500

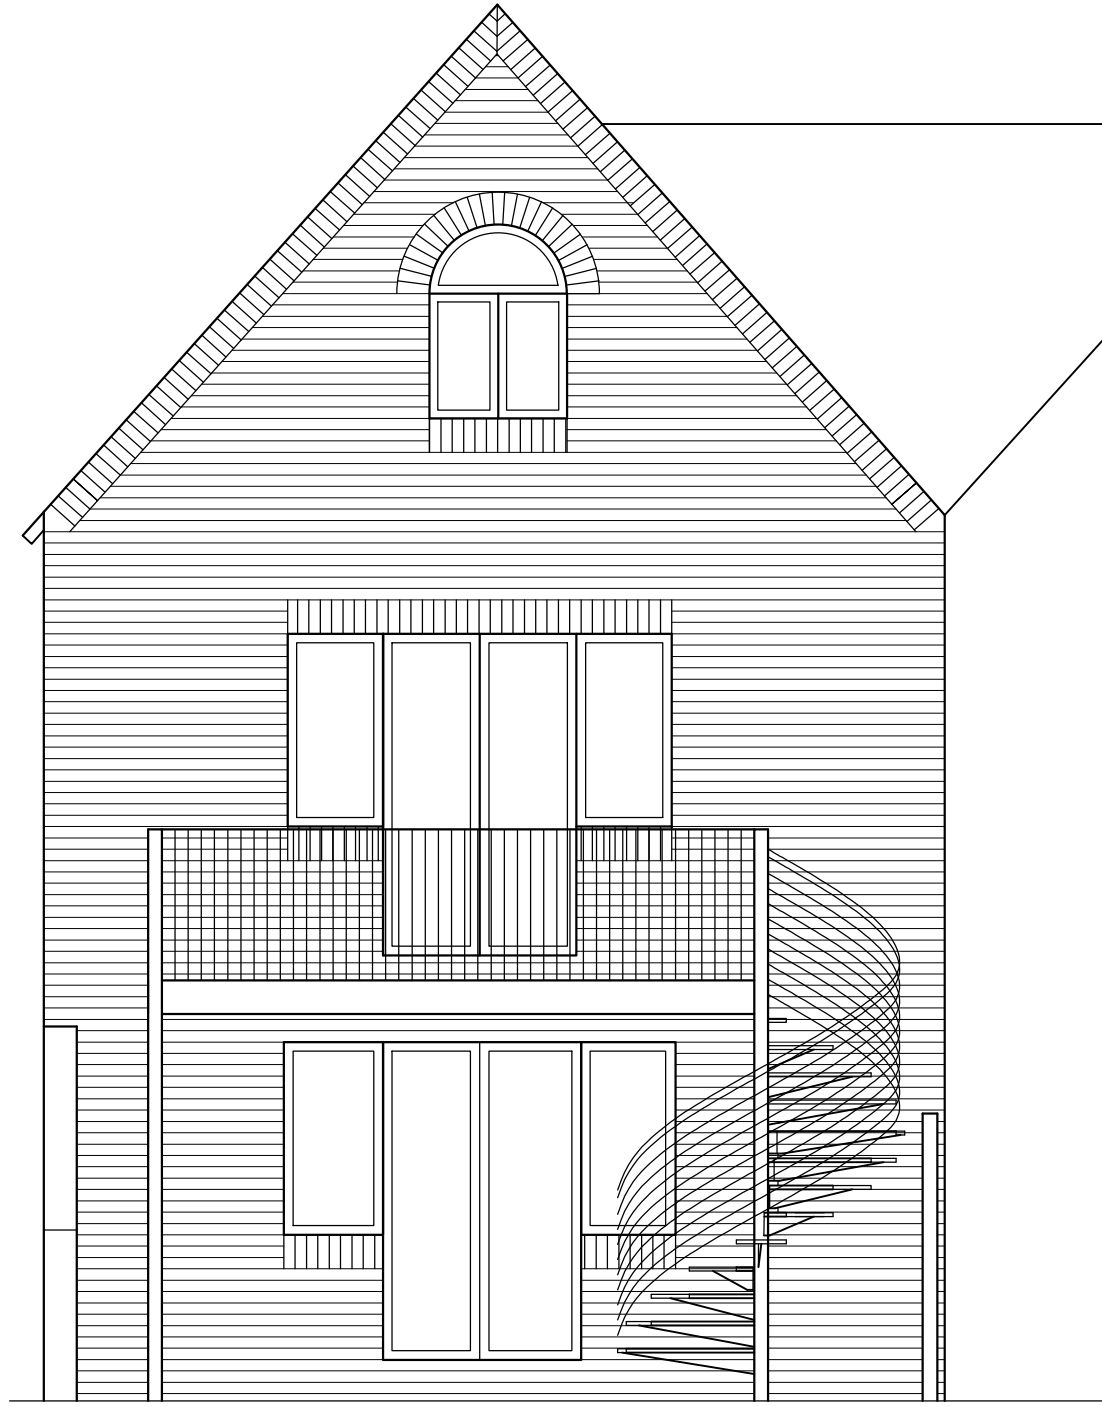

FRONT ELEVATION
scale 1_50

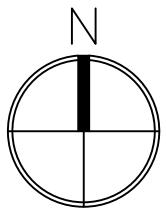

Dimensions to be checked on site before commencing work. Any discrepancies shall be reported to the architect immediately.

Do not scale from these drawings except for planning purposes. Use figured dimensions only.

Where applicable this drawing is to be read in conjunction with other consultants' drawings.

All drawings to be read in conjunction with specification and all other drawings including structural engineer and mechanical and electrical drawings / specification



SITE LOCATION PLAN
scale 1_1250

Ordnance Survey (c) Crown Copyright 2020.
All rights reserved.
Licence number 100022432

REV	DATE	AMENDMENT	DRAWN

hd
architects

Helyer Davies Architects Ltd
1 The Old Flour Mill,
Emsworth, PO10 7BT
01243 370 715

www.hdarchitects.co.uk mail@hdarchitects.co.uk

CLIENT
Richard Mole

PROJECT
River Song
19c River Road
Arundel

DRAWING
Existing Arrangement

SCALE
As noted

DATE June 2020
DRAWING NUMBER
20072 - 001

DRAWN MH
REVISION