


River Song - Arundel - Proposed Arrangement

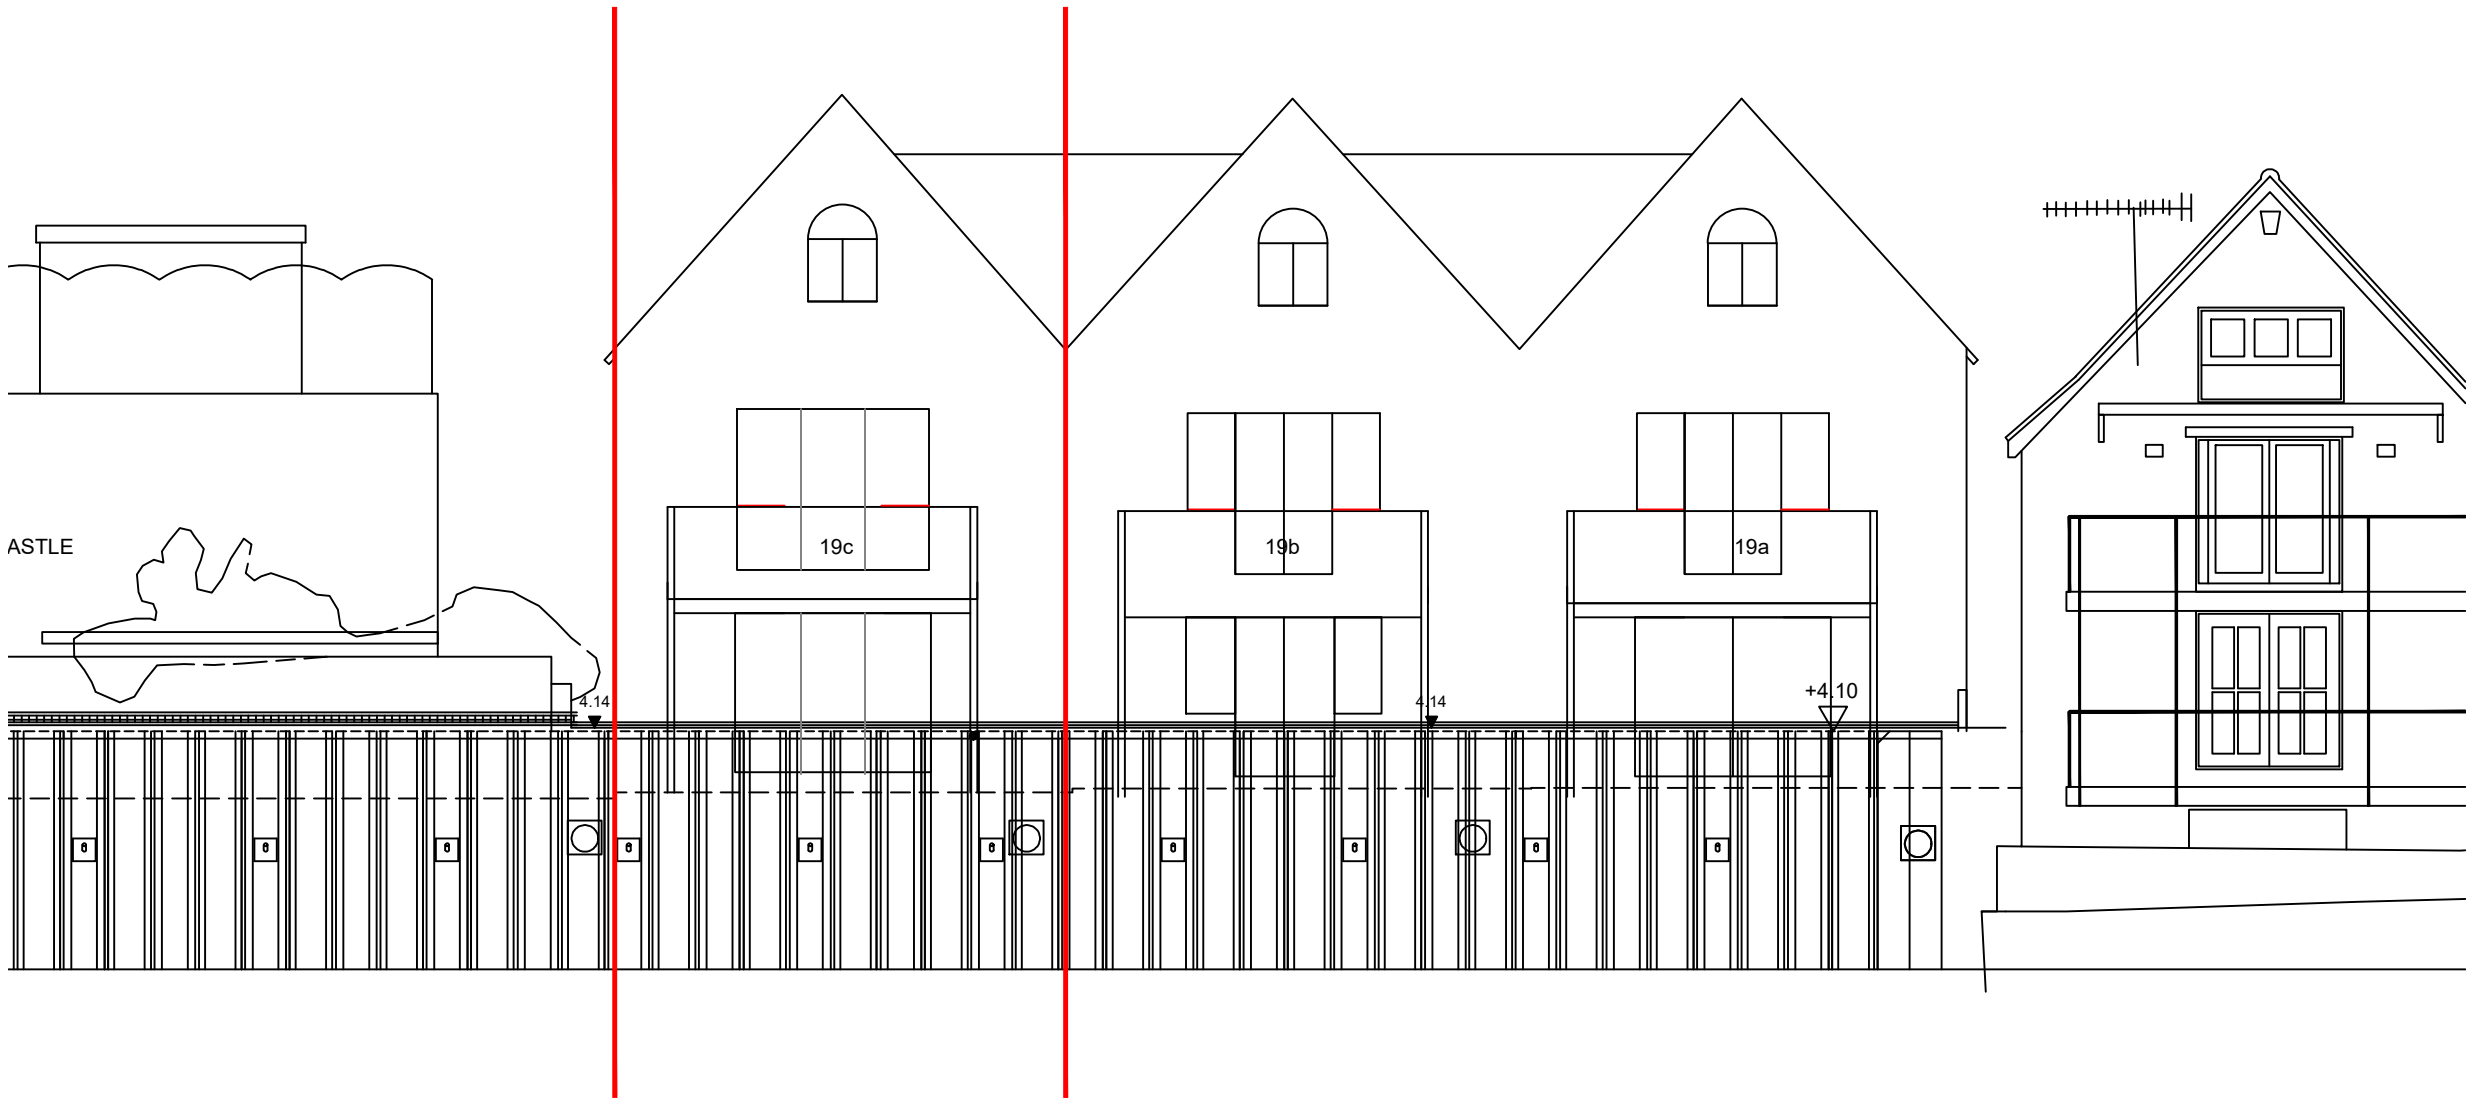


CONTEXT ELEVATION
scale 1_100



FRONT ELEVATION
scale 1_50



BLOCK PLAN
scale 1_500

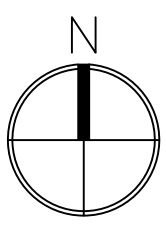


Dimensions to be checked on site before commencing work. Any discrepancies shall be reported to the architect immediately.

Do not scale from these drawings except for planning purposes. Use figured dimensions only.


Where applicable this drawing is to be read in conjunction with other consultants' drawings.

All drawings to be read in conjunction with specification and all other drawings including structural engineer and mechanical and electrical drawings / specification

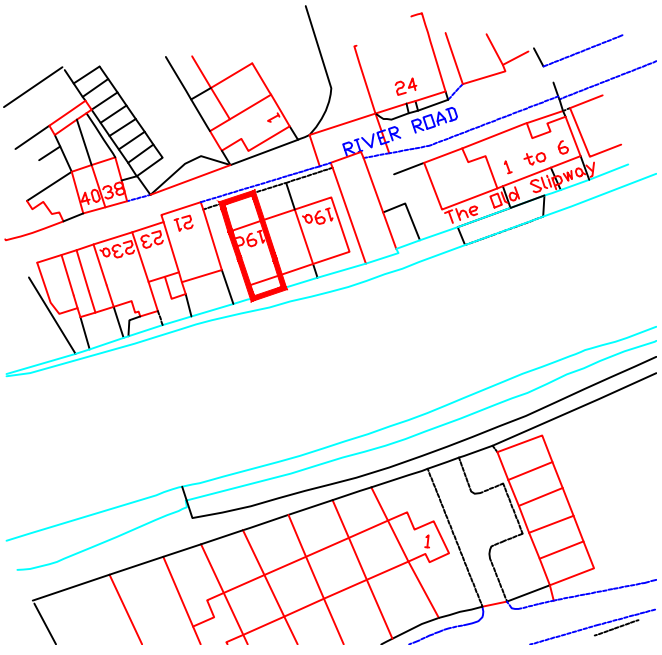


SITE LOCATION PLAN
scale 1_1250


Ordnance Survey (c) Crown Copyright 2020.
All rights reserved.
Licence number 100022432

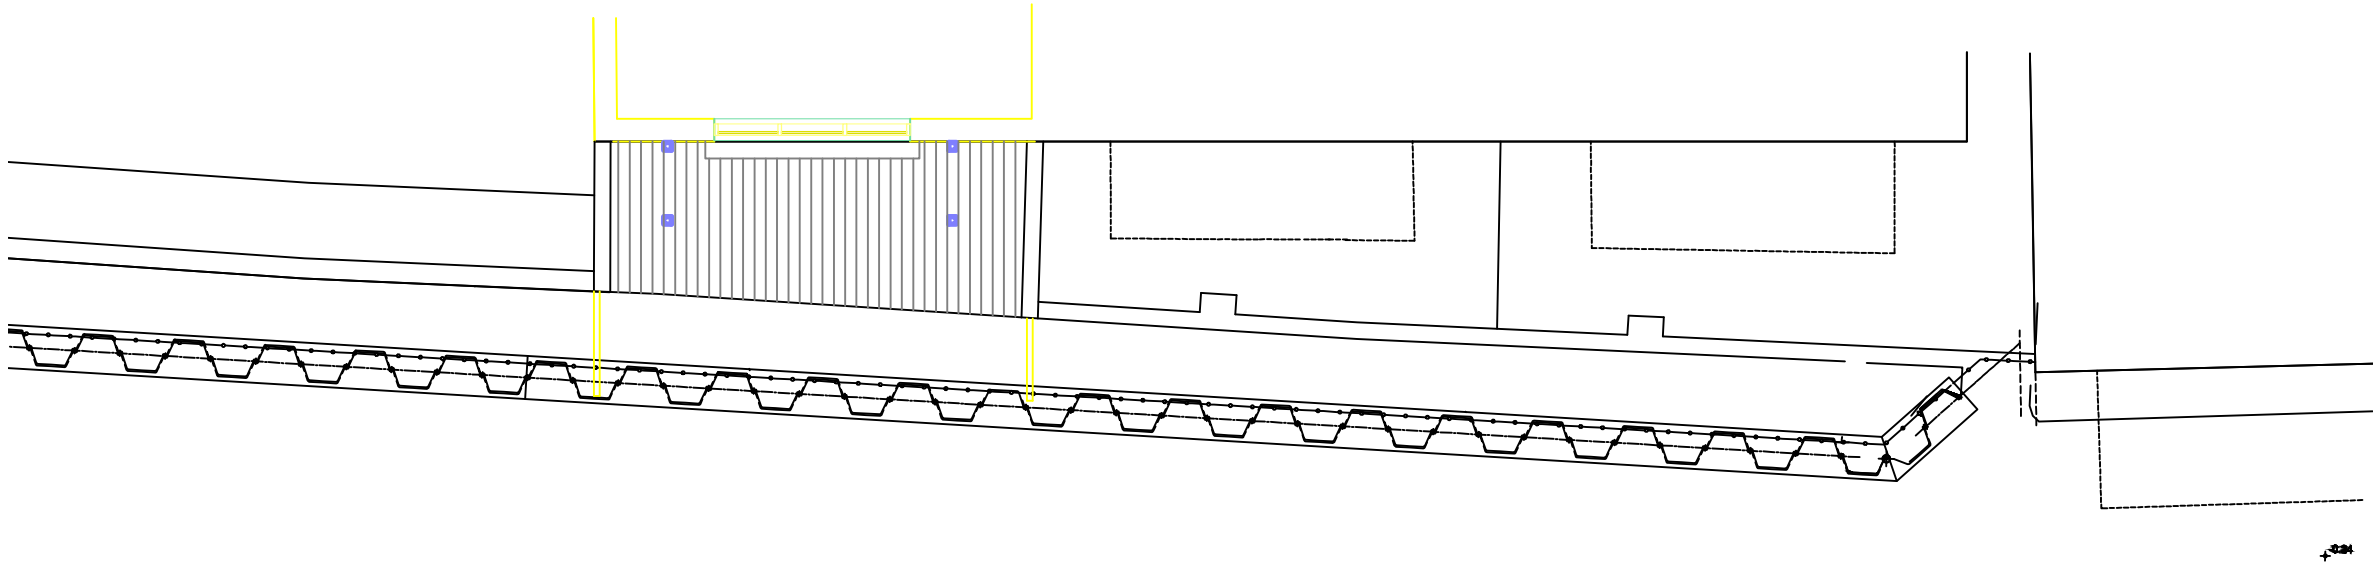


CONTEXT PLAN
scale 1_100

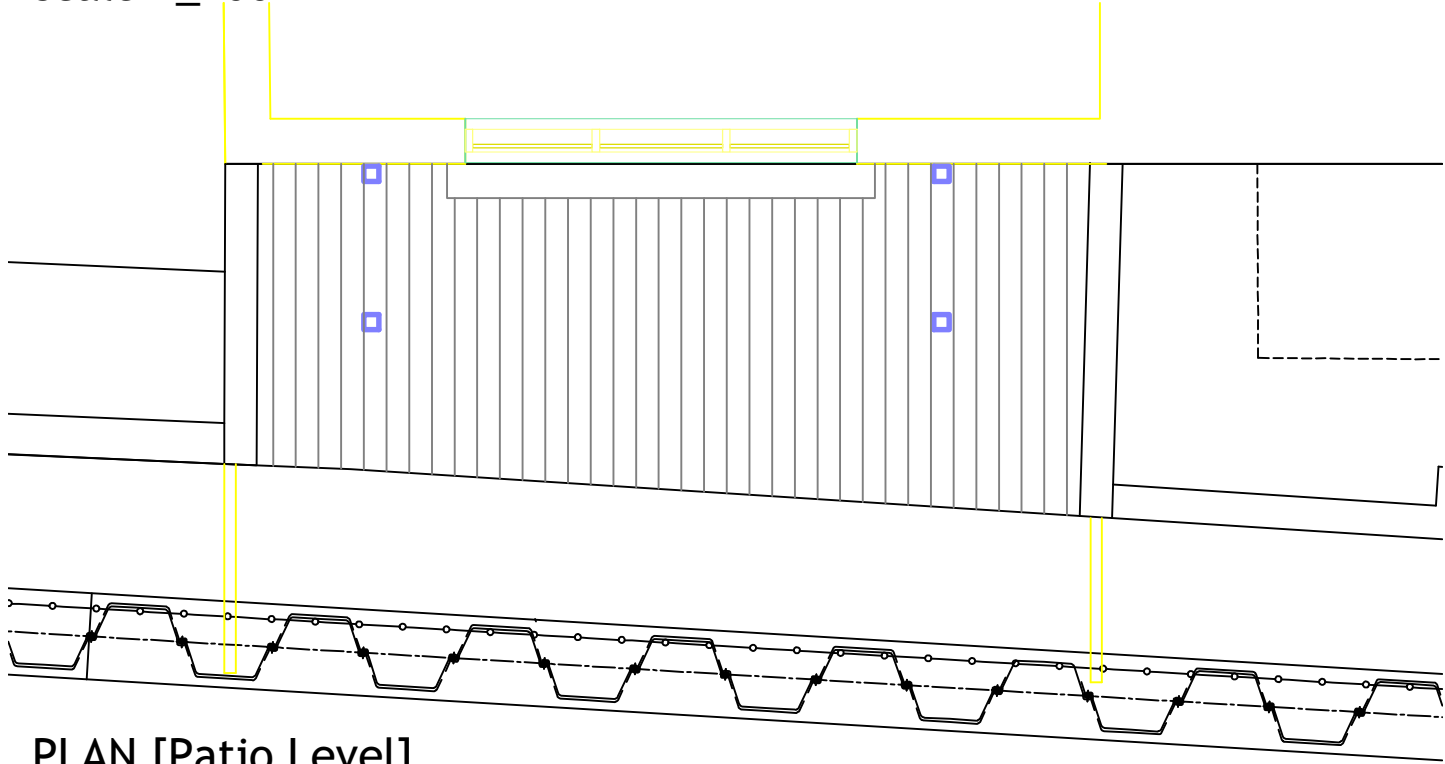

PLAN [Patio Level]
scale 1_50

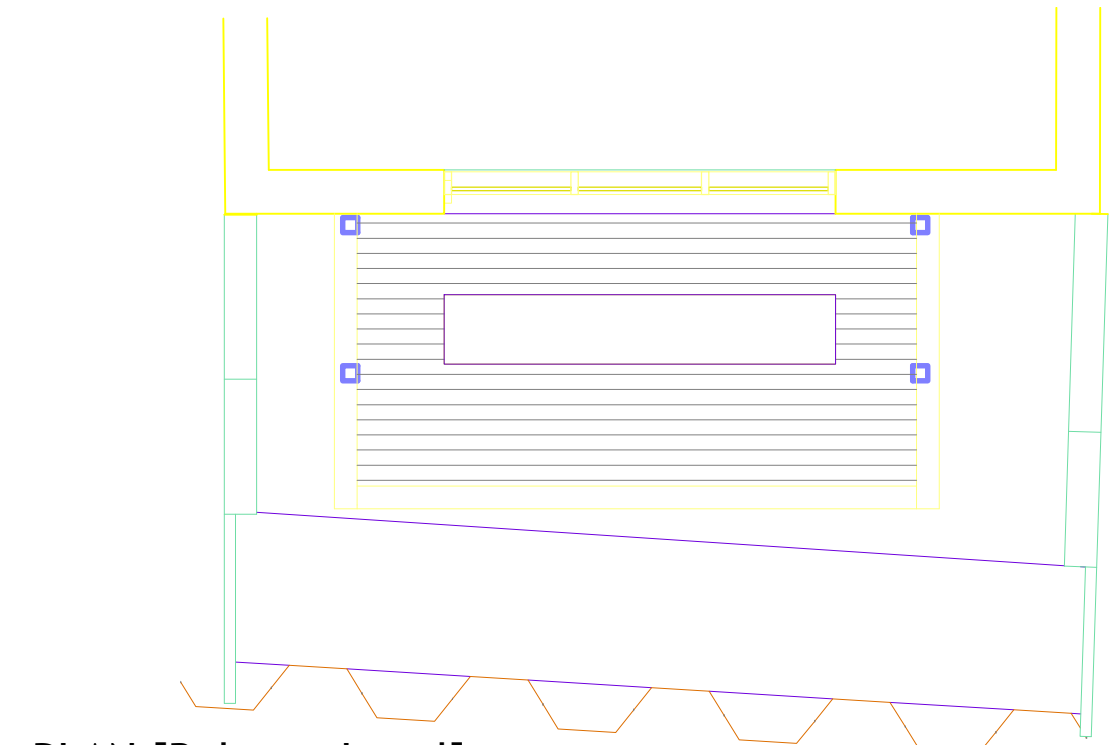


PLAN [Balcony Level]
scale 1_50

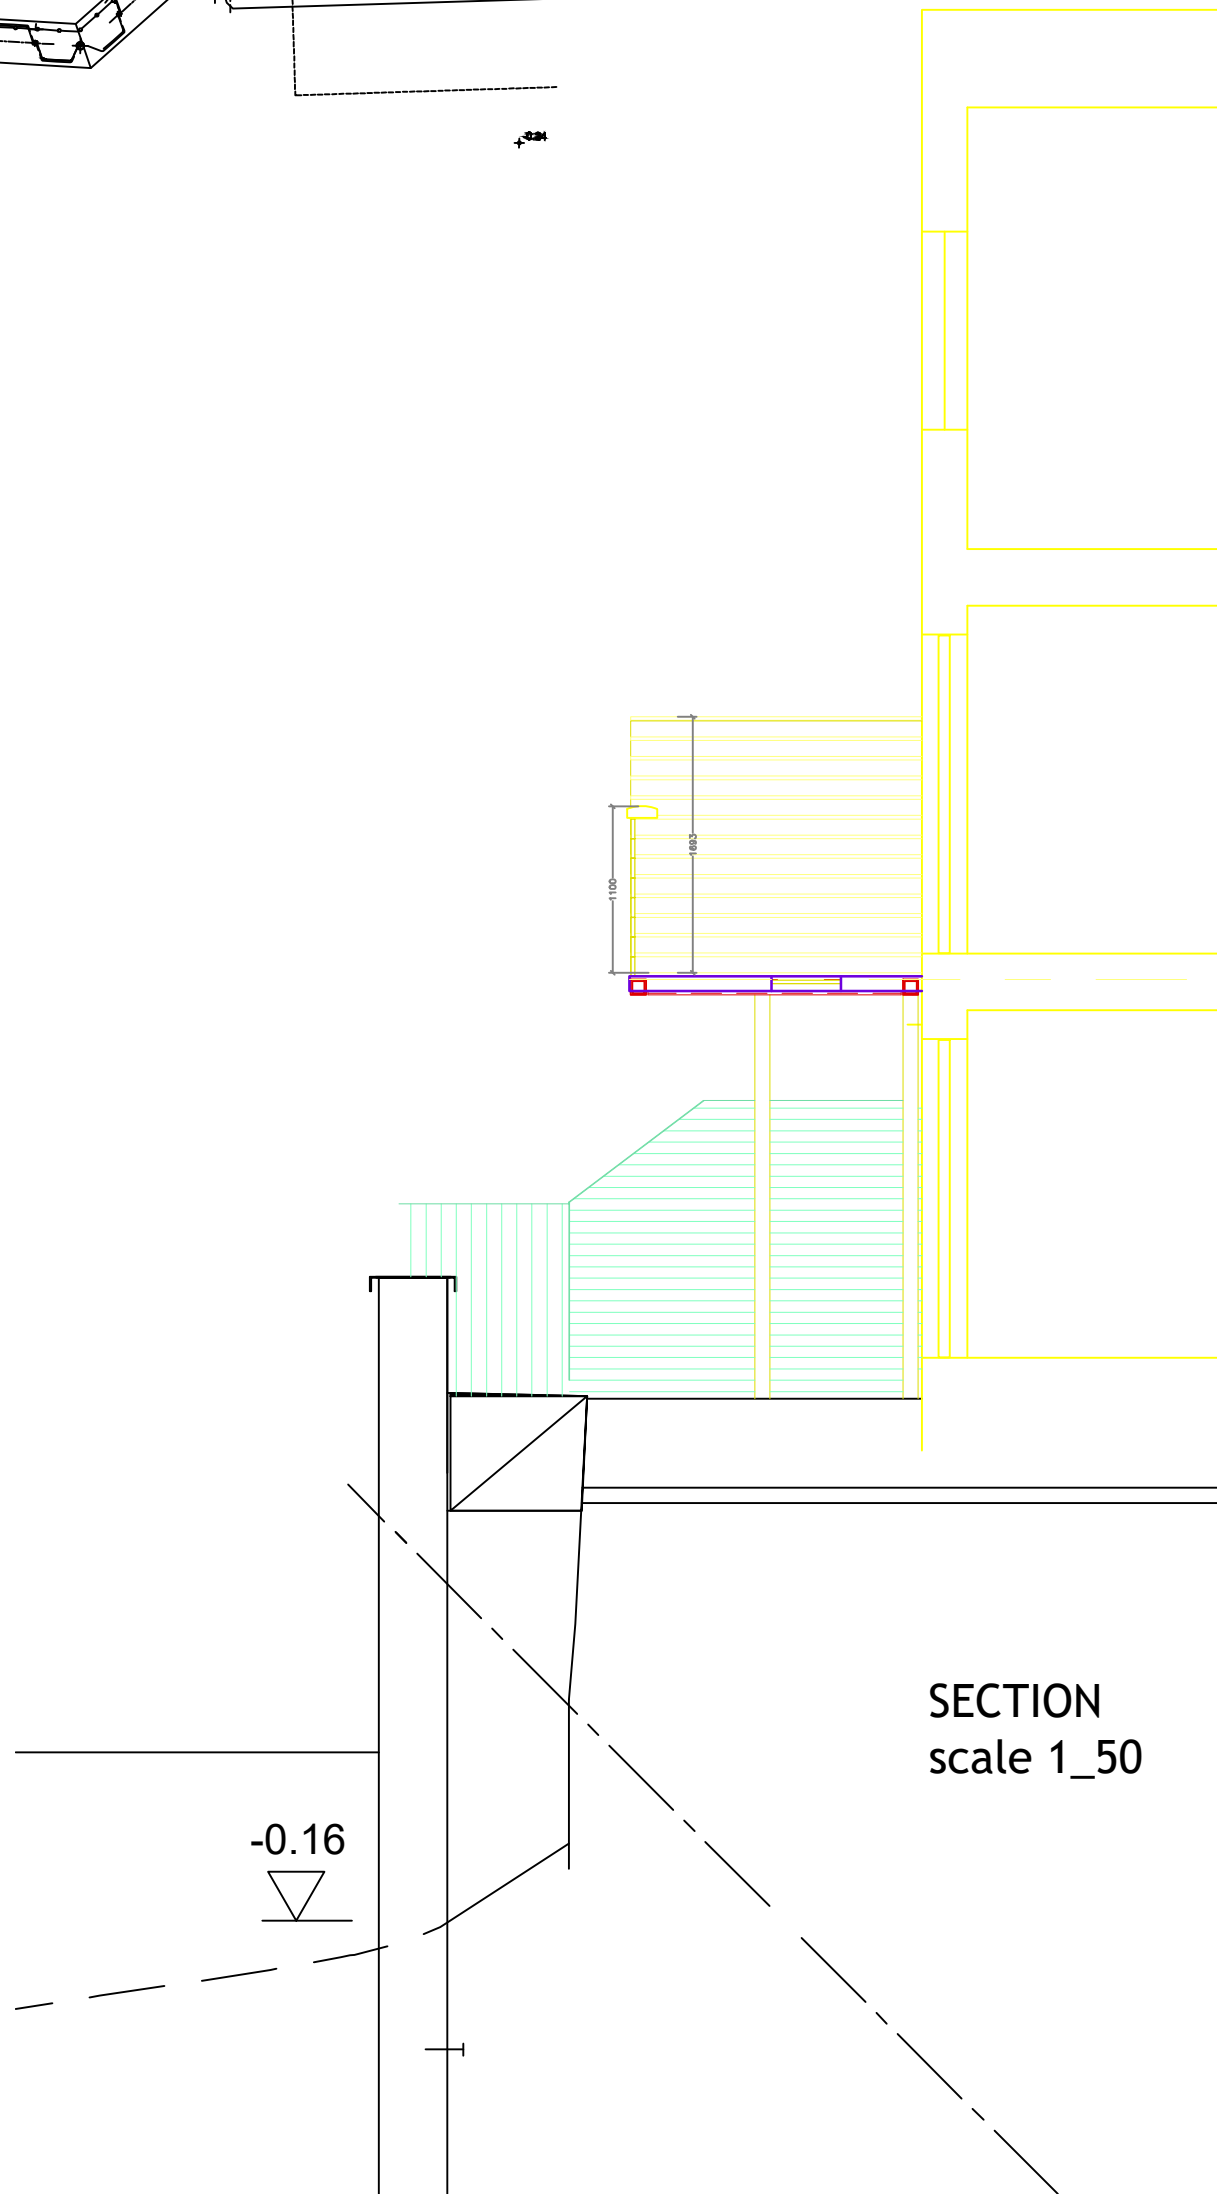

SECTION
scale 1_50

- First Floor windows replaced with Grey Powder Coated Aluminium.
- Glazed balustrade to 1100mm high
- Glazed balcony floor
- New balcony Structure - Galvanised steel [SHS] section powder coated grey
Balcony extends beyond previous to stop 50mm short of ownership boundary
- 2no. brick flanking walls rebuilt to boundary
- UPVC windows and doors removed - masonry removed
- From ownership boundary to sheeting - timber fence.
- Void between former wall and sheeting infilled.

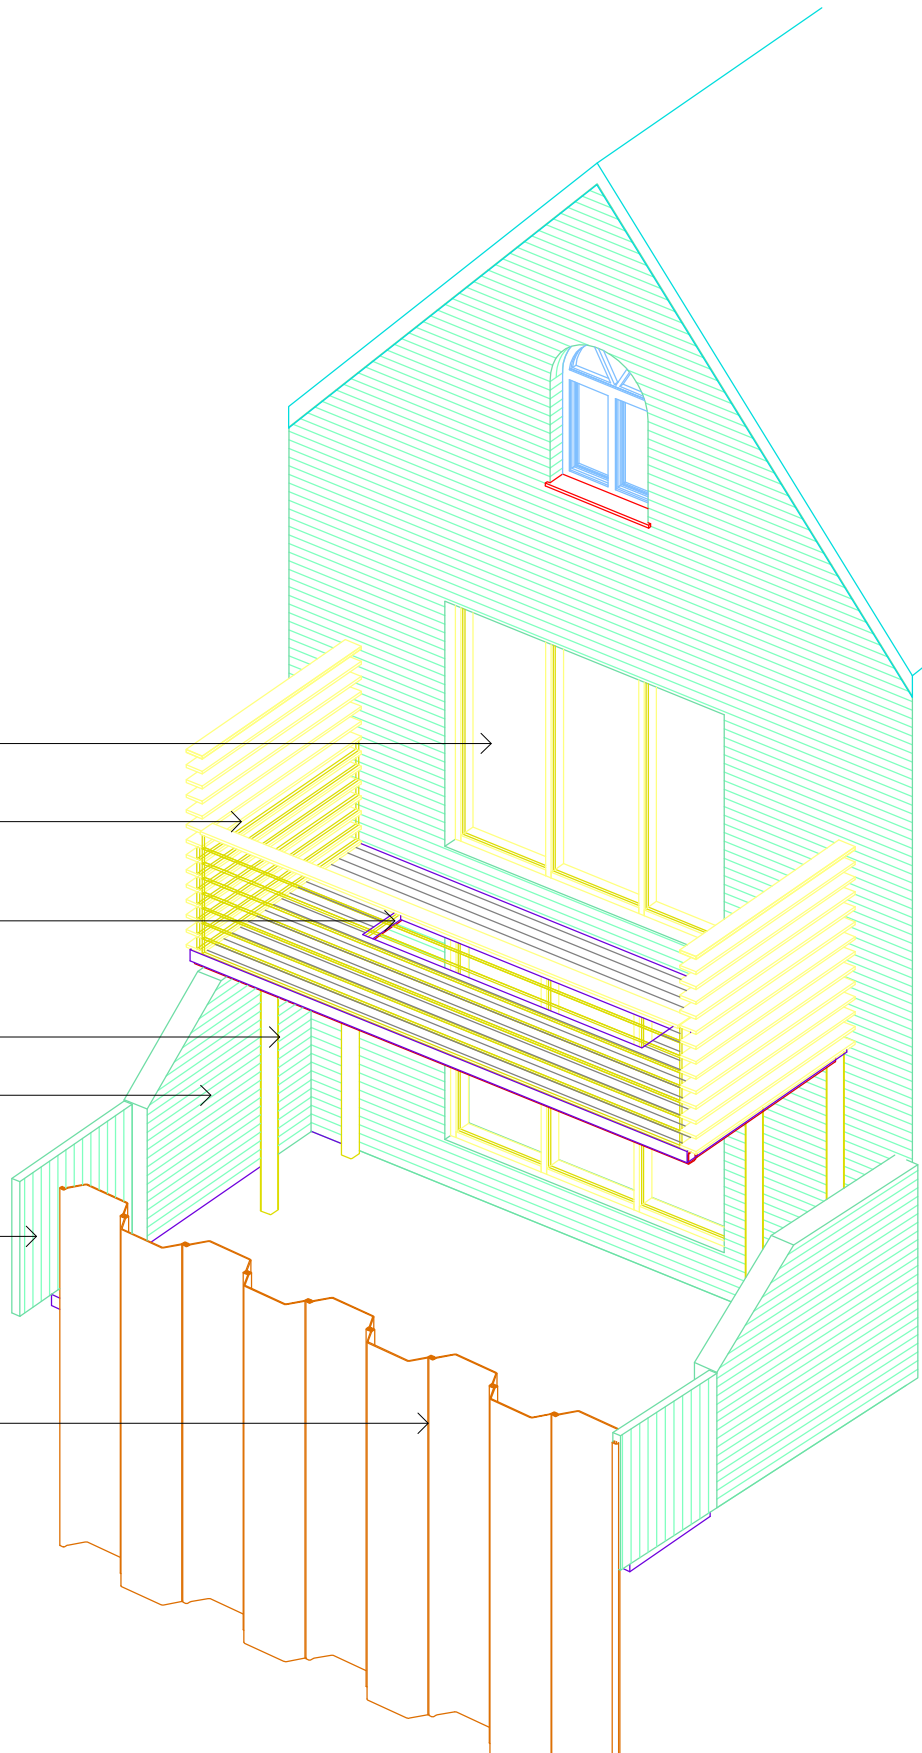

REV	DATE	AMENDMENT	DRAWN



Helyer Davies Architects Ltd
1 The Old Flour Mill,
Emsworth, PO10 7BT
01243 370 715

www.hdarchitects.co.uk mail@hdarchitects.co.uk

CLIENT
Richard Mole

PROJECT
River Song
19c River Road
Arundel

DRAWING
Proposed Arrangement

SCALE
As noted

DATE	June 2020	DRAWN	MH
DRAWING NUMBER	20072 - 002	REVISION	