


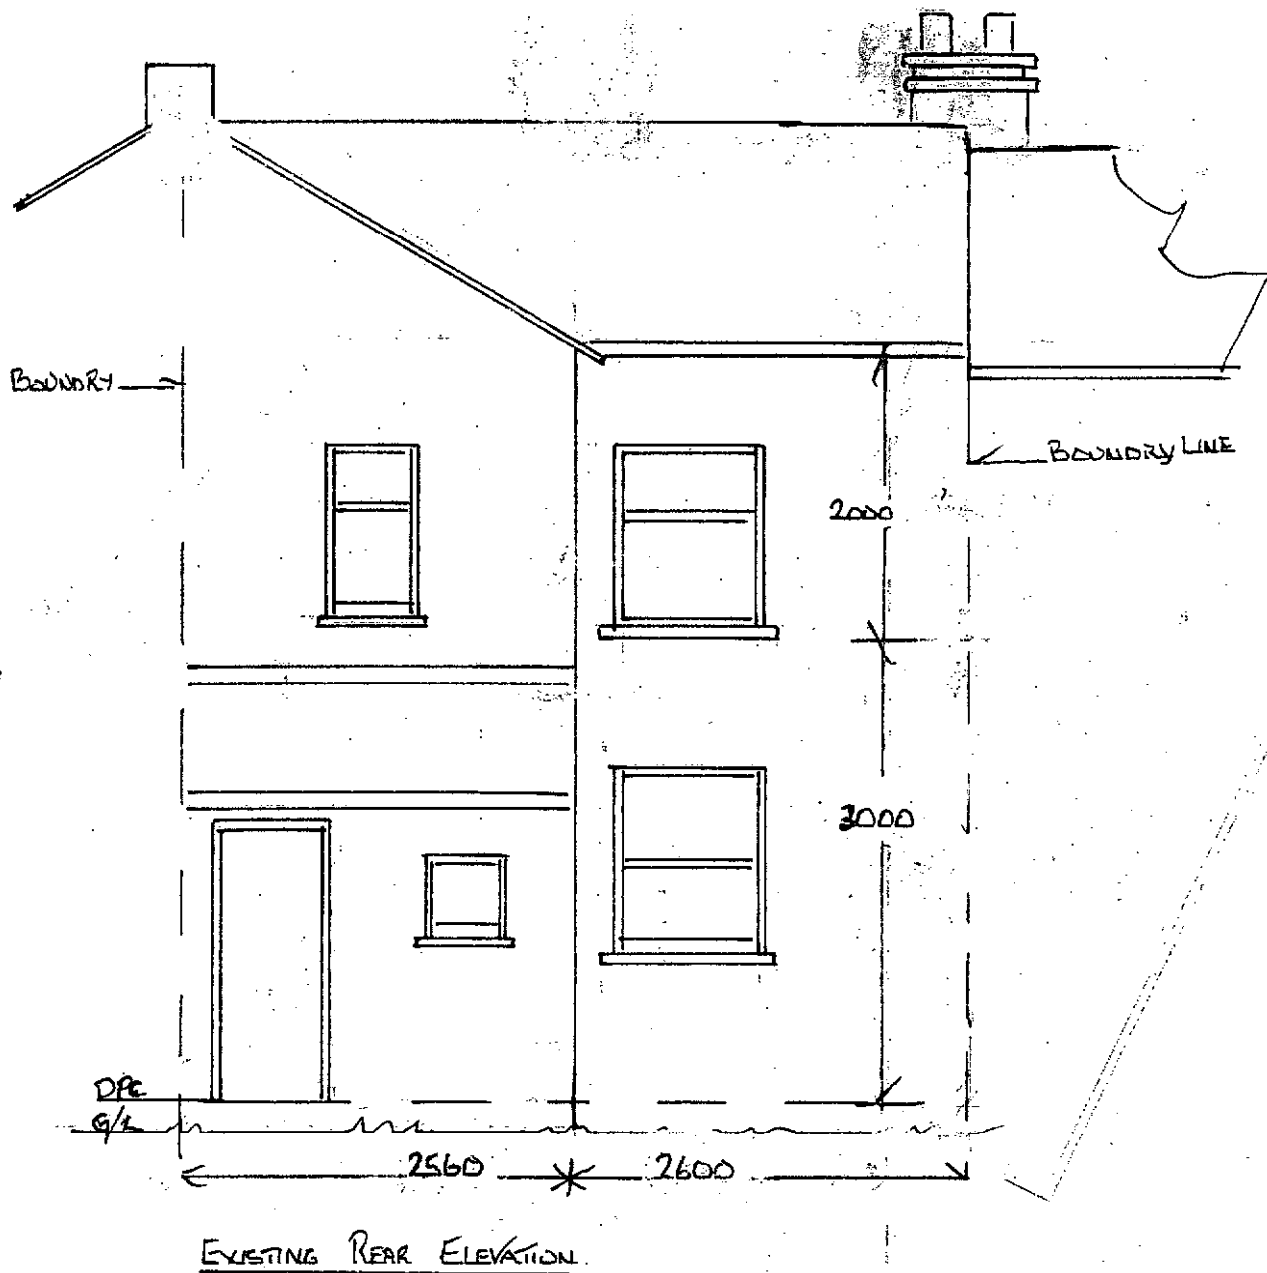

PROPOSED KITCHEN DINER EXTENSION	EXISTING REAR ELEVATION
CLIENT: MR R. CURTIS	SCALE: 1:50
15 KIRDFORD ROAD	DRAWN BY J.K.
ARUNDEL BN18 9EE	MAY 2009 DRG NO 0:5